


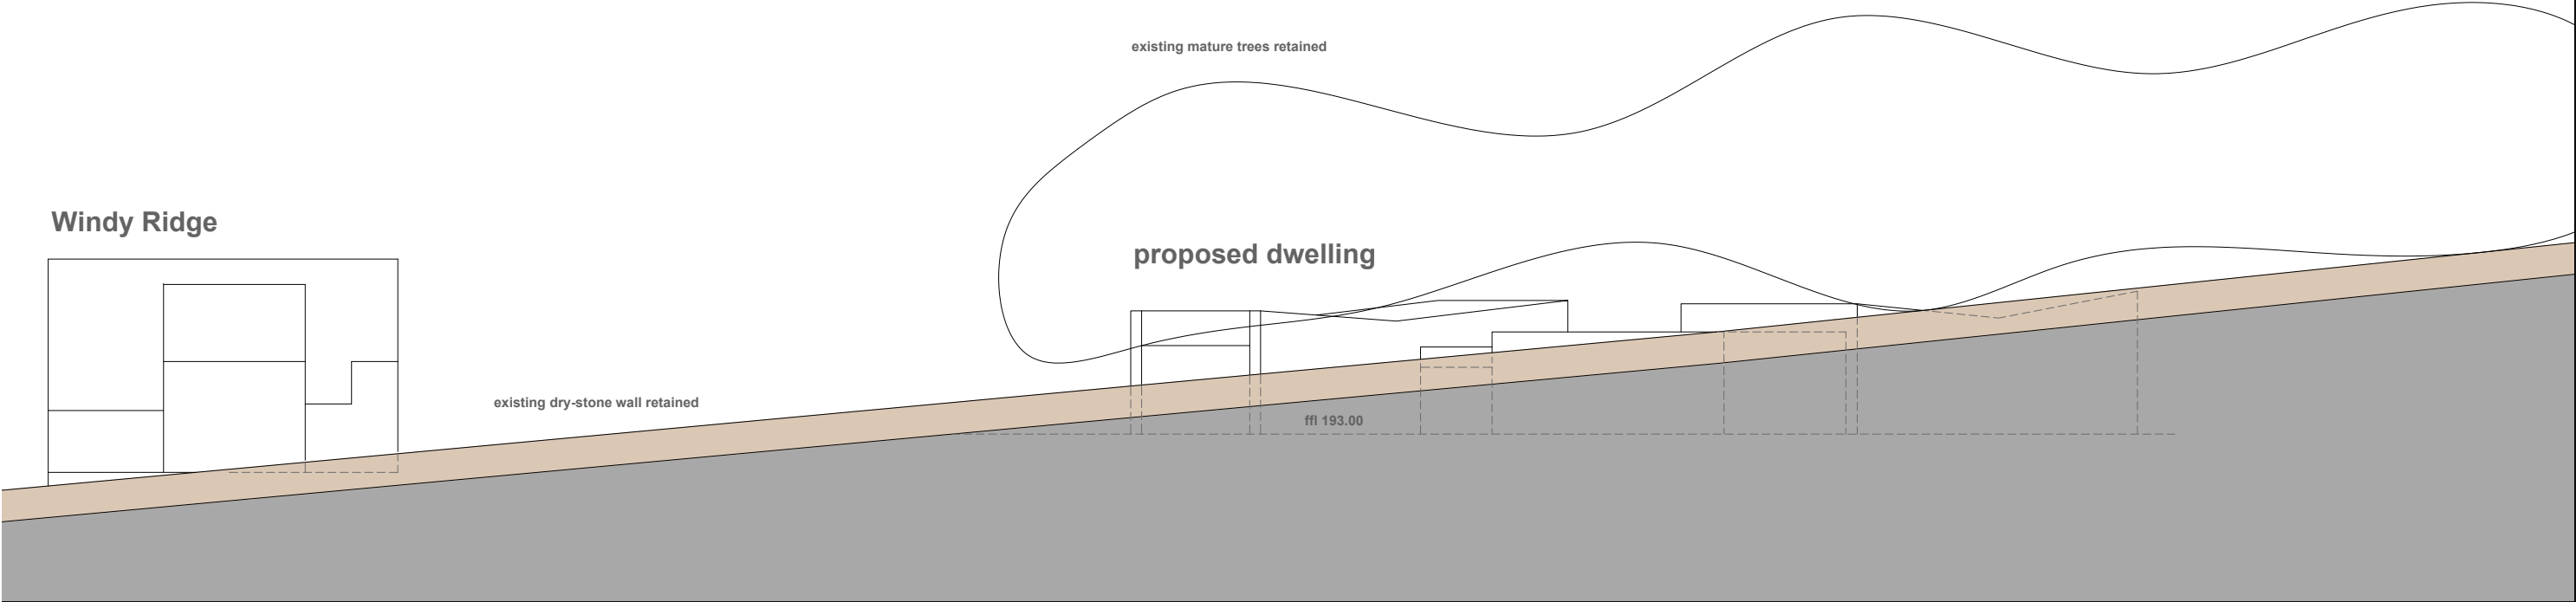

street view-looking north



view east along Blackstone Edge Old Road

Martin Muldowney The Edge House Blackstone Edge Old Road Littleborough Rochdale	Street View Blackstone Edge Old Road	contract no 3588	drawing no 30	revision	planning	Blue Pit Mill Queensway Castleton Rochdale OL11 2PG +44 (0)1706 631347 info@cjpartnership.com www.cjpartnership.com	CJPARTNERSHIP ENVIRONMENTAL ARCHITECTS	
	work to figured dimensions							
	© CJ Partnership owns the copyright of this design / drawing which must not be reproduced in whole or in part without the written permission of CJ Partnership	drawn by PDC	date March 2025	scale @ A3 1:250				