



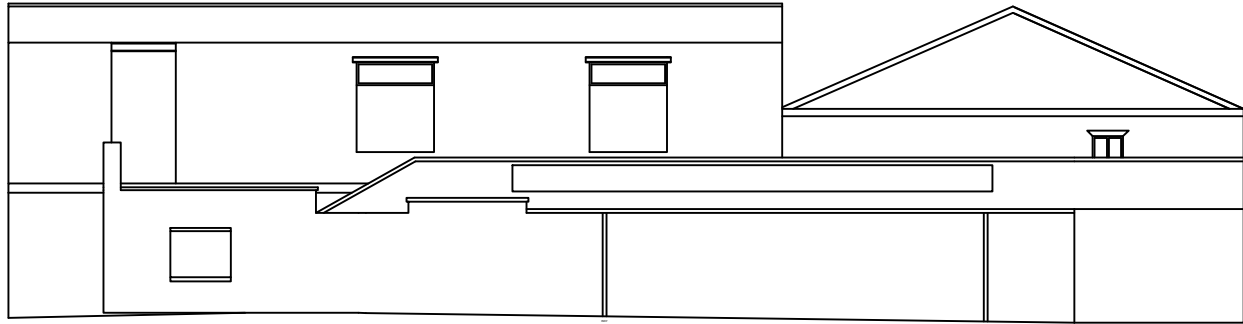

EXISTING ELEVATION PLAN
WEST FACING ELEVATION
SCALE 1:100 @ A3

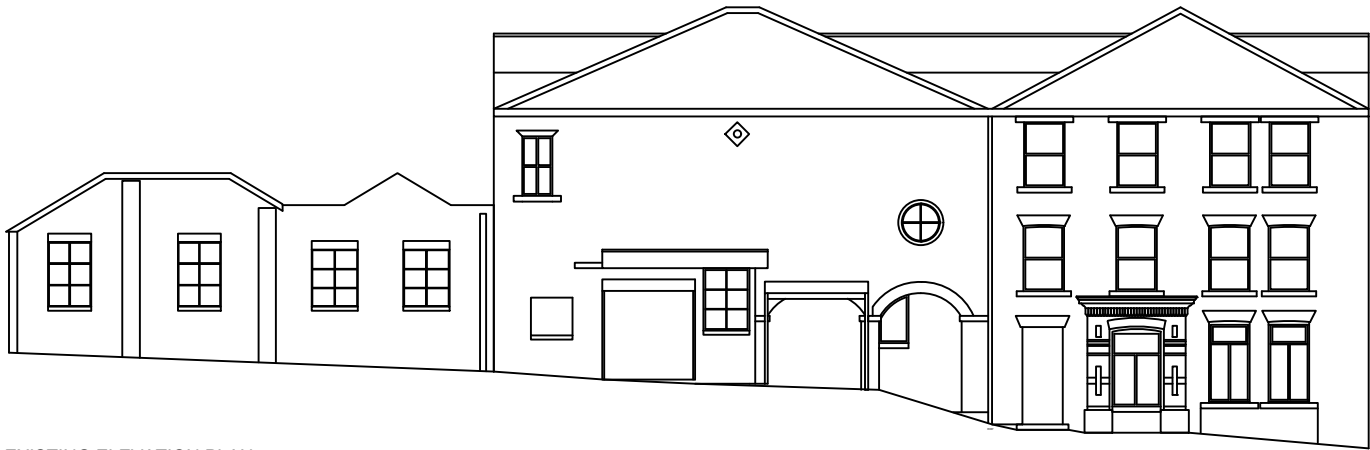


EXISTING ELEVATION PLAN
SOUTH FACING ELEVATION
SCALE 1:100 @ A3



EXISTING ELEVATION PLAN
EAST FACING ELEVATION
SCALE 1:100 @ A3



EXISTING ELEVATION PLAN
NORTH FACING ELEVATION
SCALE 1:100 @ A3

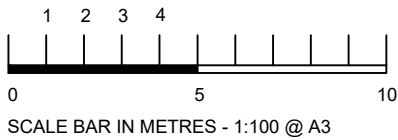

PROJECT PLANNING DRAWINGS DEMOLITION WORKS FIELDHOUSE INDUSTRIAL ESTATE ROCHDALE OL12 0AA	CLIENT BIZSPACE	
	DATE 04.08.23	
DRAWING TITLE EXISTING ELEVATIONS PLANNING DRAWINGS	SCALE 1:100	
	BY CR	QA JV
DRAWING NO 05	REV A	JOB 3392



BUILDING & PROJECT
CONSULTANTS

UNIT 4 7 BURTON PLACE MANCHESTER M15 4PT	EDWARD PAVILION ALBERT DOCK LIVERPOOL L3 4AF	CB CENTRE 99-103 LOMOND GROVE CAMBERWELL SE5 7HN
---	---	---

T: 0161 236 8133 T: 0151 318 2254 T: 0207 459 4165

www.bwpconsultants.co.uk

DO NOT SCALE THIS DRAWING. CHECK ALL DIMENSIONS ON SITE