

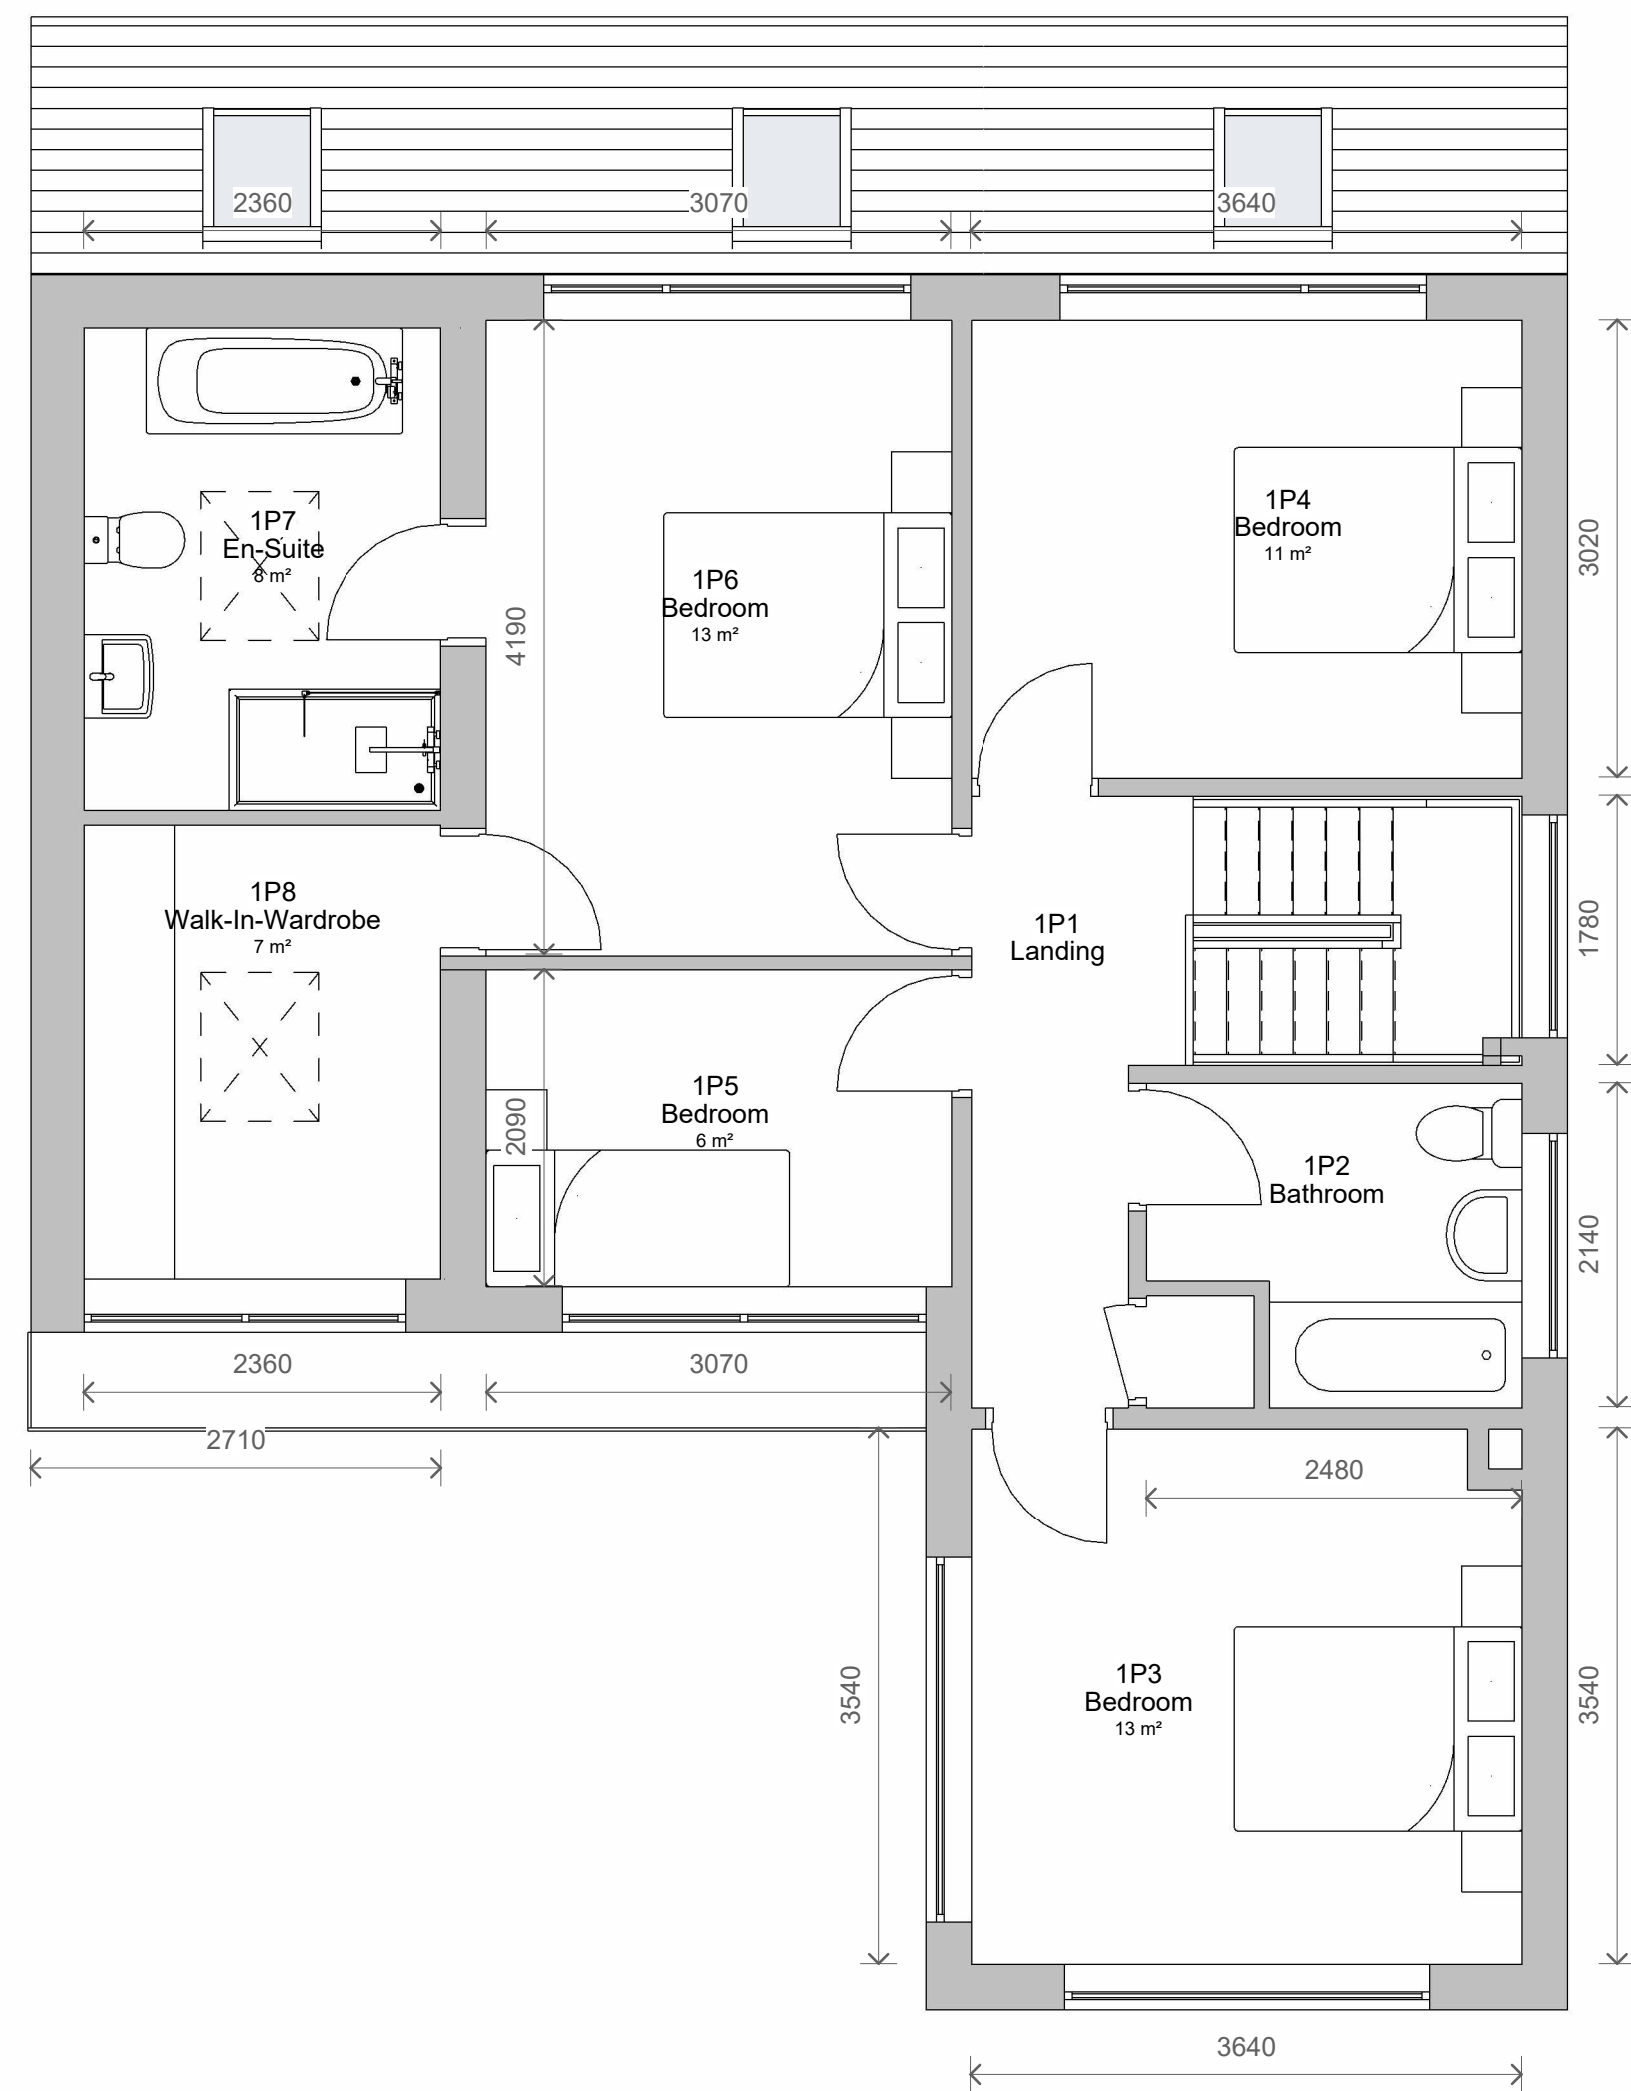


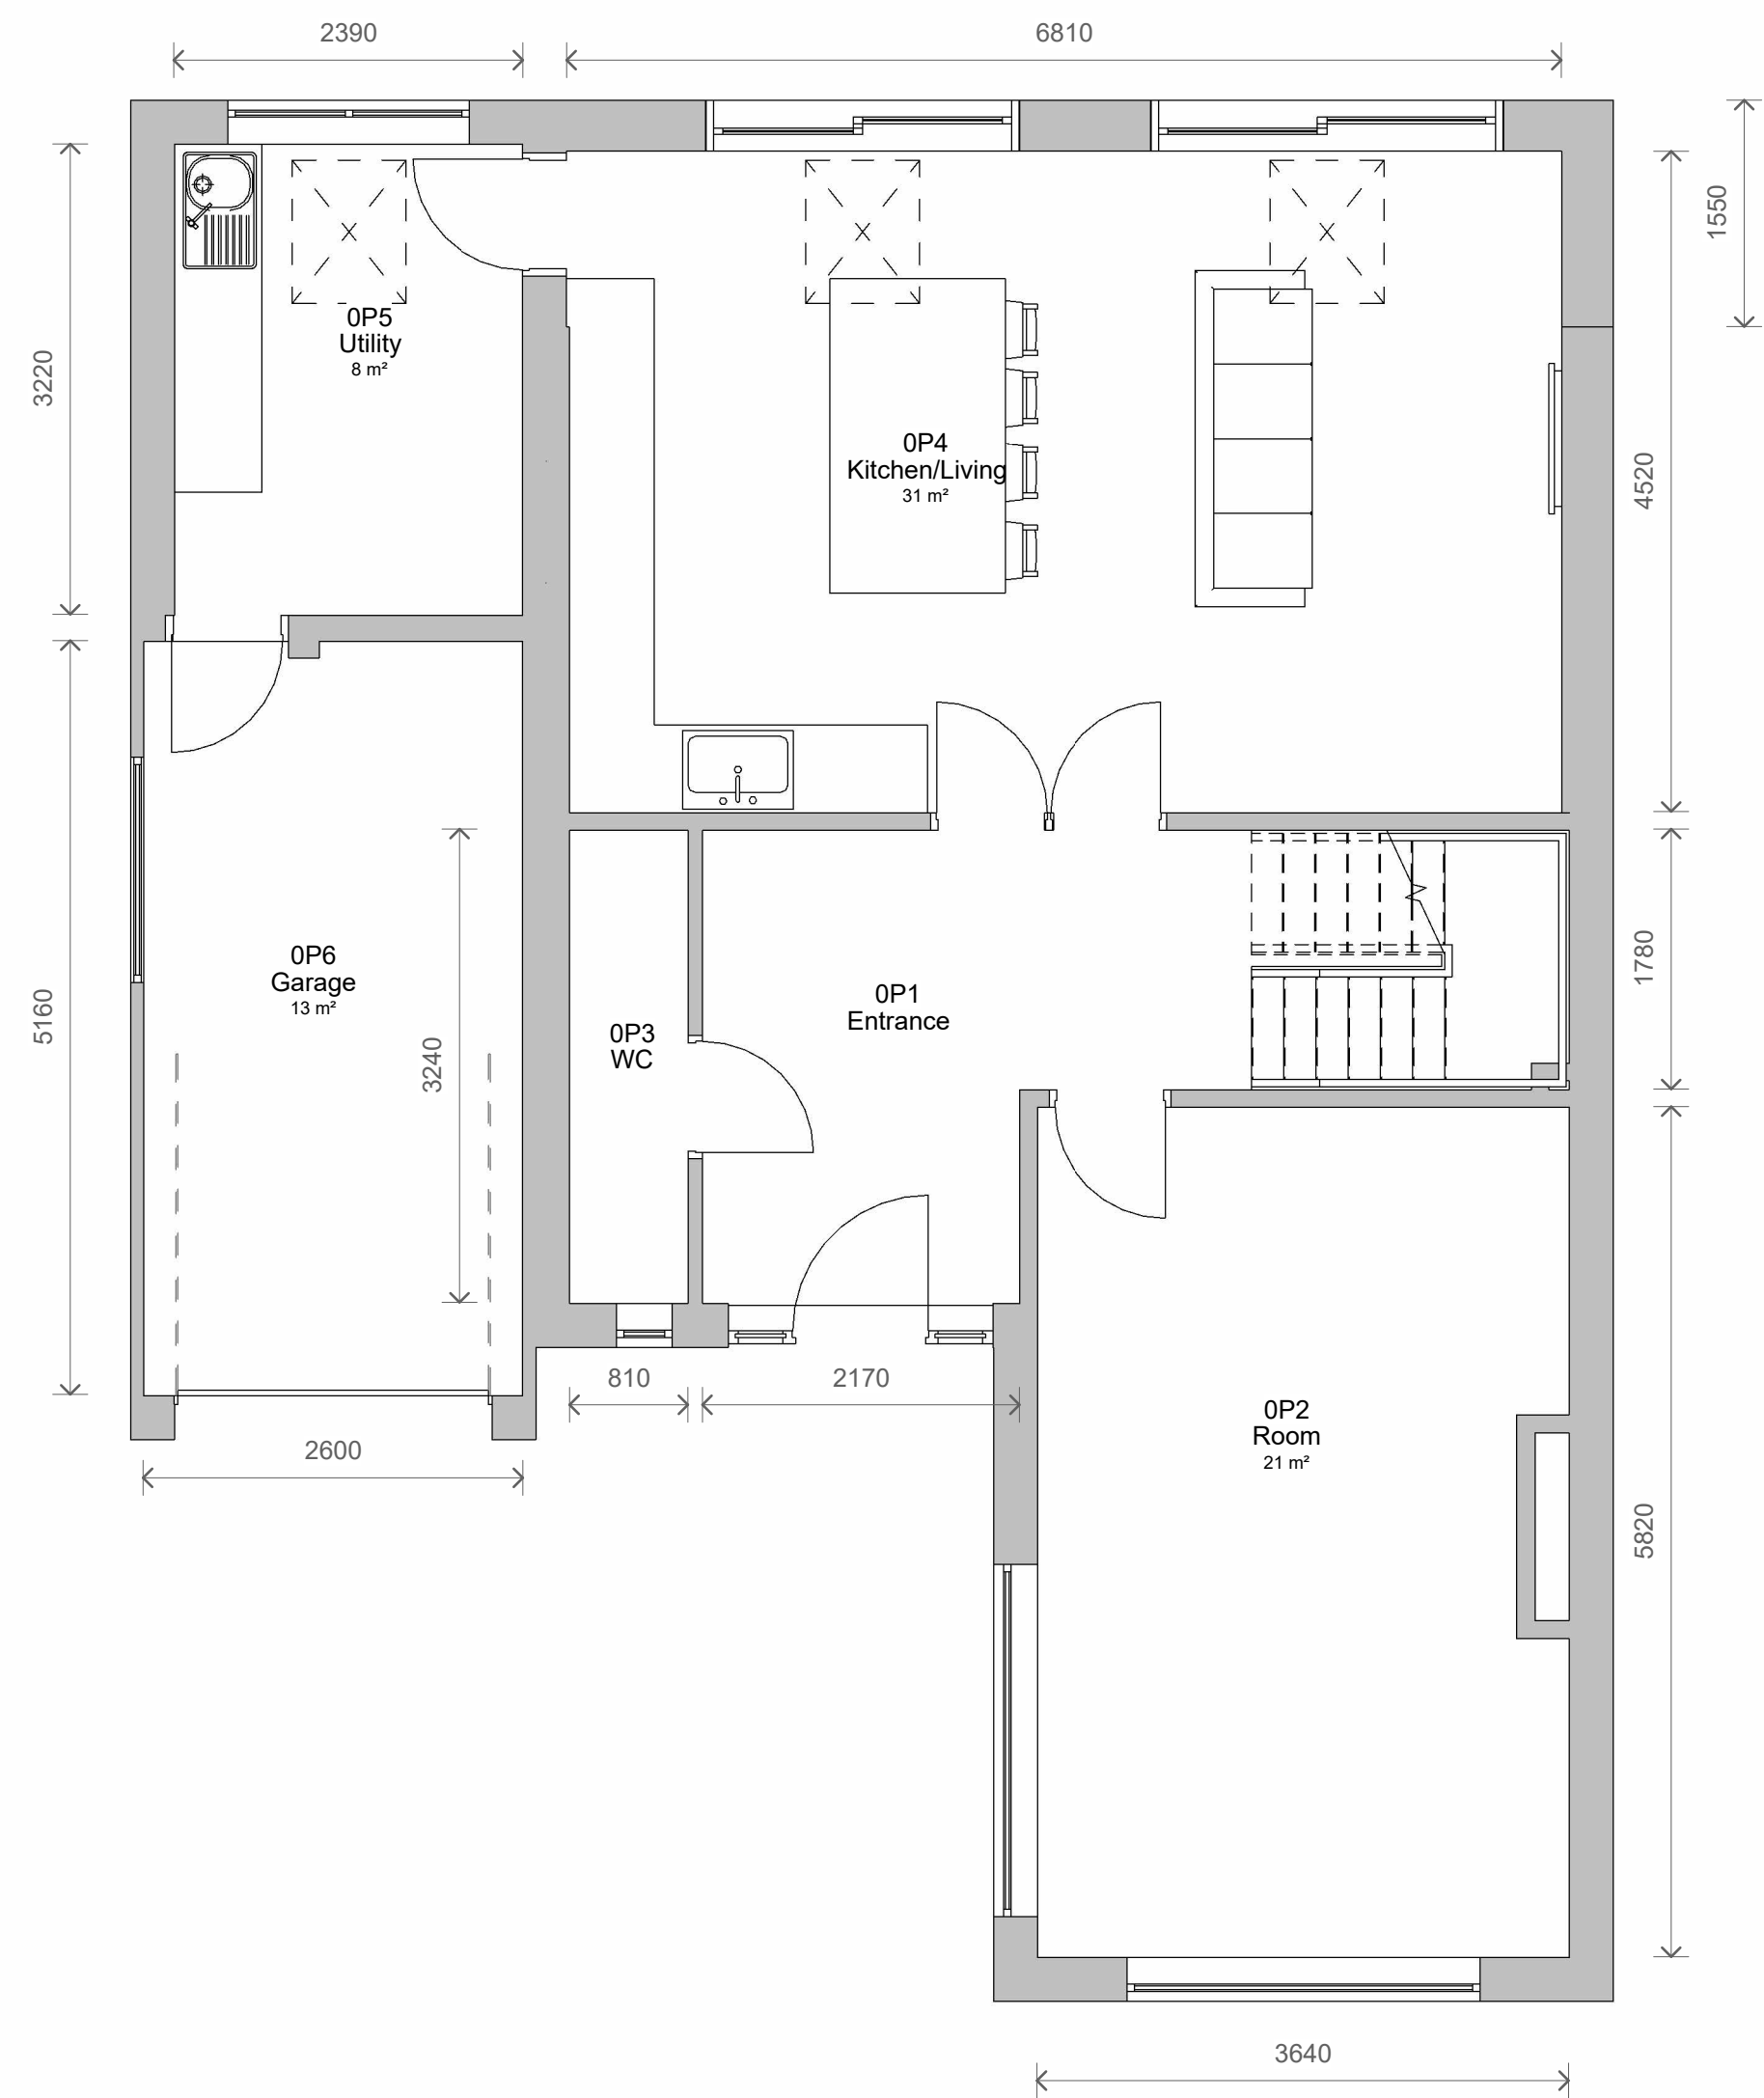

1 Level 0 - Proposed
1 : 50

2 Level 1 - Proposed
1 : 50

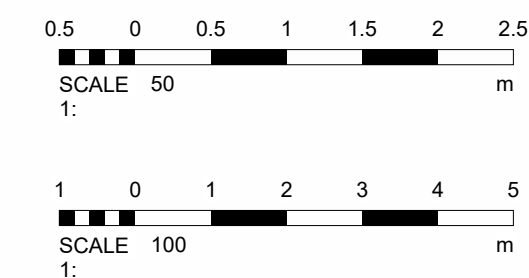

Notes:

Sample Notes

3	Planning Comments	TP	26/09/2023
2	PLANNING	TP	16/07/2023
1	Client Comments	TP	30/06/2023
REV	DESCRIPTION	BY	DATE

STATUS: PLANNING

14 Wickentree Holt
Norden
Rochdale
OL127PQ
07718789769
Thomasbpendlebury@gmail.com

CLIENT: Matthew Smith

ARCHITECT:

SITE: 9 Nordale Park

TITLE: Proposed Plans and Elevations

SCALE AT A1:	DATE:	DRAWN:	CHECKED:
As indicated	12/04/2023	TP	TP
PROJECT NO:	DRAWING NO:	REVISION:	
TP006	003	3	