
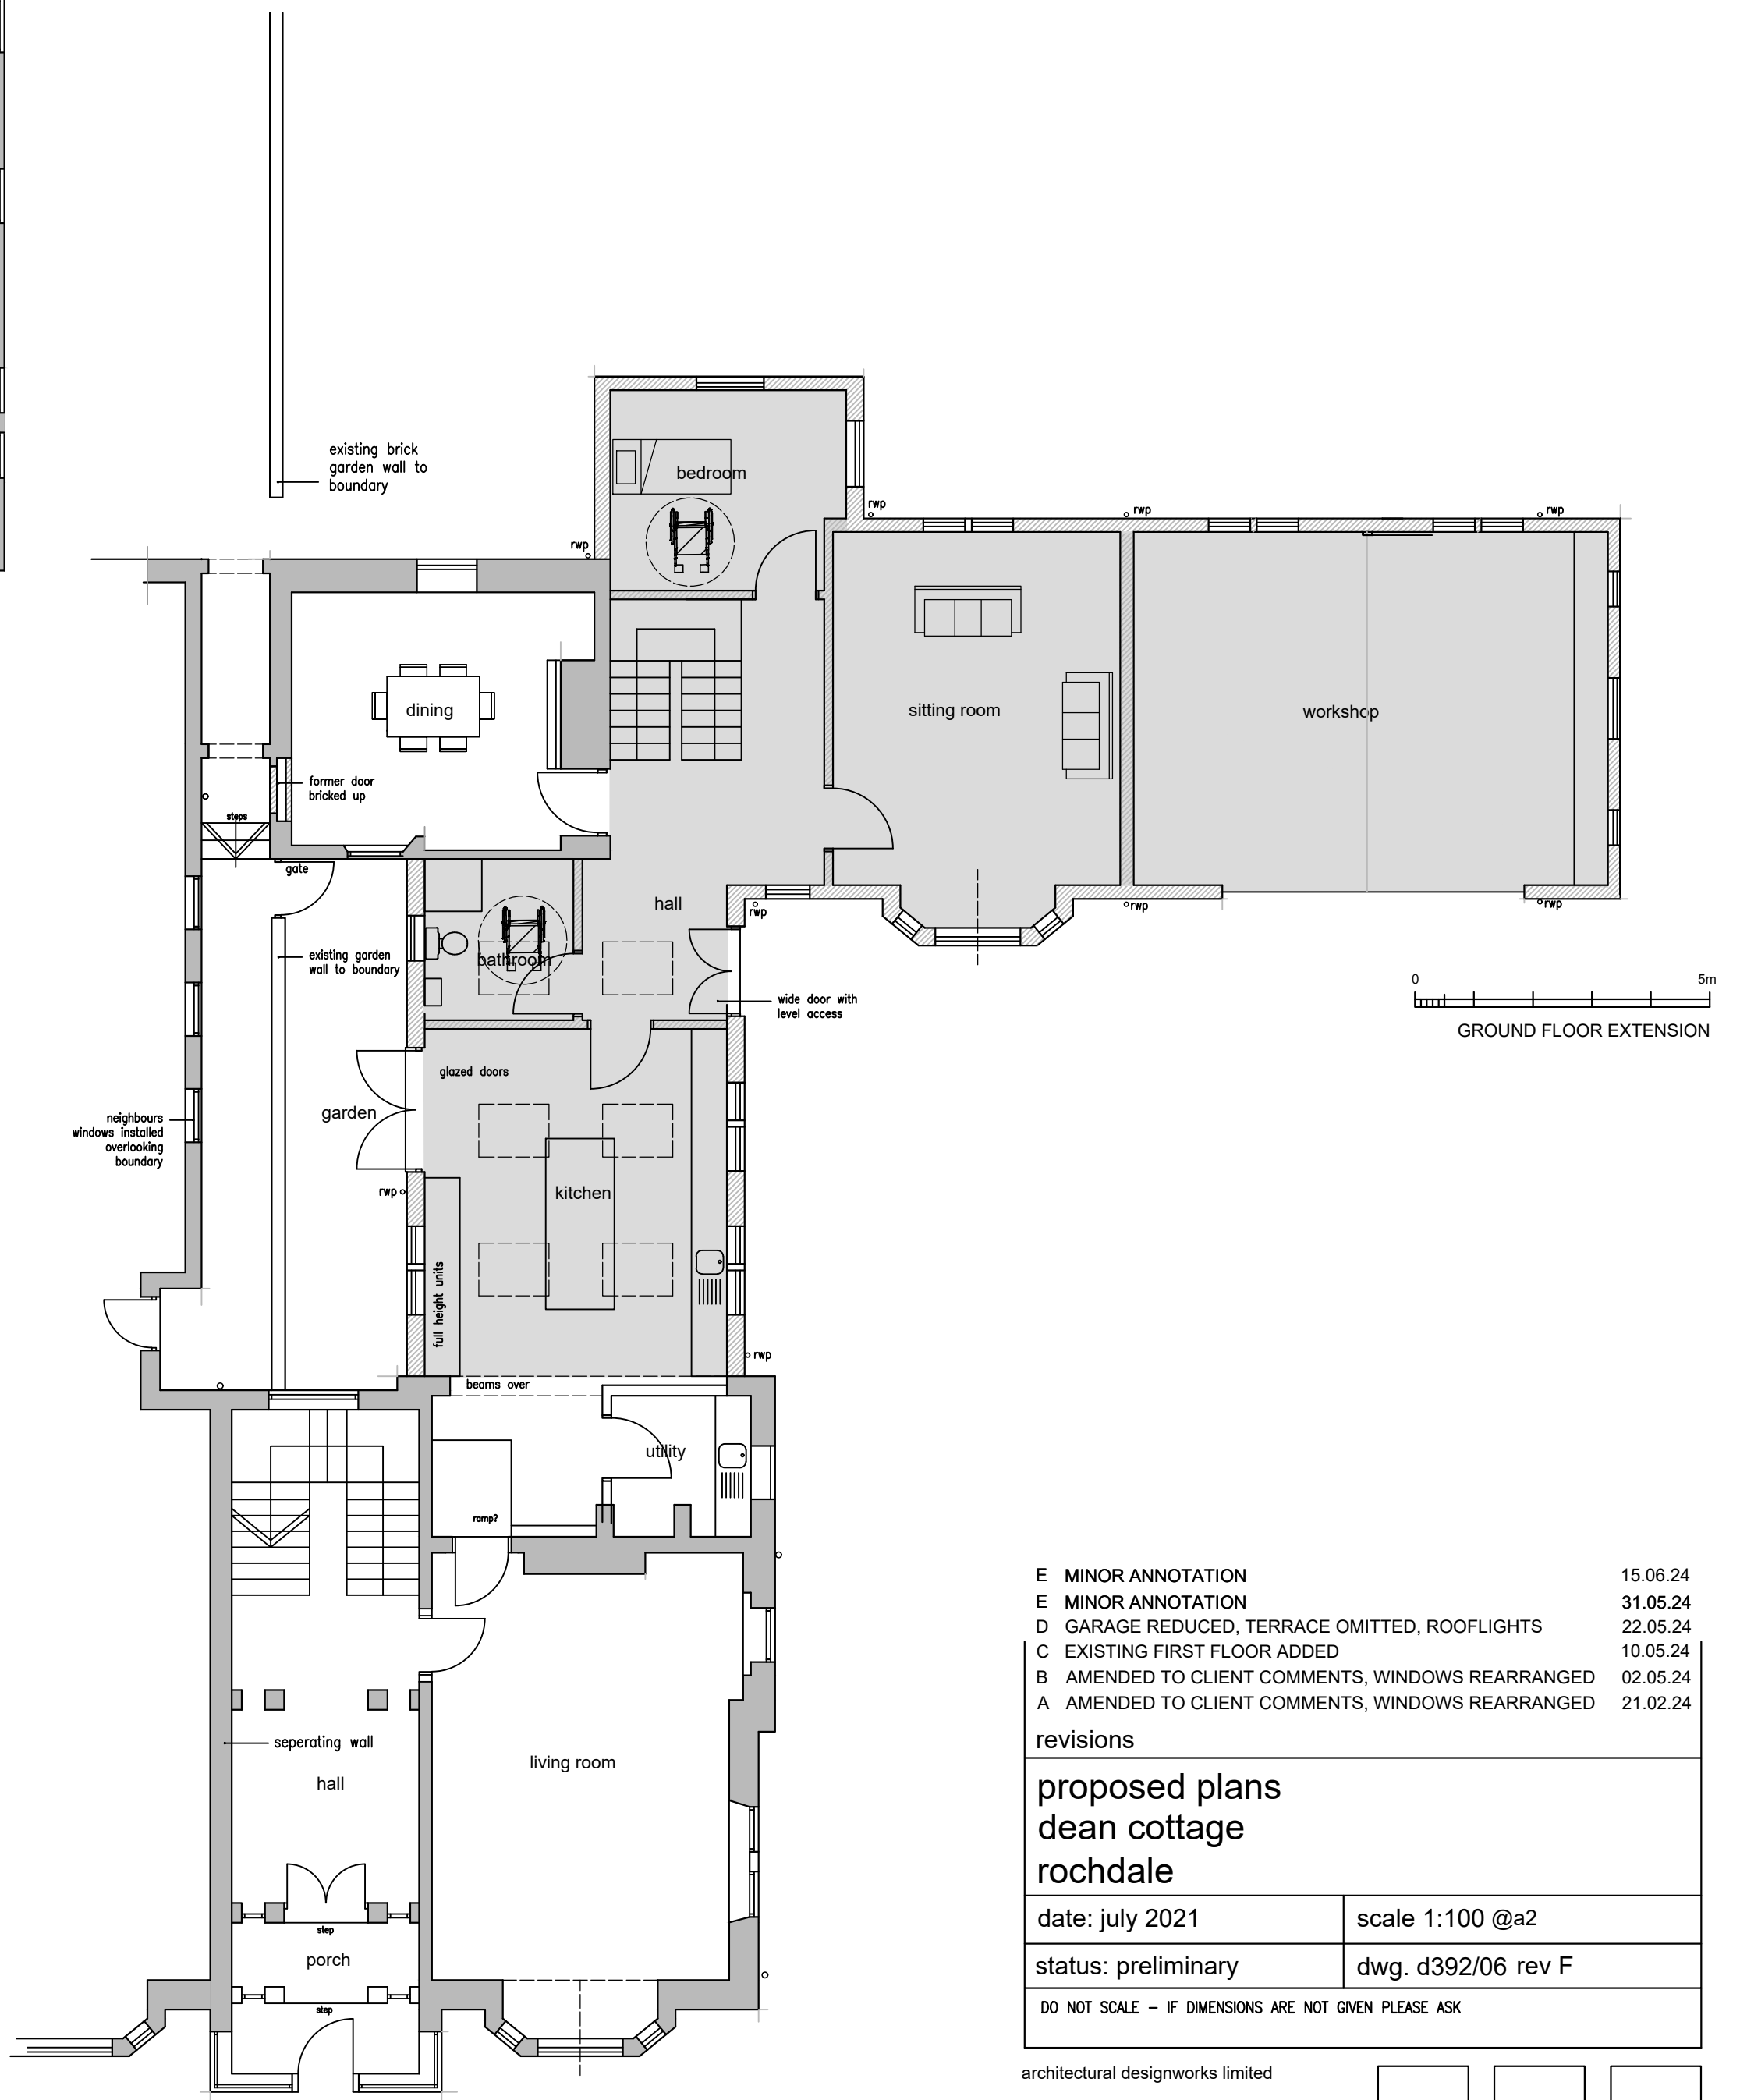
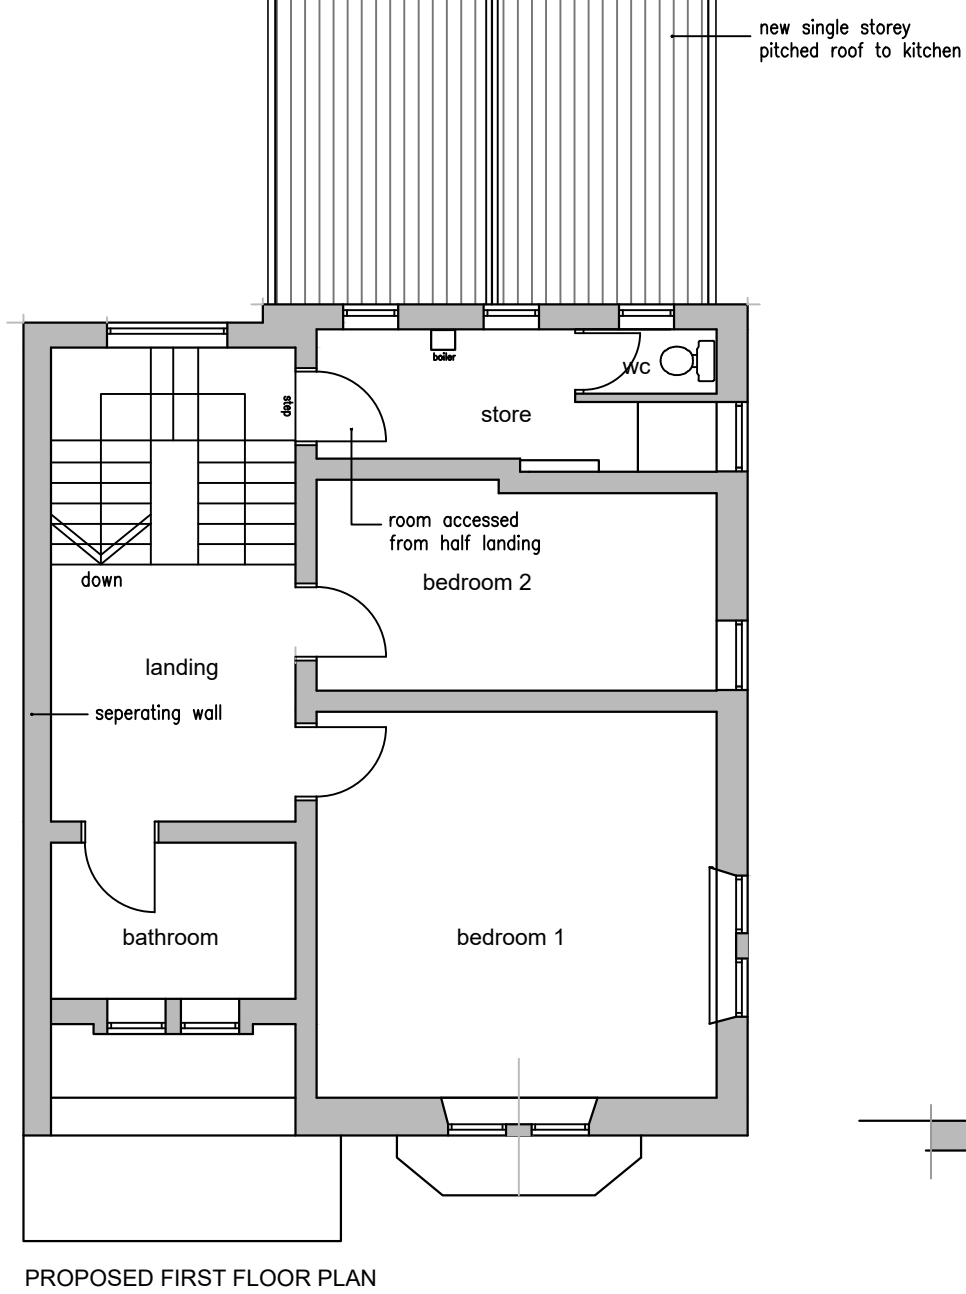


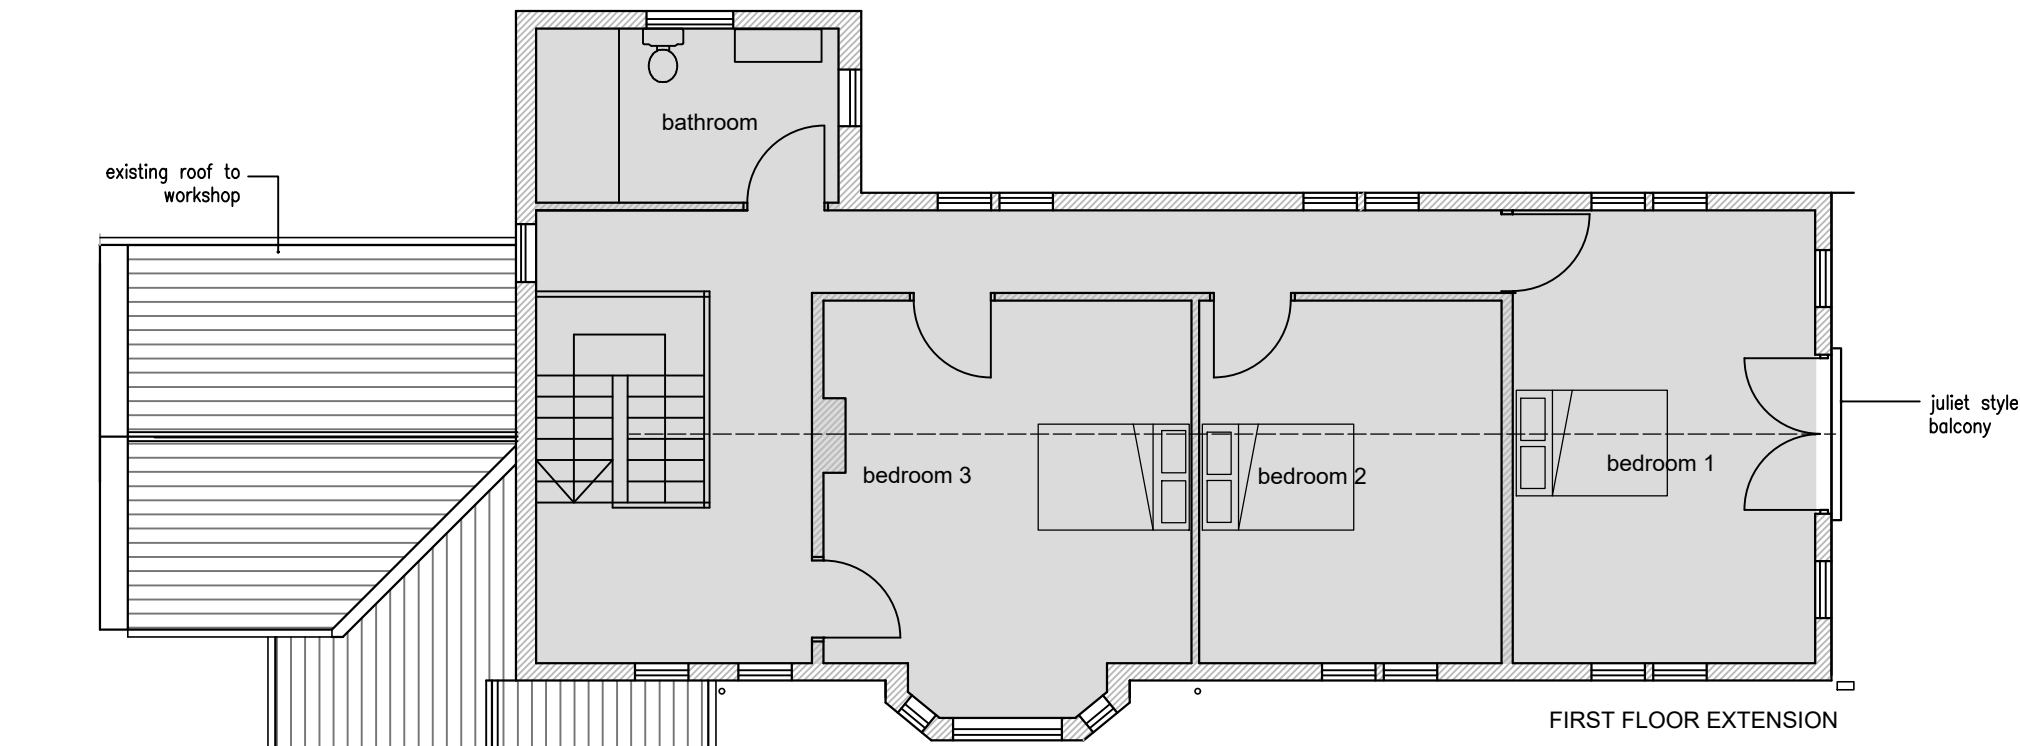

E	MINOR ANNOTATION	15.06.24
E	MINOR ANNOTATION	31.05.24
D	GARAGE REDUCED, TERRACE OMITTED, ROOFLIGHTS	22.05.24
C	EXISTING FIRST FLOOR ADDED	10.05.24
B	AMENDED TO CLIENT COMMENTS, WINDOWS REARRANGED	02.05.24
A	AMENDED TO CLIENT COMMENTS, WINDOWS REARRANGED	21.02.24

revisions	
proposed plans	
dean cottage	
rochdale	
date: july 2021	scale 1:100 @a2
status: preliminary	dwg. d392/06 rev F
DO NOT SCALE - IF DIMENSIONS ARE NOT GIVEN PLEASE ASK	

architectural designworks limited

designworks

BUILDINGS

SPACES

PLACES

studio one 17 biggin gardens heywood OL10 2WF t: 0161 332 1943 e: architects@archdesignworks.co.uk