
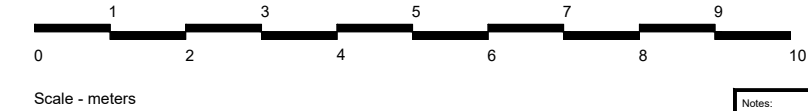


LEGEND

- SELF SERVICE MACHINE/
EQUIPMENT/FURNITURE
BEING INSTALLED
- AREA OF REQUIRED ADJUSTMENT
(EXISTING / PROPOSED)
- AREA OF NEW FLOORING
AMTICO SPACIA SS5S3071
GALLERY CONCRETE

Scope of Works

- Existing external ATM to be replaced with new, through the same aperture as existing. Inside face of wall and lower edge of aperture to be cut back to suit new machine requirements. Refer to PR03-PL1 section for extent. External stone surround to ATM neck replaced to match, and project further than existing. Refer to PR03-PL1 section for extent.
- New internally illuminated ATM marketing header installed. Refer to PR03-PL1 elevation for details.
- 3No. existing internal self-service machines to be replaced with new models, through same apertures as the existing. Apertures to be adjusted to suit new machine requirements. Please note, apertures are located within modern stud partition.
- Existing privacy fins to machine wall replaced with new.
- New section of vinyl flooring to extent shown.
- New writing table installed to 'Machine wall'.
- Area's to be redecorated to match.

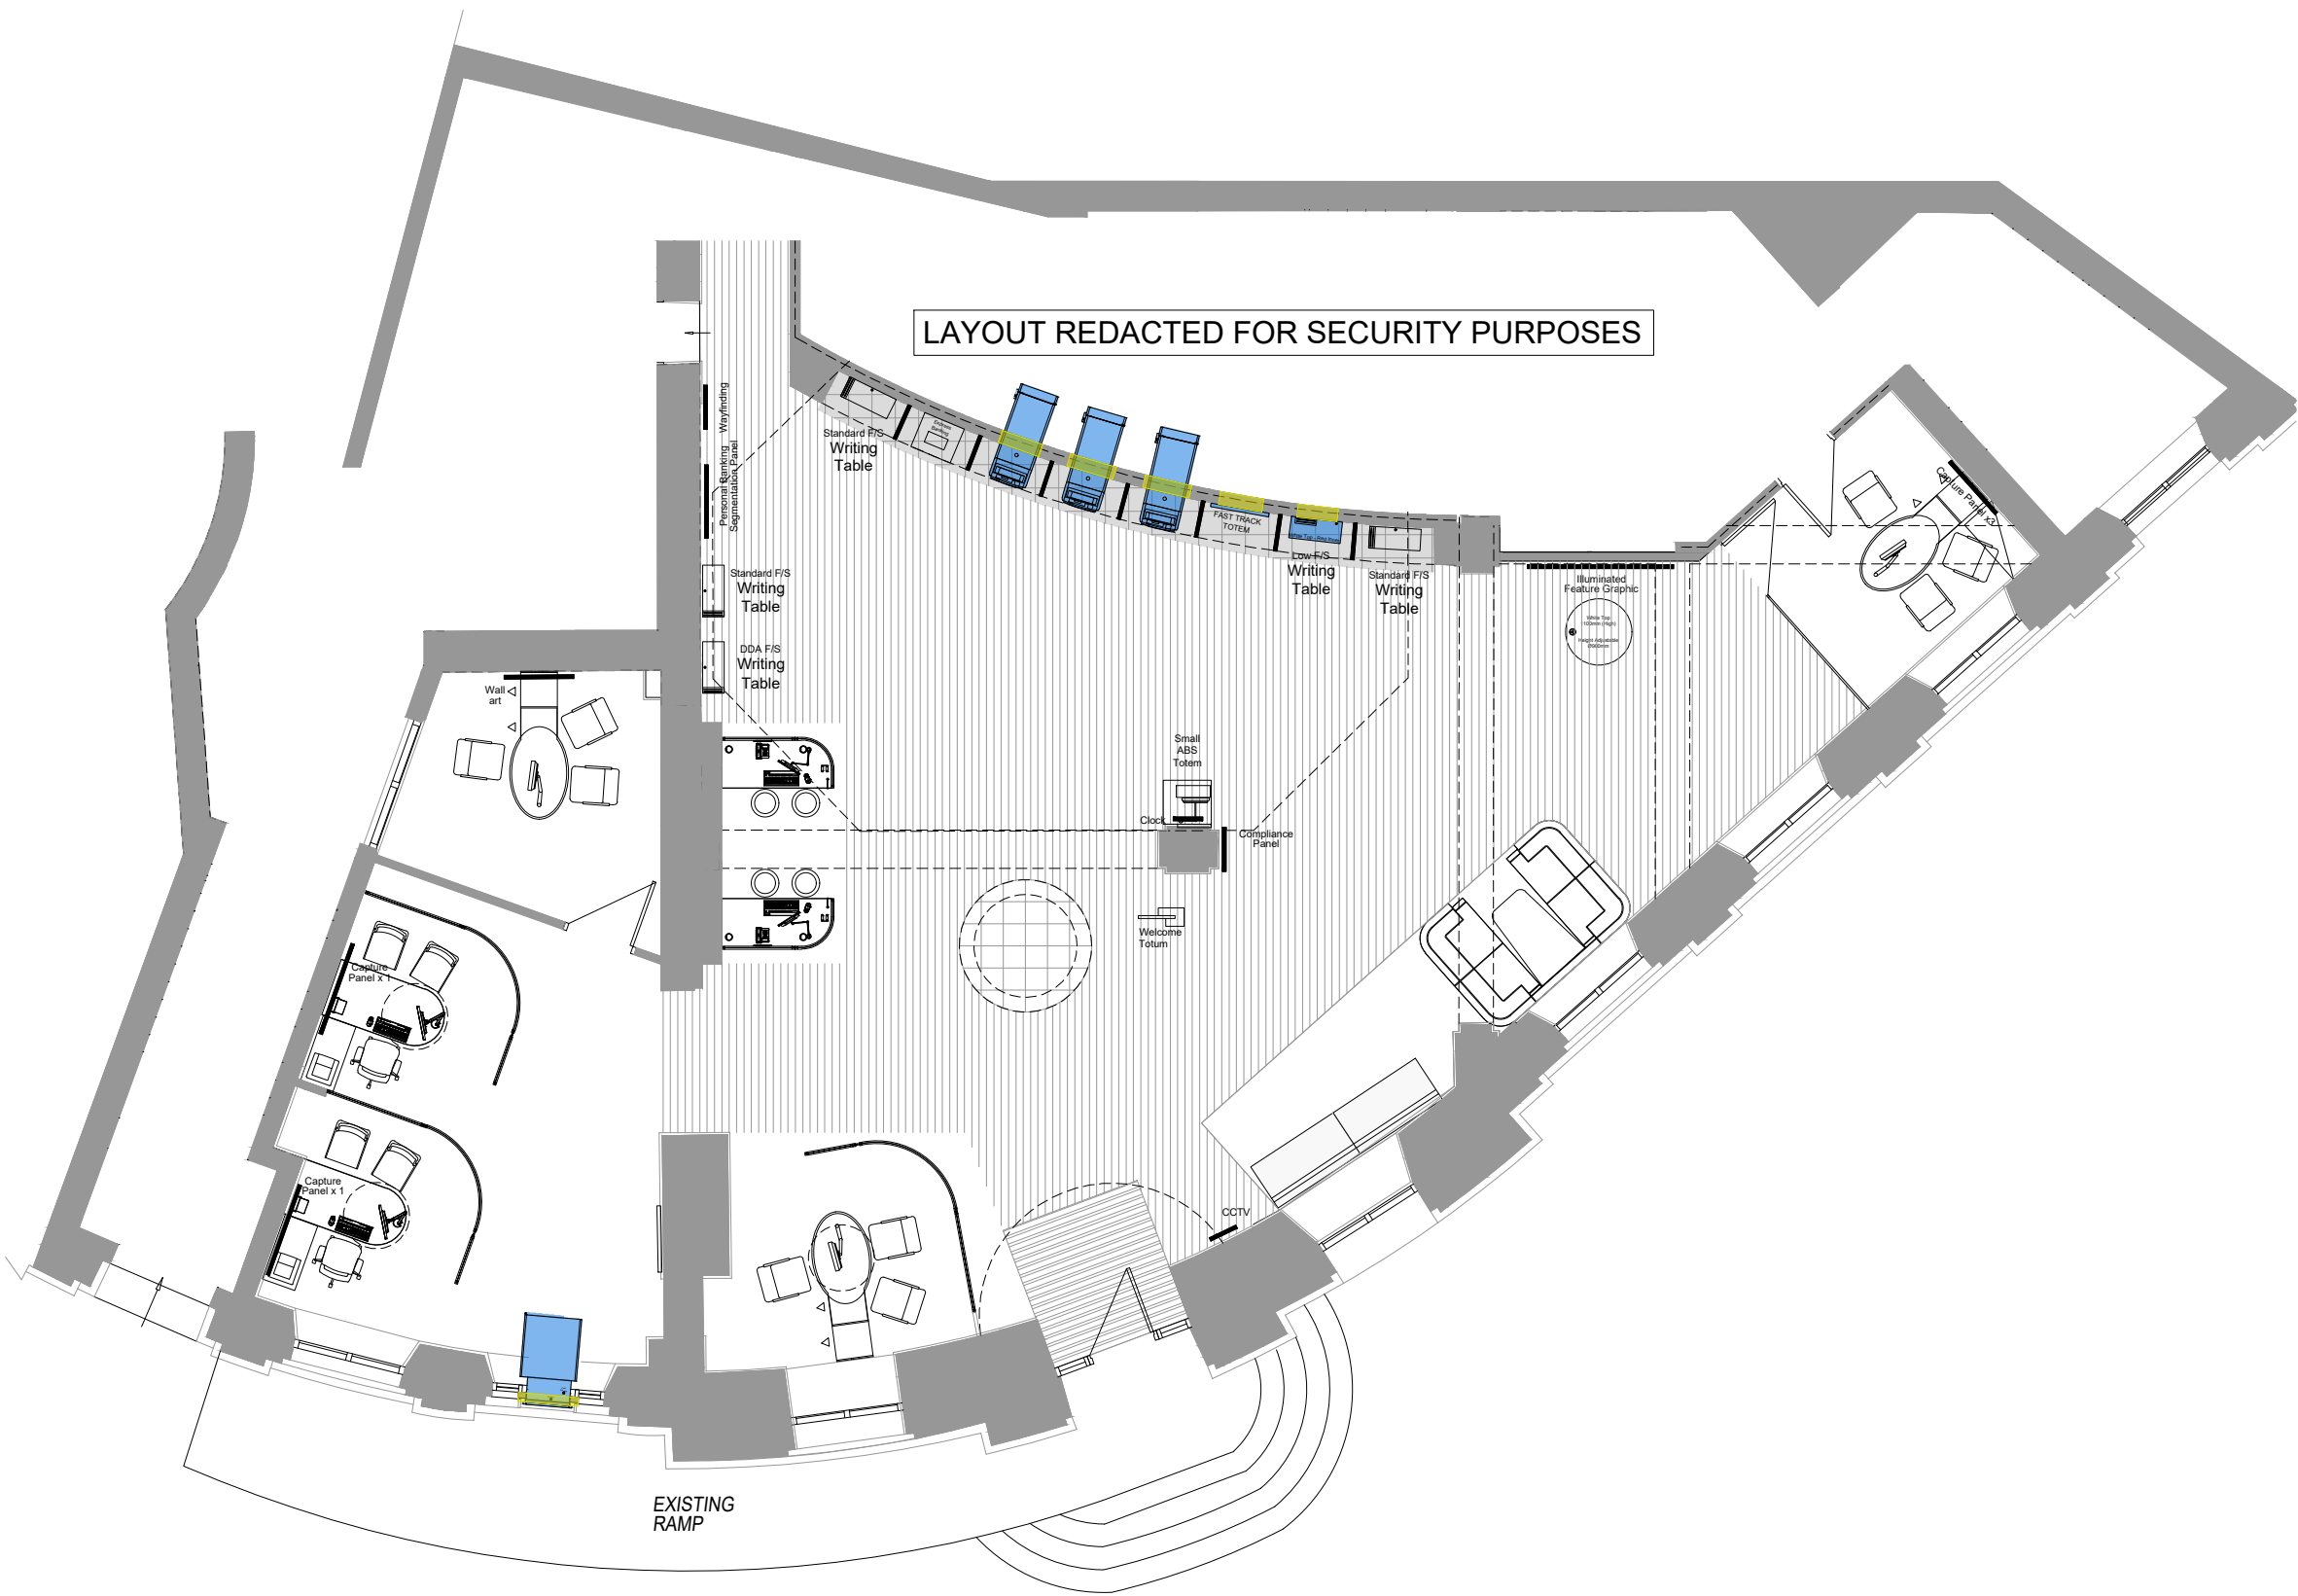

PUBLIC

Notes:			Rev	Date	Notes	Rev	Date	Notes
Copyright of this drawing is reserved by AXIS Architecture and issued on the condition that it is not copied, reproduced or disclosed to any third party either wholly or in part without the consent in writing of AXIS Architecture.			A	26/10/22	External machine updated and scope amended.			
The contractor must verify all dimensions on site before making shop drawings or commencing work of any kind. No dimensions to be scaled from this drawing.								
RESIDUAL RISK Wherever possible unnecessary risk is designed out of these proposals. Where residual risk remains this is assessed and identified on the relevant drawings with this symbol. Refer to the note and the relevant measures in the Health + Safety documentation								

Client Corporate Real Estate			Project Rochdale			Title Proposed Plans Ground Floor Overall			
Status PLANNING DRAWING			Scale A1 1:50	A3 1:100	Date	Drawn SLN	Checked	Job No. 27637-067-PR01-PL1	Revision A
AXIS Architecture and Design Ltd, Talbot Chambers, 2-6 North Church Street, Sheffield, S1 2DH.			tel: +44(0)114 2490944 fax: +44(0)114 2490966 www.axis-architecture.com designed@axis-architecture.com						