




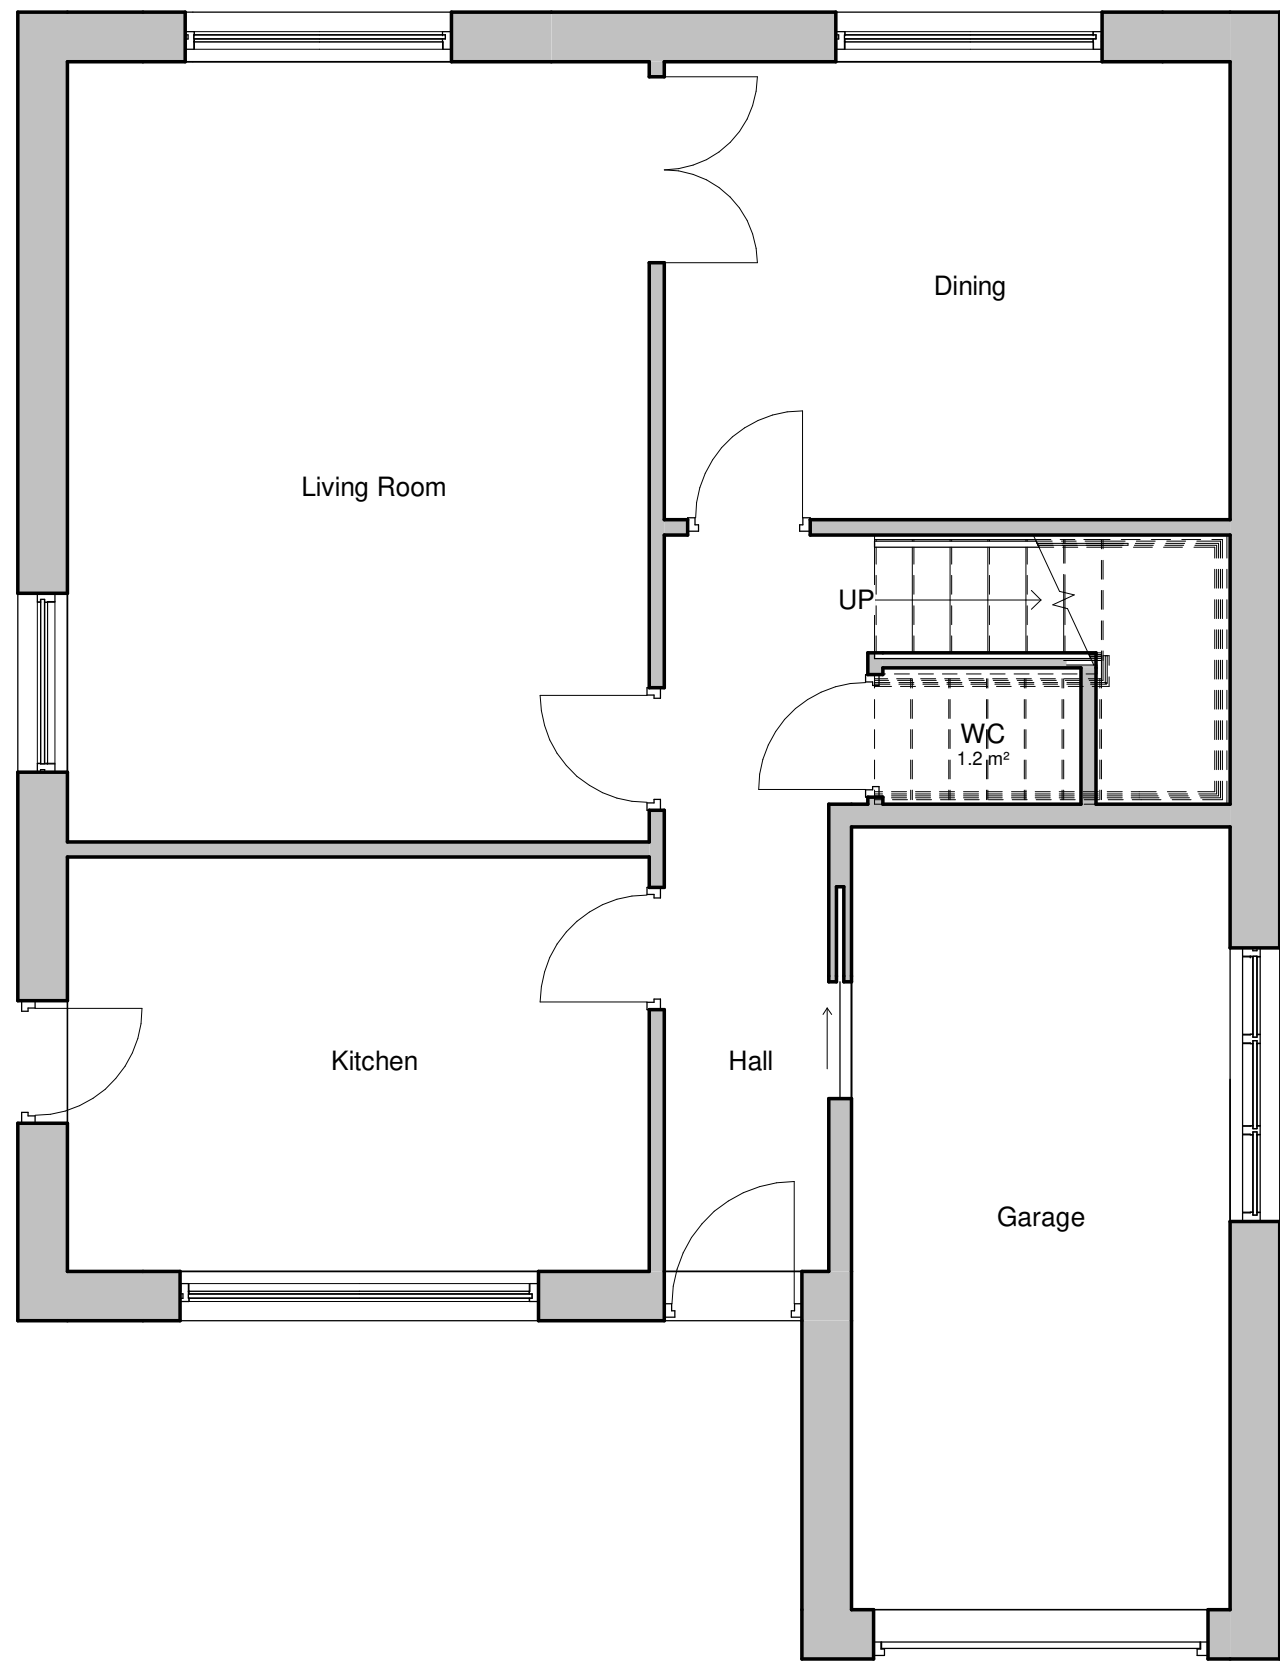


1 Existing Level 0
1 : 50

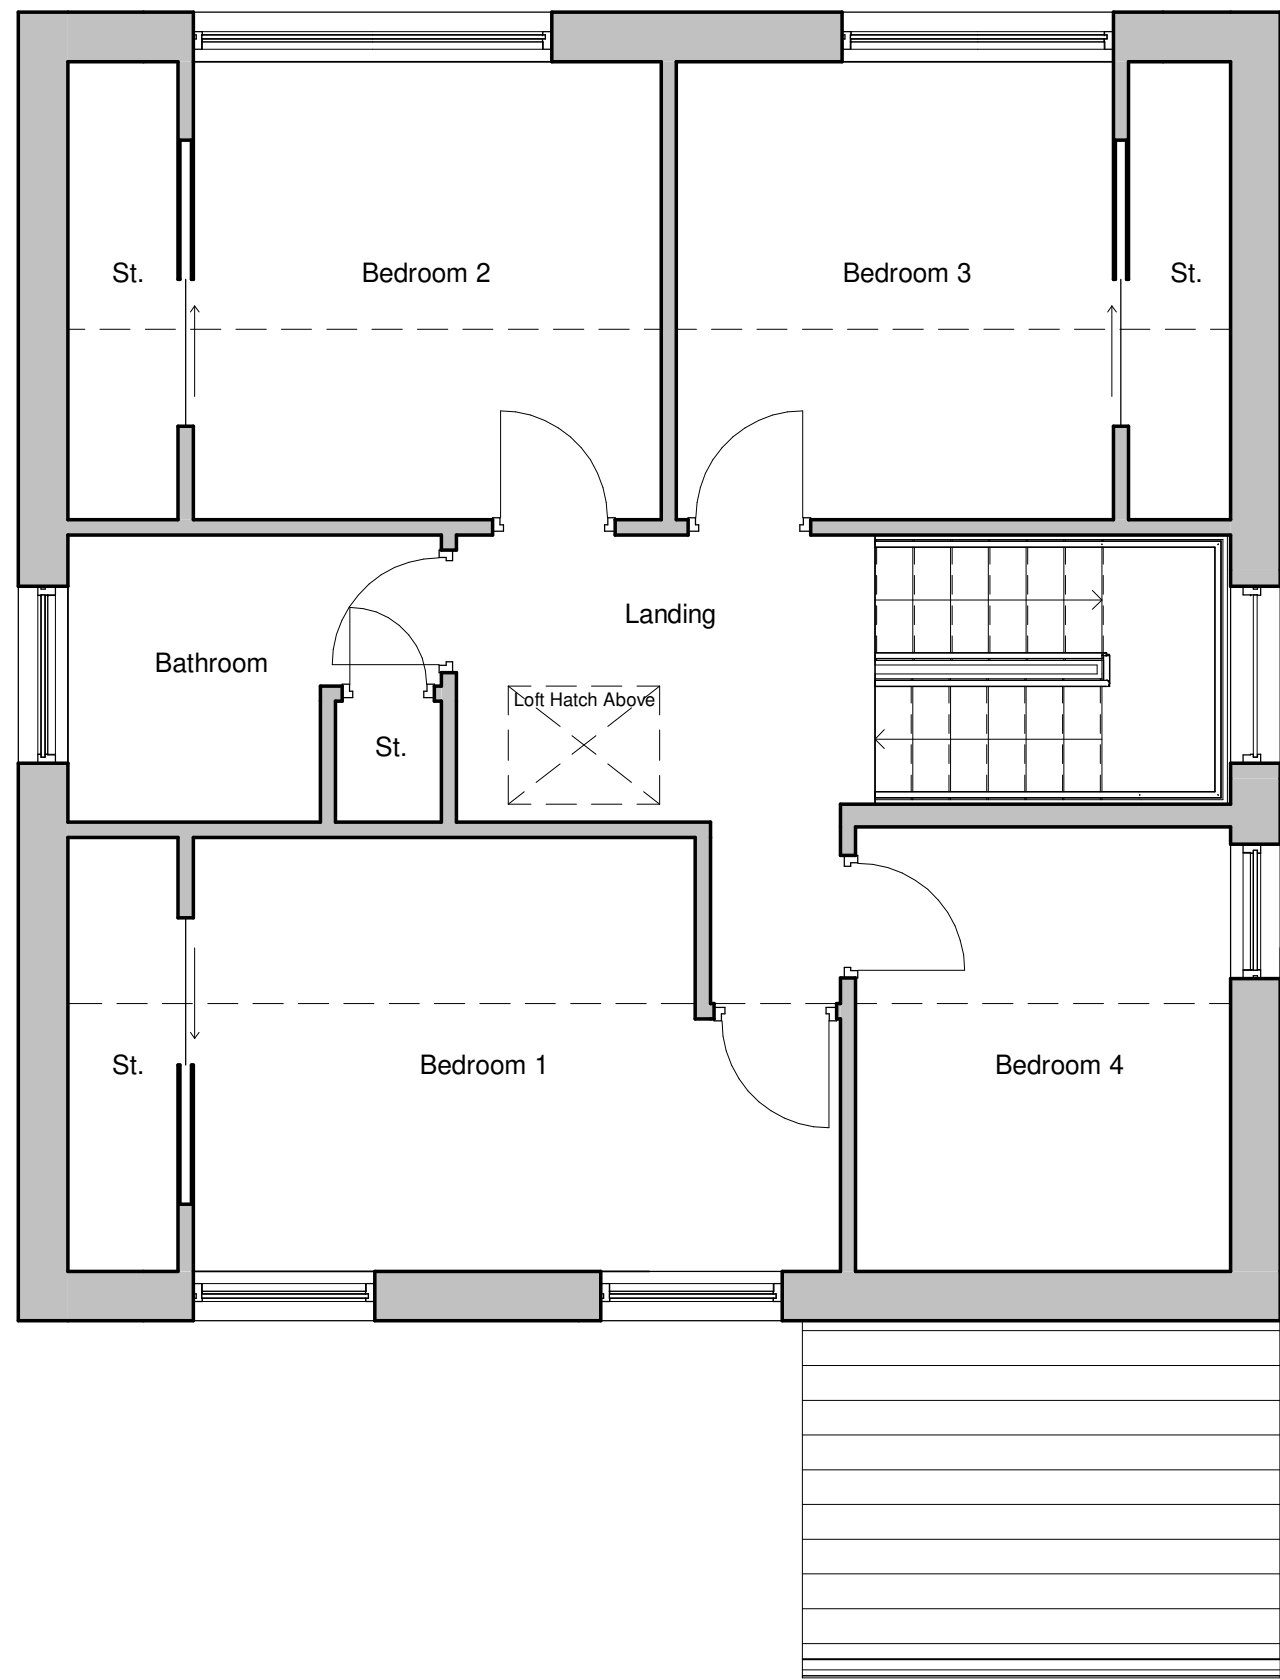

2 Existing Level 1
1 : 50

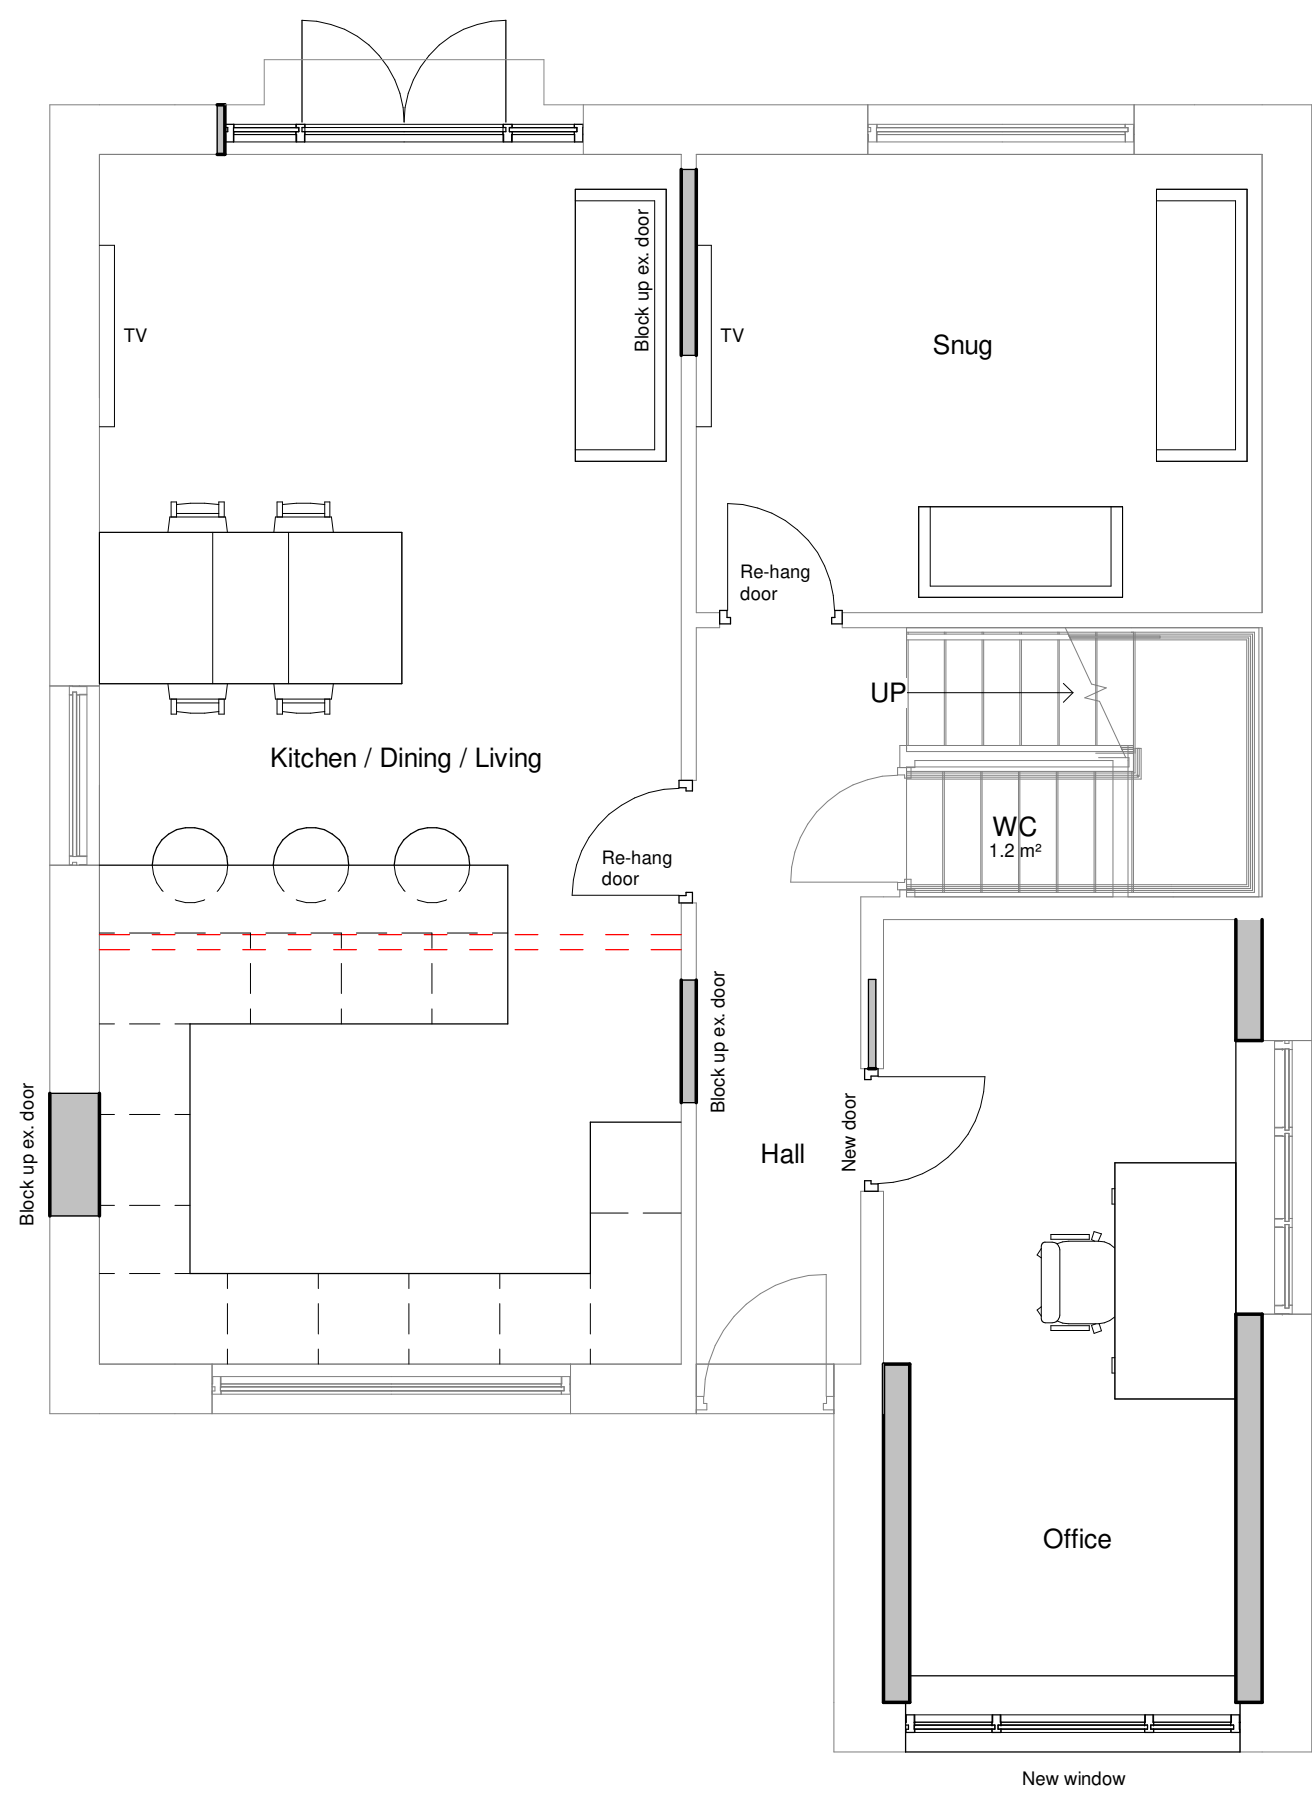


3 Proposed Level 0
1 : 50

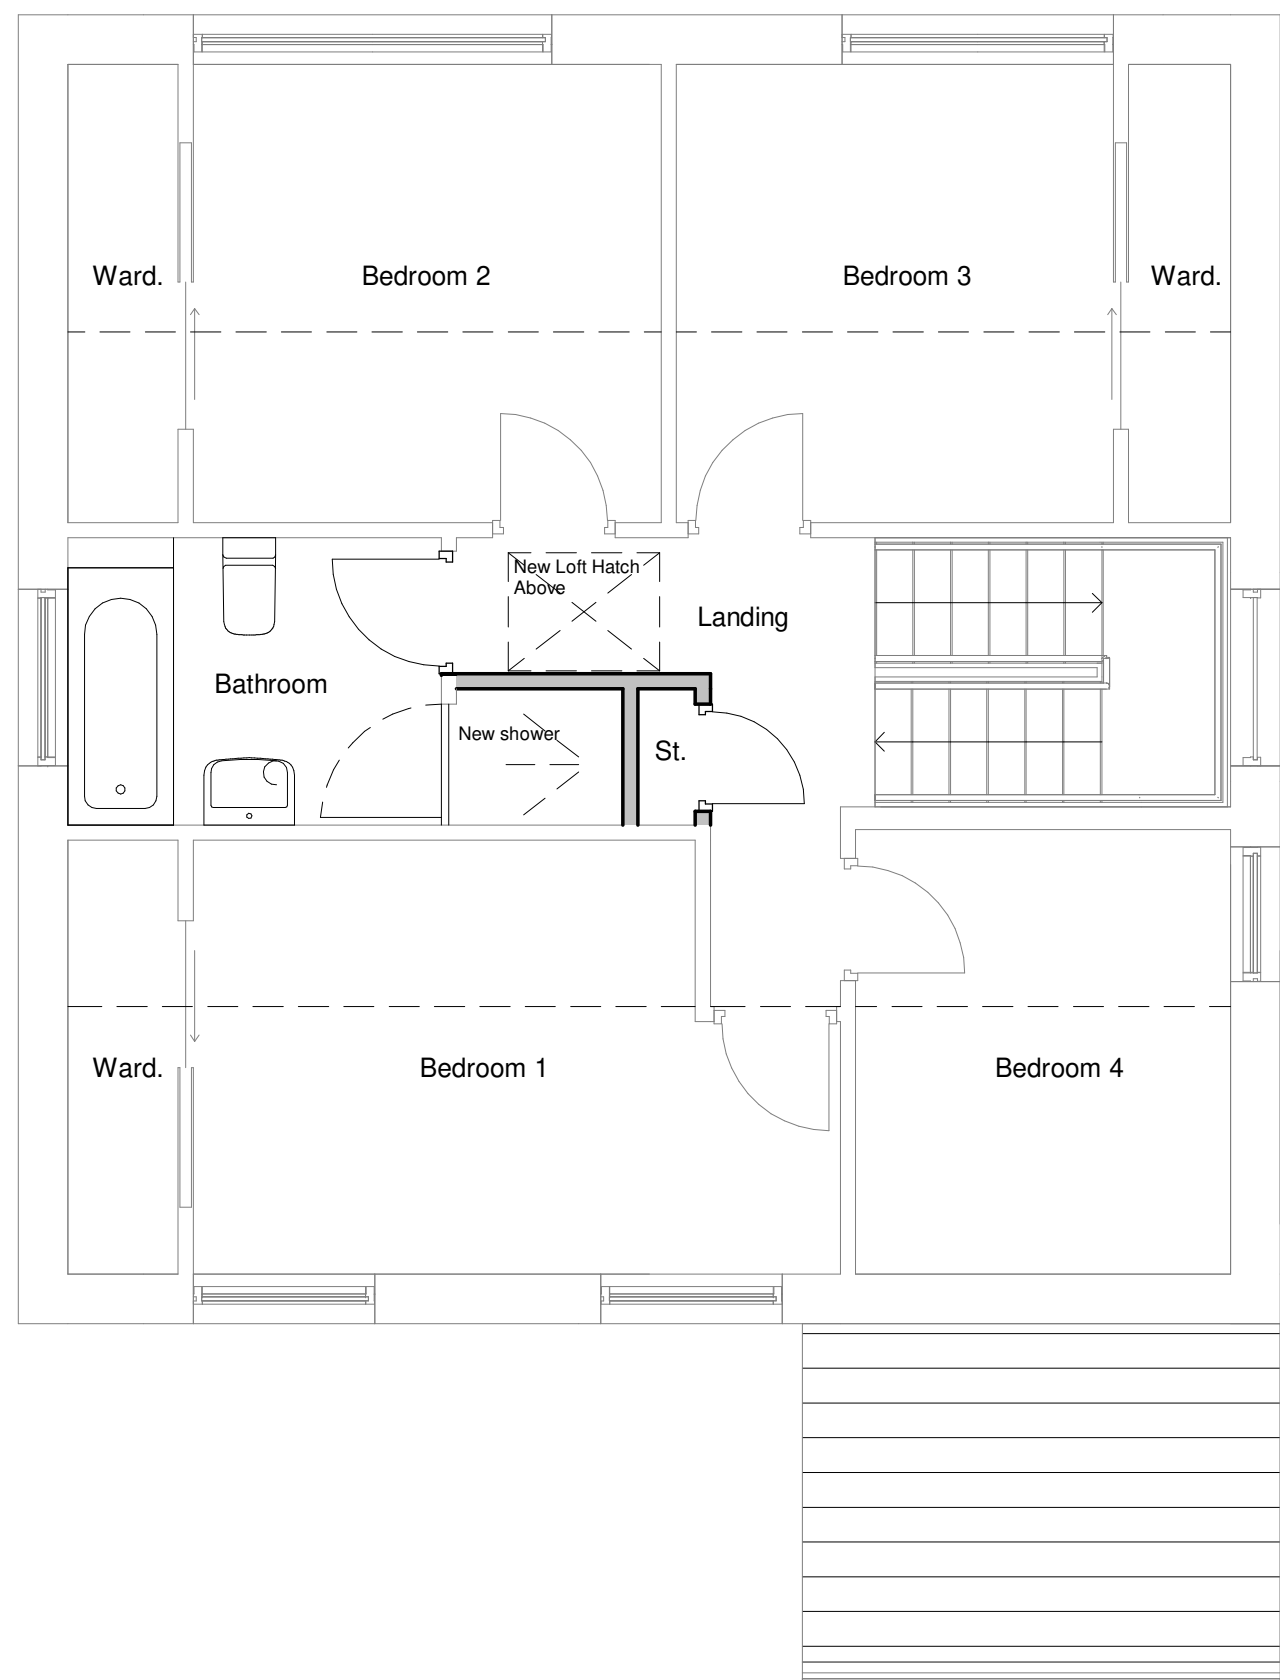

4 Proposed Level 1
1 : 50

KEY	
---	Existing walls to be demolished
---	Indicative beams (subject to S.E design, position & specification)
	Existing walls
	Proposed walls

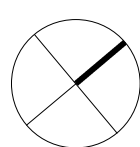

0m 1m 2m 3m 4m

CDM REGULATIONS 2015. All current drawings and specifications for the project must be read in conjunction with the Designer's Hazard and Environment Assessment Record. All intellectual property rights reserved.

Designed with reference to the surveys, information and reports listed: Ordnance Survey Promap, Licence number 100022432

James Kelly Architects Ltd t/a Solid Void – 16 Woolfenden Way, Wardle, OL12 9SS
Tel: 07949448088 – Email: solidvoid@outlook.com – Web: www.solidvoid.co.uk - Company No. 08545034

Rev	Date	Description
-	30.08.22	First Issue
A	01.09.22	Second Revision
B	08.04.23	Planning Issue
C	29.05.23	Garage conversion window and wall material revised to suit installed detail. In addition to rear, ground floor patio door design.

Dwn	Ckd	Drawn	JK
		Checked	JK
		Date	APR 2023
		Scale @ A1	1 : 50

1 Heights Close, Rochdale,
OL12 6JJ (2309)
Existing & Proposed Floor Plans

HCR-SVA-ZZ-ZZ-DR-A-2005
REV C
PLANNING

SOLIDVOID