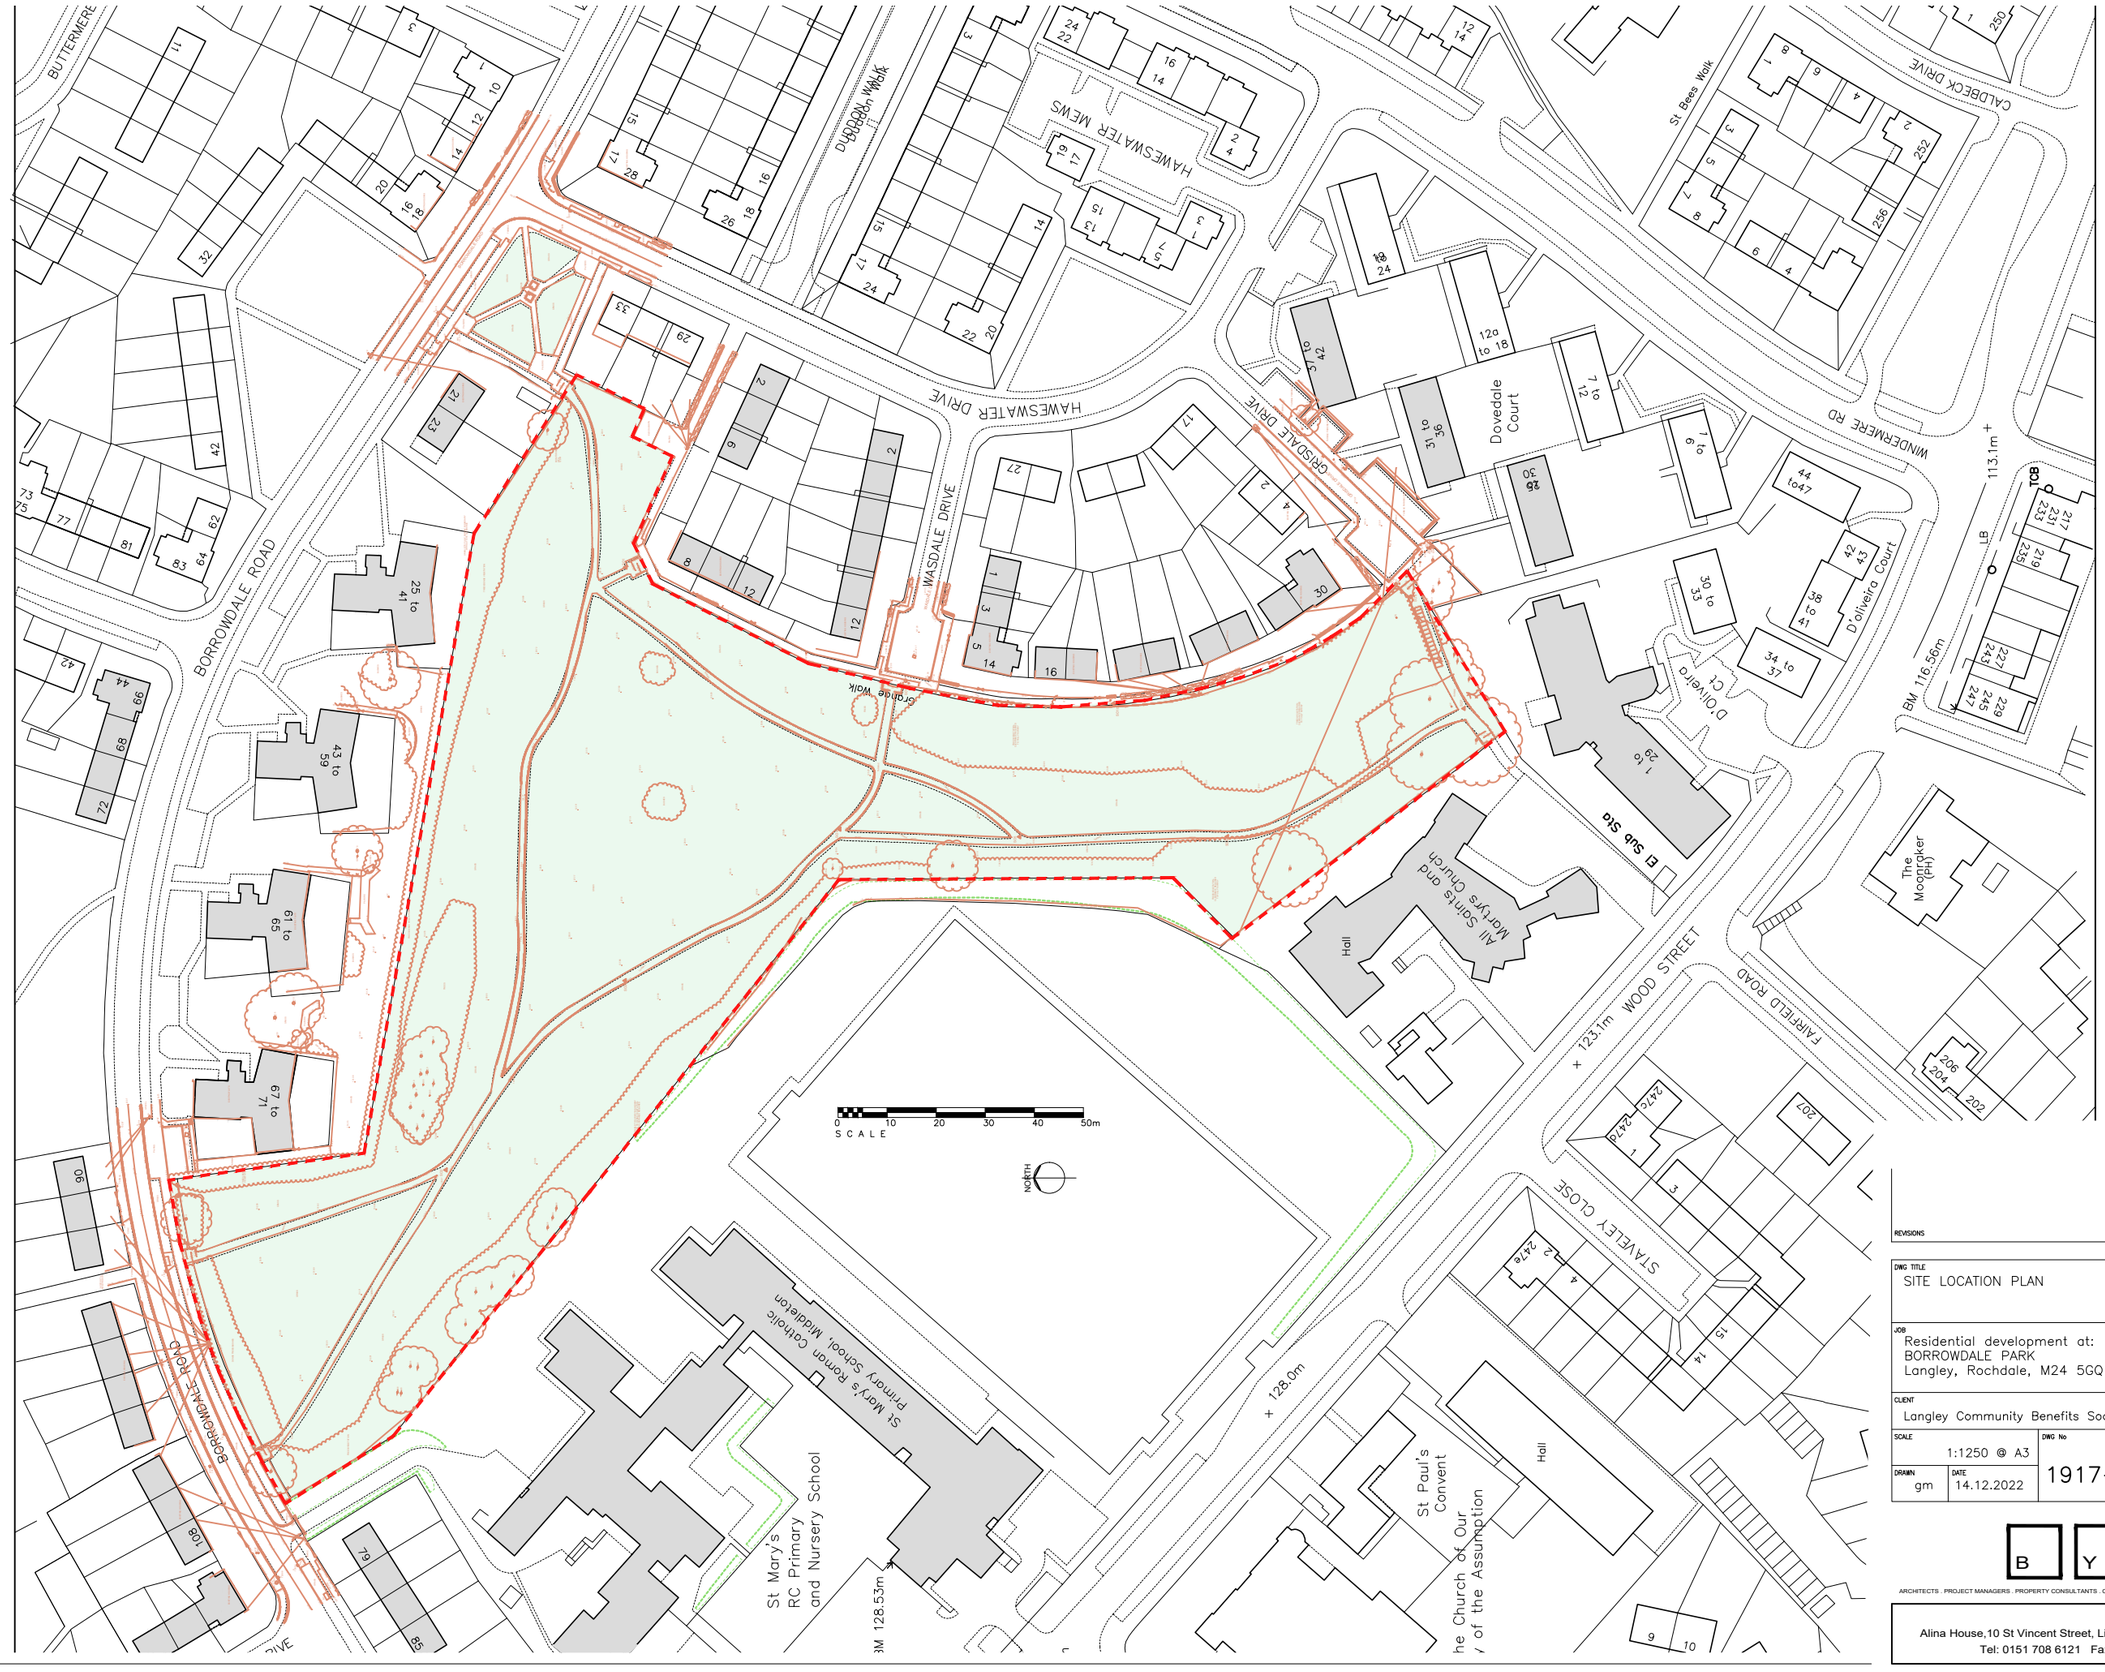



REVISIONS

DWG TITLE
SITE LOCATION PLAN

JOB
Residential development at:
BORROWDALE PARK
Langley, Rochdale, M24 5GQ

CLIENT
Langley Community Benefits Society

| SCALE | | DWG No |
|---|---|---|
| 1:1250 @ A3 | | 1917–18A |
| DRAWN: gm | DATE: 14.12.2022 | |


B Y A

ARCHITECTS . PROJECT MANAGERS . PROPERTY CONSULTANTS . CDM PLANNING CONSULTANTS

B Y A Limited
Alina House,10 St Vincent Street, Liverpool, L3 5XW
Tel: 0151 708 6121 Fax: 0151 708 9141