

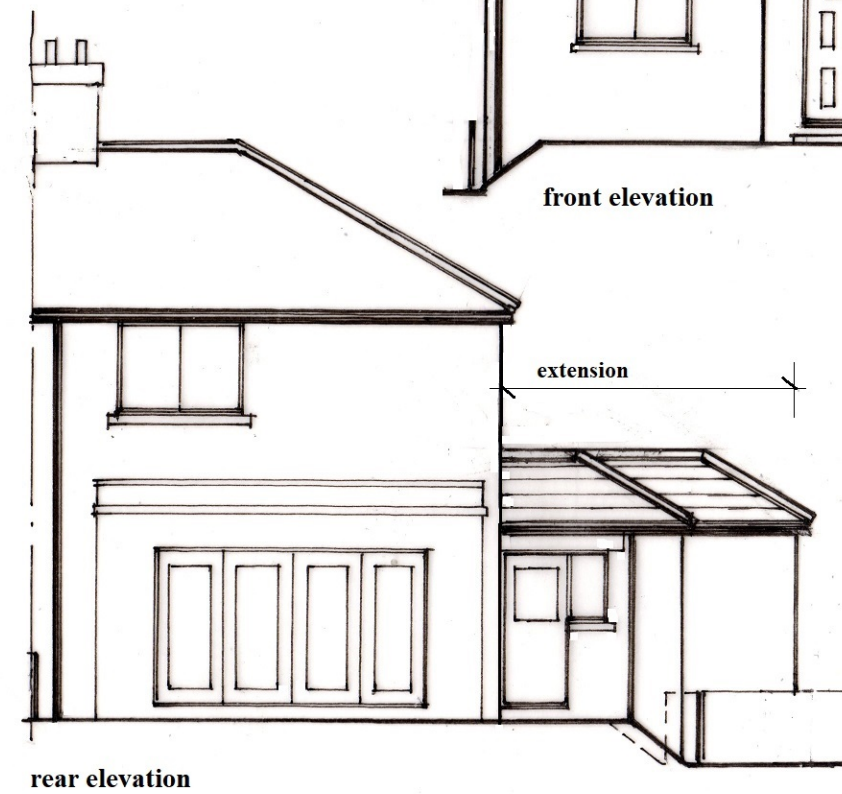
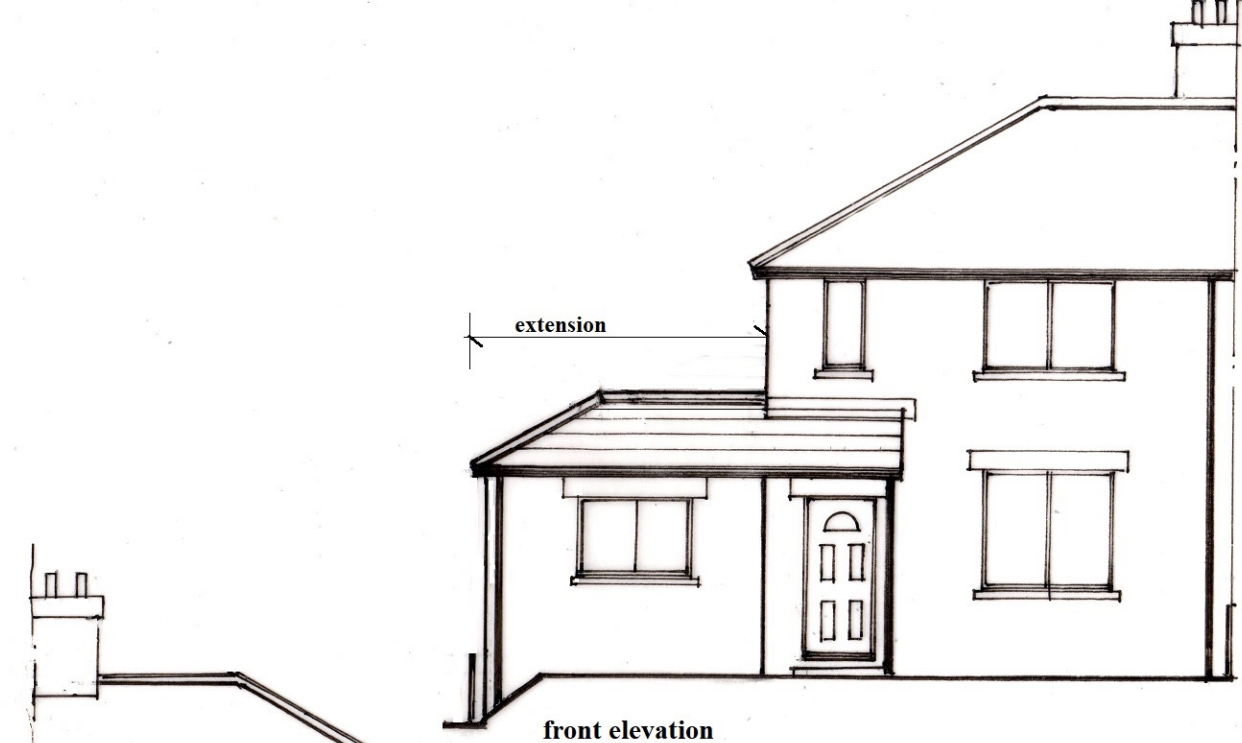


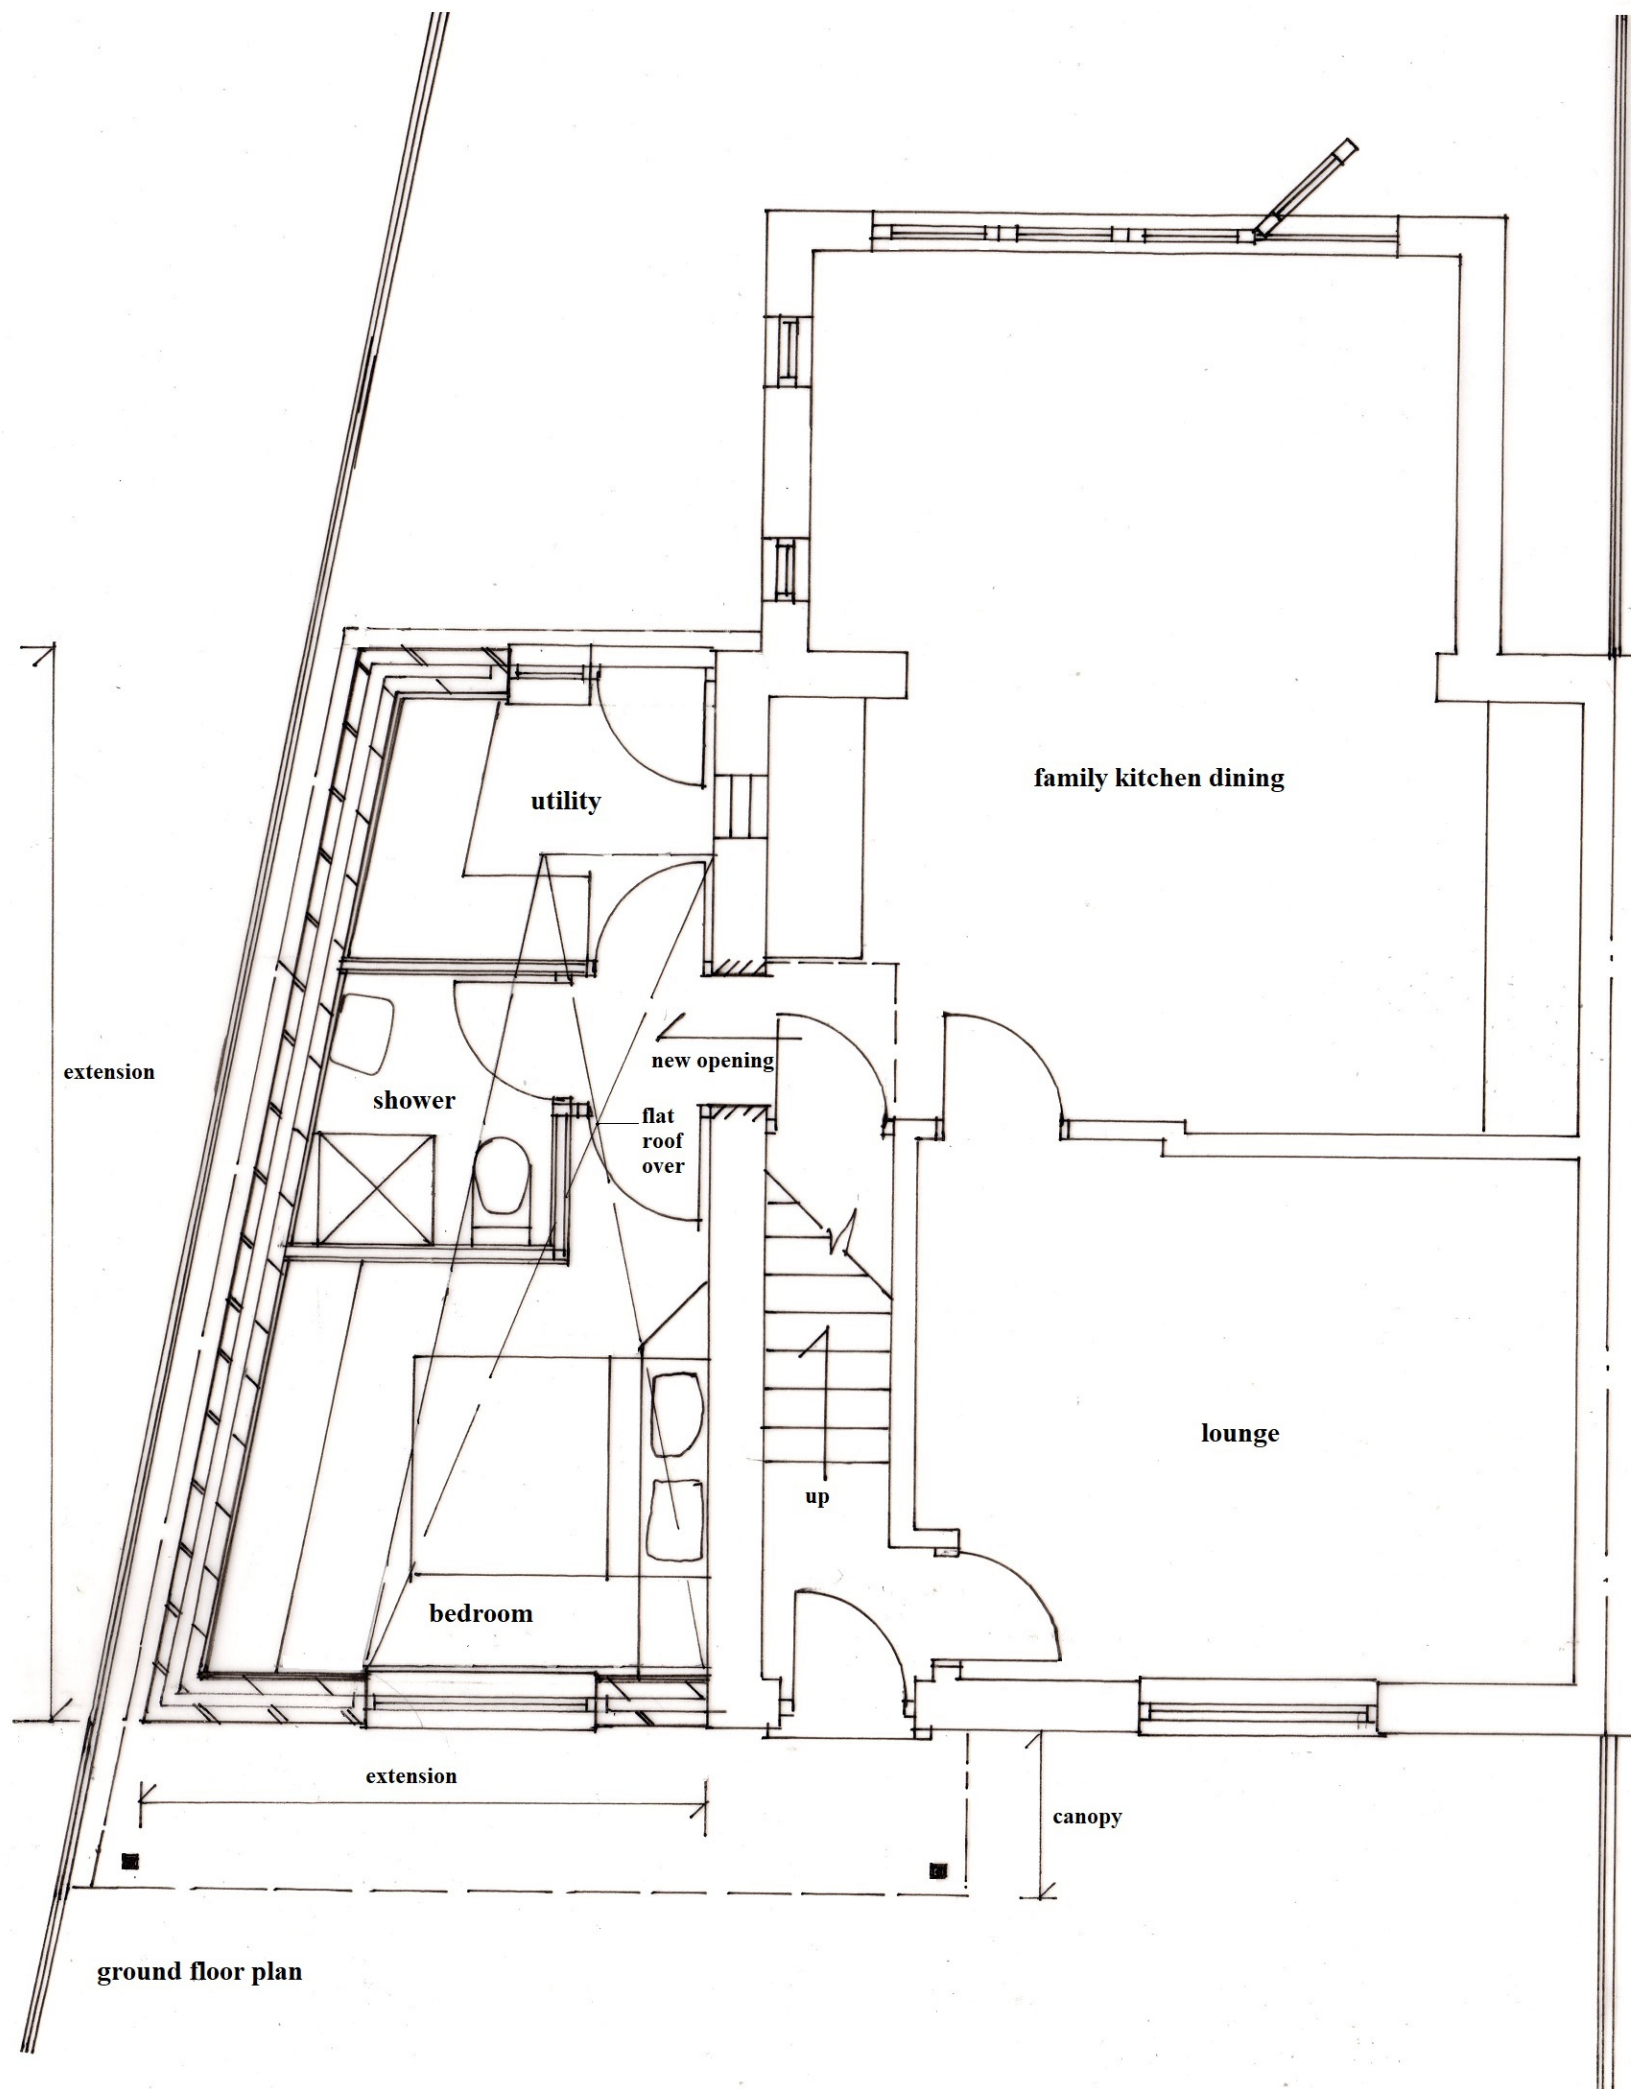

**Proposed Single Storey
Extension**
25 Hursted Road
Milnrow
OL16 3JS

**Proposed Plan and Elevations
Revised**

Scales 1:50 and 1:100 @A3
Reference AO01/0424/02A

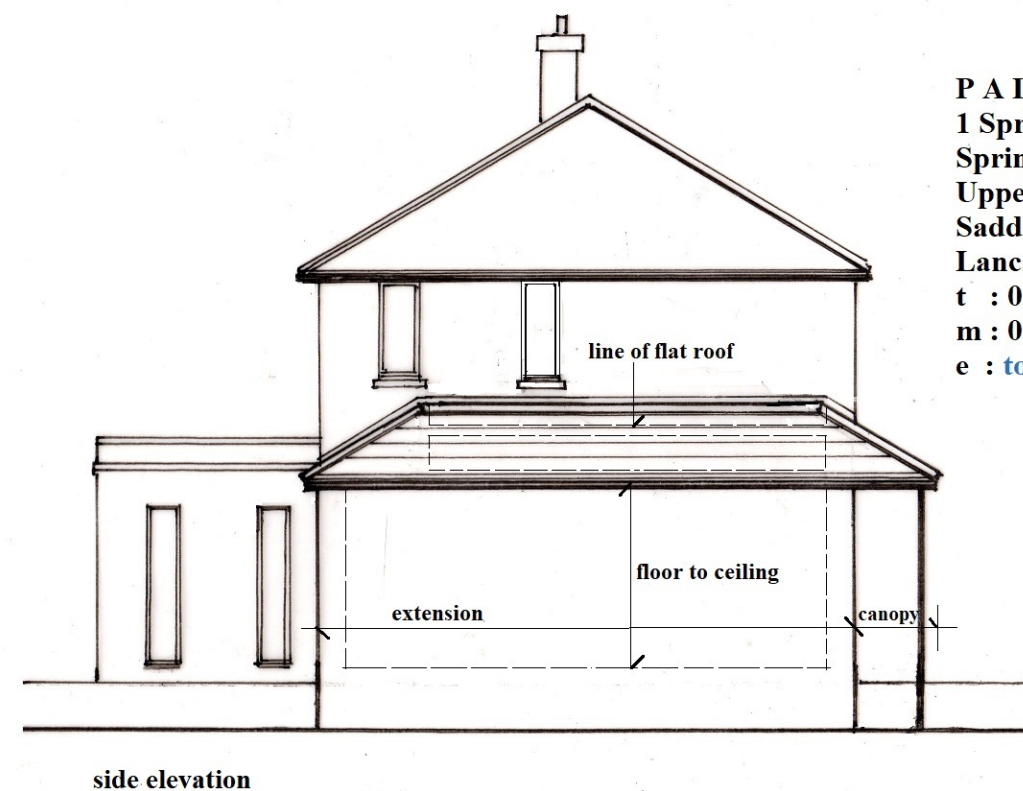

P A Dust Chartered Architect
1 Spring Mill
Spring Street
Uppermill
Saddleworth
Lancashire OL3 6AJ
t : 01457 870382
m : 07713 636592
e : tony.dust@btinternet.com