



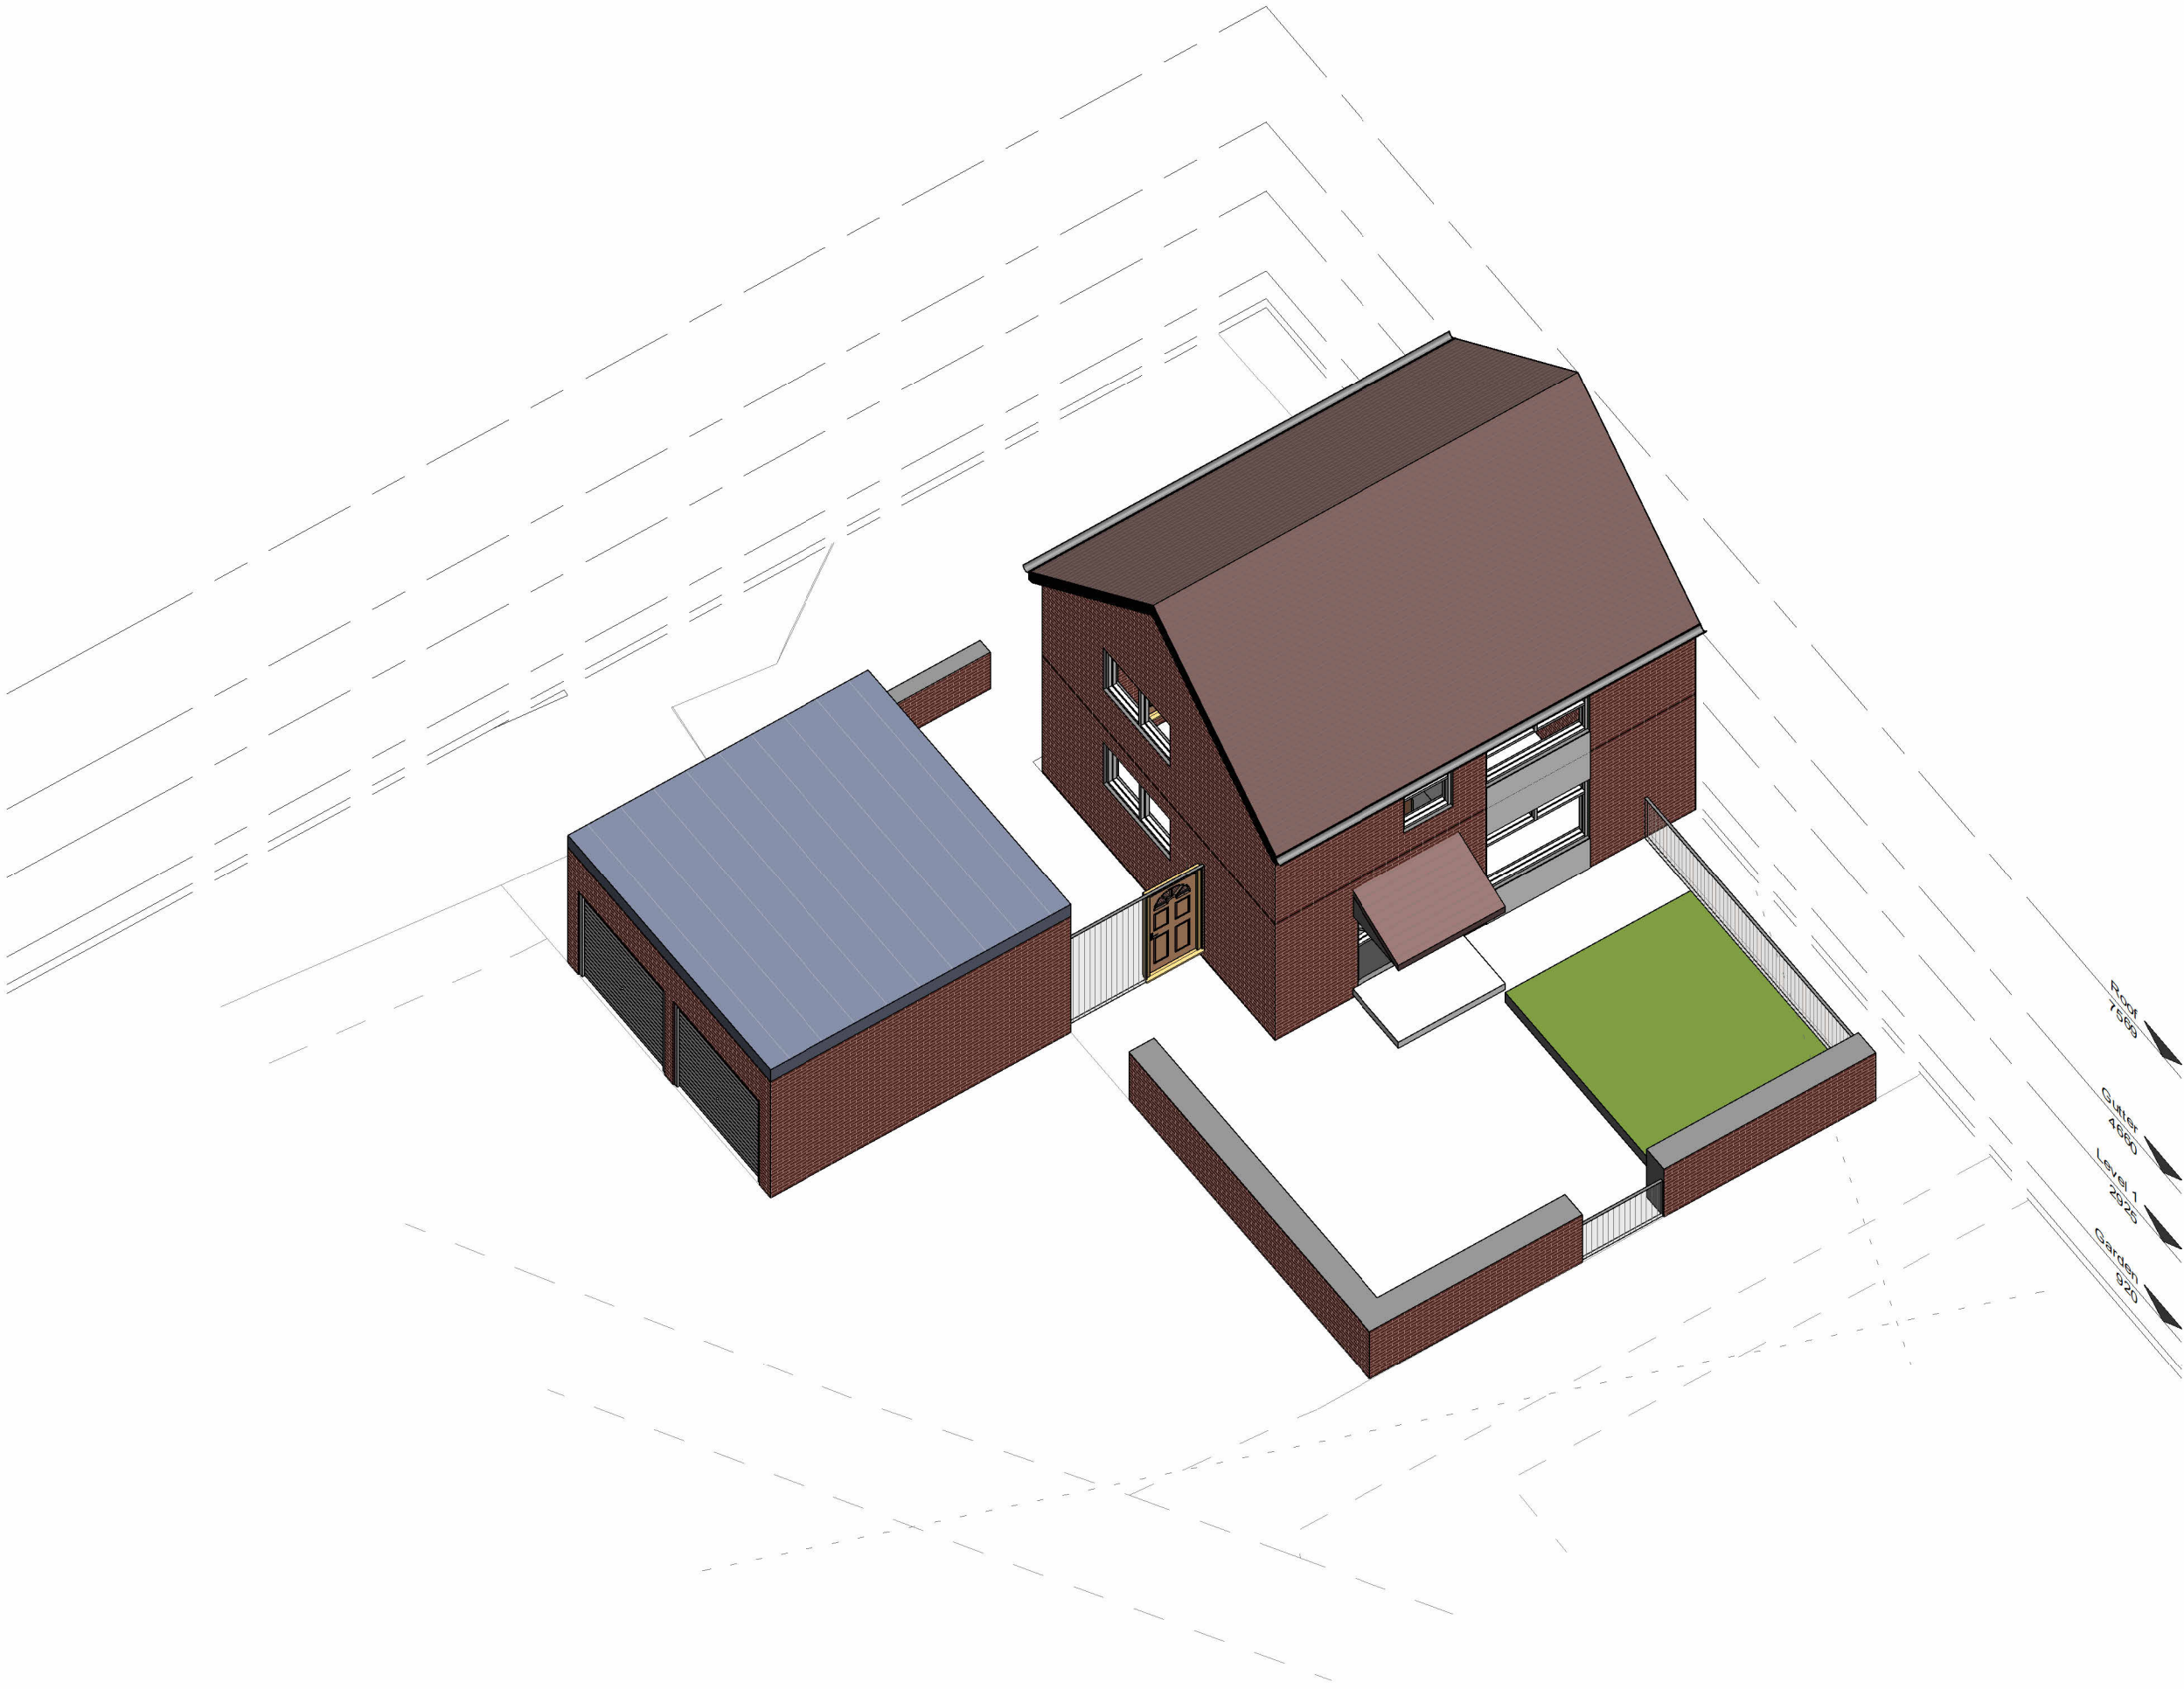

1 3D Existing

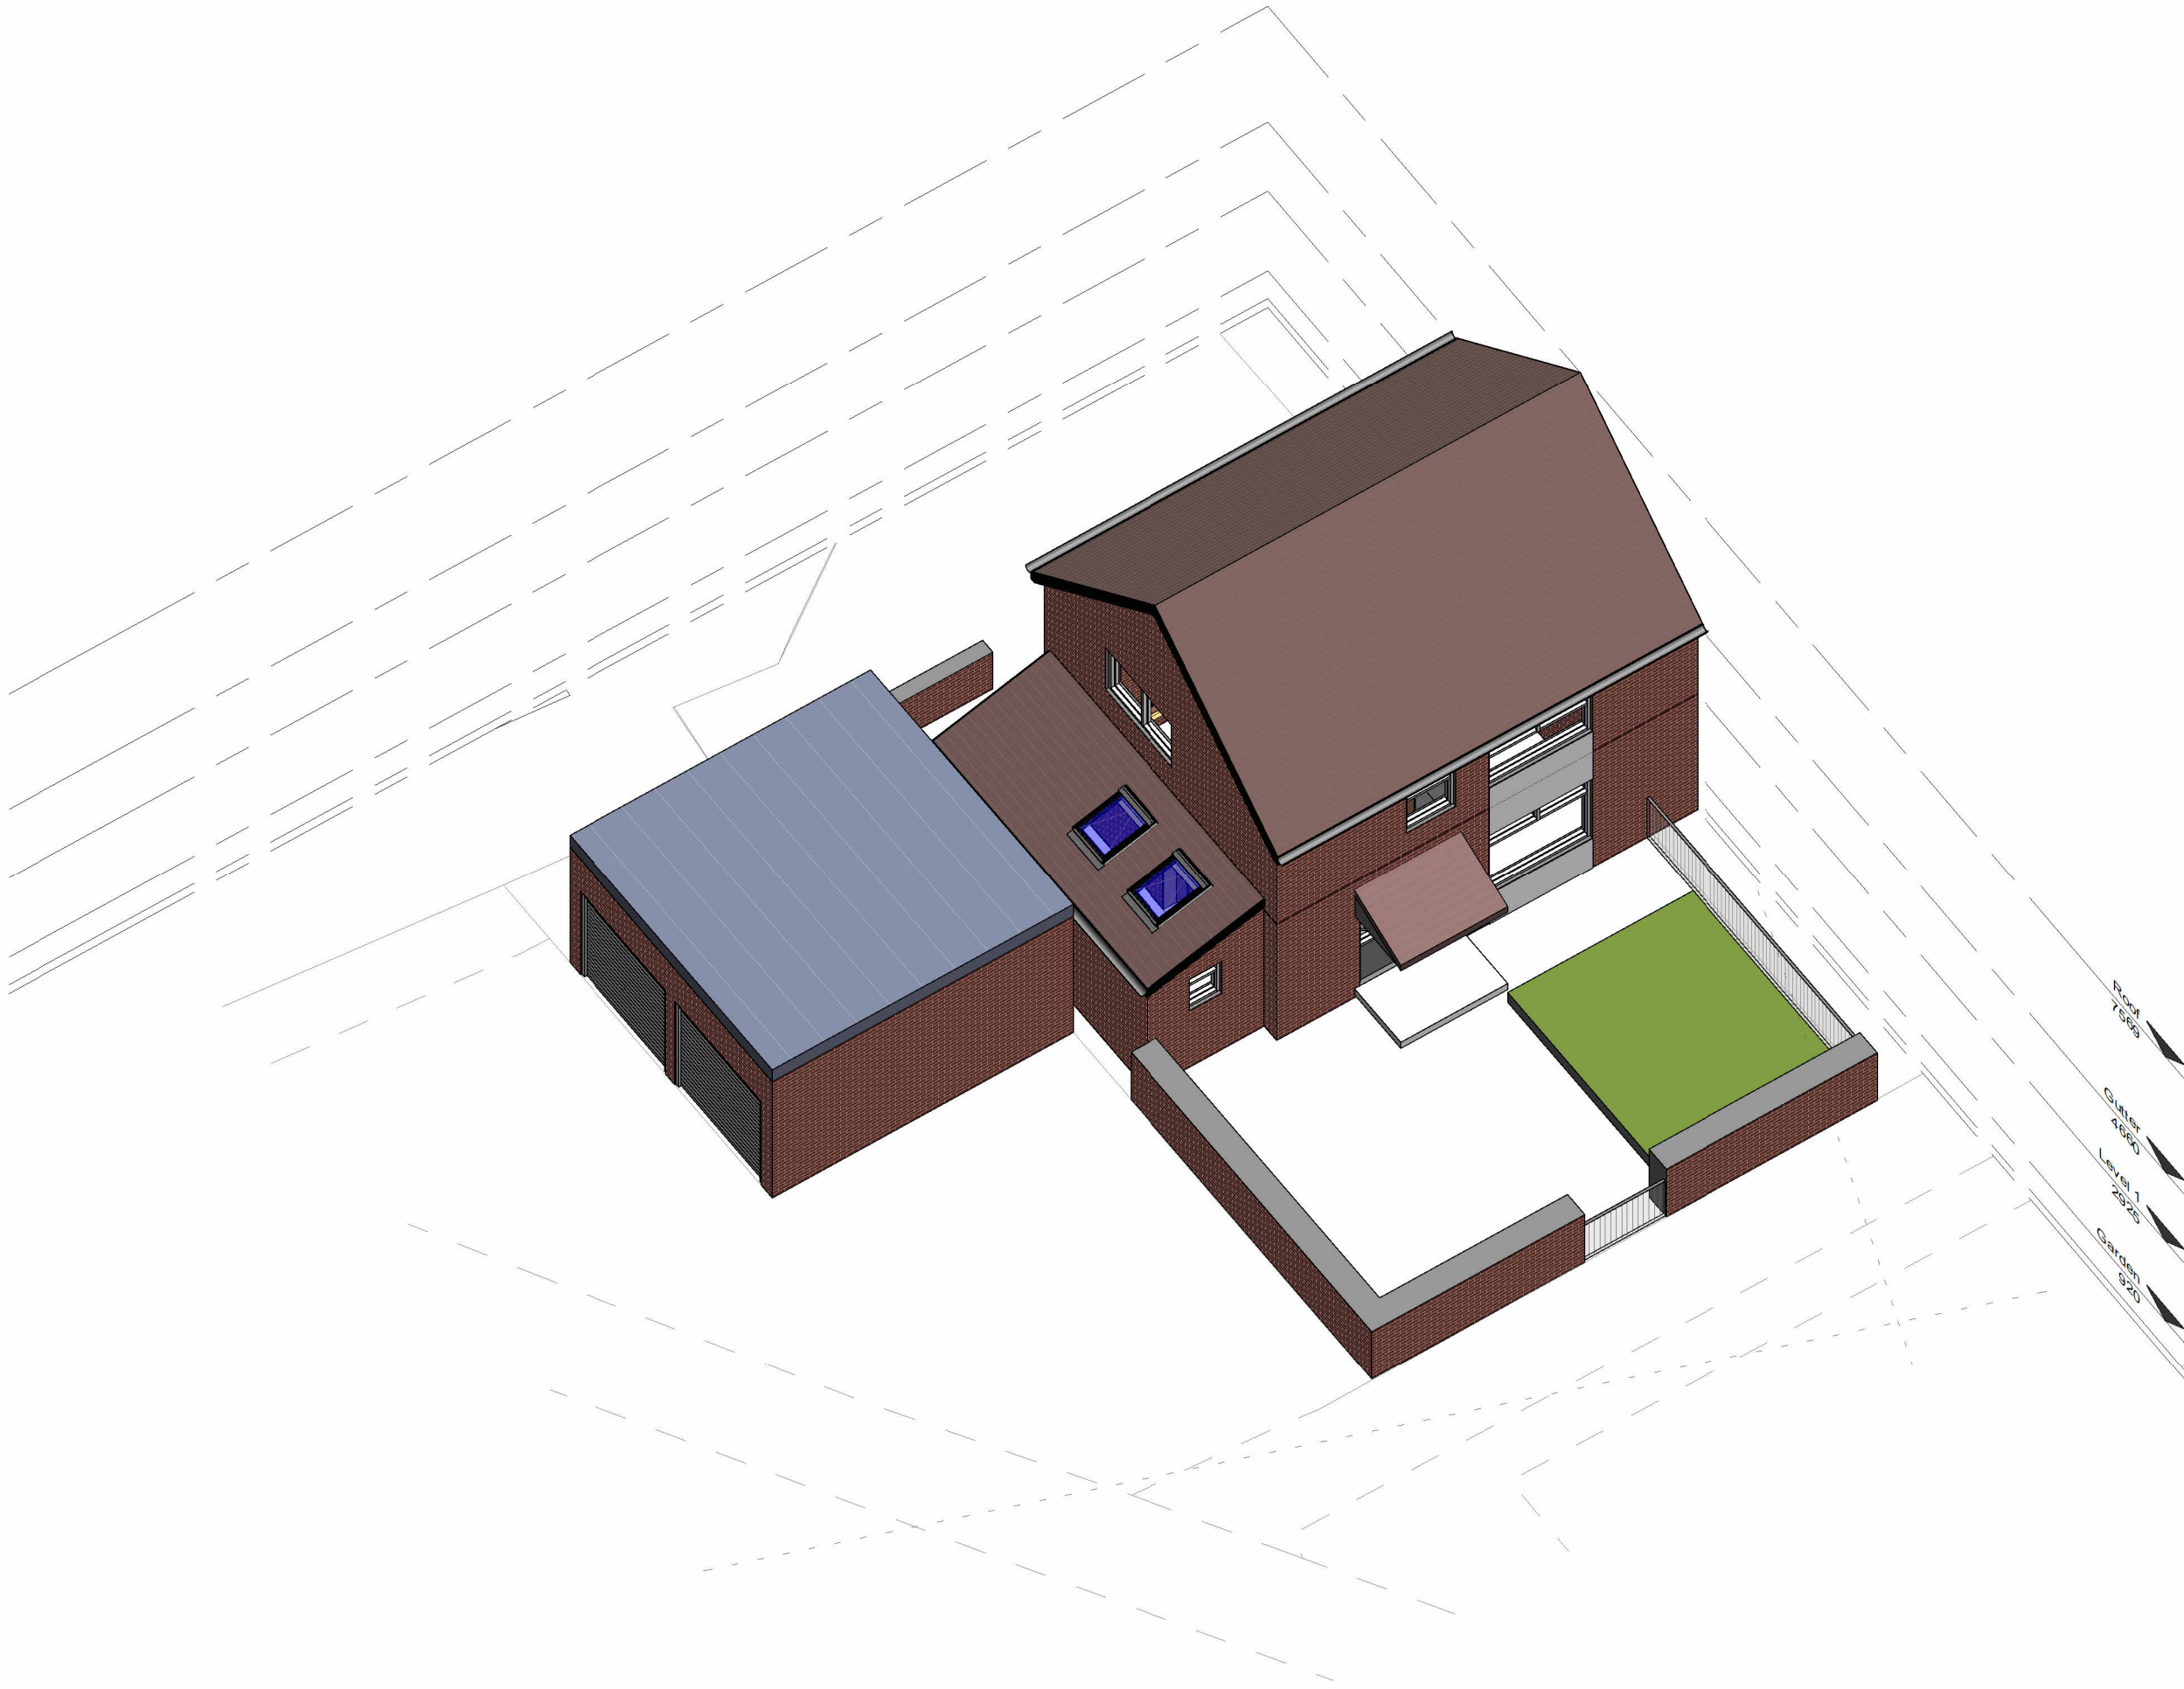

2 3D Proposed

Status PLANNING PERMISSION		
Client Kayleigh Byrne		
Project Title 104 LEWIS DRIVE HEYWOOD OL10 3NB		
Drawing Title Existing and Proposed 3D Perspective View 1		
Project No 2024 28		
Drawing No 002-SI-XX-00-DR-I-P9	Rev	
Drawing Date	Scale at A1	
Created By Author		
m83 Associates Ltd		
187 Water Street, Manchester, M3 4JD Telephone: 07470 671 234 Email: rakesh@m83associates.com		
 Architects Registration Board REG NO: 110044A  Chartered Practice		