



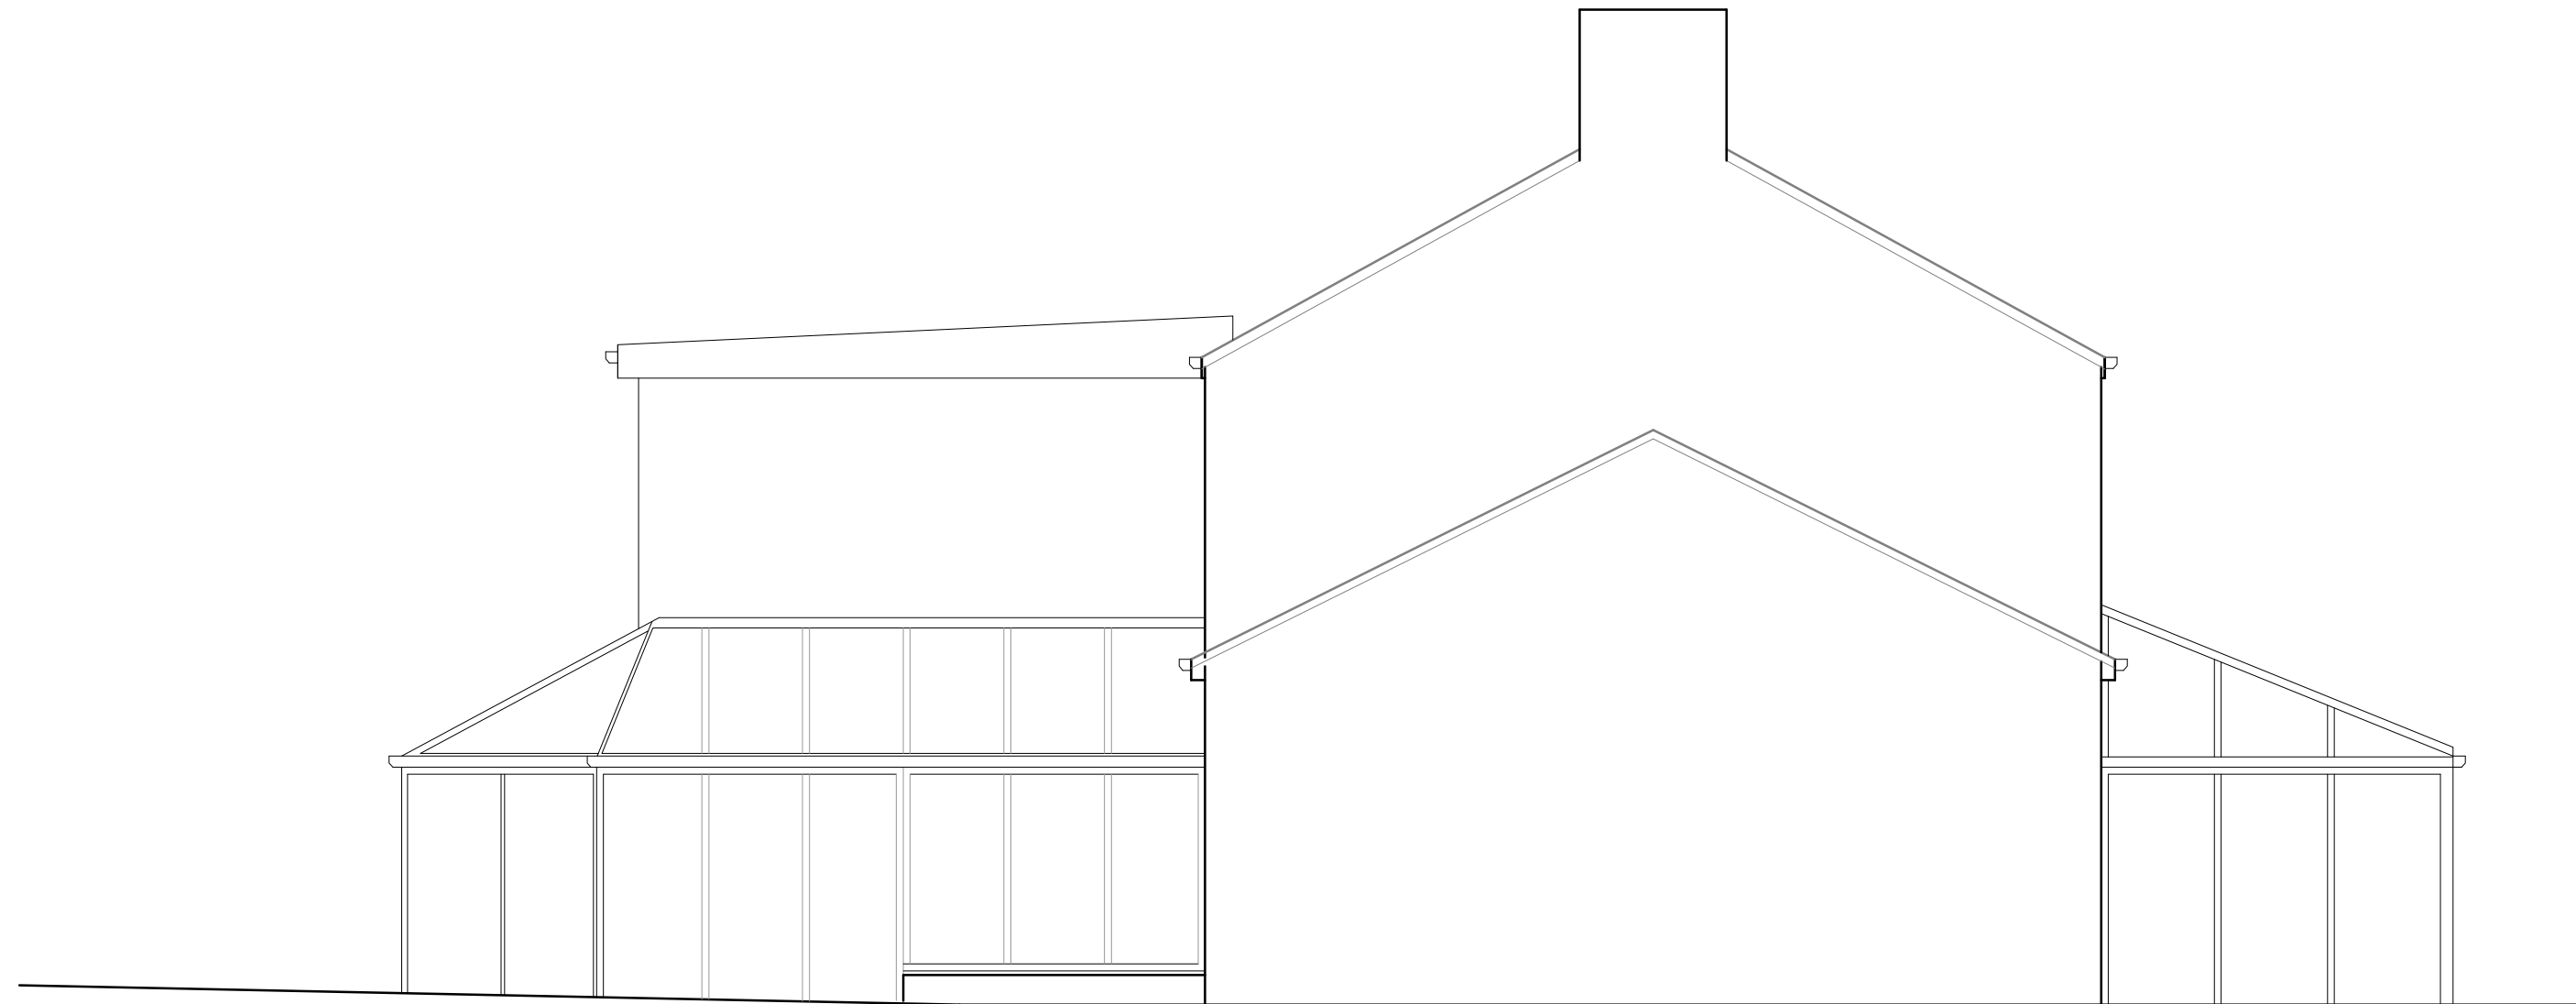

EXISTING SIDE ELEVATION

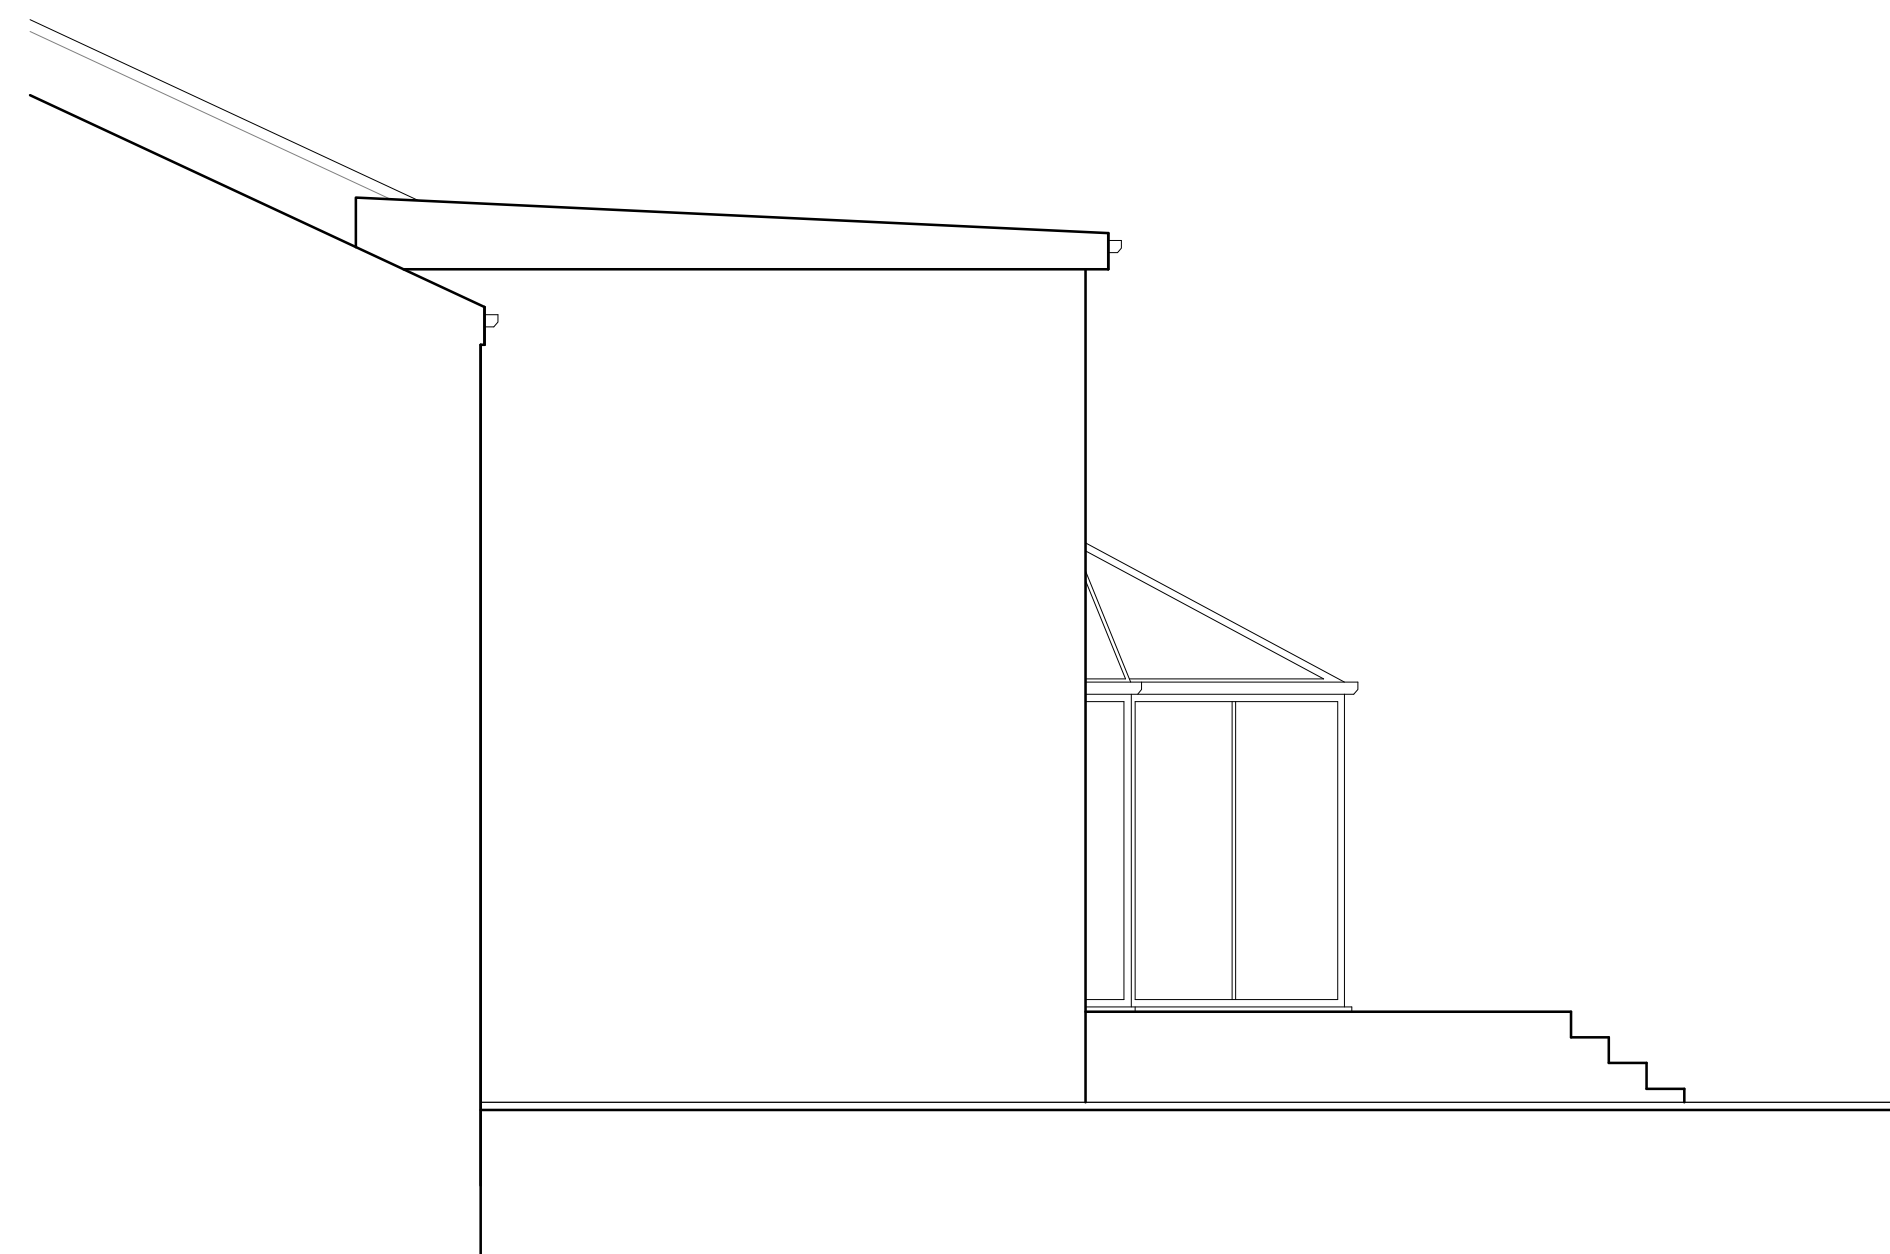

EXISTING SIDE ELEVATION

This drawing is provided as a document to gain either Planning Permission or Building Regulation approval purposes only. It is not a guarantee that Planning Permission will be granted.

This drawing and all contents are the copyright of James Campbell Associates Ltd. No copies to be made from the drawing & details within unless authorised by James Campbell Associates Ltd.

The contract for the works is between the client and his / her contractor. Contractor to visit site, study the details provided within the drawing and be familiar with the project to be carried out in accordance with the details provided. Any stated dimensions must be checked and any form of materials and materials to comply with all relevant British Standards and carry a genuine BBA certification. The materials specified within this drawing are a guide for the contractor as they are not intended to be a specification. Any contractor who decides to use any different materials than those noted on the drawing should inform James Campbell Associates Ltd.

Any discrepancies discovered or items found that where not visible at the time of the initial survey should be reported to James Campbell Associates Ltd for consultation with our client.

DRAWING TITLE		EXISTING SIDE ELEVATIONS	
		JAMES CAMPBELL ASSOCIATES LTD CHARTERED ARCHITECTURAL SERVICES  THE INSTITUTE OF CHARTERED BUILDING  CIAT	
Campbell House 173 Rochdale Road Firgrove Rochdale OL16 3BN		Tel: 01706 354888 Mob: 07817 623183 Email: admin@jamescampbellassociates.co.uk Web: www.jamescampbellassociates.co.uk	
PROJECT			
PROPOSED REAR EXTENSION & FRONT CANOPY			
LOCATION			
Holland Farm Fairview off Rooley Moor Road Rochdale			
DRAWN:-	Martin D. Ashworth	DRAWING NUMBER:- 24.3388.4	
DATE:-	June 2024		
SCALE:-	1:50 @ A1		
ISSUE:-			