


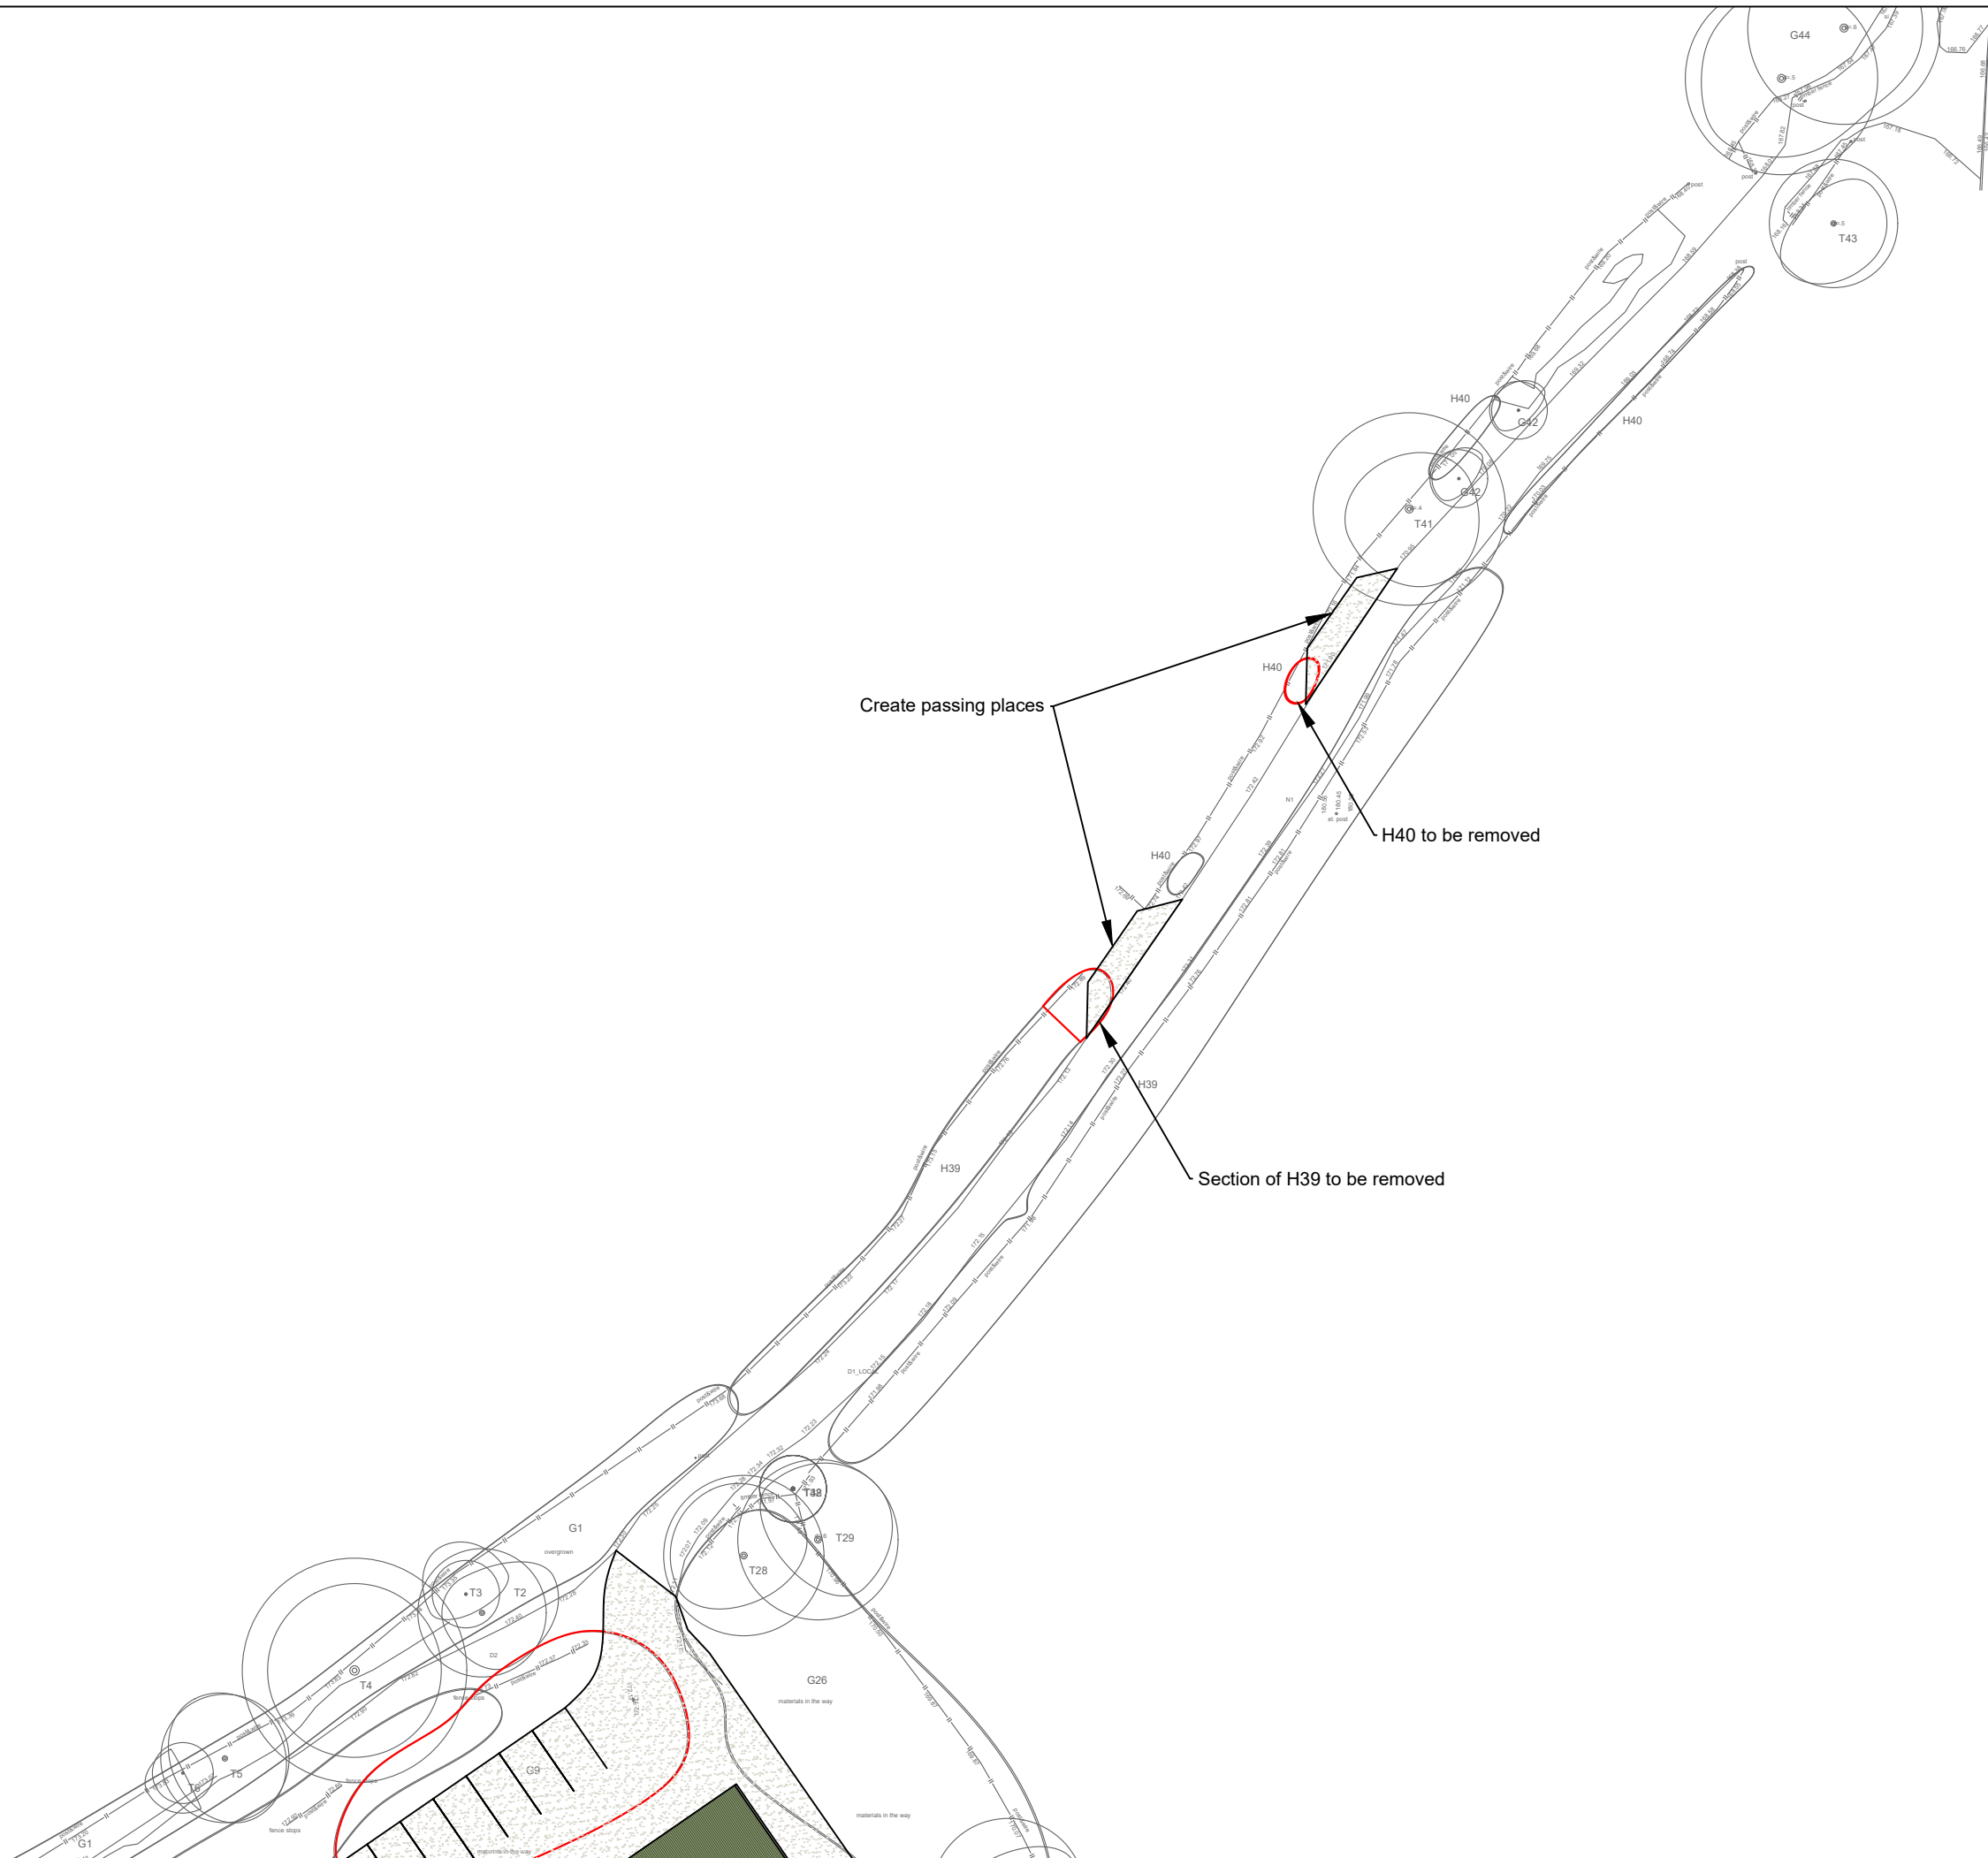

wbw

SURVEYORS

CHARTERED

WBW Surveyors Ltd
Skipton Auction Mart
Cargrave Road
Skipton, BD23 1UD

T: 01756 692900
F: 01756 692901
E: info@wbwsurveyors.co.uk

Dwg No.: TS537-6

Revision:

Client: Rochdale Company of Archers

Project: Indoor & Outdoor Ranges

Title: Access Plan

Date: 07 March 2024

Drawn by: T Simpkins

0 10

Metres

Scale 1:500

Sheet Size A3