




FRONT STREET VIEW ELEVATION PRE - EXISTING

0 1m 2m 3m 4m 5m 10m



FRONT STREET VIEW ELEVATION EXISTING

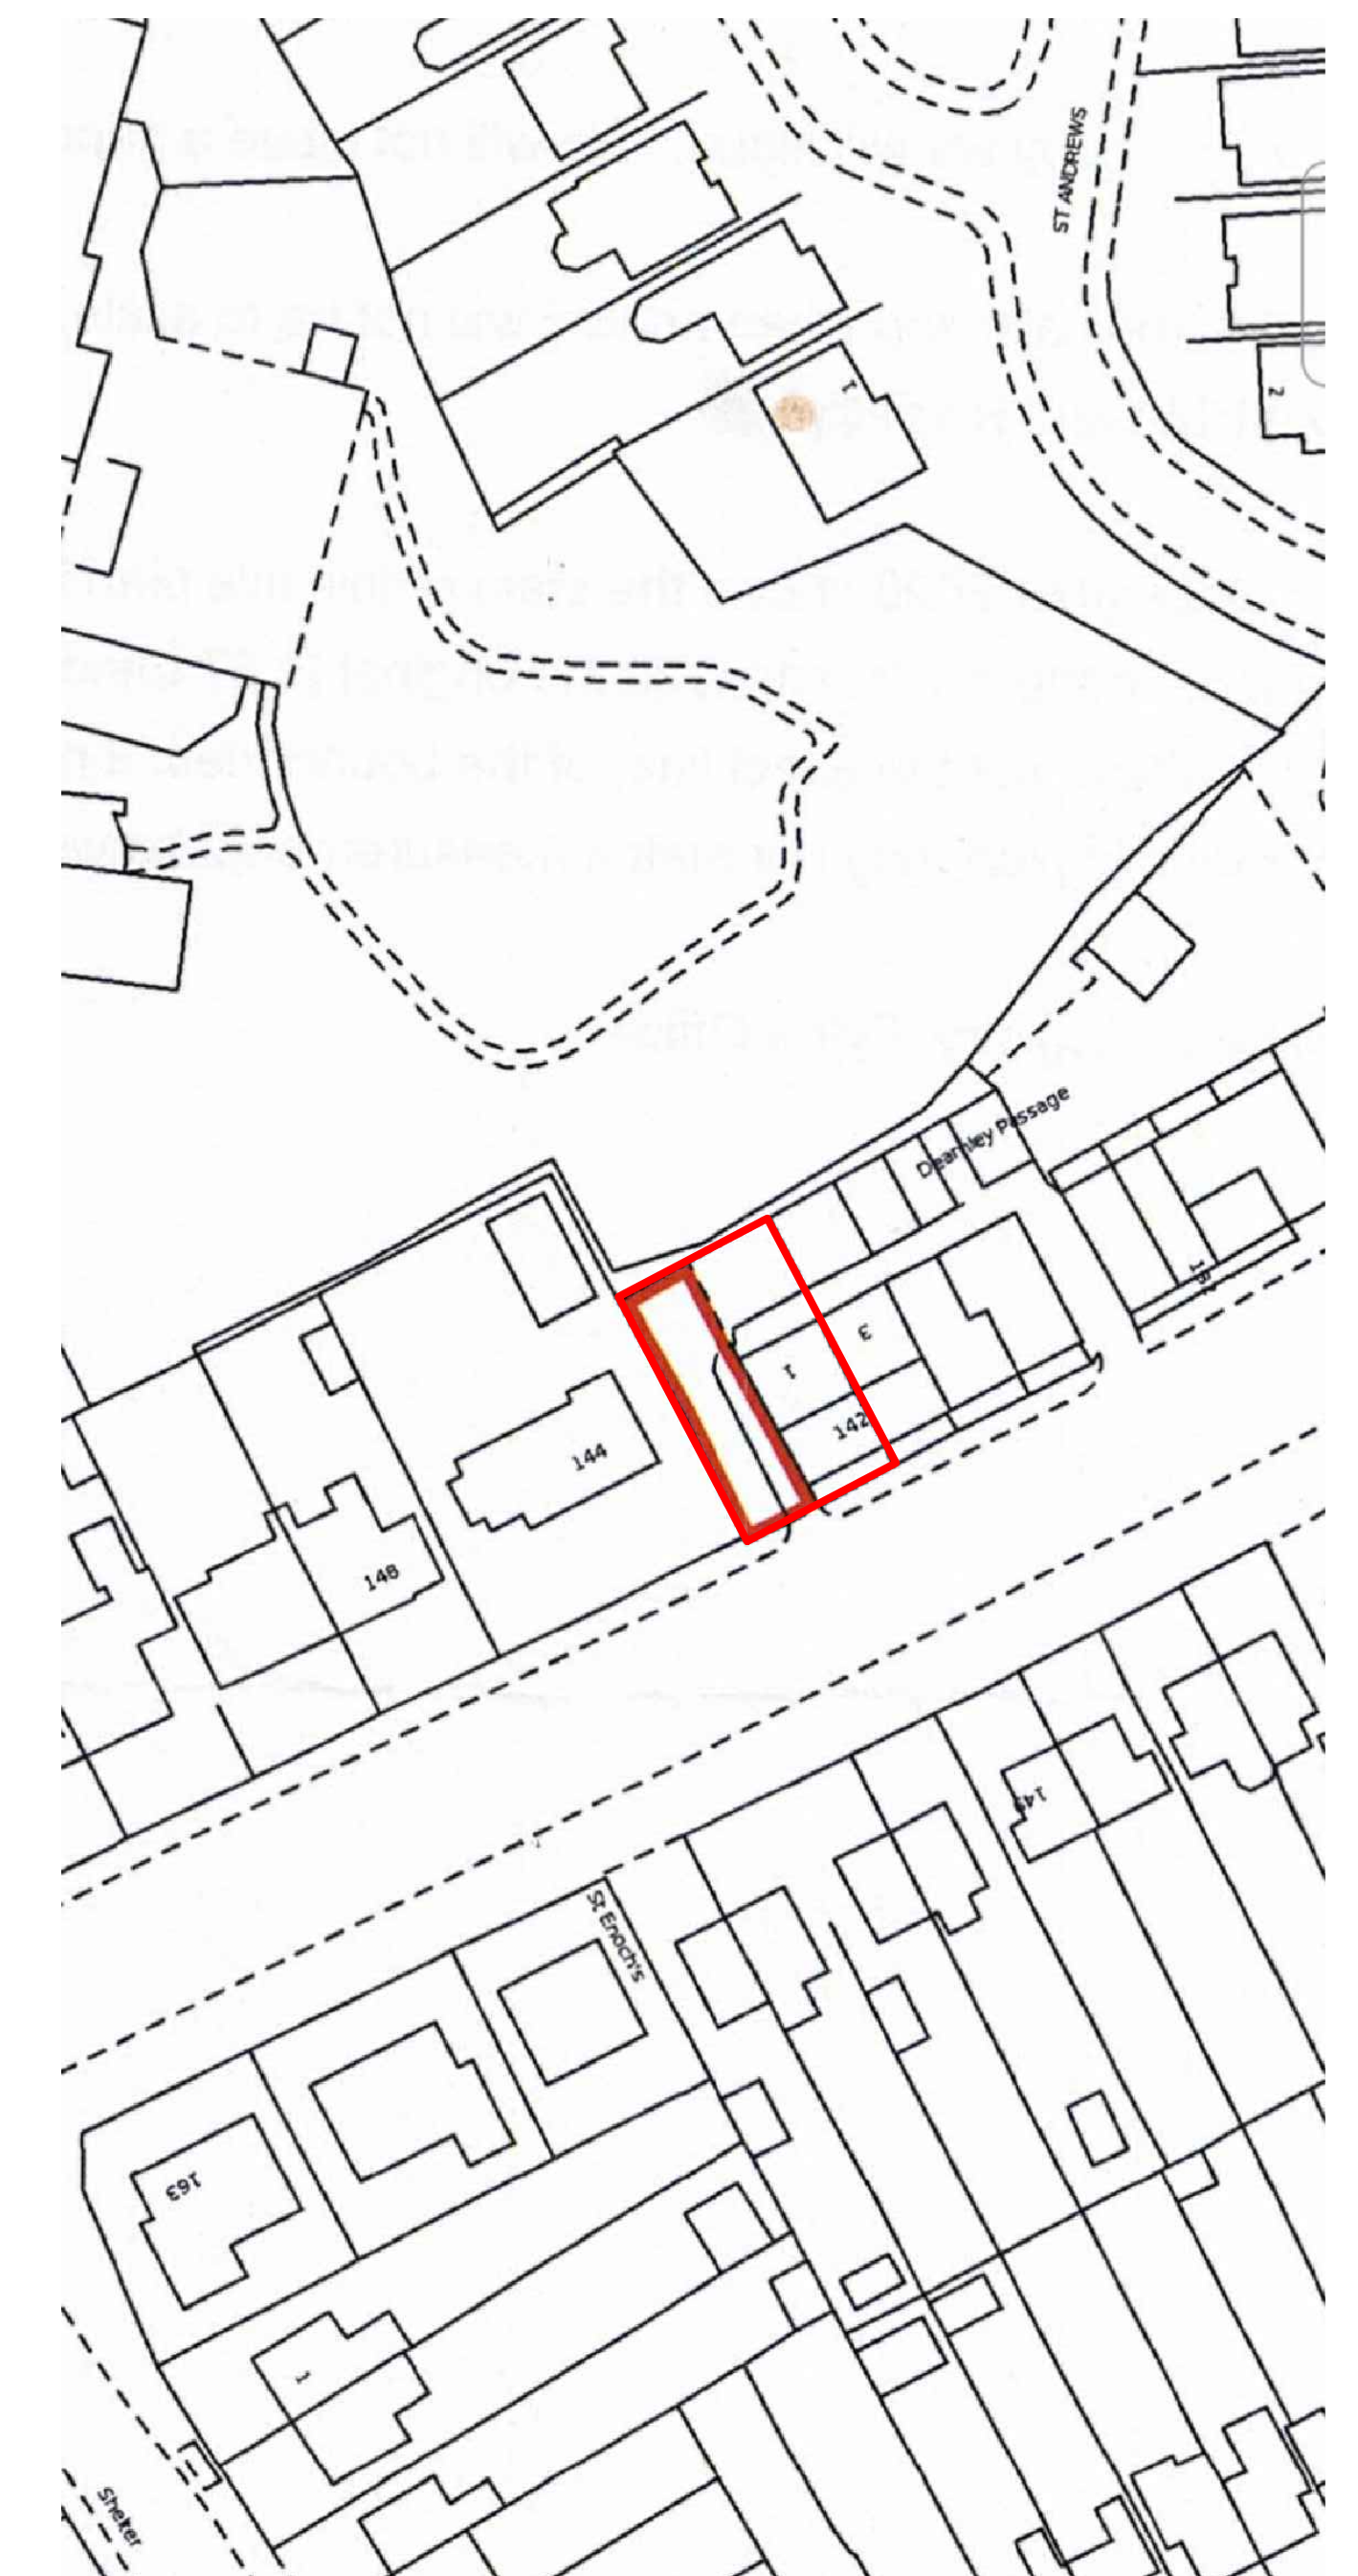

142 NEW ROAD
DEARNLEY, LITTLEBOROUGH
OL15 8NL
EXISTING AND PROPOSED SITE
SCALE 1:50