

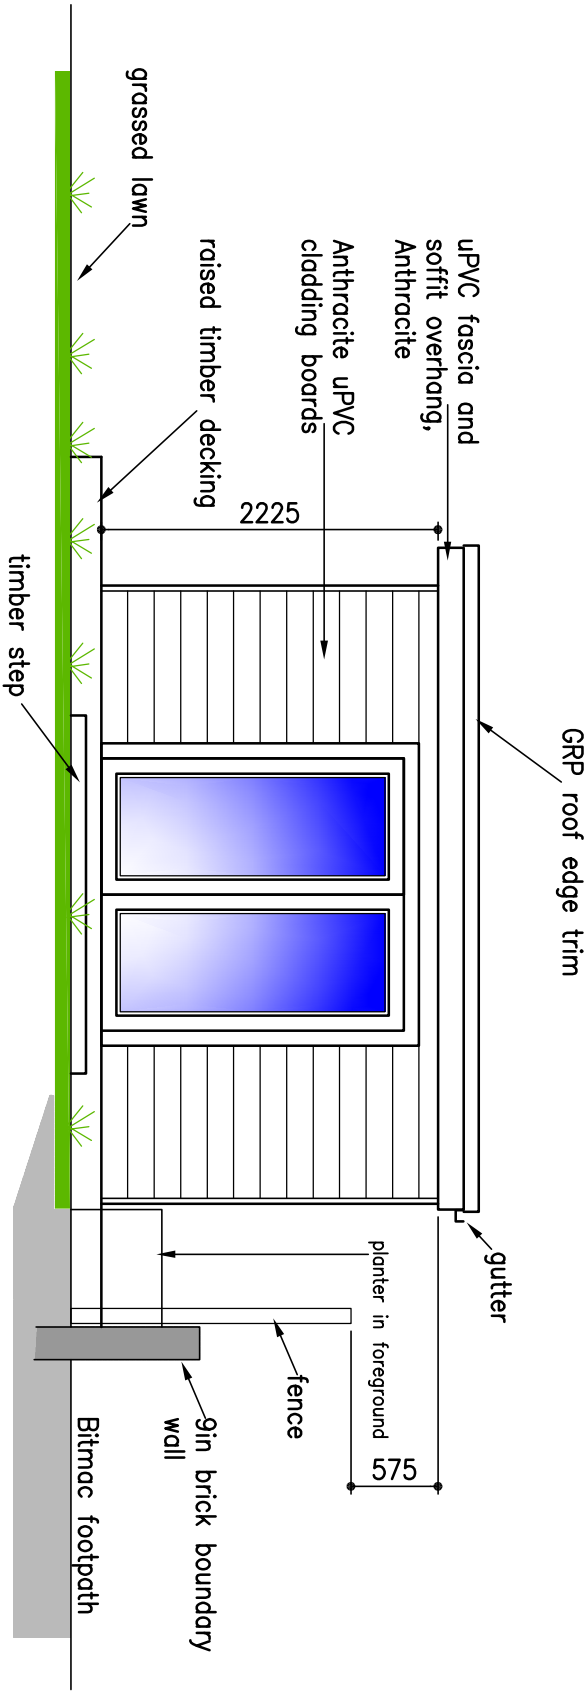


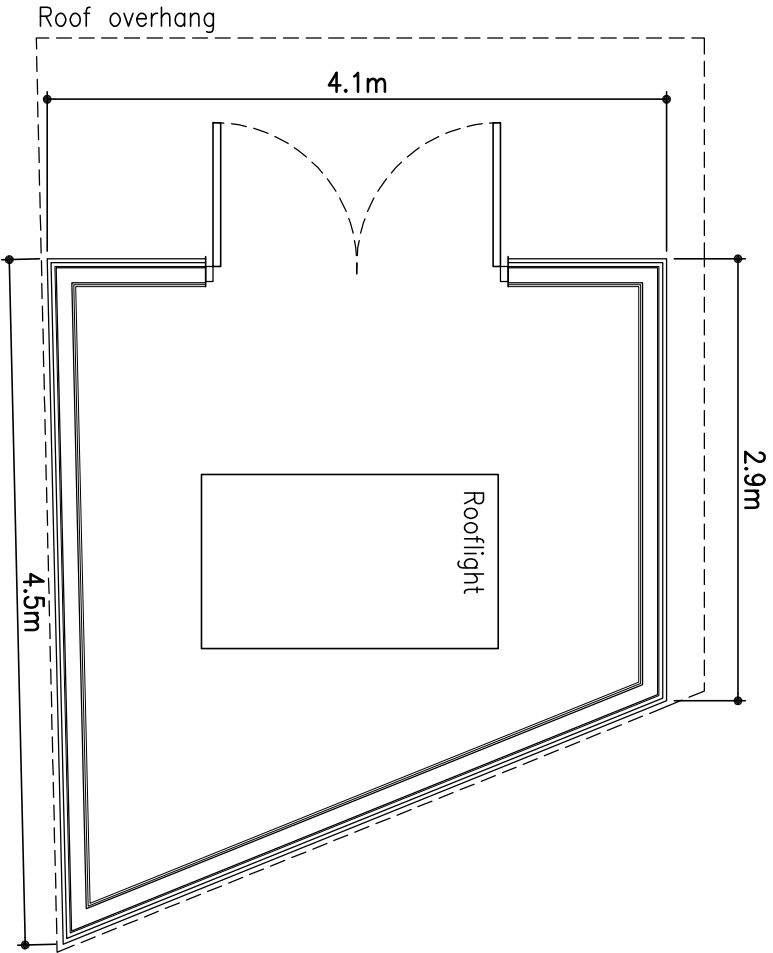

ELEVATION FROM GRASSED LAWN

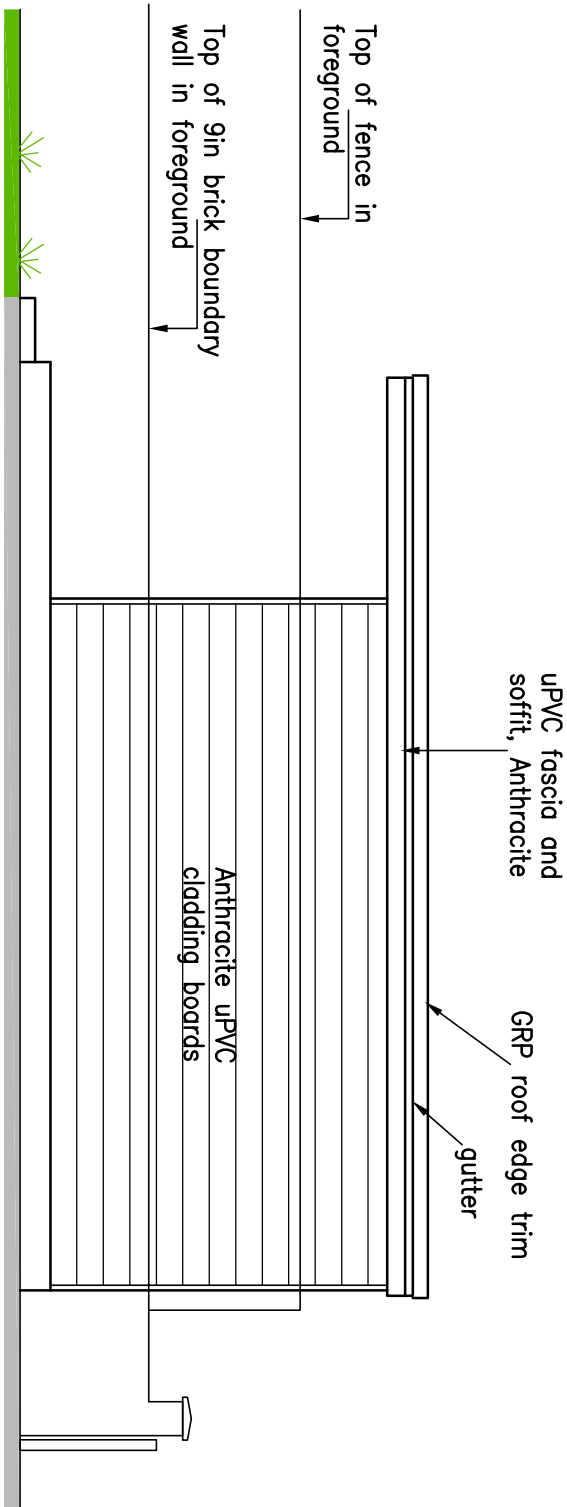

ELEVATION FROM ROADSIDE

REV	DATE	BY	DETAILS OF REVISION

ARCHITECT / CLIENT
GED WHITING

PROJECT
29 HARBOUR LANE
MILNROW

TITLE	DRAWN BY
PROPOSED G.A. PLAN	M.B.
AND ELEVATIONS	DATE
	15.06.22
	SCALE
	1:50
	REVISION

HEALEY CONSULTING

Brunel House

63 Dole Street

Milnrow

Rochdale

OL16 3NJ

Tel: 01706 343961

Fax: 01706 343961

email: office@healeyconsulting.co.uk

copyright: Healey Consulting



HEALEY consulting

structural engineering consultants