
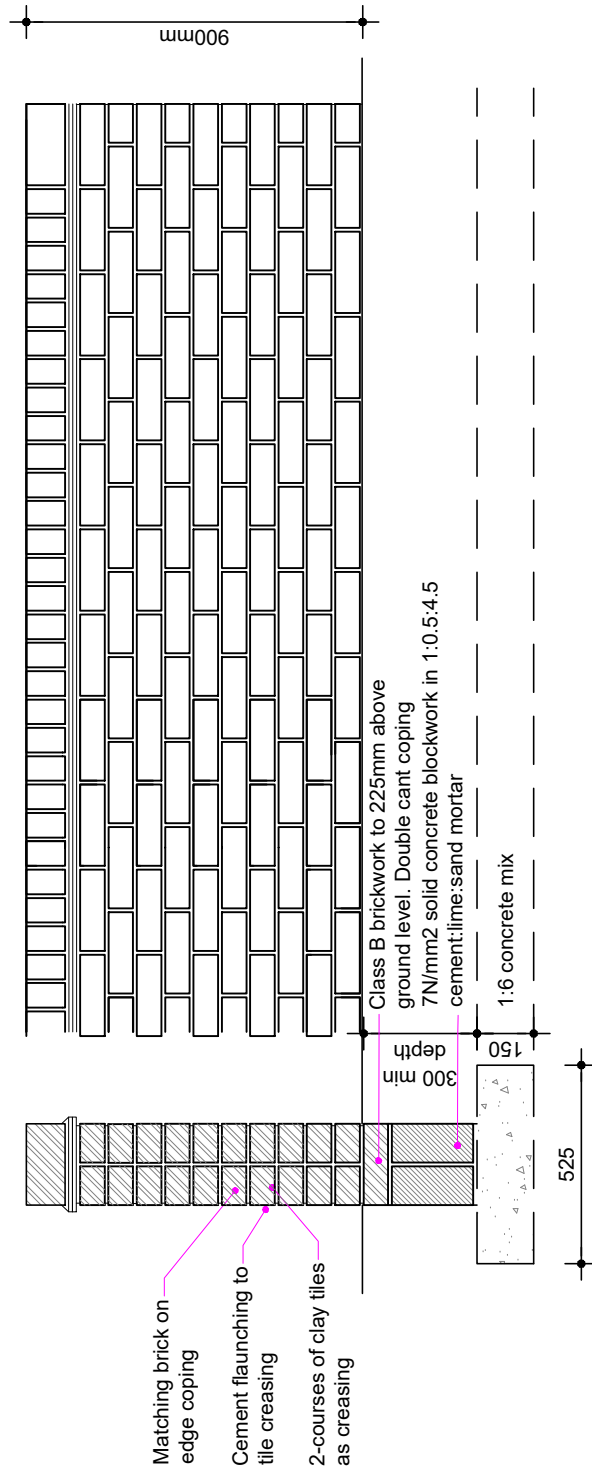


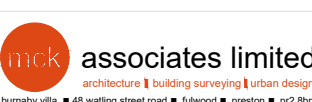

	Drawing Title: 900mm Dwarf Wall								
 burnaby villa ■ 48 wadding street road ■ fulwood ■ preston ■ pr2 8bp tel: 01772 774510 fax: 01772 774511 email mck@mckassociates.co.uk	Project: STANDARD DETAILS	Rev.		Date	By	Description			
		Drawn:		Checked:		Scale:	Date:		
		MCK				1:20@A4	OCT 2022		
		Job No:		SD		Drawing No:	B-12.1-03	Rev:	#