


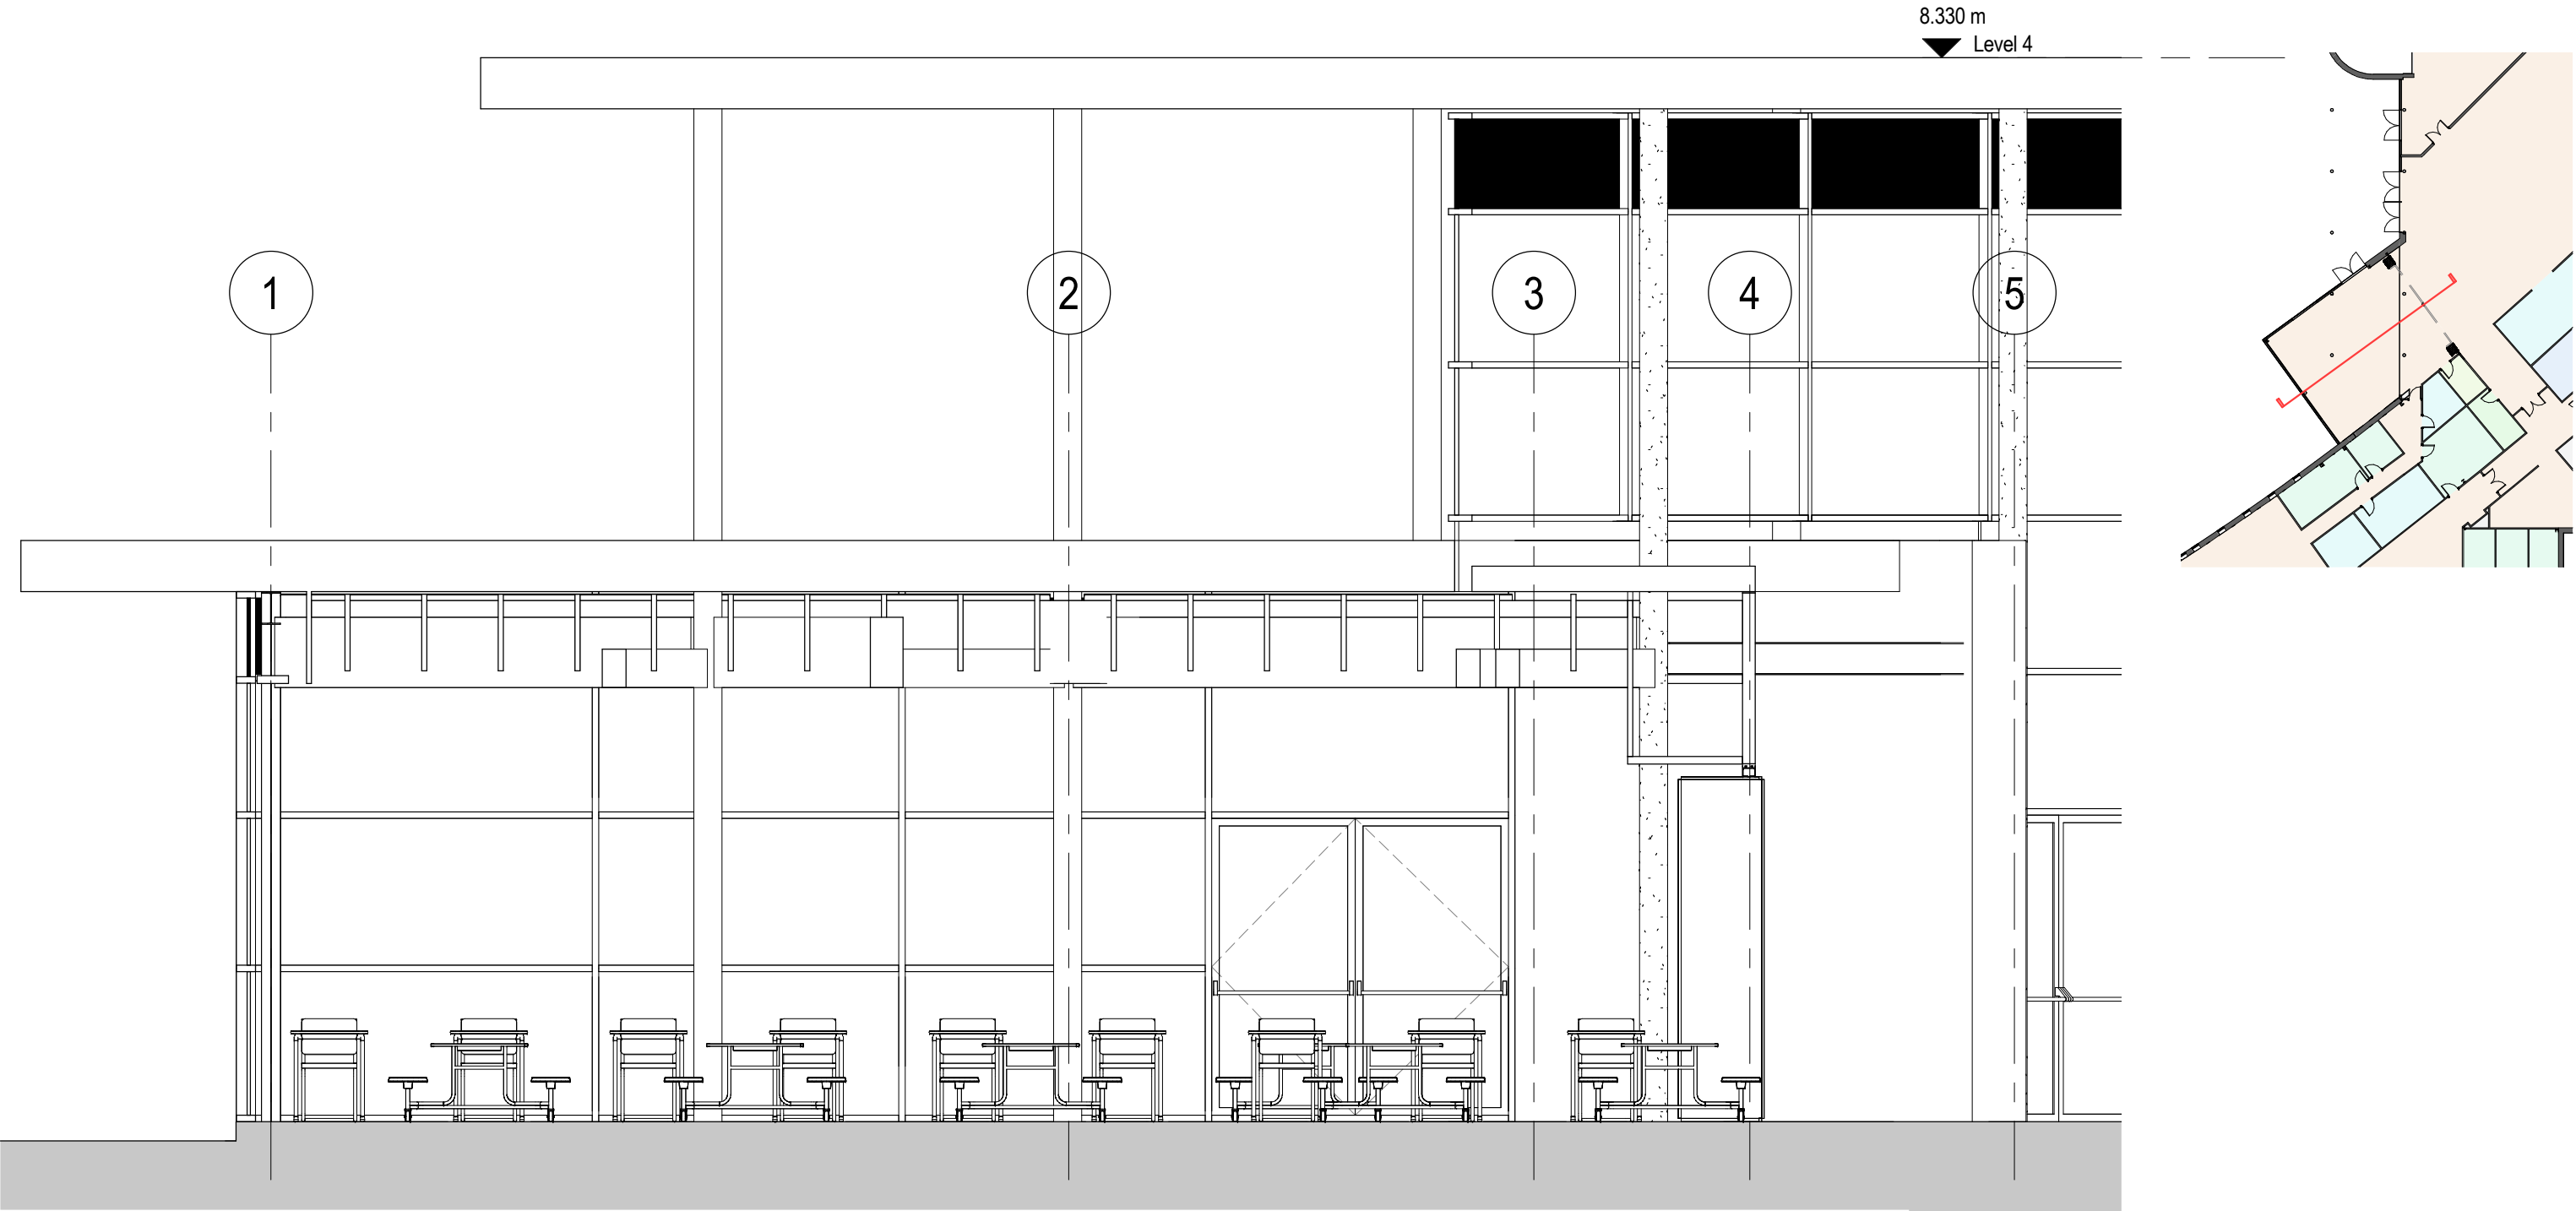

Proposed Section

1 : 50

P02	Issue for planning	12/06/24	JP	PEH
P01	Section Issued for information	05/06/24	JP	PEH
Revision	Description	Date	Drawn	Checked
Halliday Meecham Architects Limited				
111 Piccadilly Manchester M1 2HY +44 (0)161 661 5566				
4 Devonshire Street London W1W 5DT +44 (0)203 440 5175				
hma@hallidaymeecham.com www.hallidaymeecham.com				
Client: Halliday Meecham				
Project: St Annes Academy Heart Extension				
Phase/ Location: Hollin Ln, Middleton, Manchester M24 6XN				
Drawing: Proposed Section				
Scale @ A3	Date:	Drawn:	Checked:	Job No.
1:50	05/06/24	JP	PEH	5769
Scale	Drawing No. 20300			
0	Stage / Suitability:			
10m	Information			
25m	Status:			
1:500	Revision			
5769-HMA-STA-ZZ-DR-A-20300	P02			