



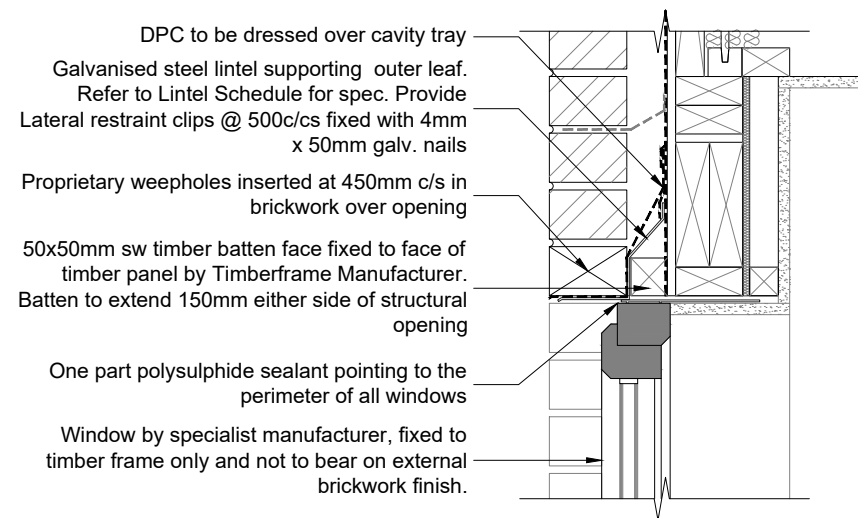

E2 - Window Head (Brick)


Scale 1:10

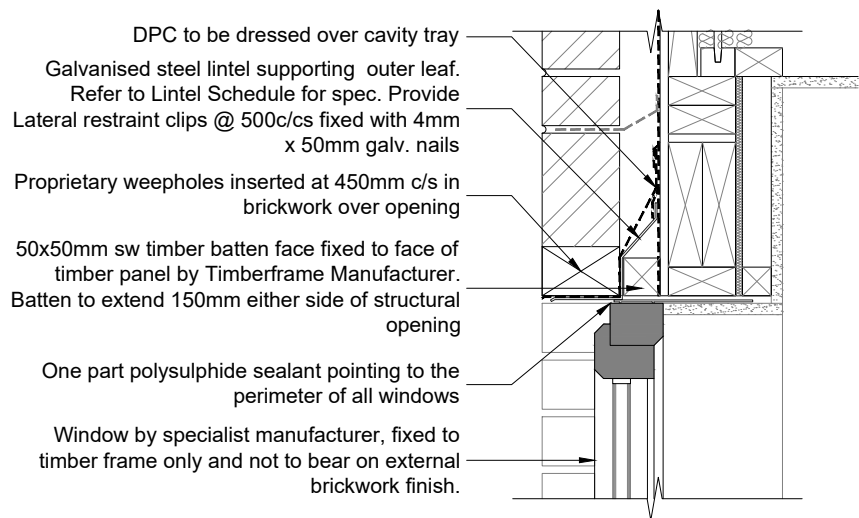

E2 - Window Head (Soldier)


Scale 1:10

- NOTES**
1. All windows to be fixed to align with brick course at head of window. Allowance for shrinkage of timber frame to be at cill of window.
 2. Window to be fixed to timber frame only and not to bear on external brickwork finish.
 3. Window sizes and styles to be as indicated on house type drawings.
 4. All windows to be double glazed.
 5. All glass to windows within zone of 800mm from finished floor level to be toughened or laminated safety glass.
 6. All glass to doors (and to windows within 300mm at either side of door) within zone of 1500mm from finished floor level to be toughened or laminated safety glass.
 7. All windows in accordance with Part K of the building regulations, approved documents, BS6262 and BS6206.
- DIFFERENTIAL MOVEMENT TOLERANCES :**
- | | |
|-----------------|-------------------------------|
| Single Storey : | 5mm |
| First Floor : | 15mm |
| Second Floor : | 25mm |
| Eaves : | Add 5mm to gap at level below |

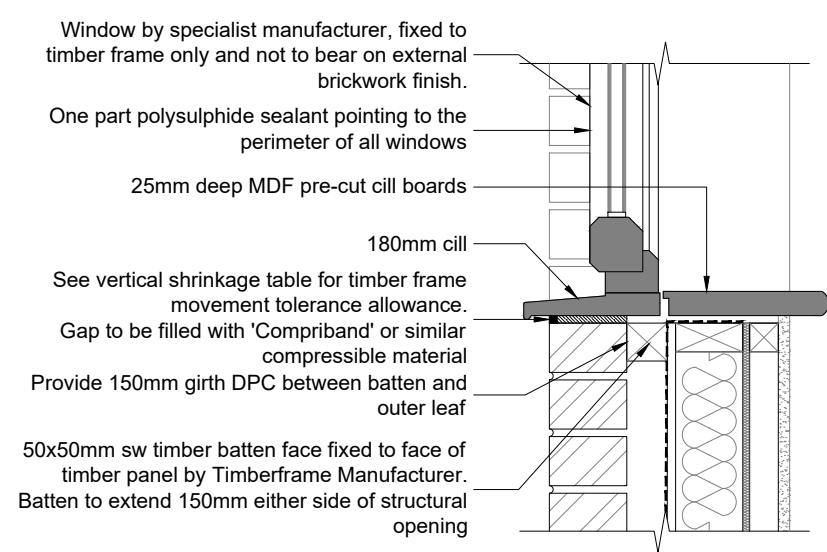


E3 - Window Cill (Brick)

Scale 1:10

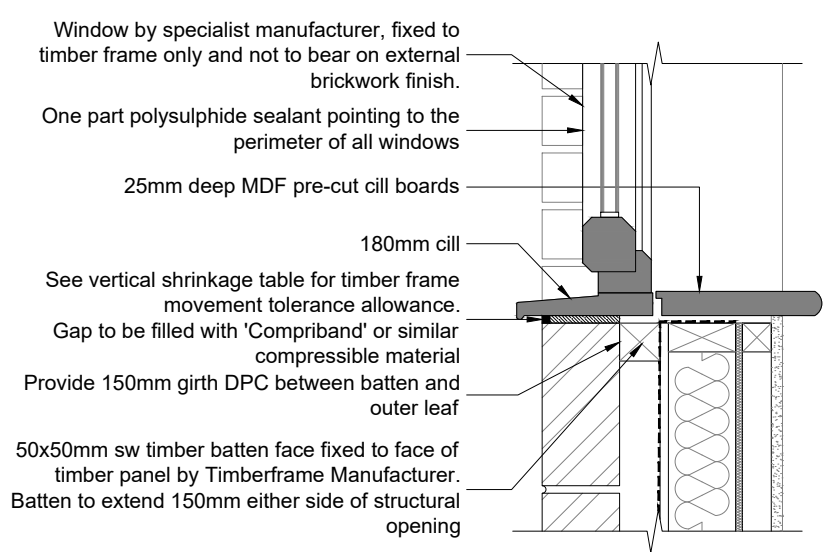

E3 - Window Cill (Brick)

Scale 1:10

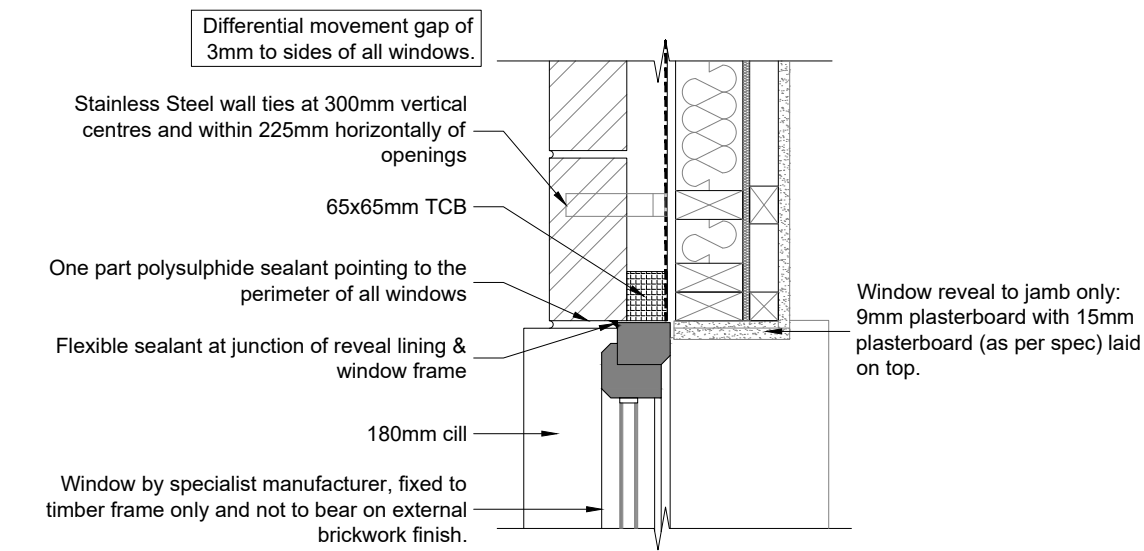

E4 - Window Jamb (Brick)

Scale 1:10



Revision	Date	Amendment	Initials

Drawing Number KD-A-220	
Drawing Title Window & Door Details	
Revision -	Scale @ A3 1:10
Drawn By ATL	Date 19.07.24
Checked by -	Date Checked -

1st Floor, 103 Dalton Avenue, Birchwood Park,
Warrington WA3 6YE
T: 01925 363108 W: www.kellenhomes.com

 **KELLEN**
HOMES