


car park plan




car park section east




car park section west

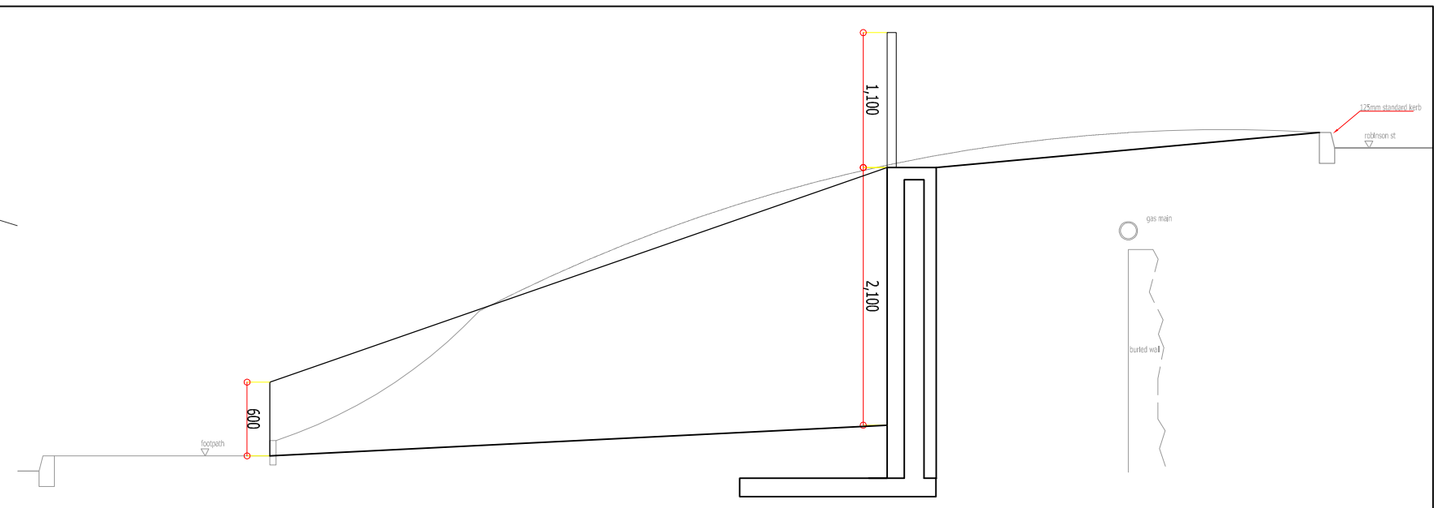


location plan 1:1000

*NOTES.*
*heights are approximate & subject to re-survey for working dimensions*
*works adjacent to the gas main subject to approval from Cadent (utility owner)*
*site boundary indicated to be agreed between client & RMBC*
*retaining wall indicative only subject to working design & detail*
*Retained height 2100mm 140 dense blockwork 160 rccavity 100mm dense blockwork rear base 1600 overall width 150 thick.*
*Retained height less than 1700mm blockwork laid flat cross bonded in varying thickness of stem as BRE bucket handle pointing.*
*handrail with suitable infill panel tba*

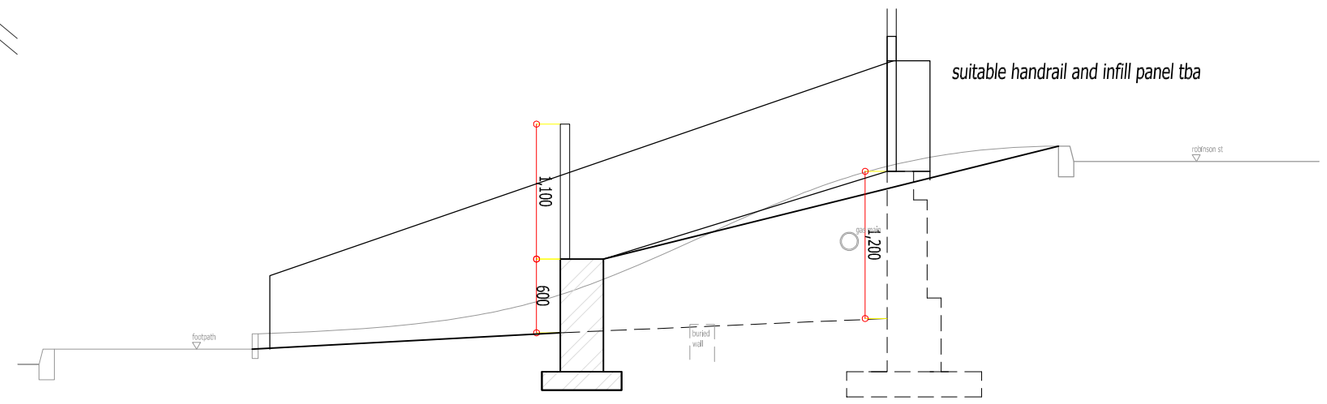planning

| AMENDMENTS/ ISSUES | | | |
|---|---|---|---|
| | | | |
| | | | |
| | | | |
| | | | |
| | | | |
| p3 | cars removed for RMBC | jun 22 | dz |
| p2 | review | apr 22 | dz |
| p1 | RMBC planning application | jul 21 | dz |
| rev p0 | original for RMBC approval | jul 20 | seb/tjb |
| REVISION | REASON/ CHANGE | DATE | BY |

T J BOOTH ASSOCIATES
CONSULTING CIVIL & GEOTECHNICAL ENGINEERS
20A Eastgate Street
Rochdale
Lancashire
OL16 1DH
Tel:01706 868288

Mr N Khan / 17 Water St, rochdale, Ol16 1TL

Vehicle Parking Area.
Proposed Plan & Sections

FILE NAME: dwg-tjba-nk law-17 water st-290520

SCALE: 1 : 50 @ A2