


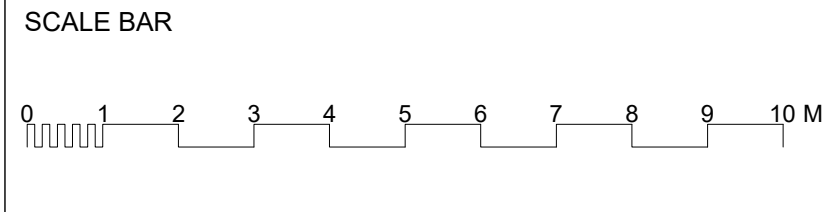

PC	ADDED LABELING AND DIMENSIONS	CH	-	-	07.11.2022
PB	ADDED TAILPIPE (10m HIGH)	DK	-	-	13.09.2022
PA	ISSUE	CF	-	-	09.09.2022

REV	AMENDMENT	BY	E	CHK	M	CHK	APP	DATE
KEY TO FIRST LETTER OF DRAWING ISSUE:								
'B'	AS-BUILT ISSUE	FABRICATION/BUILD ONLY						
'A'	CONSTRUCTION ISSUE	TO BE UNDERTAKEN AT						
'P'	PRELIMINARY ISSUE	CONSTRUCTION ISSUE						
'T'	TENDER ISSUE							



CLARKE ENERGY LIMITED, HEAD OFFICE, POWER HOUSE, SENATOR POINT,
SOUTH BOUNDARY ROAD, KNOWSLEY INDUSTRIAL PARK,
LIVERPOOL, L33 7RR, UK TEL: +44 (0)151 546 4446

TITLE	GENERAL ARRANGEMENT OF J624 ENGINE AND EQUIPMENT - ELEVATIONS / SECTIONS		
CLIENT	MAST ENERGY		
SITE	ROCHDALE		
	PAPER SIZE:	A1	SCALE: 1:100
DRAWN BY:	CRAIG FOSTER ARCHITECTS	DATE DRAWN:	09.09.2022
DRAWING NO:	C5059-GA-501	ISSUE:	PC