



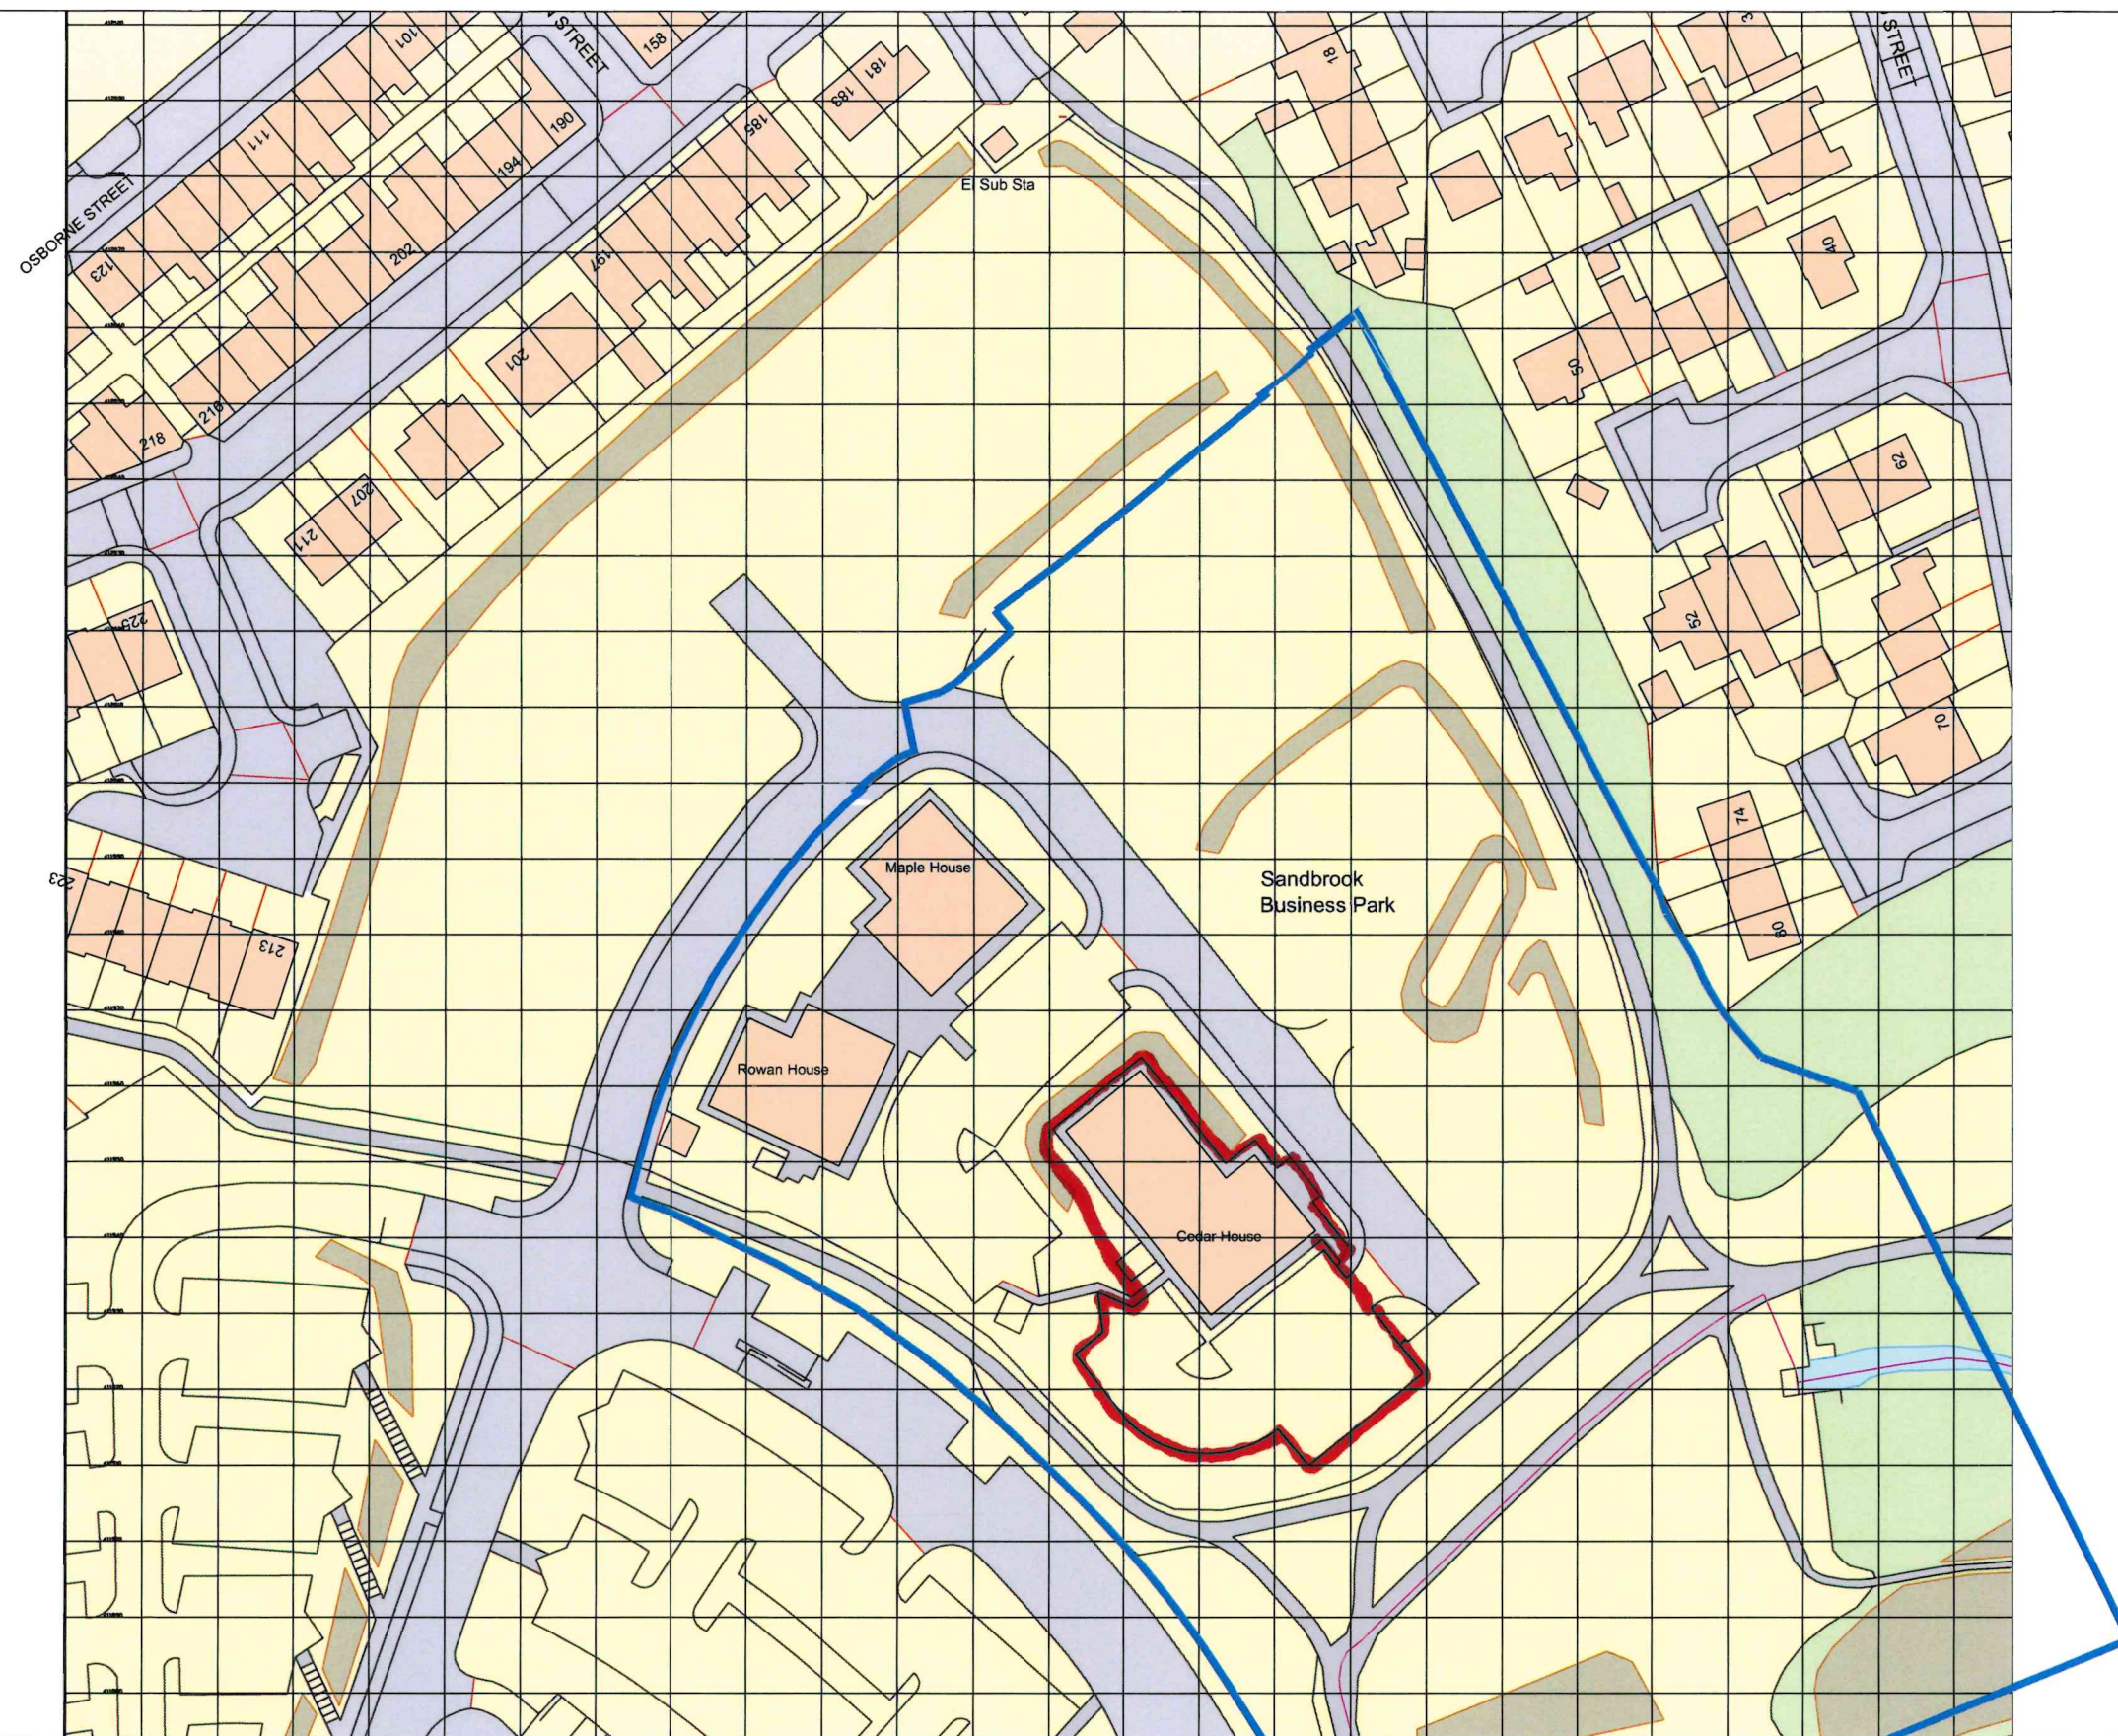

All site dimensions shall be verified by the contractor on site prior to work commencing

Do not scale from this drawing
Only work to written dimensions

This drawing is the property of Northern Trust and copyright is reserved by them. The drawing is not to be copied or used without their prior written consent.
Notes

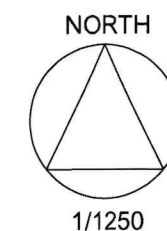

A 15.4.19 red boundary de adjustment



NORTHERN TRUST
INVESTMENT / DEVELOPMENT / REGENERATION

NORTHERN TRUST
LYNTON HOUSE, ACKHURST PARK, CHORLEY PR7 1NY.
Tel: 01257 238 555 Fax: 01257 238 556
Email: info@northerntrust.co.uk

Project

Sandbrook Park, Rochdale.
OL11 1RY

Drawing

LOCATION PLAN
Showing application boundary and
adjacent land owned by applicant

Client



NORTHERN TRUST
INVESTMENT / DEVELOPMENT / REGENERATION

Drawn By DE Date 4.3.19

Checked By DE Date 4.3.19

Scale 1/1250

@A3

Rev. Date Details By

Issued for:
PLANNING

Drawing No. WJ-131-0052 Rev. A