In all cases figured dimensions shall be taken in preference to scaled dimensions All relevant dimensions shall be checked on site before any prefabricated work is put in hand	Revisions	Date	No.
	Floor levels altered	08/07/24	A
	Updated and adjoining buildings added	04/08/24	B

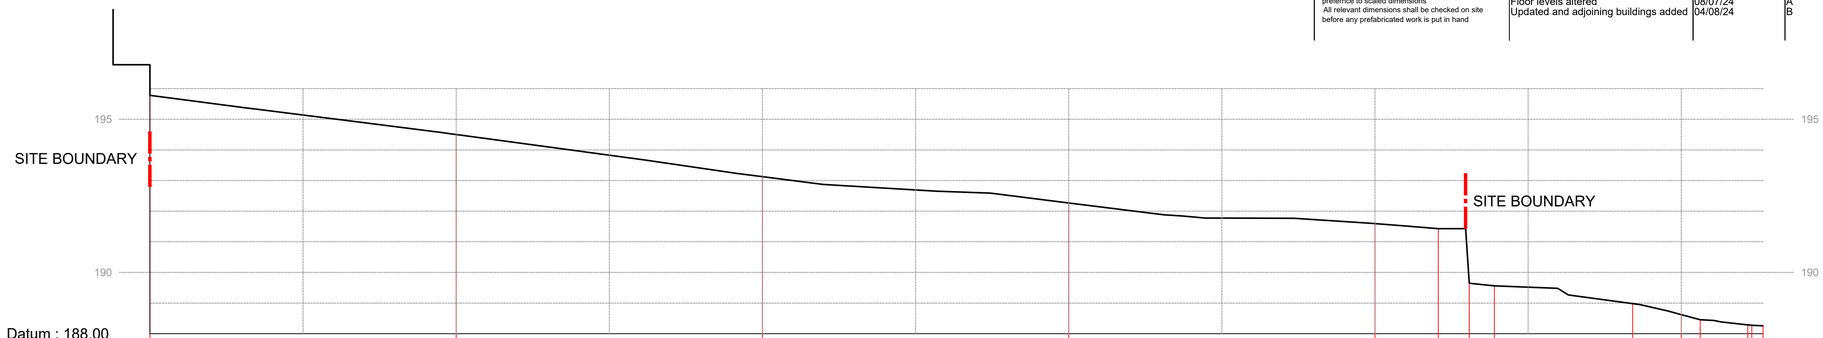

Elevation	195.78	194.50	193.12	192.27	191.59	191.43	189.65	189.56	188.98	188.62	188.46	188.29	188.28	188.26
Chainage	0.000	10.000	20.000	30.000	40.000	42.066	43.075	43.898	48.412	50.000	50.618	52.171	52.301	52.668

EXISTING CROSS SECTION

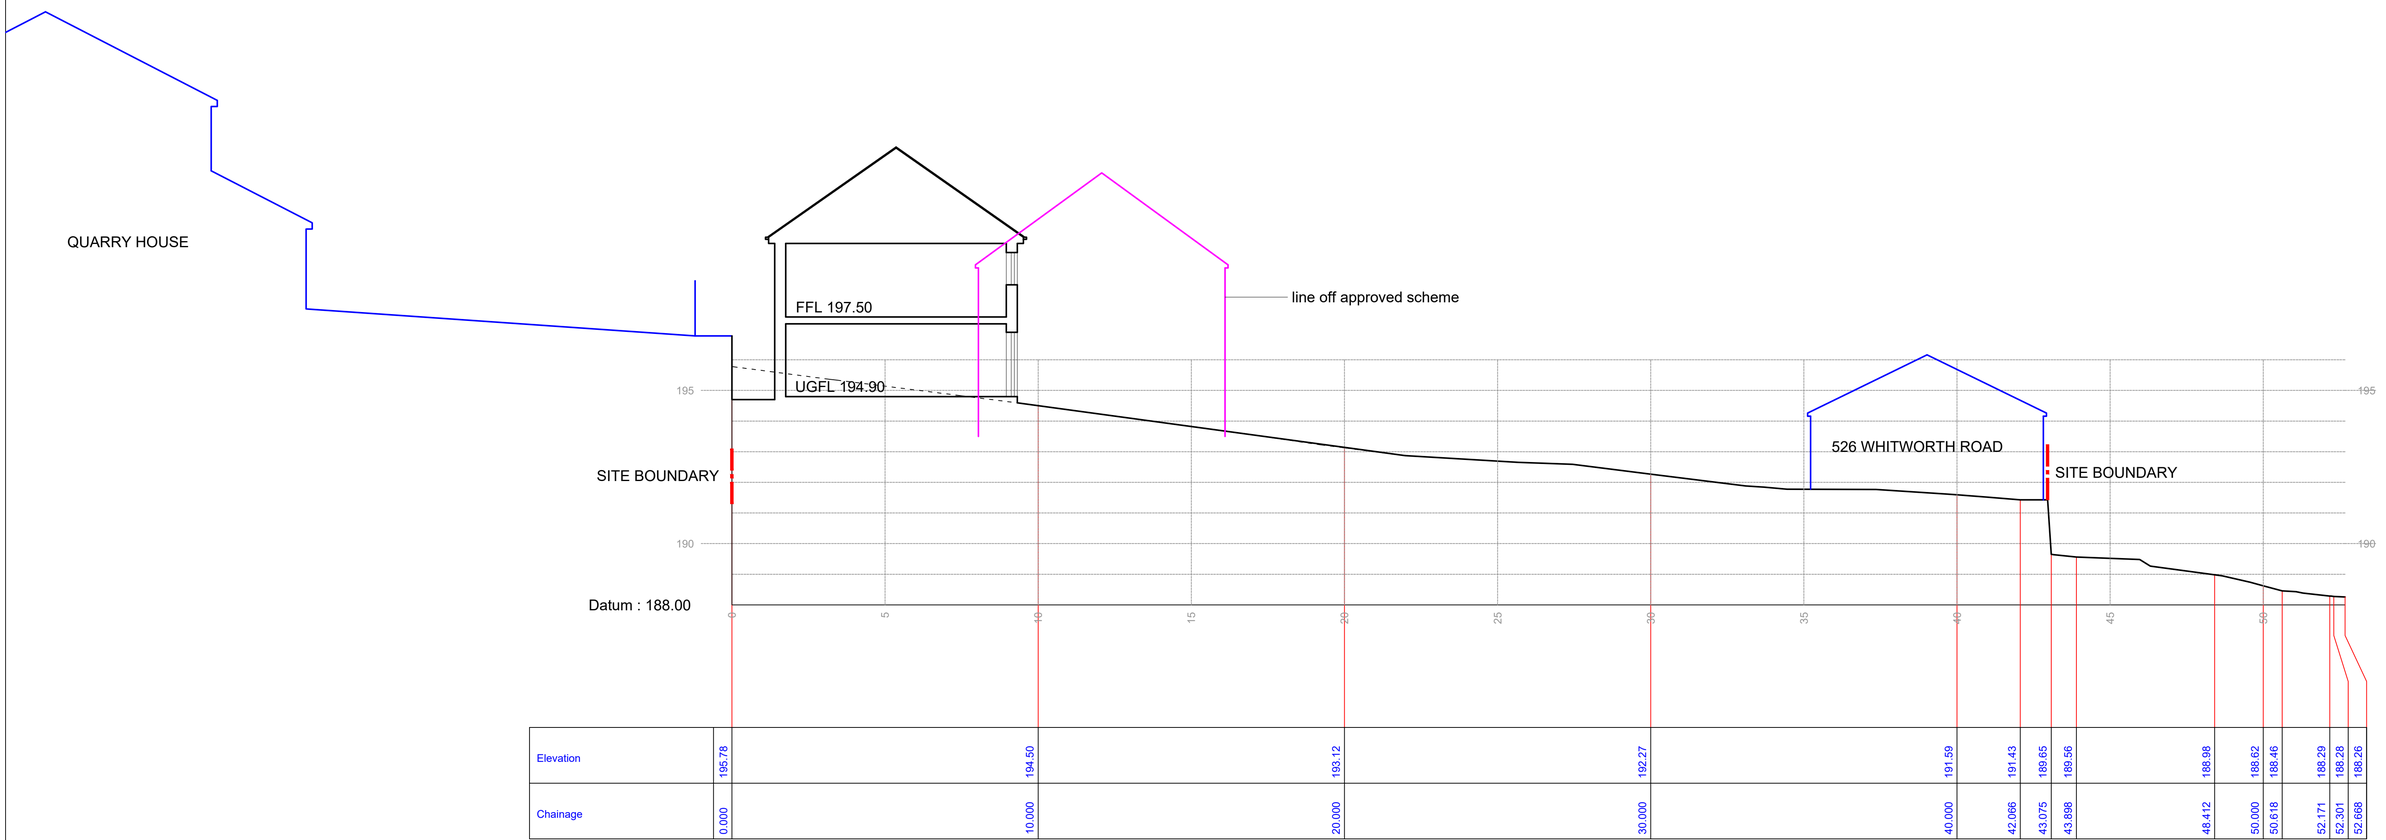

Elevation	195.78	194.50	193.12	192.27	191.59	191.43	189.65	189.56	188.98	188.62	188.46	188.29	188.28	188.26
Chainage	0.000	10.000	20.000	30.000	40.000	42.066	43.075	43.898	48.412	50.000	50.618	52.171	52.301	52.668

PROPOSED CROSS SECTION

Pickles Architecture
16 Church Lane, Brighouse. West Yorkshire. HD6 1AT
Tel: 01484 712386
Email:mail@picklesarchitecture.co.uk

PROPOSED DETACHED DWELLING ON LAND AT THE JUNCTION OF HEALEY LANE, AND WHITWORTH ROAD, ROCHDALE. LANCASHIRE.

Drawing Title	Job No.	Sheet No.	Revisions
PLANNING DRAWING CROSS SECTIONS	M985	06	B
	Scale	Date	Drawn
	1:100@A1	16/10/23	NSH

This drawing is copyright