



NOTE:
CONTRACTOR IS TO PROVIDE SAMPLE AREA
FOR CONSERVATION OFFICER APPROVAL
PRIOR TO UNDERTAKING WORKS

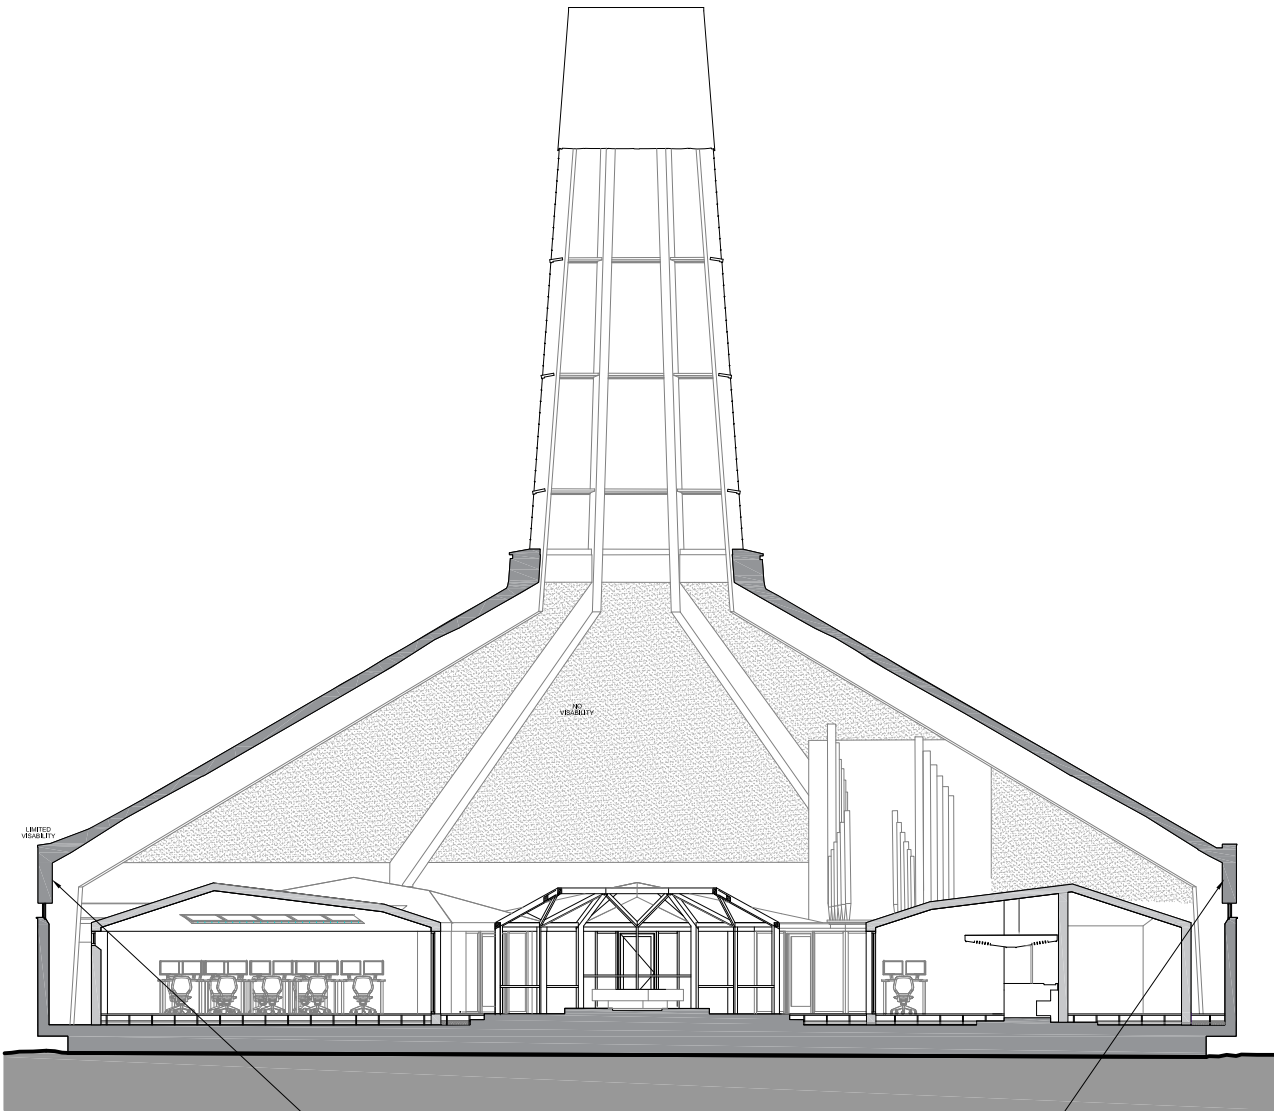

PROPOSED SECTION

Existing sprayed asbestos coating
build up to be removed

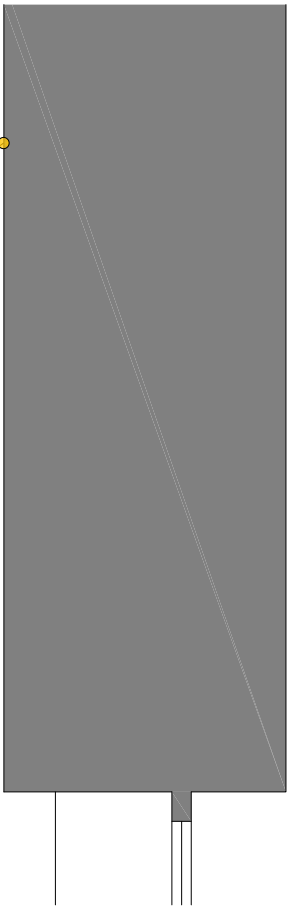

EXISTING WALL DETAIL (1:10)


New textured plaster finish to match
existing surface finish

Existing concrete
frame and wall build up

Surface texture and colour of new
plaster finish to match existing as
closely as possible.

NB - Final Build up TBC following
removal of sample area of asbestos
coating

Edging bead/trim as
recommended by
plaster manufacturer

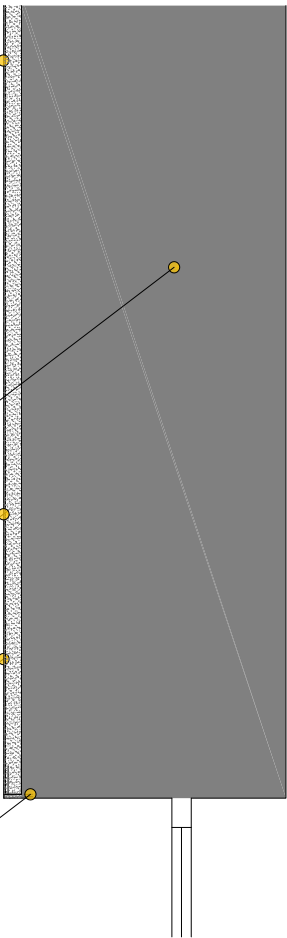

PROPOSED WALL DETAIL (1:10)

COPYRIGHT RESERVED:
The Contractor shall verify and be responsible for all dimensions. DO NOT scale the drawing - any errors or omissions shall be reported to Seven Architecture without delay. The Copyrights to all designs and drawings are the property of Seven Architecture. Reproduction or use for any purpose other than that authorised by Seven Architecture is forbidden.

GENERAL NOTES:
1. For the purposes of construction the drawing must not be scaled and only written or calculated dimensions
2. Any queries or doubts, drawing error or divergences should be referred to the originator.
3. All dimensions to be checked on site.
4. All architectural drawings are to be read in conjunction with the relevant architectural specifications and outline specification sheets.
5. All the details and setting-out drawings to be read in conjunction with the relevant consultants and subcontractor drawings.

REV:	DESCRIPTION:	DATE:	DRAWN:	CHECK:
P01	PLANNING ISSUE	23.10.2024	RS	RS
P02	UPDATED FOLLOWING SITE VISIT WITH CONSERVATION OFFICER	23.10.2024	RS	RS

DRAWING SCALE: 1:200 / 1:10 @A3

N
0 300mm

KEY PLAN (NTS):


**Hopwood Hall College
& University Centre**

CLIENT:
Hopwood Hall College

PROJECT TITLE:	PROJECT NO:
Milnrow Chapel Conversion	20765

DRAWING TITLE:
High Level Wall Plaster Details

DRAWING NO:

PROJECT	ORIGIN	ZONE	LEVEL	TYPE	ROLE	NO.#	REVISION
HCO	SEV	Z1	ZZ	DR	A	00575	P01

SUITABILITY (S2) Suitable for Information
REVISION DESCRIPTION PLANNING

seven.
SEVENARCHITECTURE.CO.UK Studios at :
Unit 1.3 Waulk Mill Clarendon House Y Neuadd Lwyd
51 Bengal St Victoria Avenue Dolwyddelan
MANCHESTER MARROGATE CONWY
M4 6LN HG1 1JD LL25 0SJ
t: 0161 236 5655 t: 01423 709 807 t:01286 875120