




NOTES

This drawing is only intended to indicate the location of the proposed works.
Refer to the larger scale individual drawings for details of the proposed works.

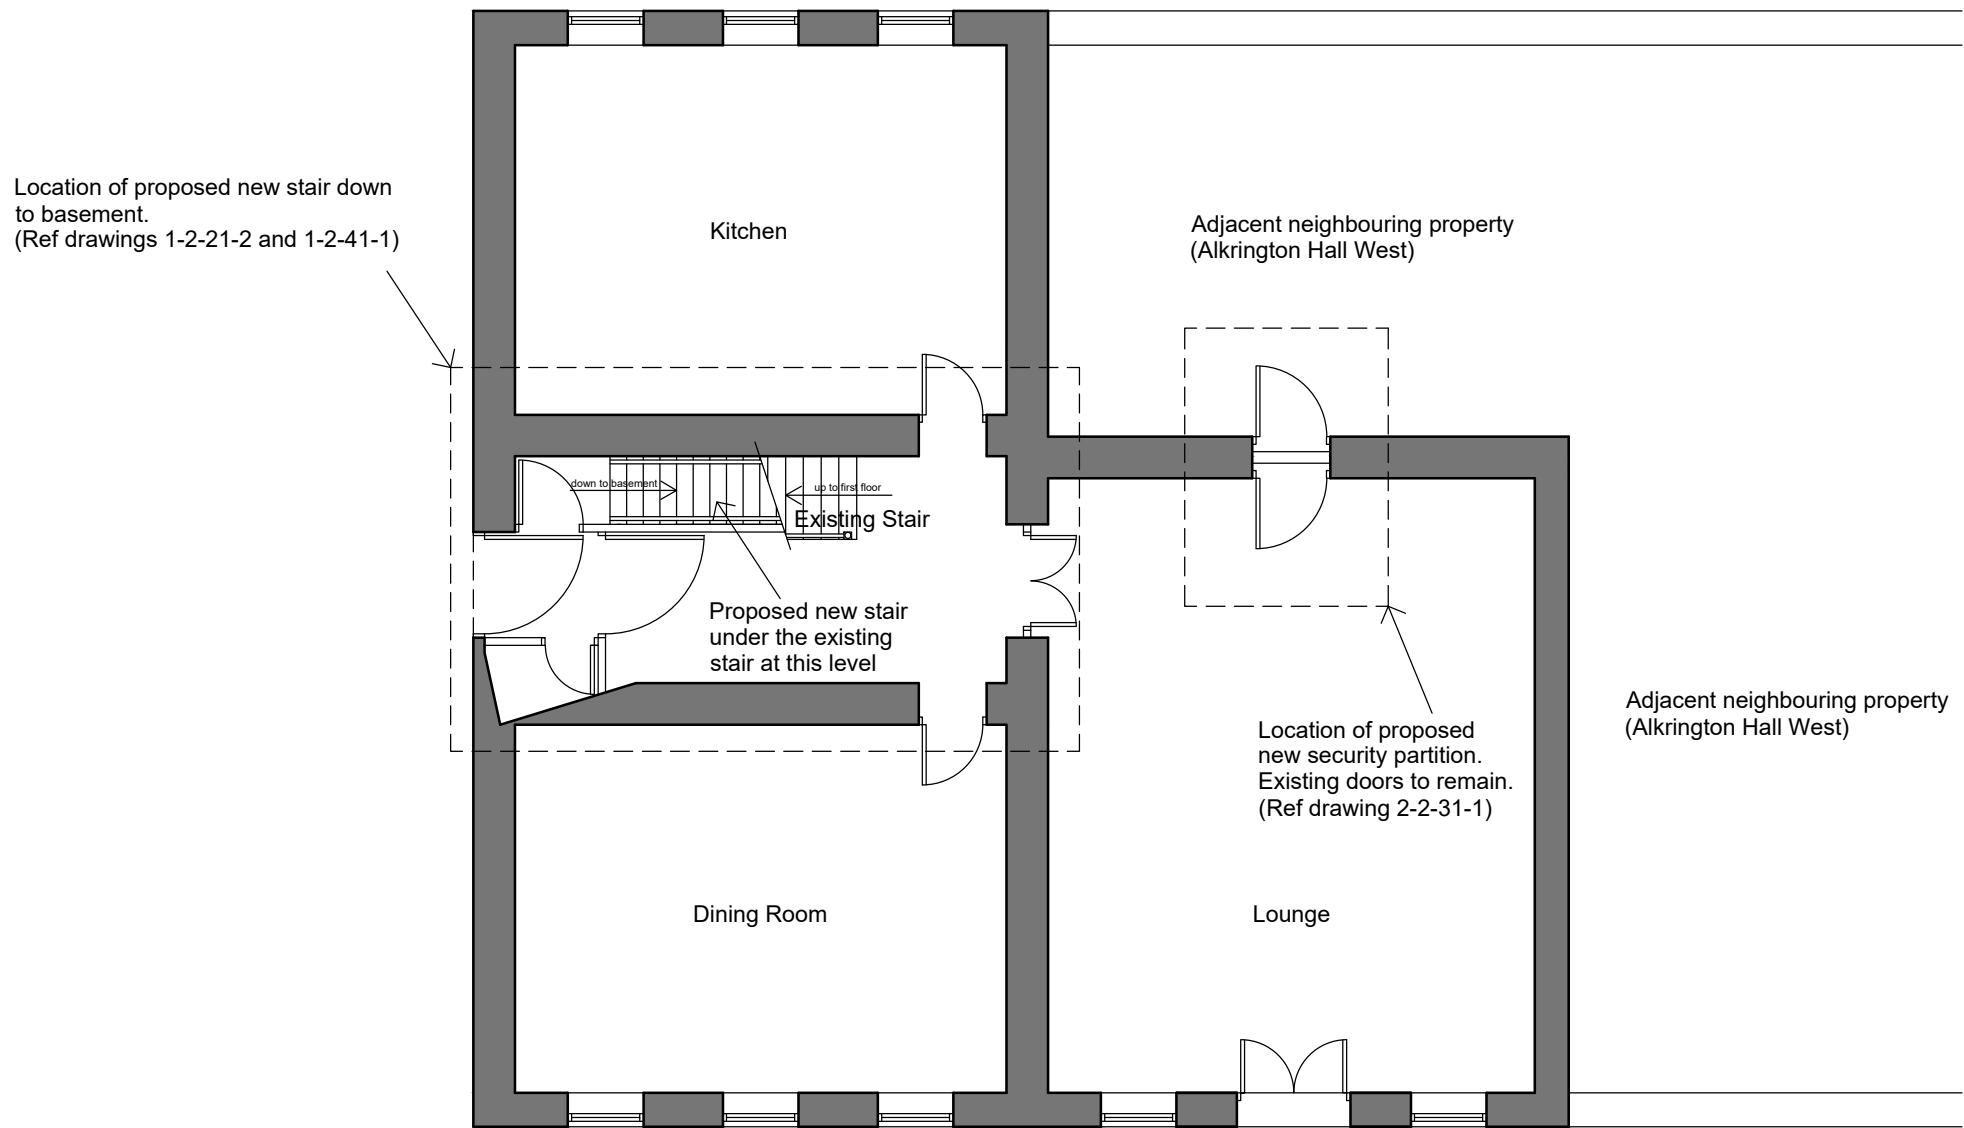

Ground Floor
Proposed Works Location Plan

job title Alkington Hall East	drawing title Ground Floor Proposed Works Location Plan	scale 1:200	sheet print size A3	date of this issue 09/03/2023	drawn by ITB	revisions record			
						rev	date	details	by
drawing purpose Planning and Listed Building Consent	drawing status Submission	job no. 2529	drawing no. 1-2-21-4	rev					

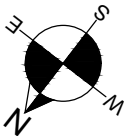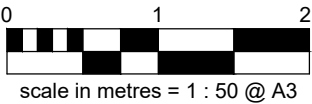

Do not scale from this drawing. Use figured dimensions only. This drawing must only be used for the purpose for which it is supplied. The copyright of this drawing remains with Ian Bright Architects Ltd and cannot be used by any other party for any purpose without prior written agreement.