
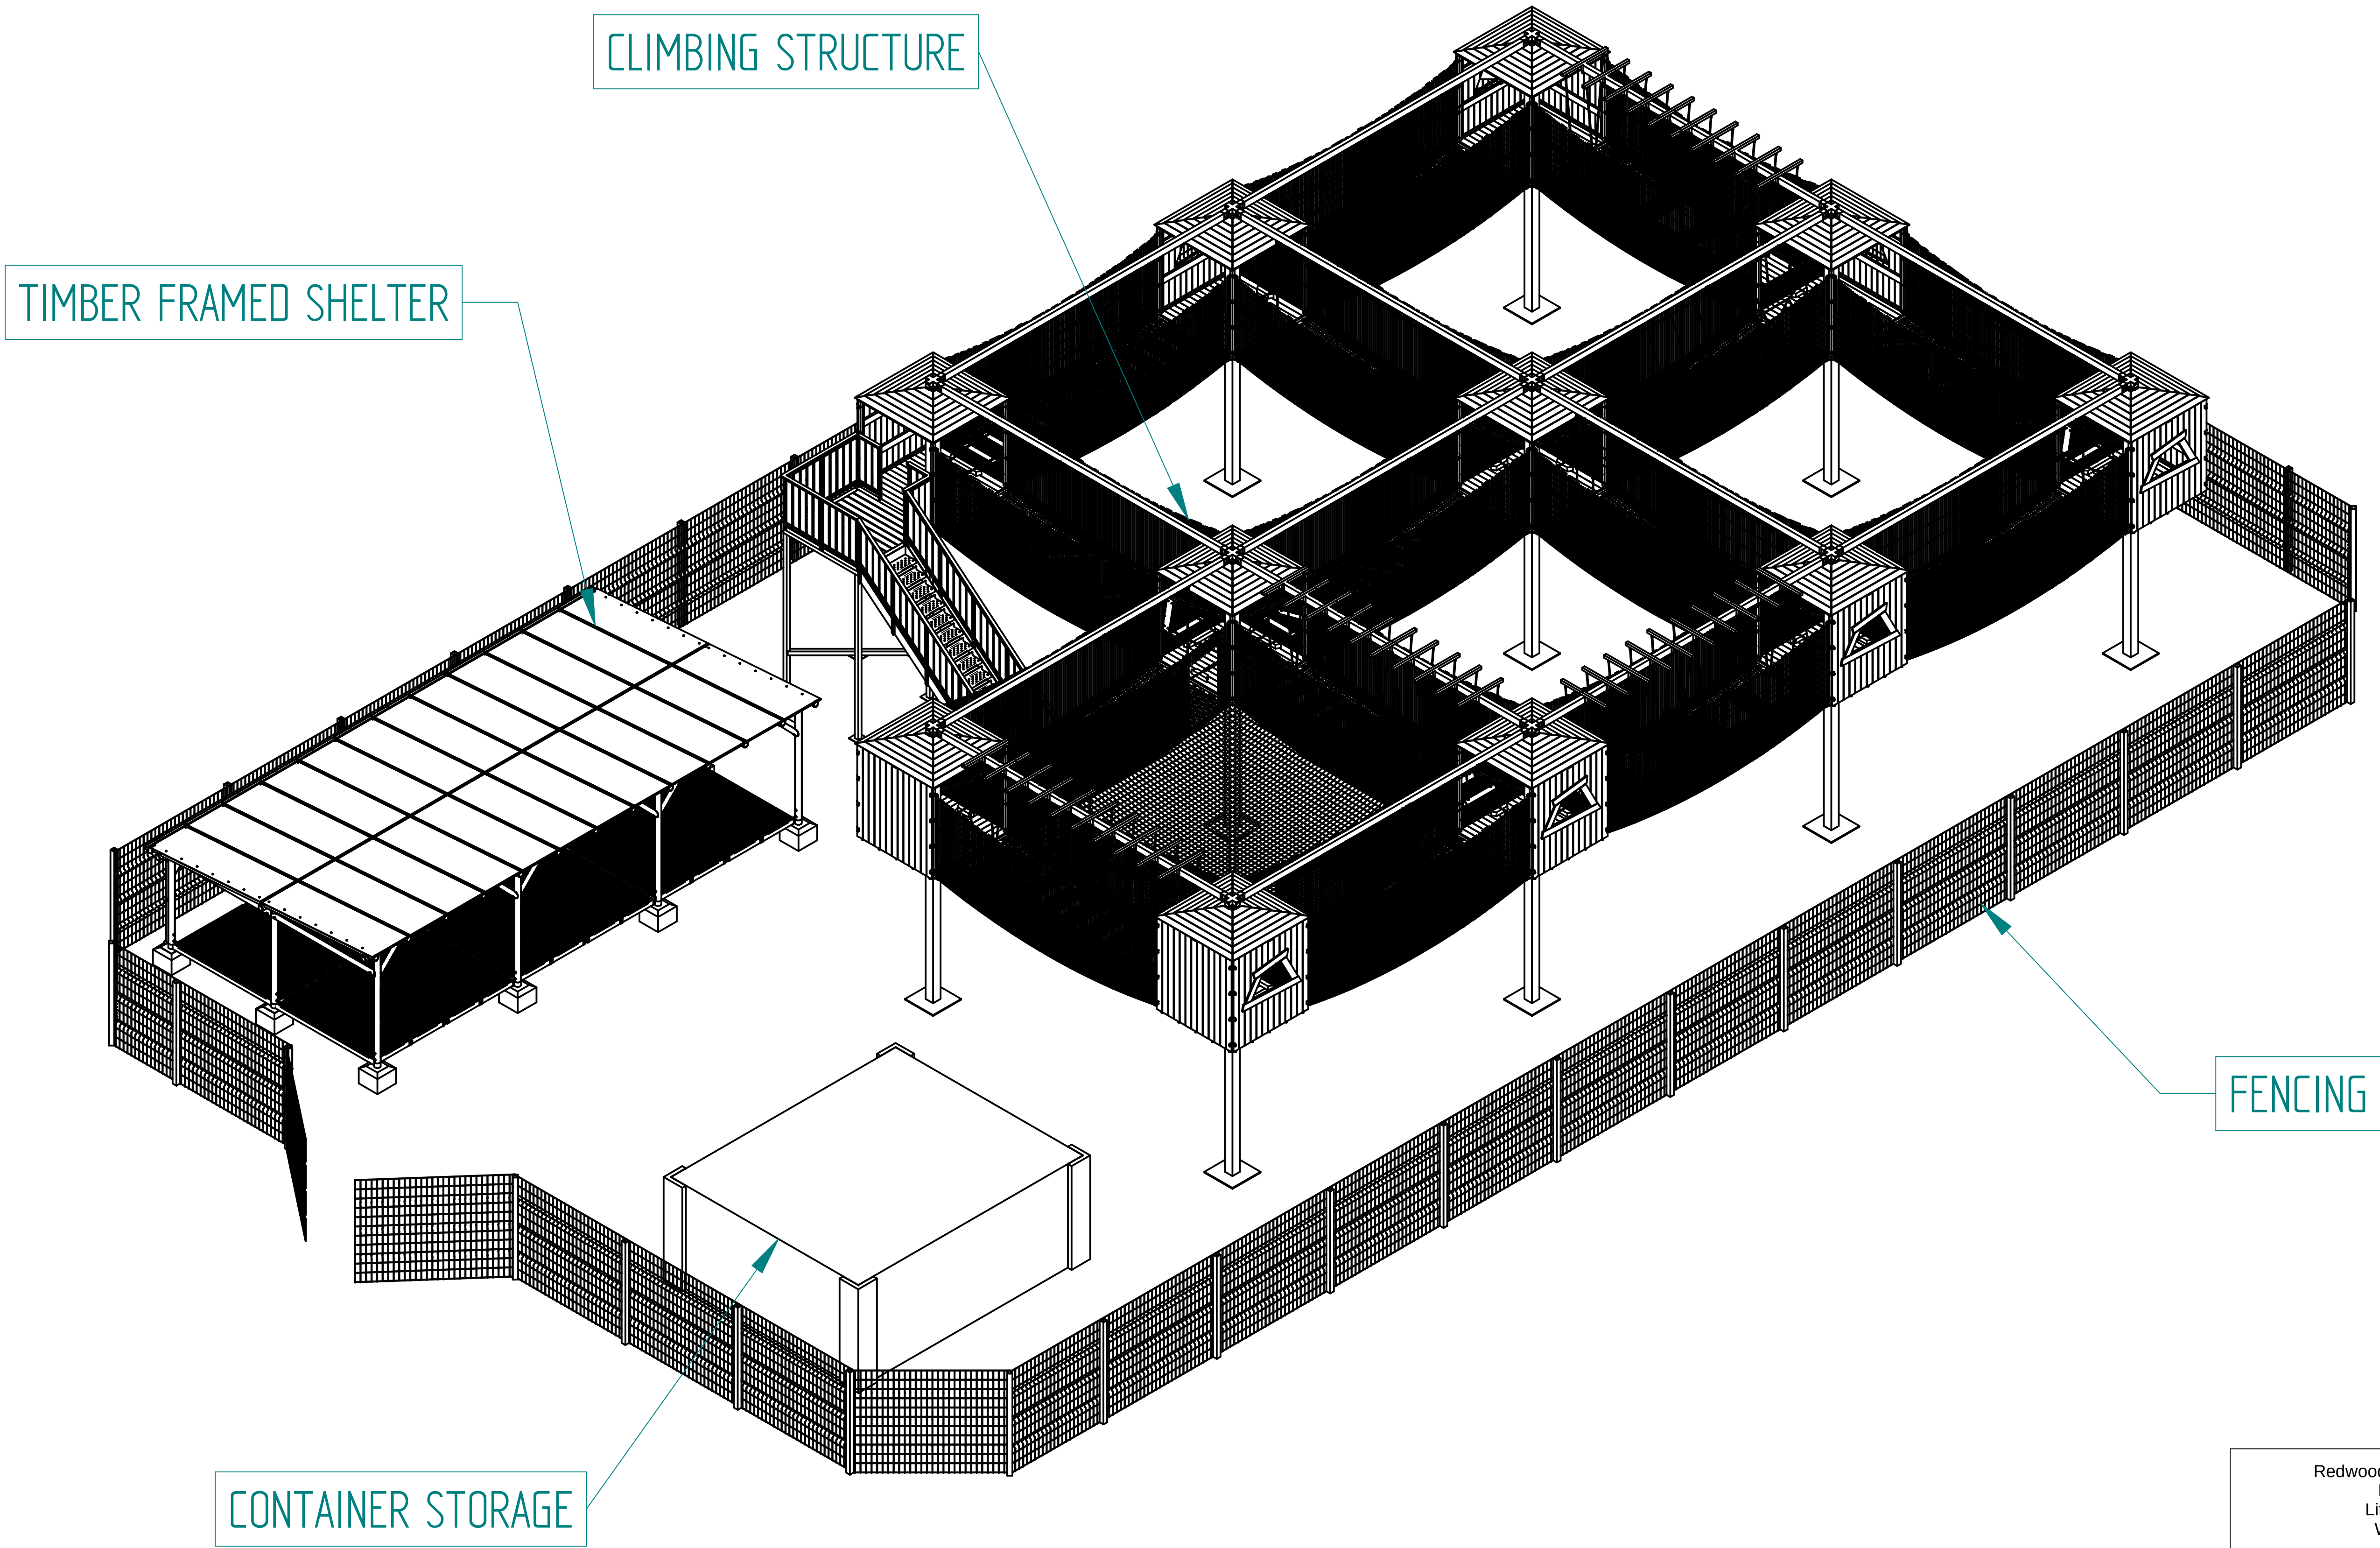


Rev	Modifications	Date	Approved
A	New Drawing	28/10/21	BW
B	Revision as per planning req	15/07/22	BW

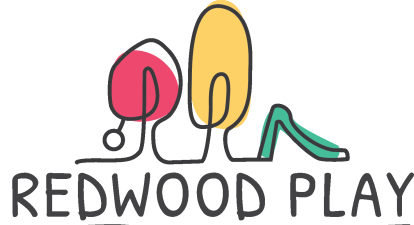

Redwood Play Ltd
East Barn
Little Witley
Worcester
WR6 6LL
e:ben@redwoodplay.com


REDWOOD PLAY

All Dimensions in mm

This document, including the copyright therein, is the property of Redwood Play Ltd and may not be utilised for any purpose or reproduced, or transmitted to any third party without prior written consent.

Title
Hollingworth Lake Climbing Structure

Part / Dwg No
HCS0001A

Drawn by
BW


Scale
1:66

Sheet Size
A1


Sheet Number
1 of 15

Overall Dimensions


Rev	Modifications	Date	Approved
A	New Drawing	28/10/21	BW
B	Revision as per planning req	15/07/22	BW

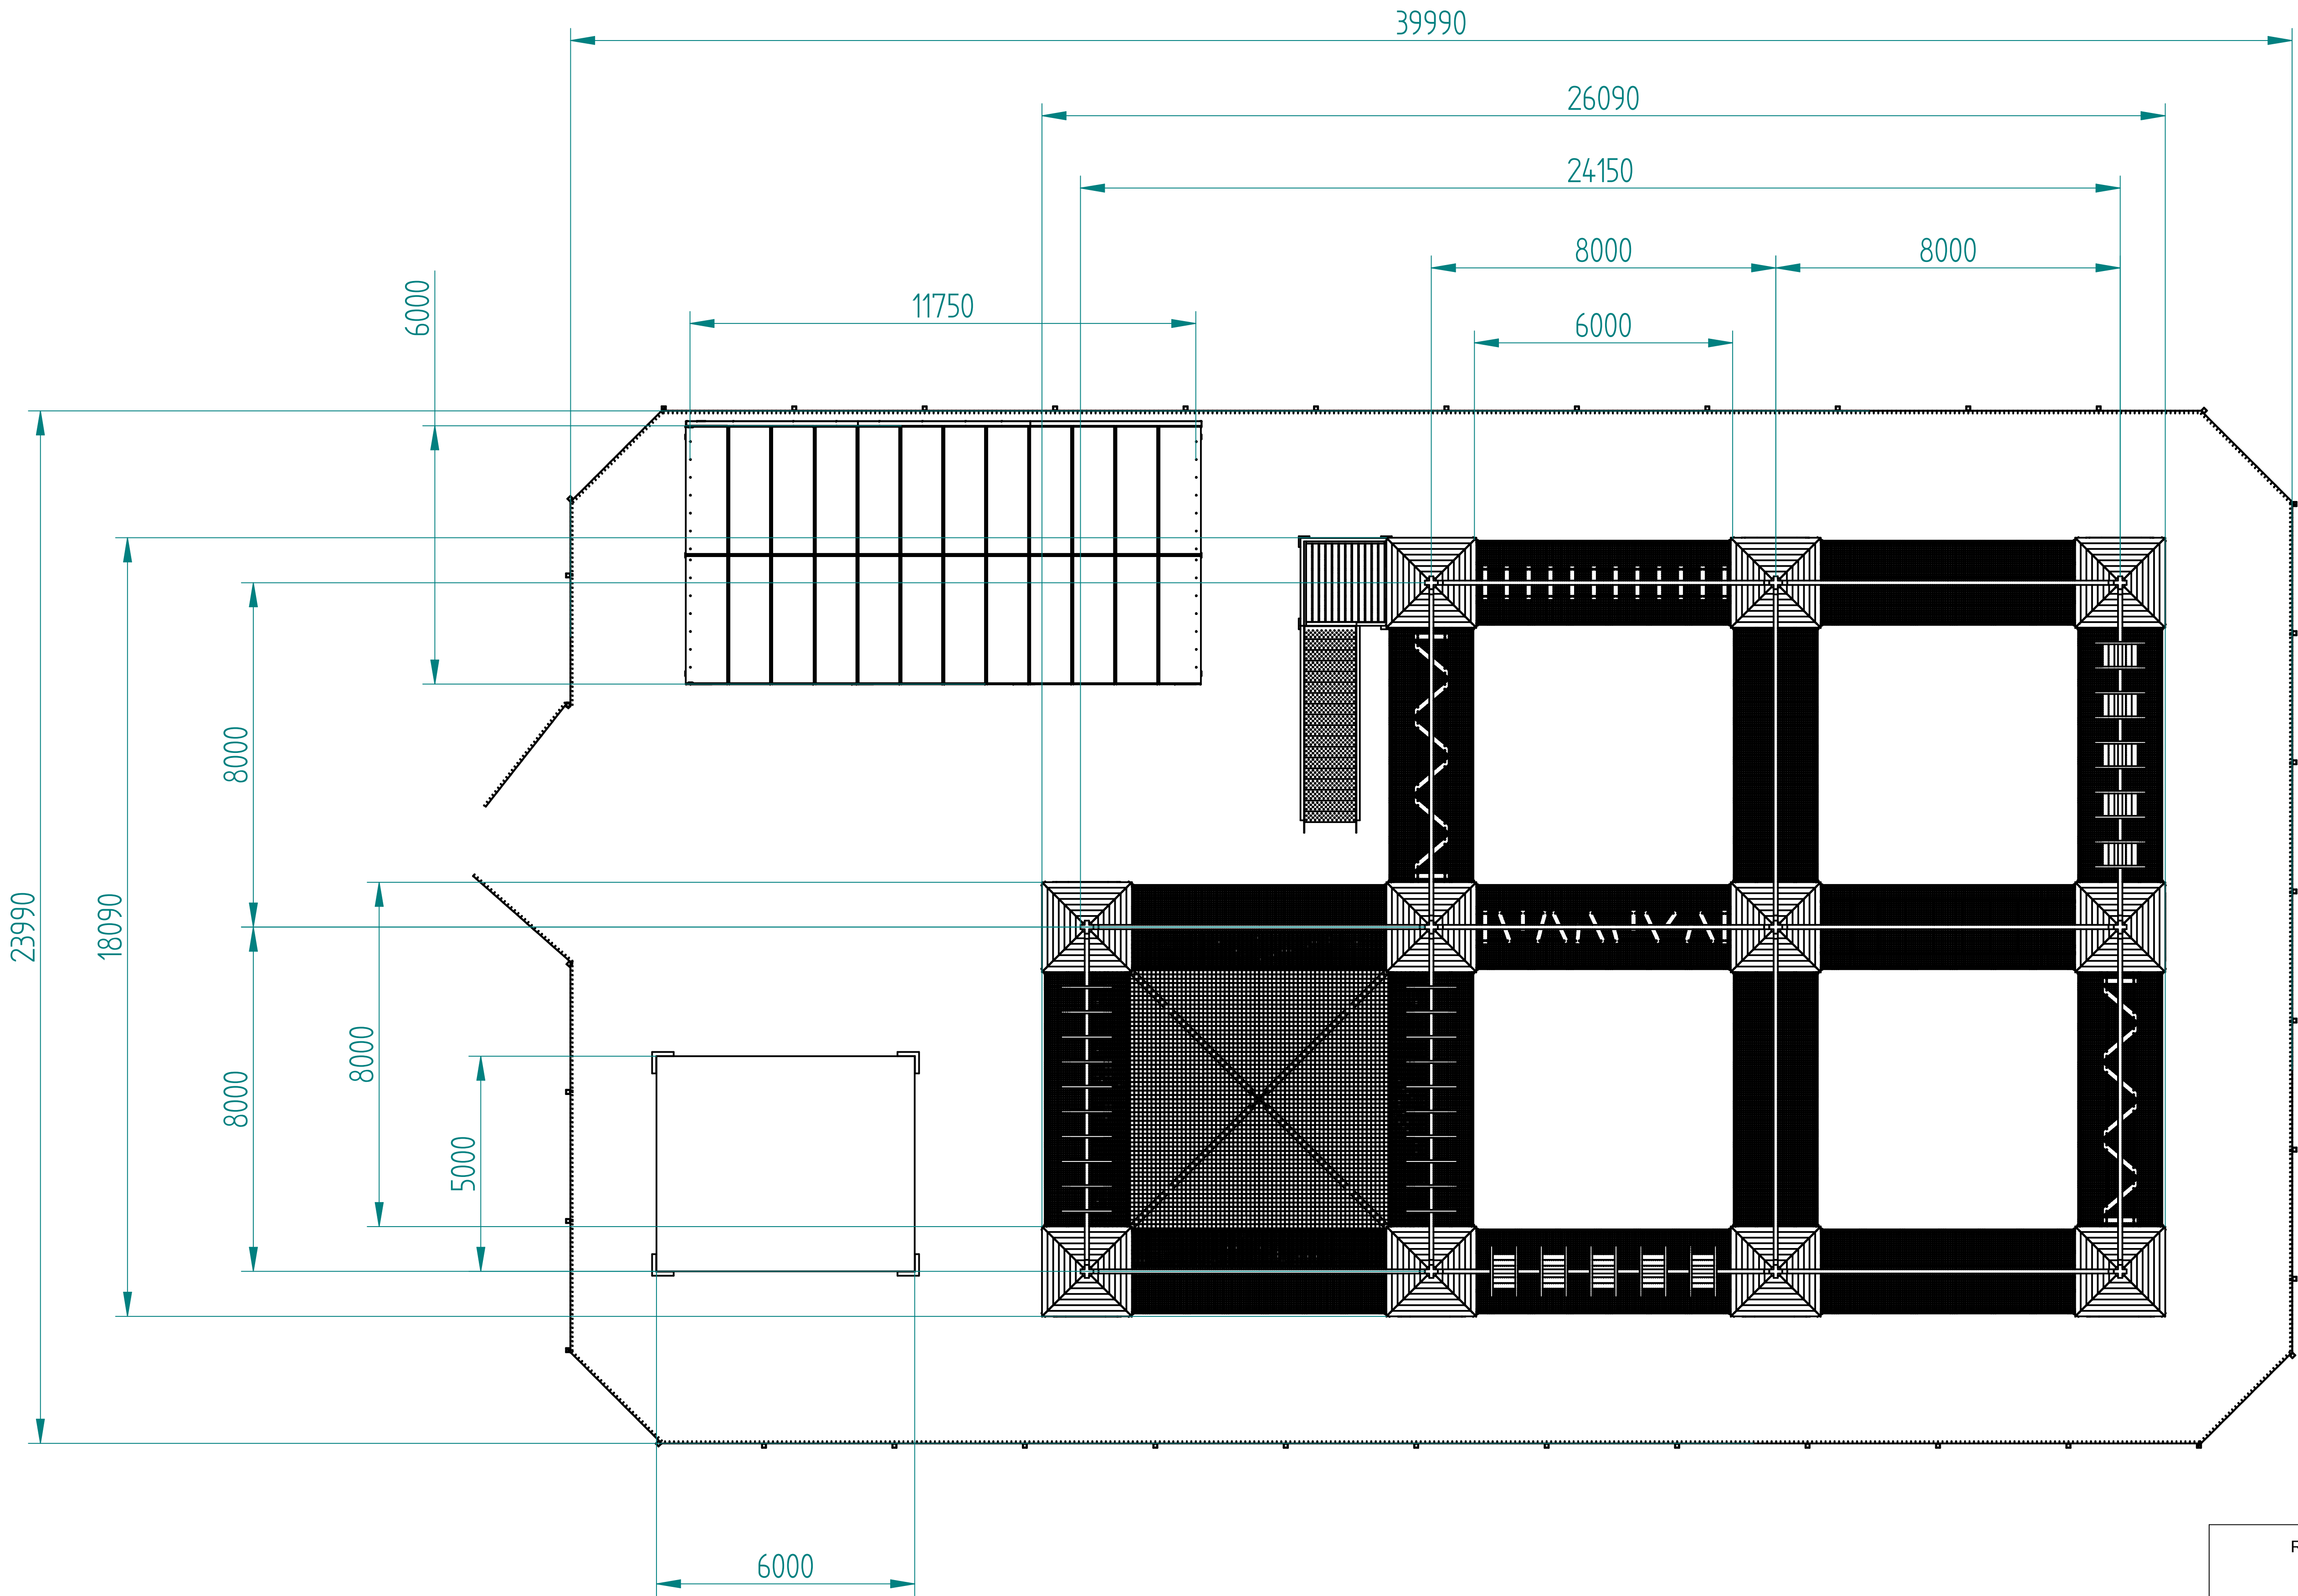

Redwood Play Ltd
East Barn
Little Witley
Worcester
WR6 6LL
e:ben@redwoodplay.com

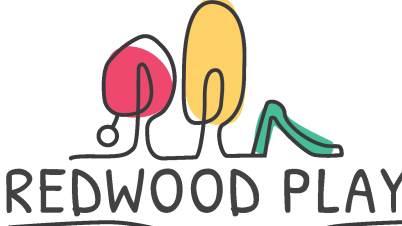
REDWOOD PLAY

All Dimensions in mm

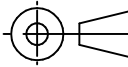

Title

Hollingsworth Lake Climbing Structure

Part / Dwg No.

HCS0001A

Drawn by

BW

Scale

1:80





Sheet Size

A1


Sheet Number

2 of 15

Rev	Modifications	Date	Approved
A	New Drawing	28/10/21	BW
B	Revision as per planning req	15/07/22	BW

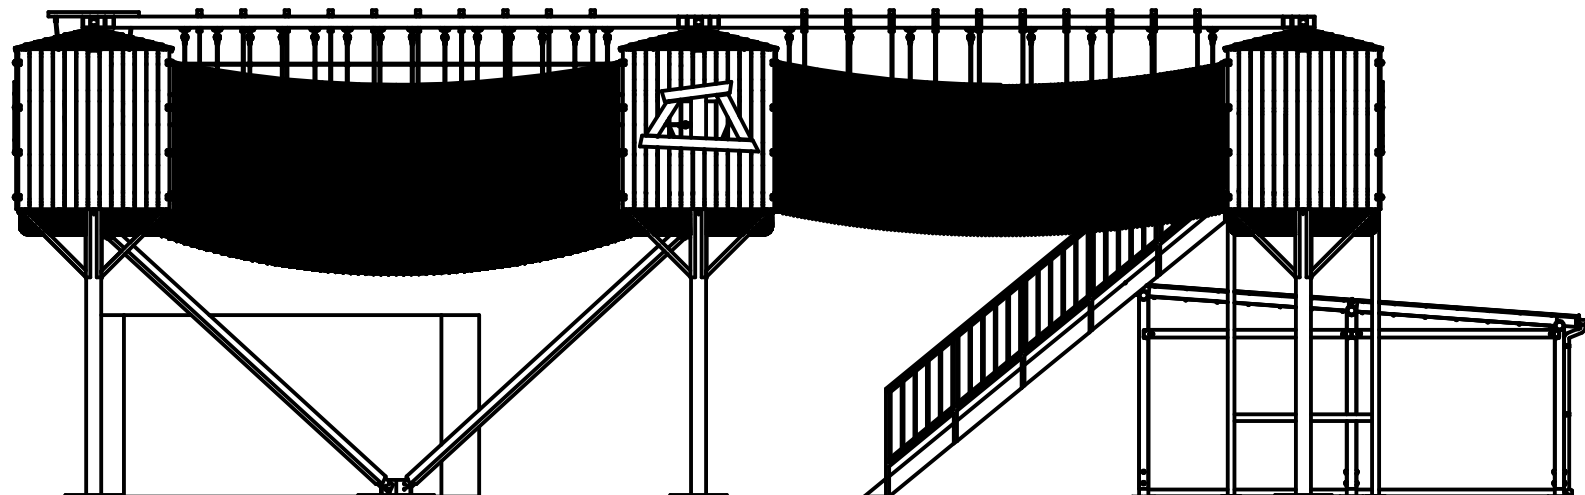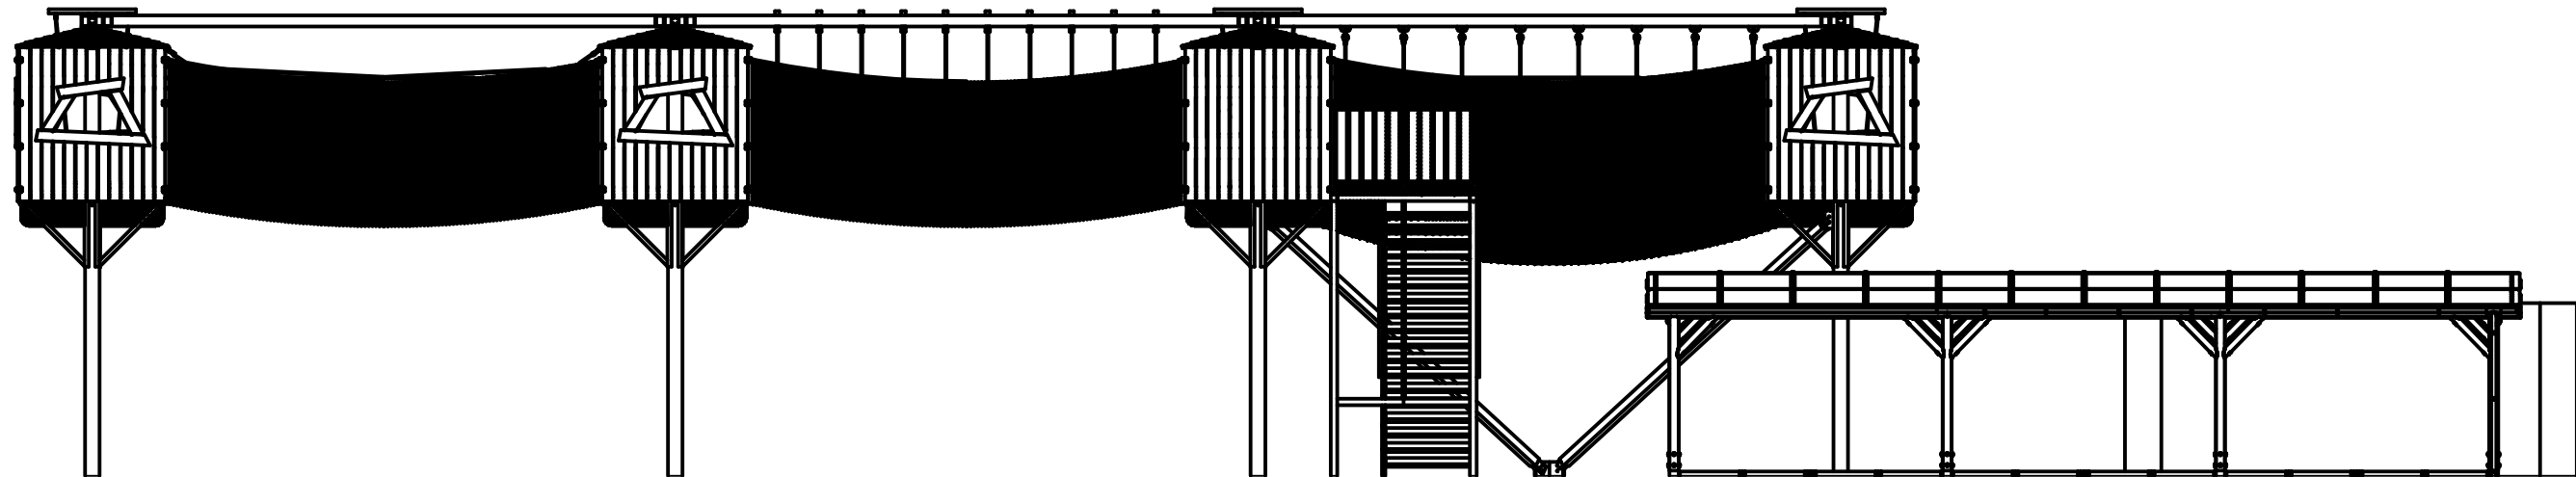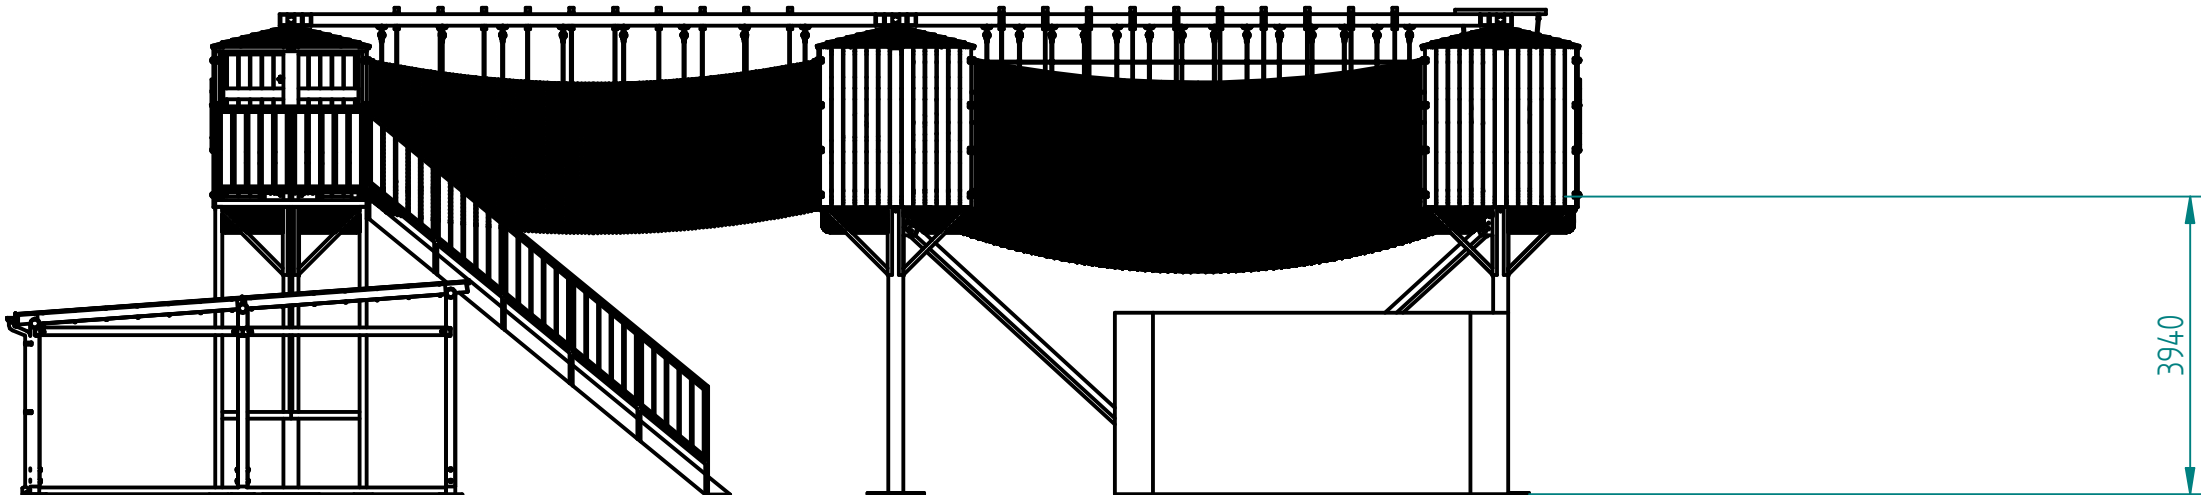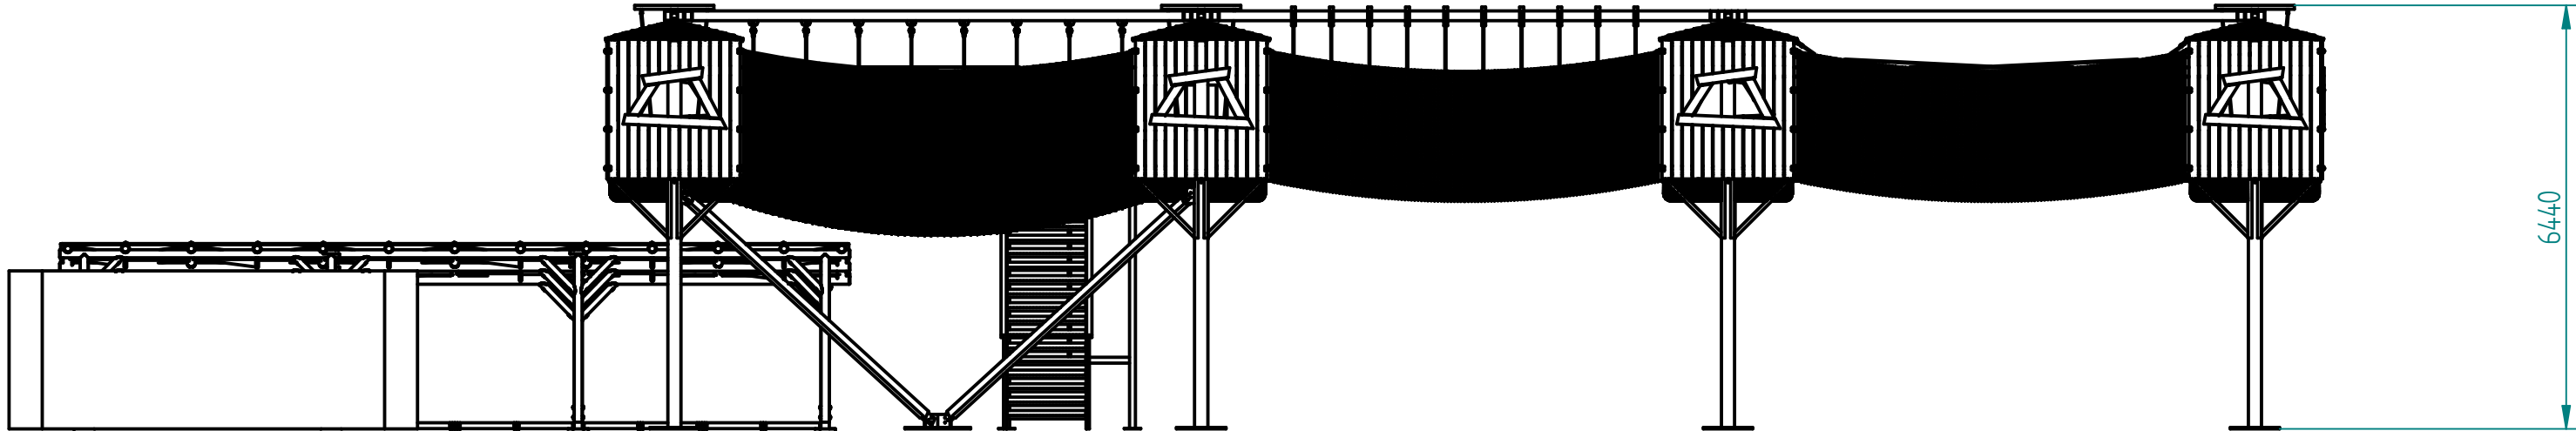

Redwood Play Ltd
East Barn
Little Witley
Worcester
WR6 6LL
e:ben@redwoodplay.com

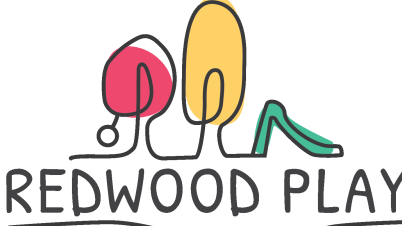
REDWOOD PLAY

All Dimensions in mm

Title

Hollingworth Lake Climbing Structure

Part / Dwg No.

HCS0001A

Drawn by

BW

Scale

1:100

Sheet Size


A1

Sheet Number


4 of 15

TIMBER FRAMED SHELTER


Rev	Modifications	Date	Approved
A	New Drawing	28/10/21	BW
B	Revision as per planning req	15/07/22	BW

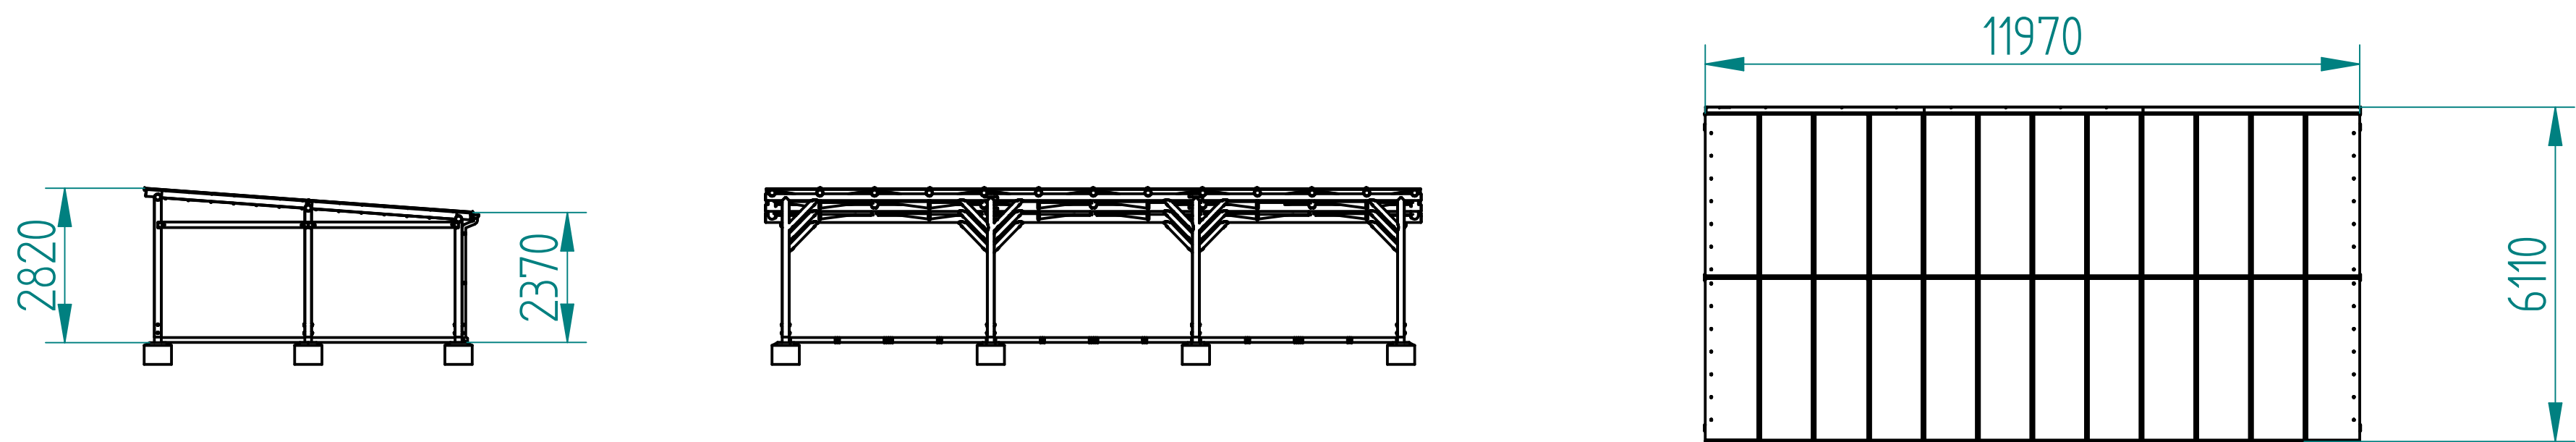

STORAGE CONTAINER

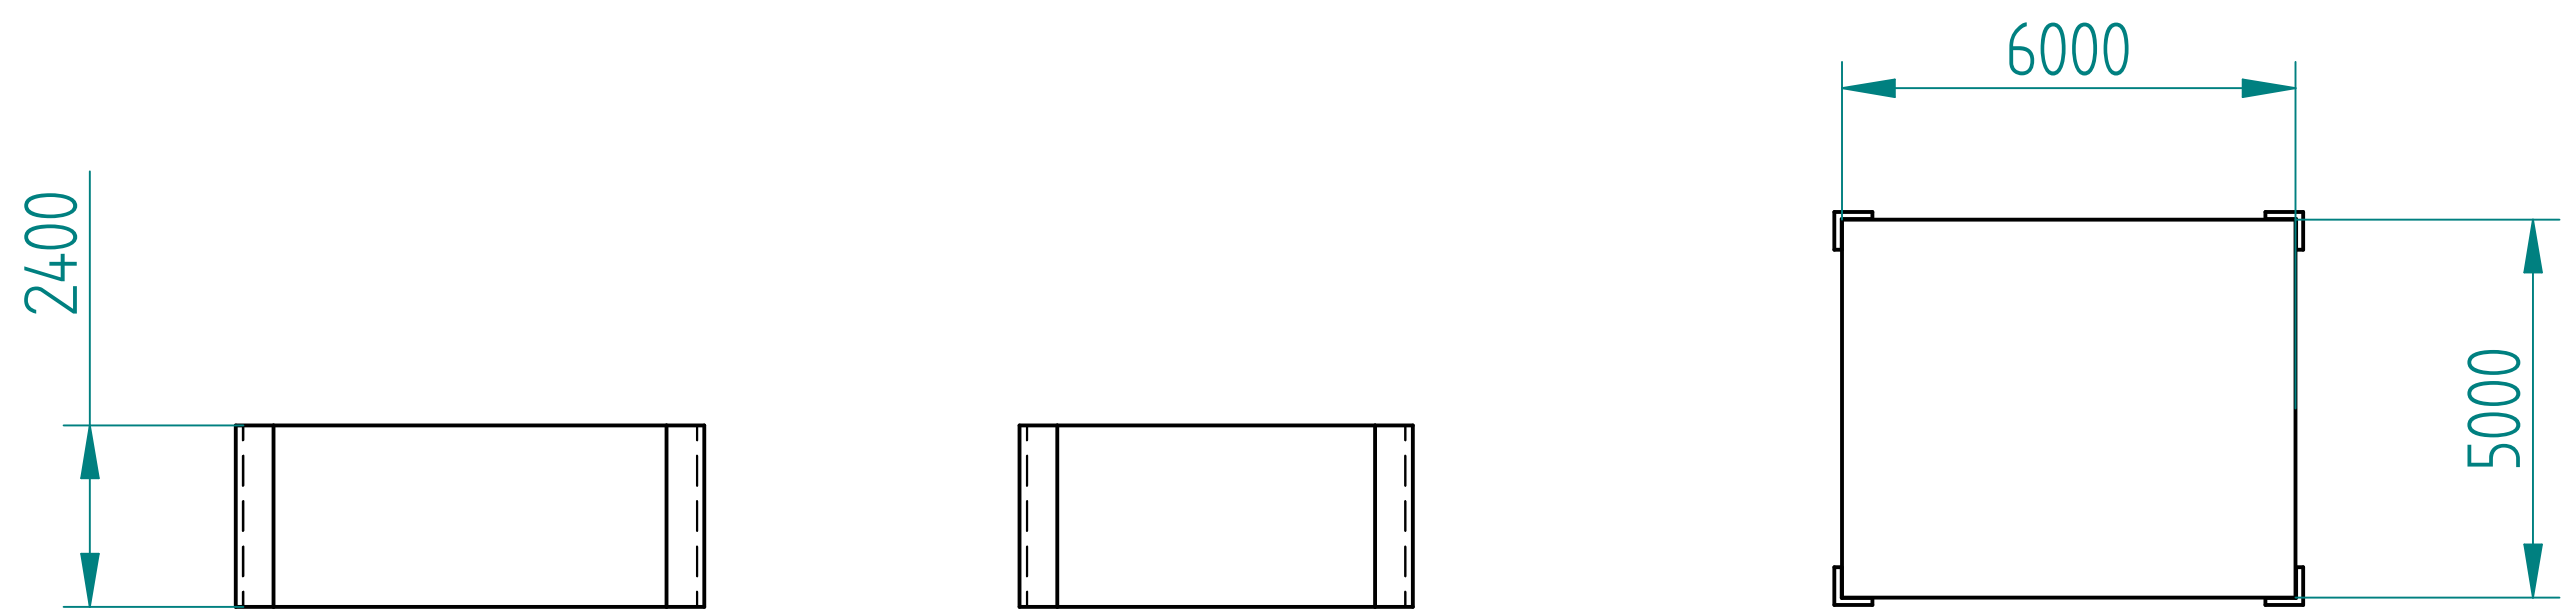

Redwood Play Ltd
East Barn
Little Witley
Worcester
WR6 6LL
e:ben@redwoodplay.com

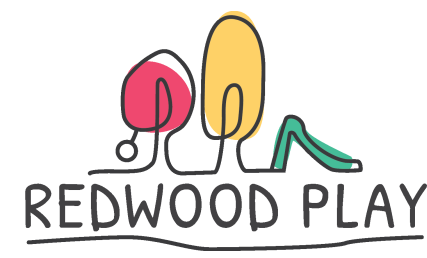
REDWOOD PLAY

All Dimensions in mm

This document, including the copyright therein, is the property of Redwood Play Ltd and may not be utilised for any purpose or reproduced, or transmitted to any third party without prior written consent.

Title
Hollingworth Lake Climbing Structure

Part / Dwg No.
HCS0001A

Drawn by
BW


Scale
1:100

Sheet Size
A1

Sheet Number
5 of 15

Foundation Layout

Rev	Modifications	Date	Approved
A	New Drawing	28/10/21	BW
B	Revision as per planning req	15/07/22	BW

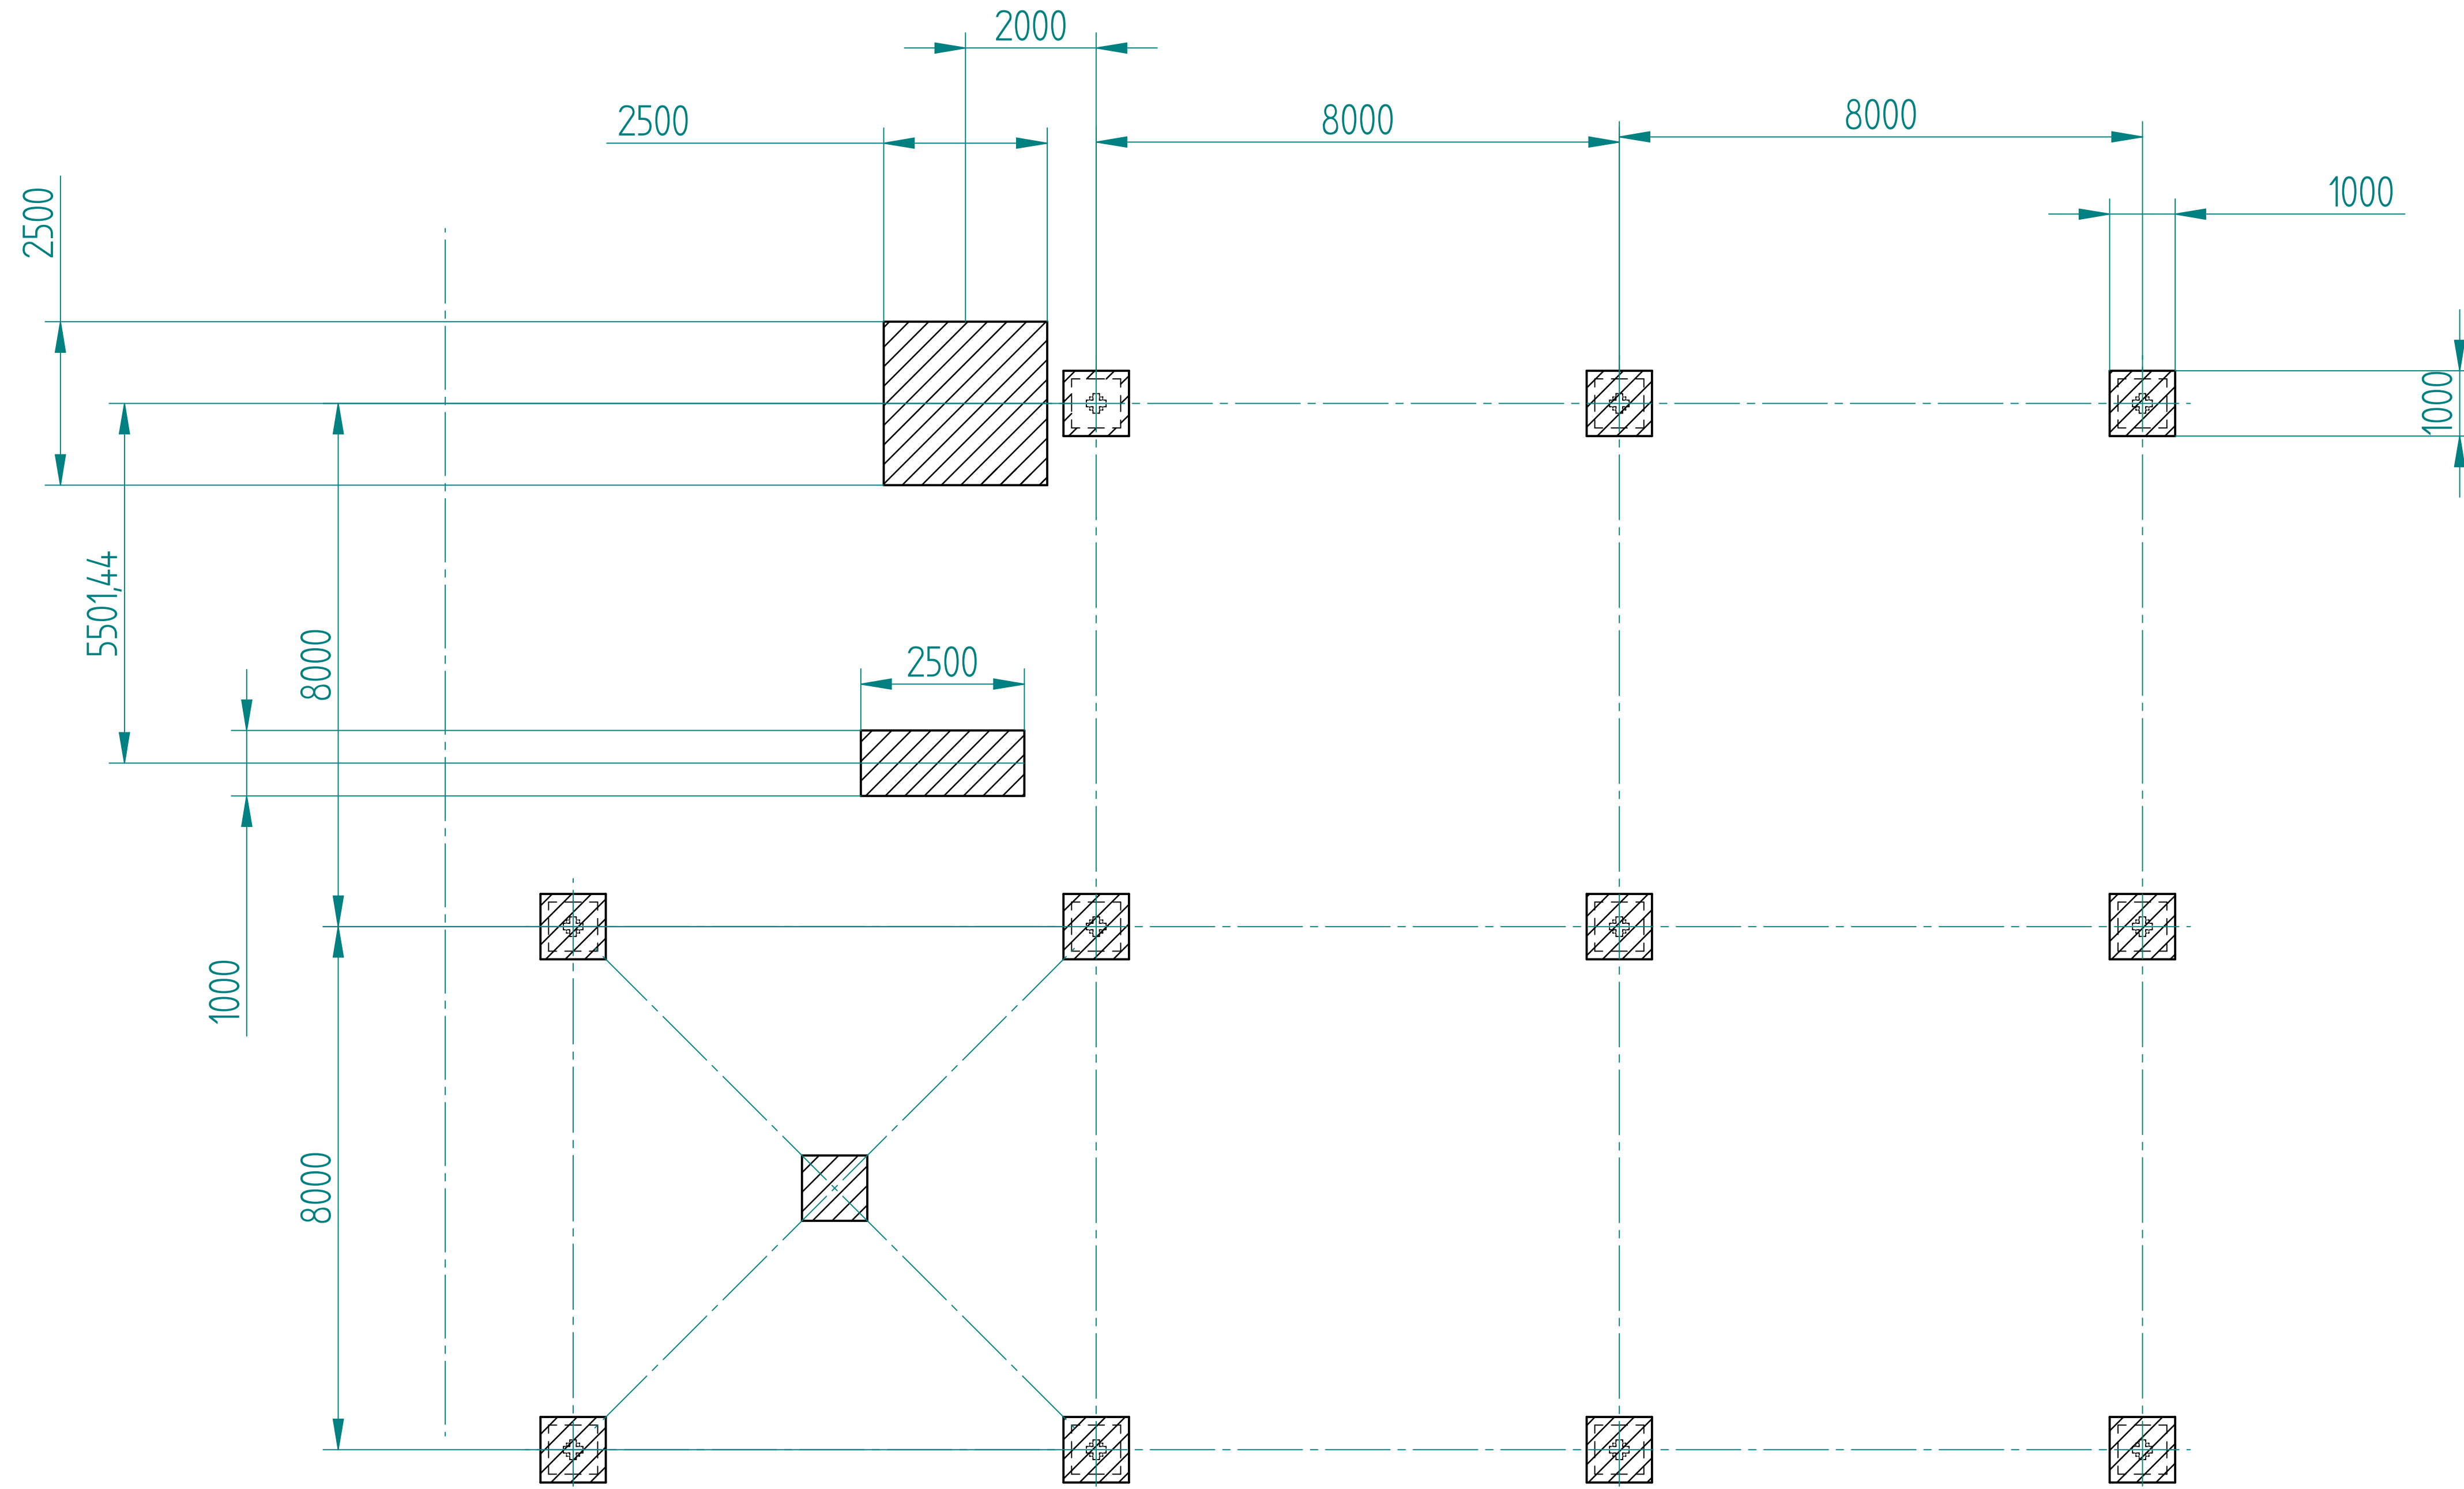


/ GROUND LEVEL

Redwood Play Ltd
East Barn
Little Witley
Worcester
WR6 6LL
e:ben@redwoodplay.com



All Dimensions in mm

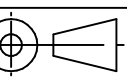

This document, including the copyright therein, is the property of Redwood Play Ltd and may not be utilised for any purpose or reproduced, or transmitted to any third party without prior written consent.

Title	Hollingworth Lake Climbing Structure
-------	--------------------------------------

Part / Drg No.
HCS0001A

Drawn by
BW


Scale
1:66

Sheet Size: A1

Sheet Number, 6 of 15

Frame Dimensions


Rev	Modifications	Date	Approved
A	New Drawing	28/10/21	BW
B	Revision as per planning req	15/07/22	BW

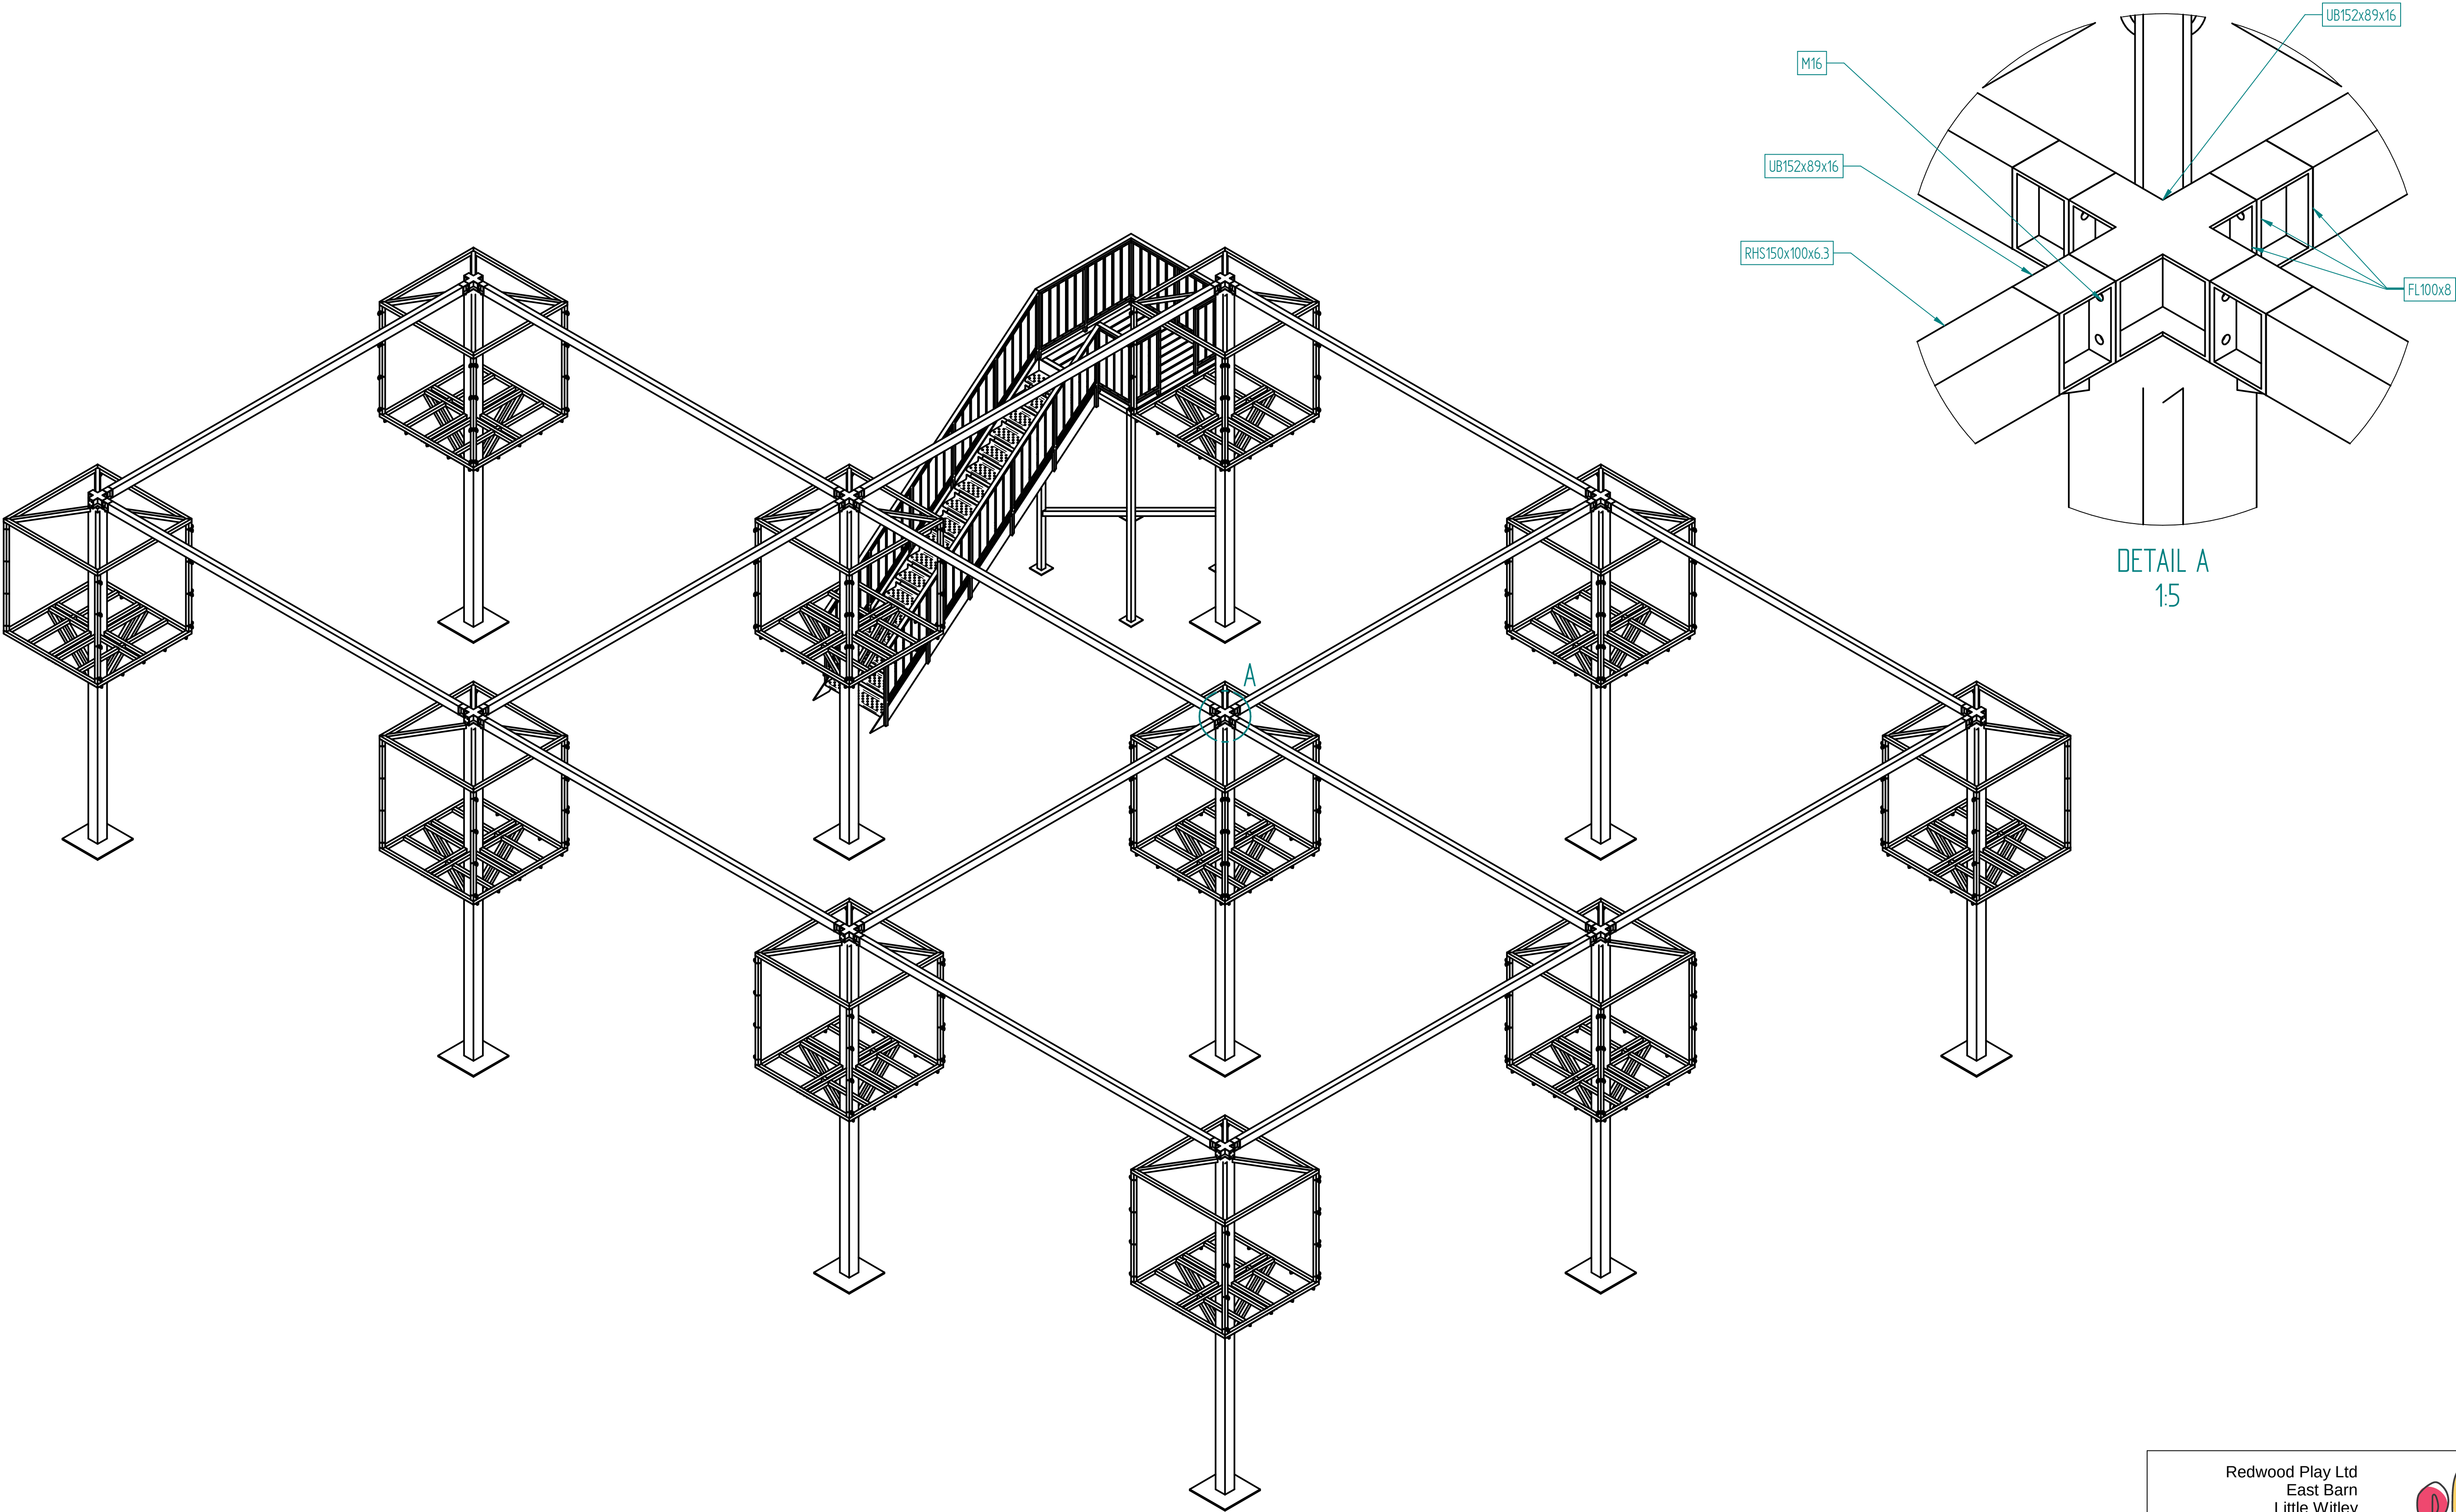

Redwood Play Ltd
East Barn
Little Witley
Worcester
WR6 6LL
e:ben@redwoodplay.com


REDWOOD PLAY

All Dimensions in mm

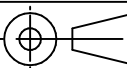

Title

Hollingworth Lake Climbing Structure

Part / Dwg No

HCS0001A

Drawn by

BW

Scale

1:50

Sheet Size

A1





Sheet Number

7 of 15

This document, including the copyright therein, is the property of Redwood Play Ltd and may not be utilised for any purpose or reproduced, or transmitted to any third party without prior written consent.

Generic Tower Dimensions	Rev	Modifications	Date	Approved
	A	New Drawing	28/10/21	BW
	B	Revision as per planning req	15/07/22	BW


Rev	Modifications	Date	Approved
A	New Drawing	28/10/21	BW
B	Revision as per planning req	15/07/22	BW

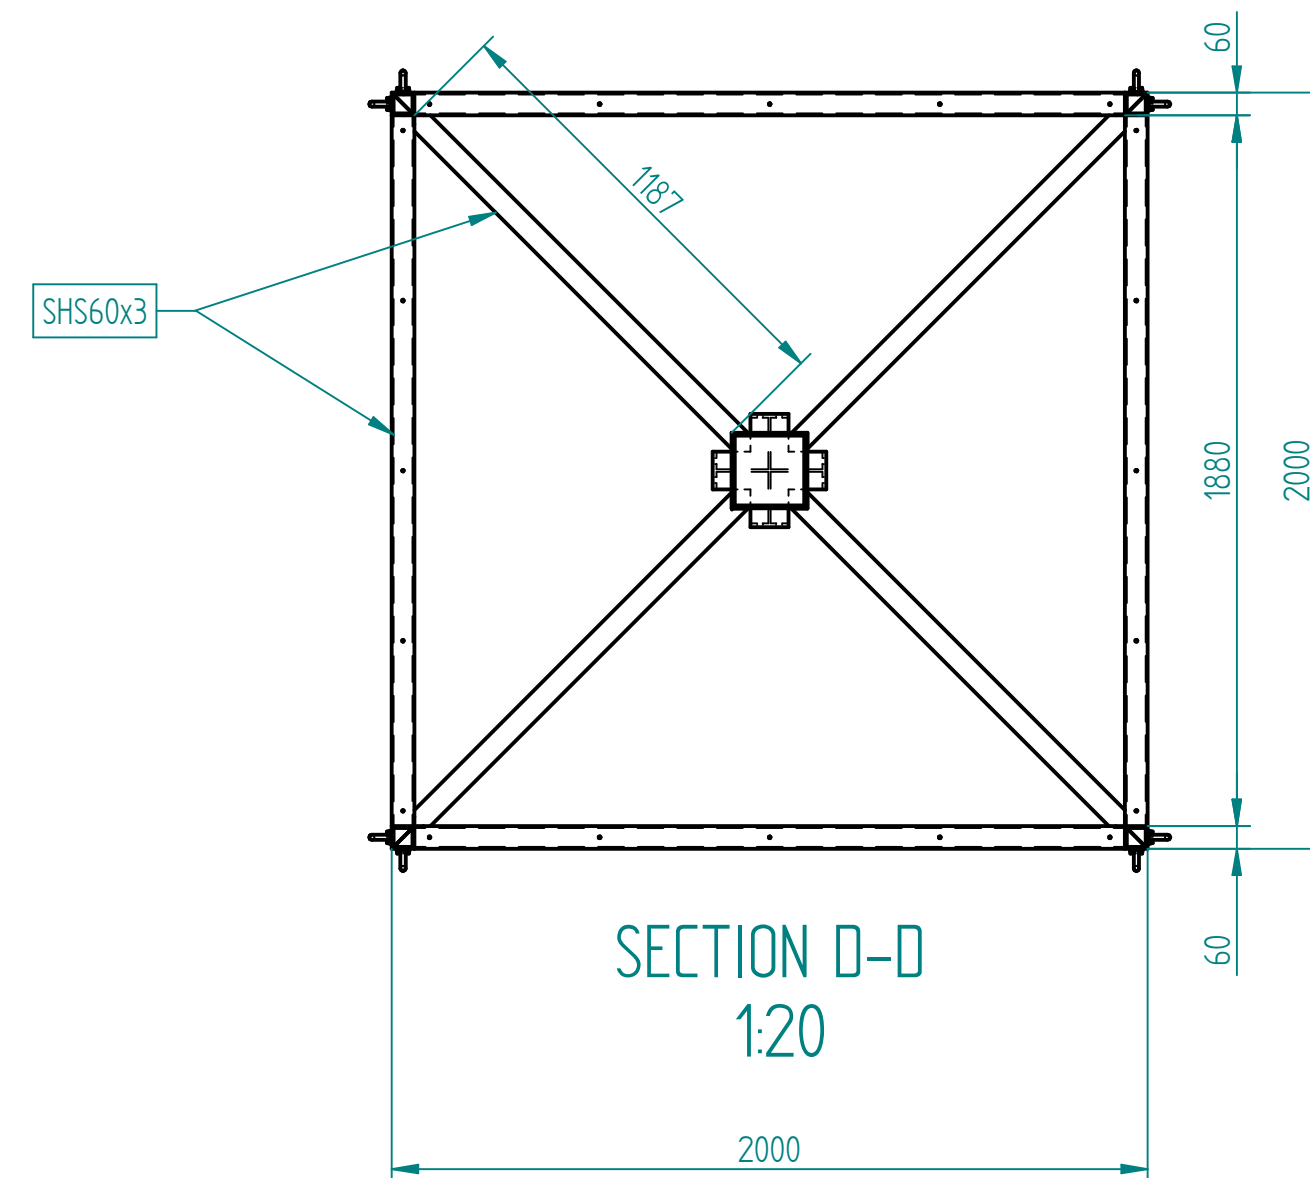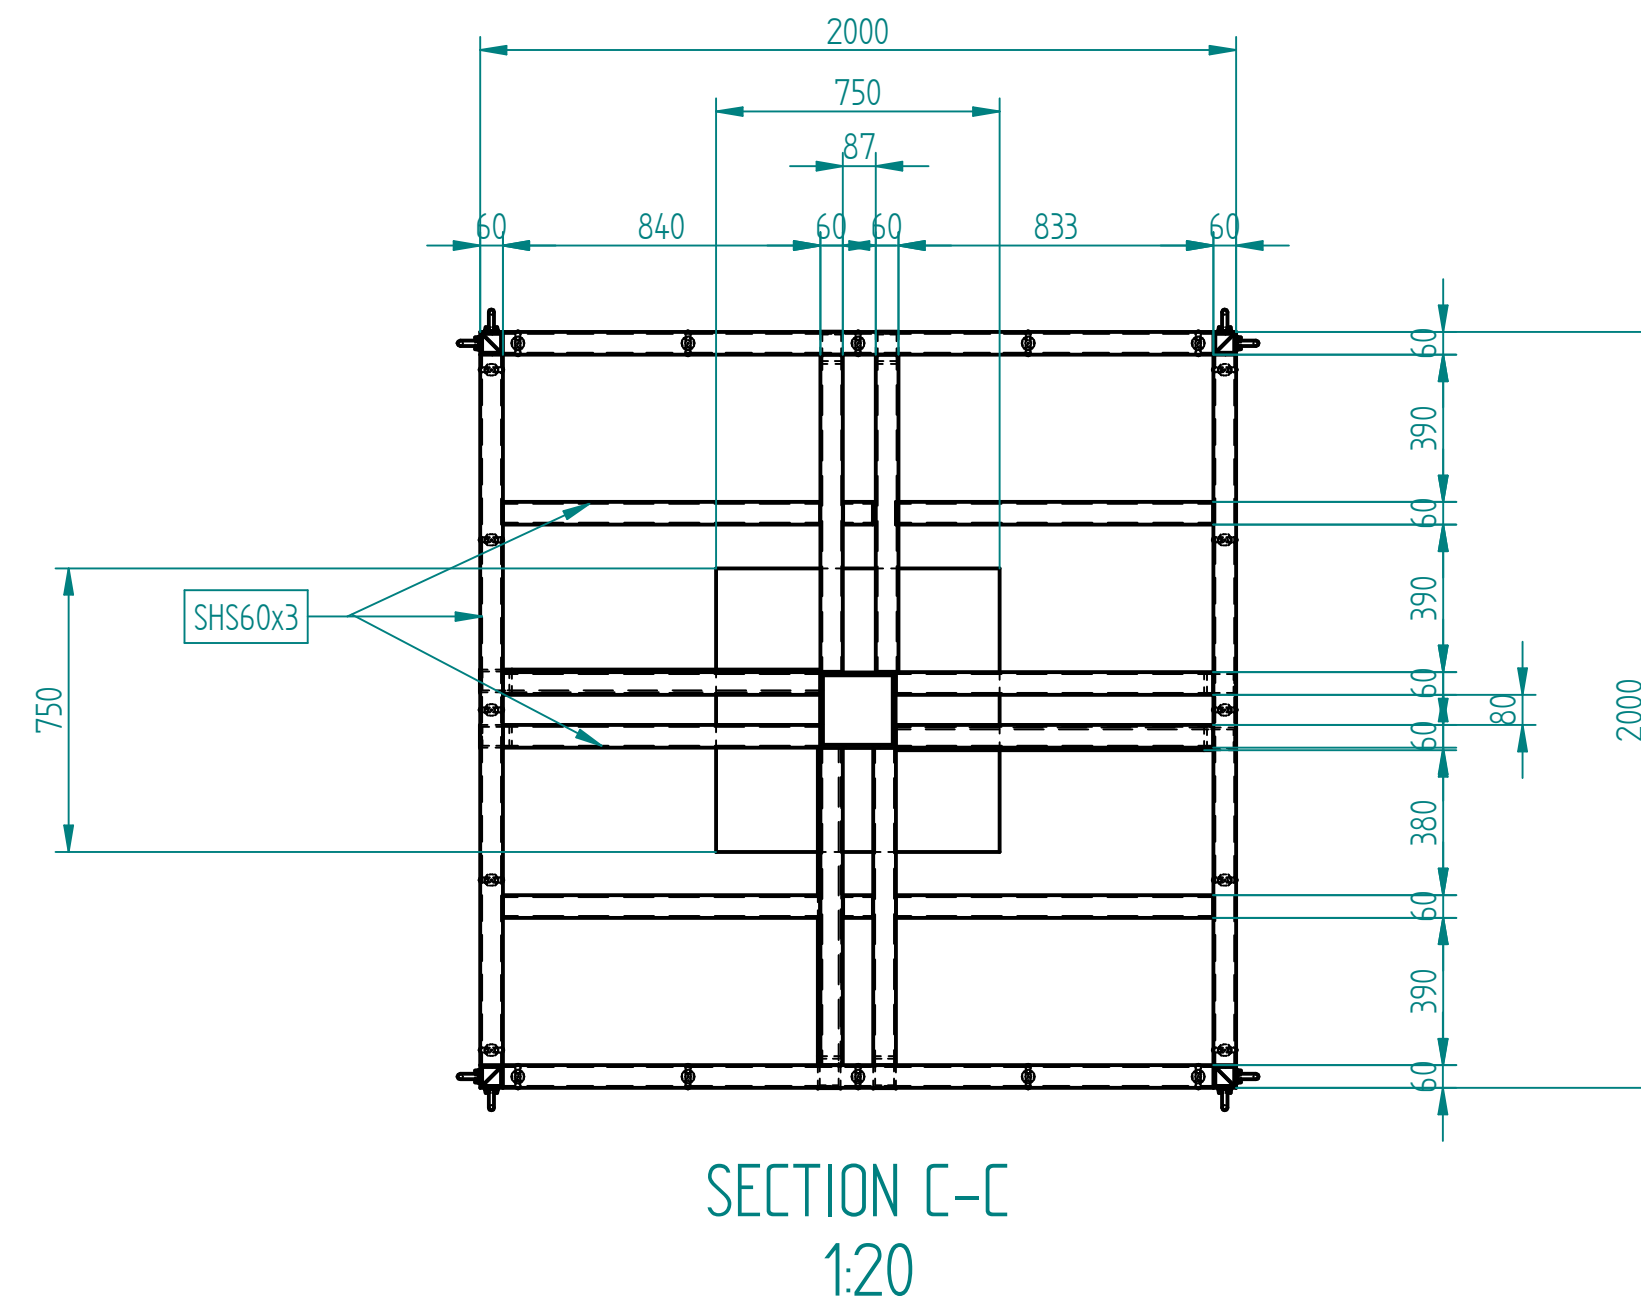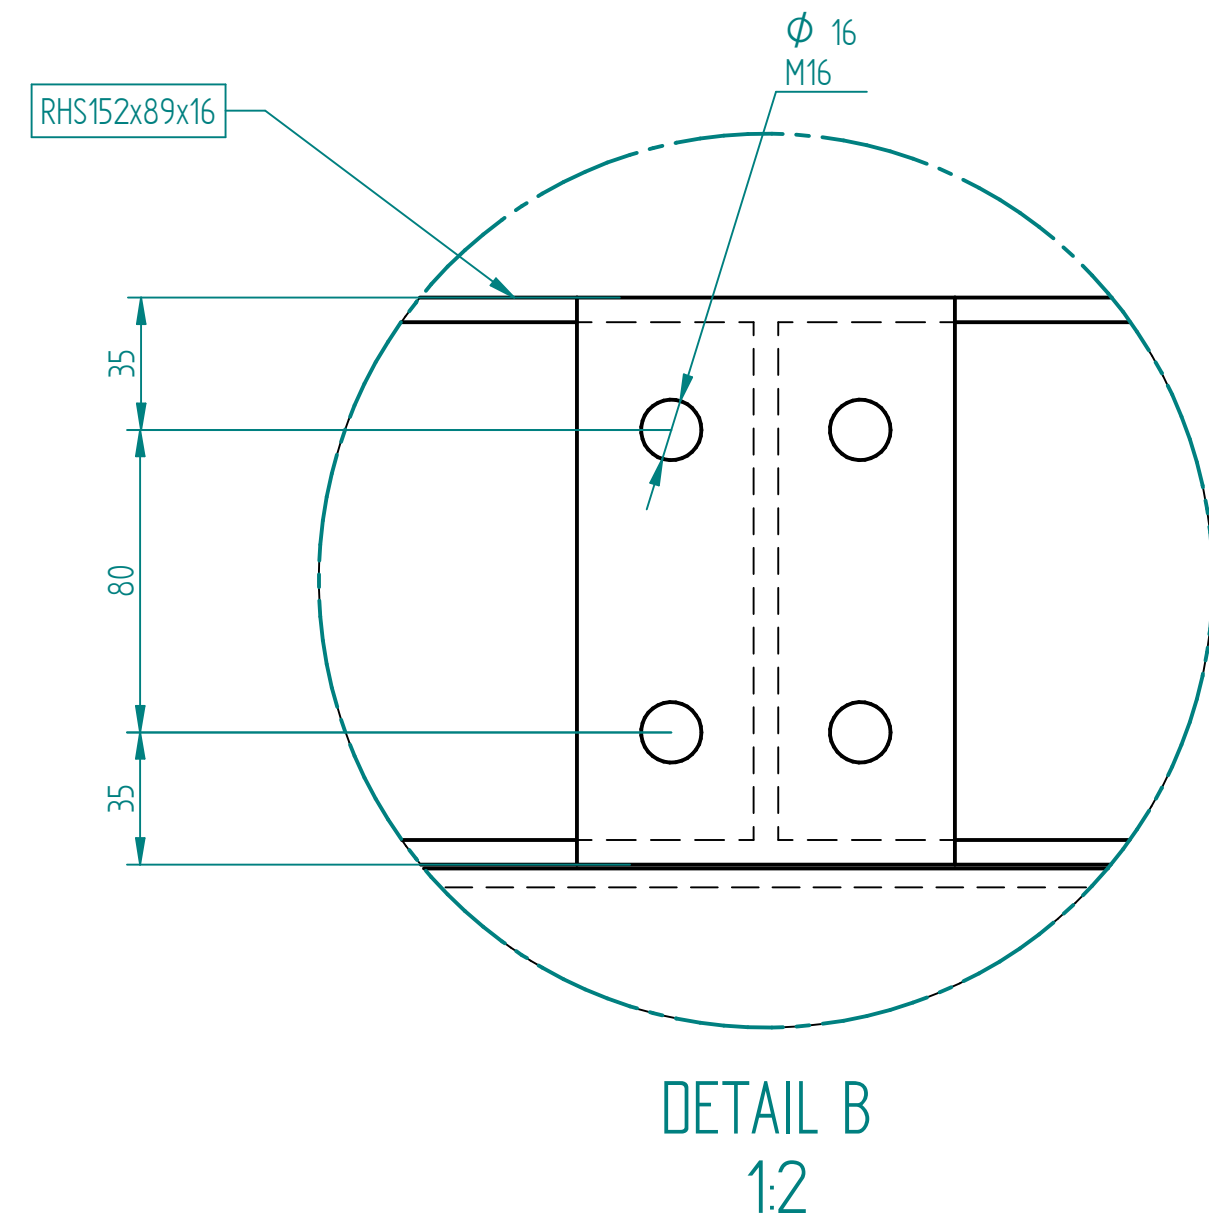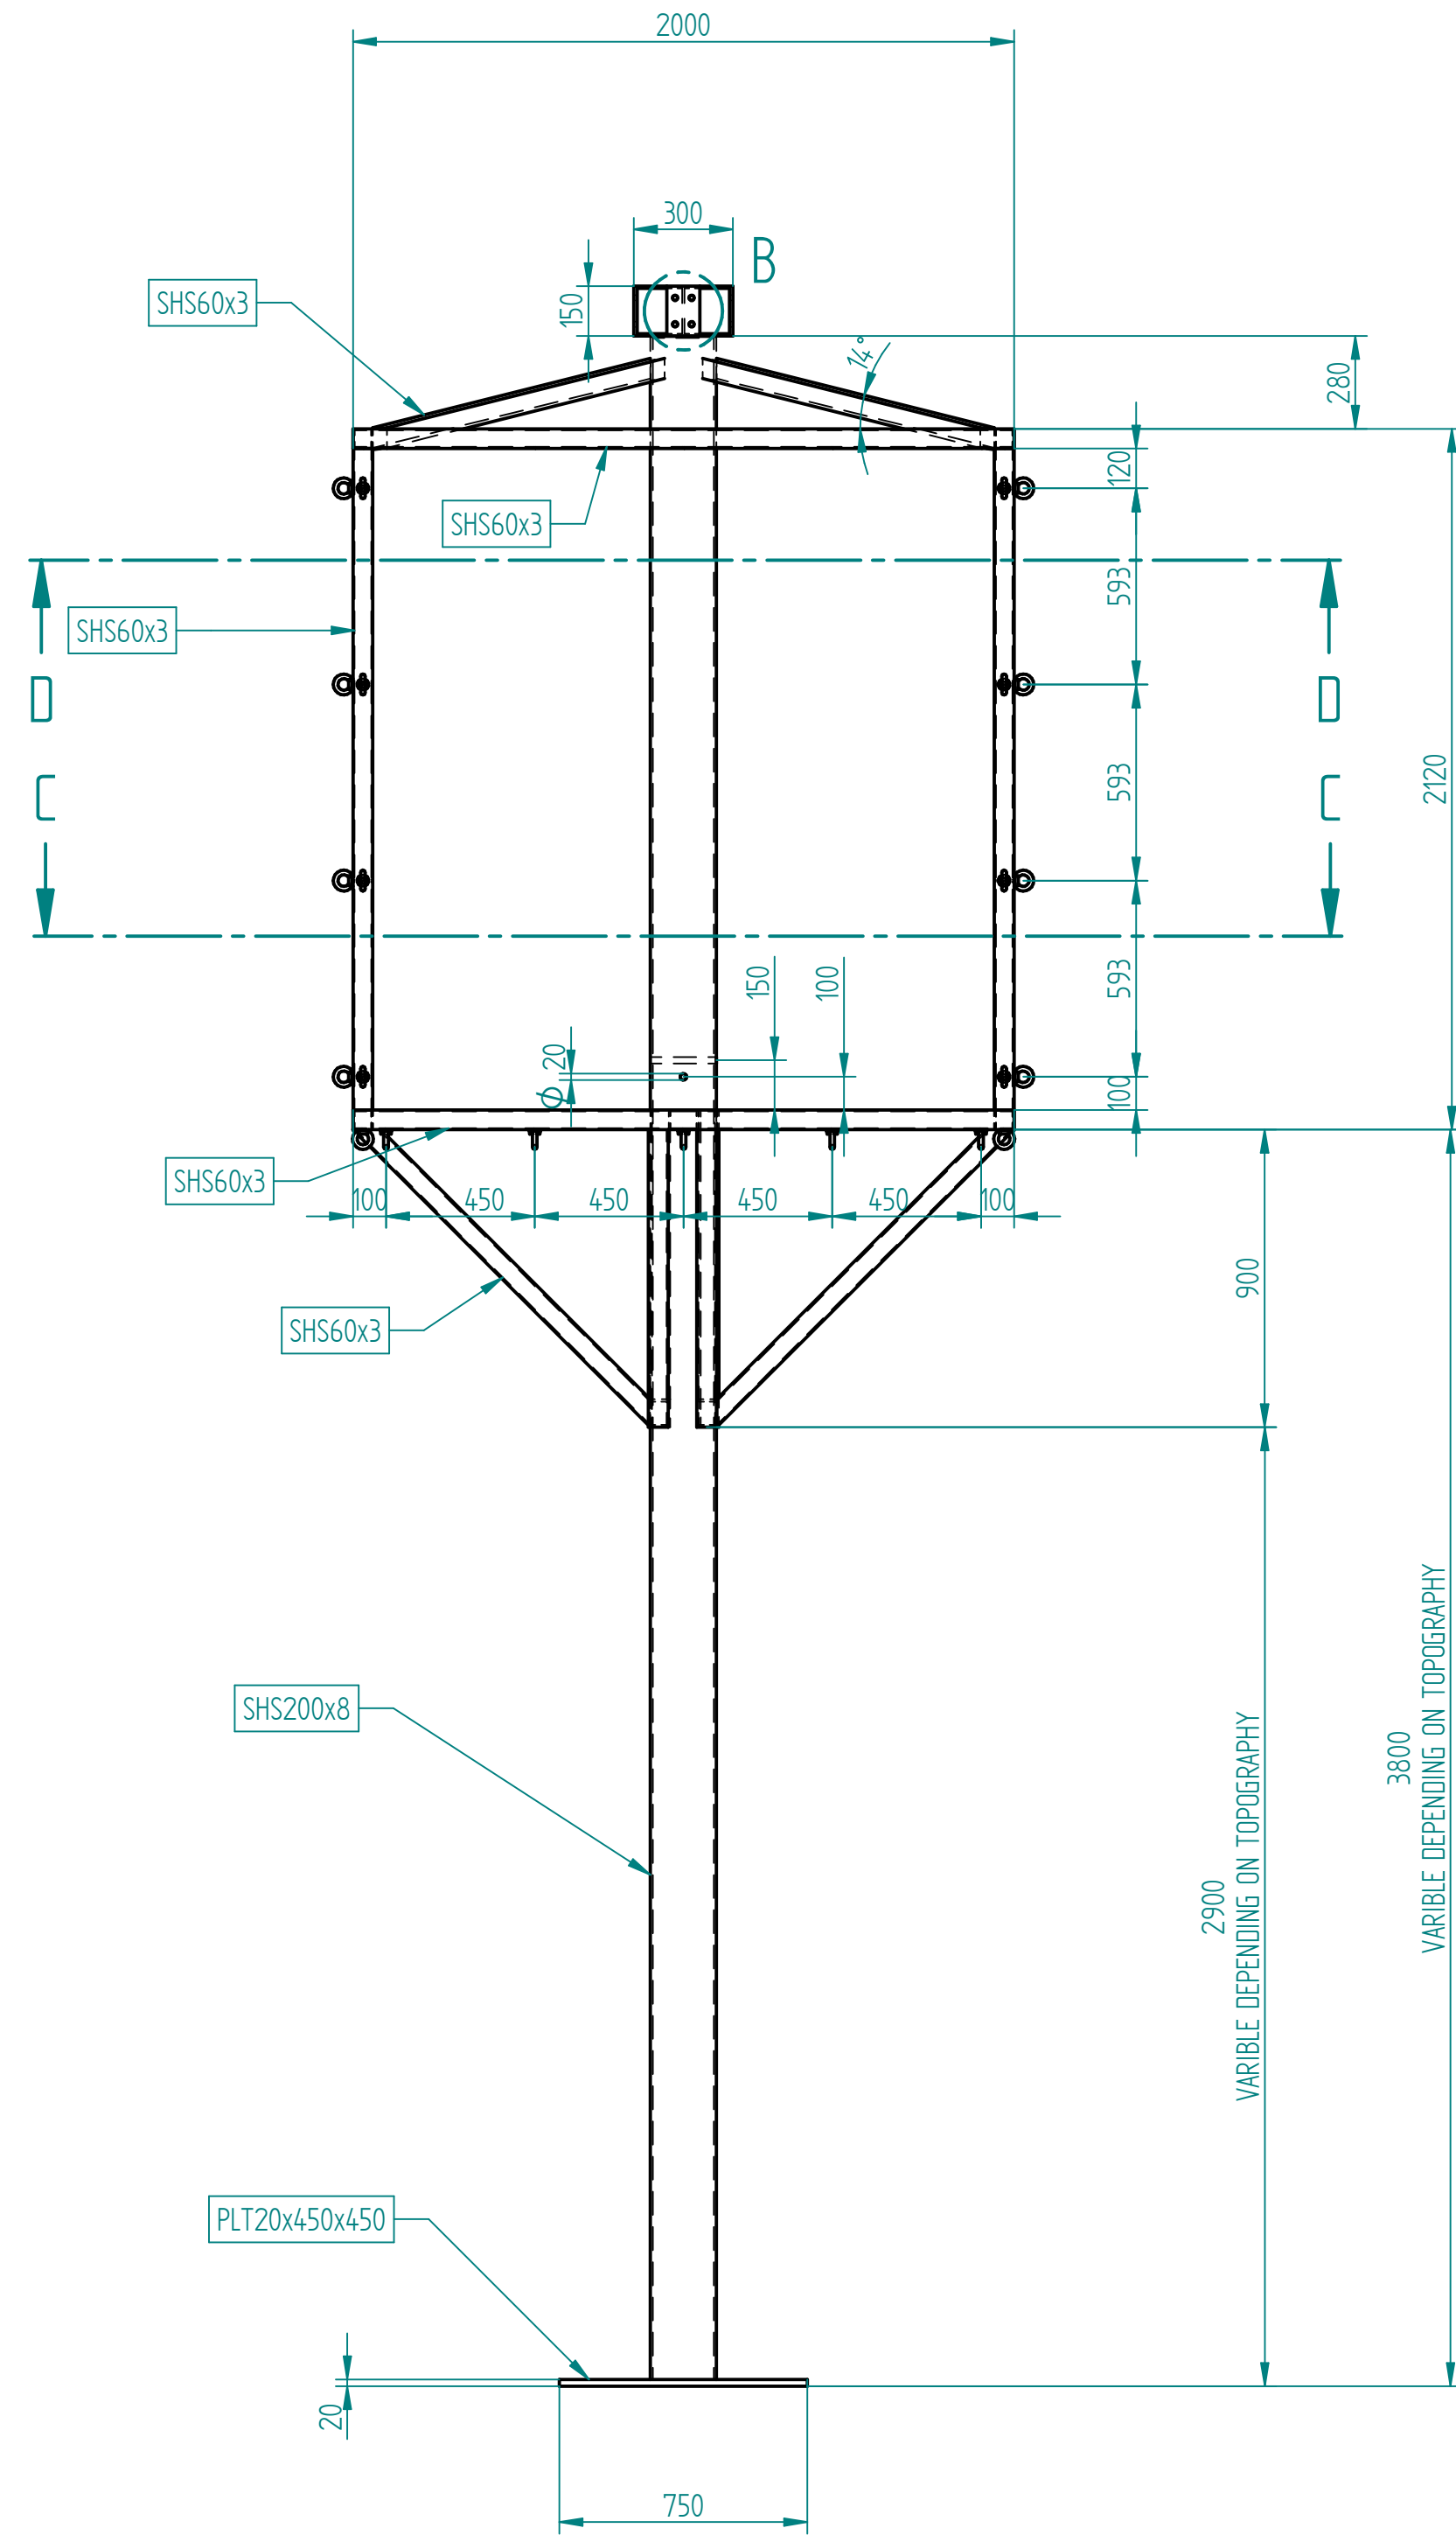


Tower Timber Elements Dimensions

Rev	Modifications	Date	Approved
A	New Drawing	28/10/21	BW
B	Revision as per planning req	15/07/22	BW


Timber Platform

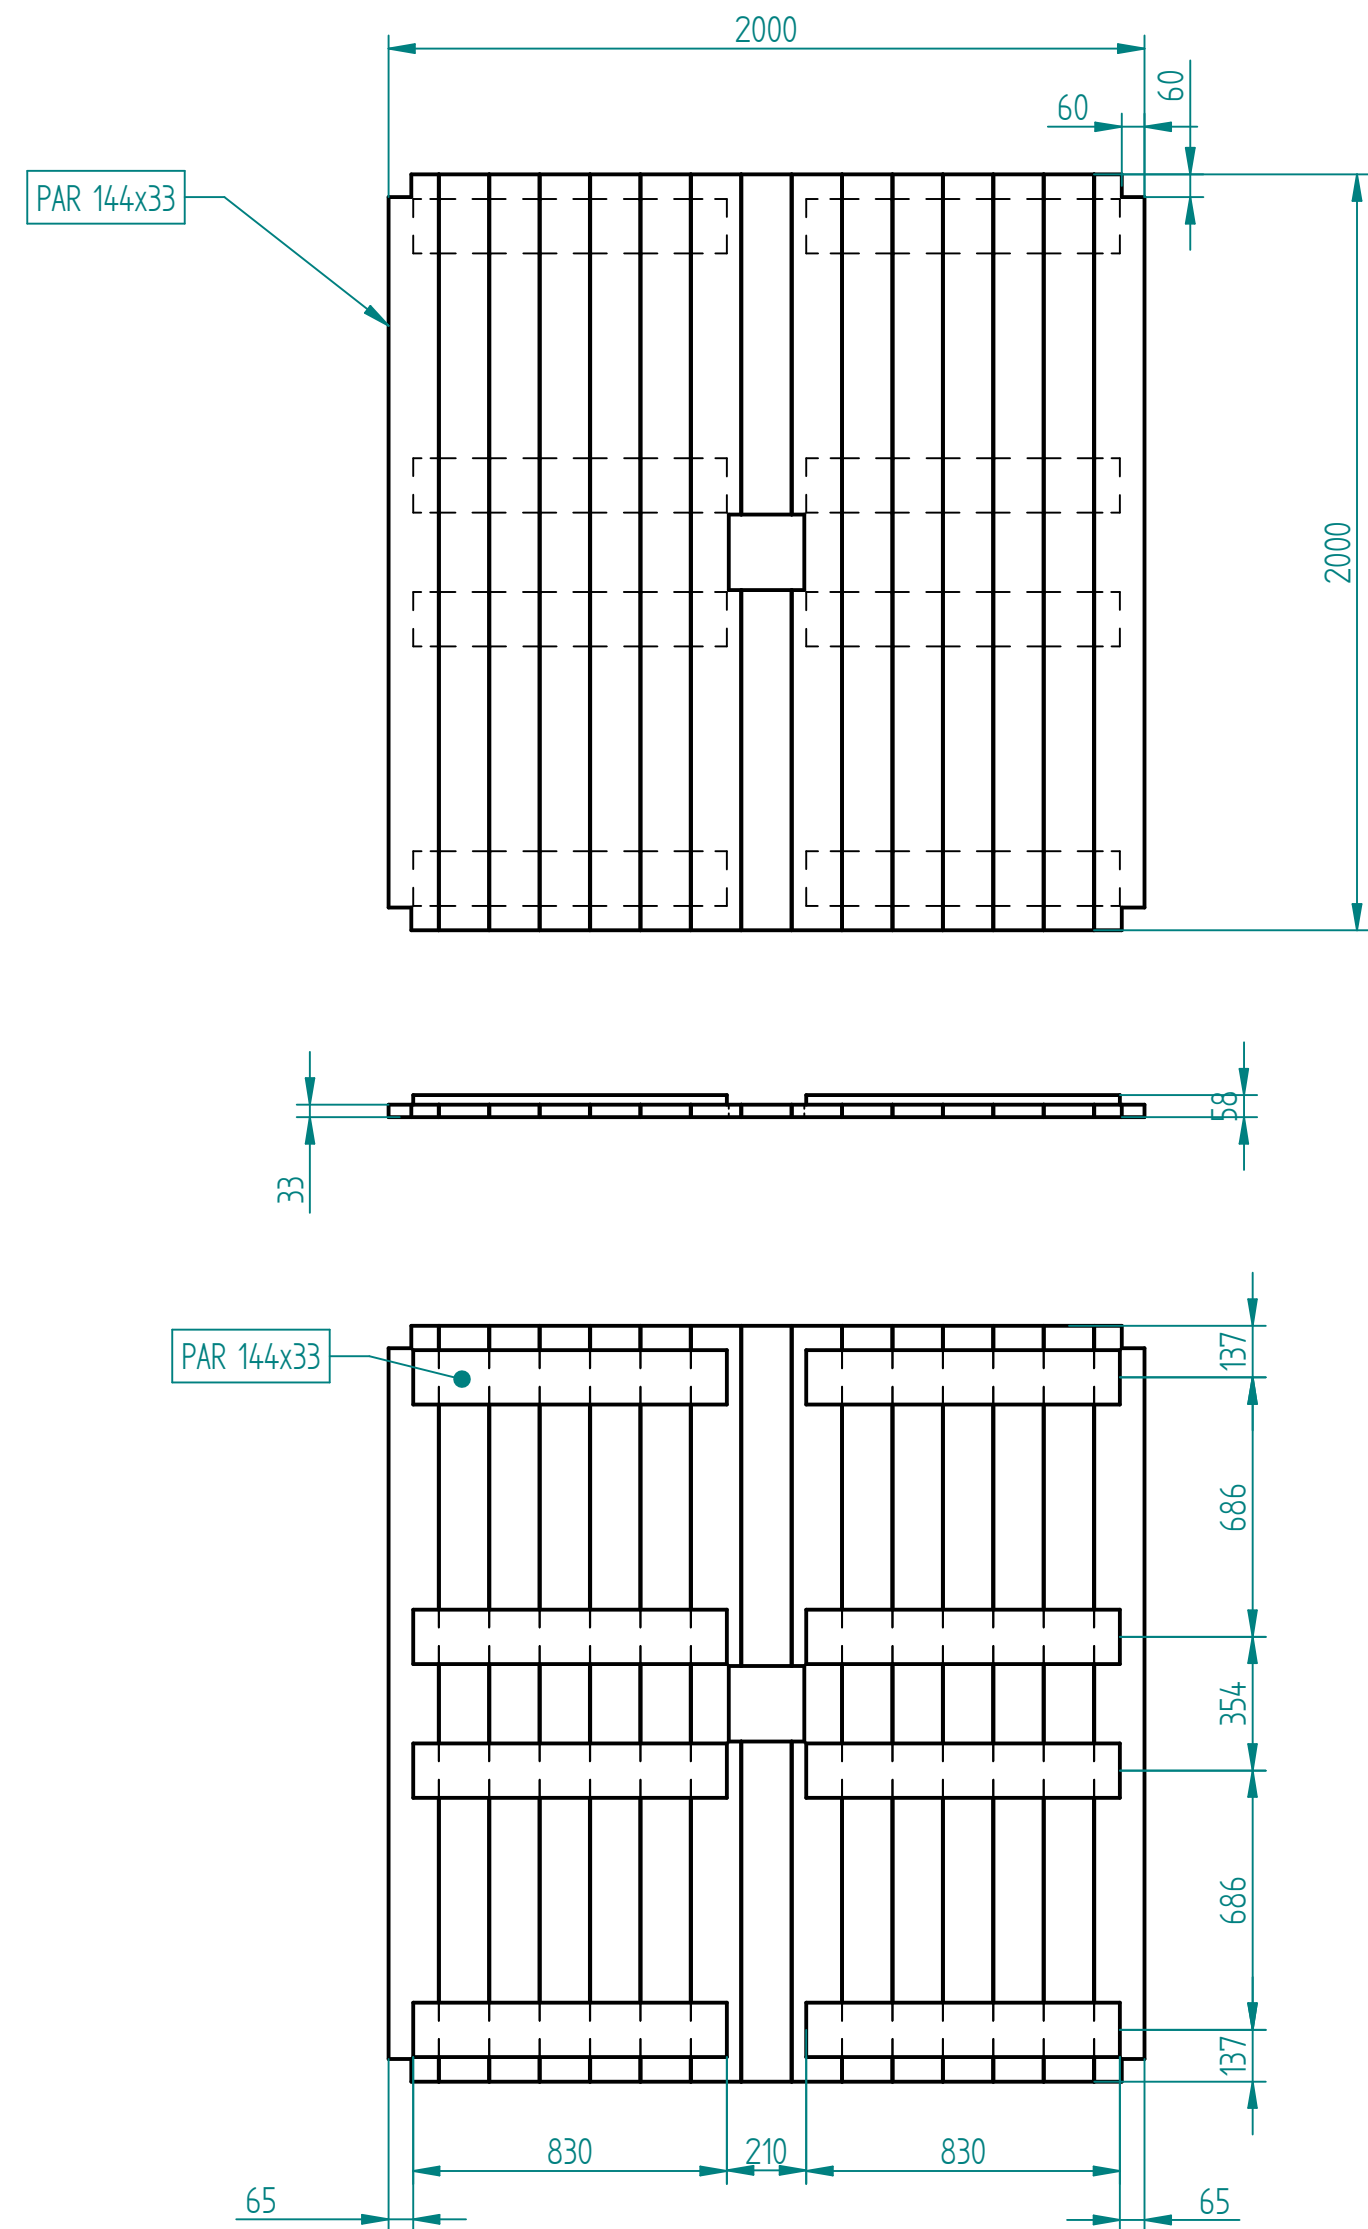


Roof Panel
(x4 / Roof)

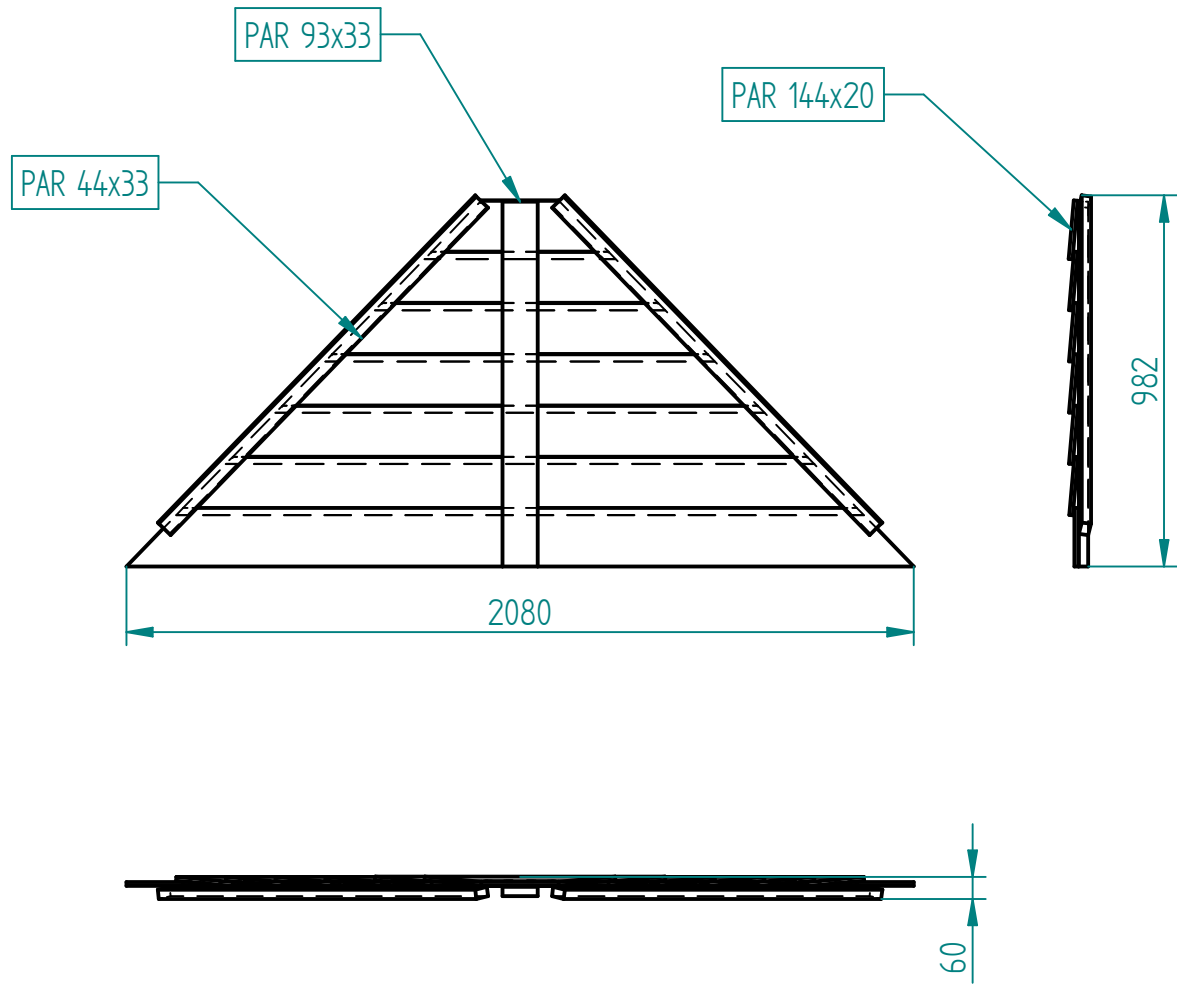

Infill Panel


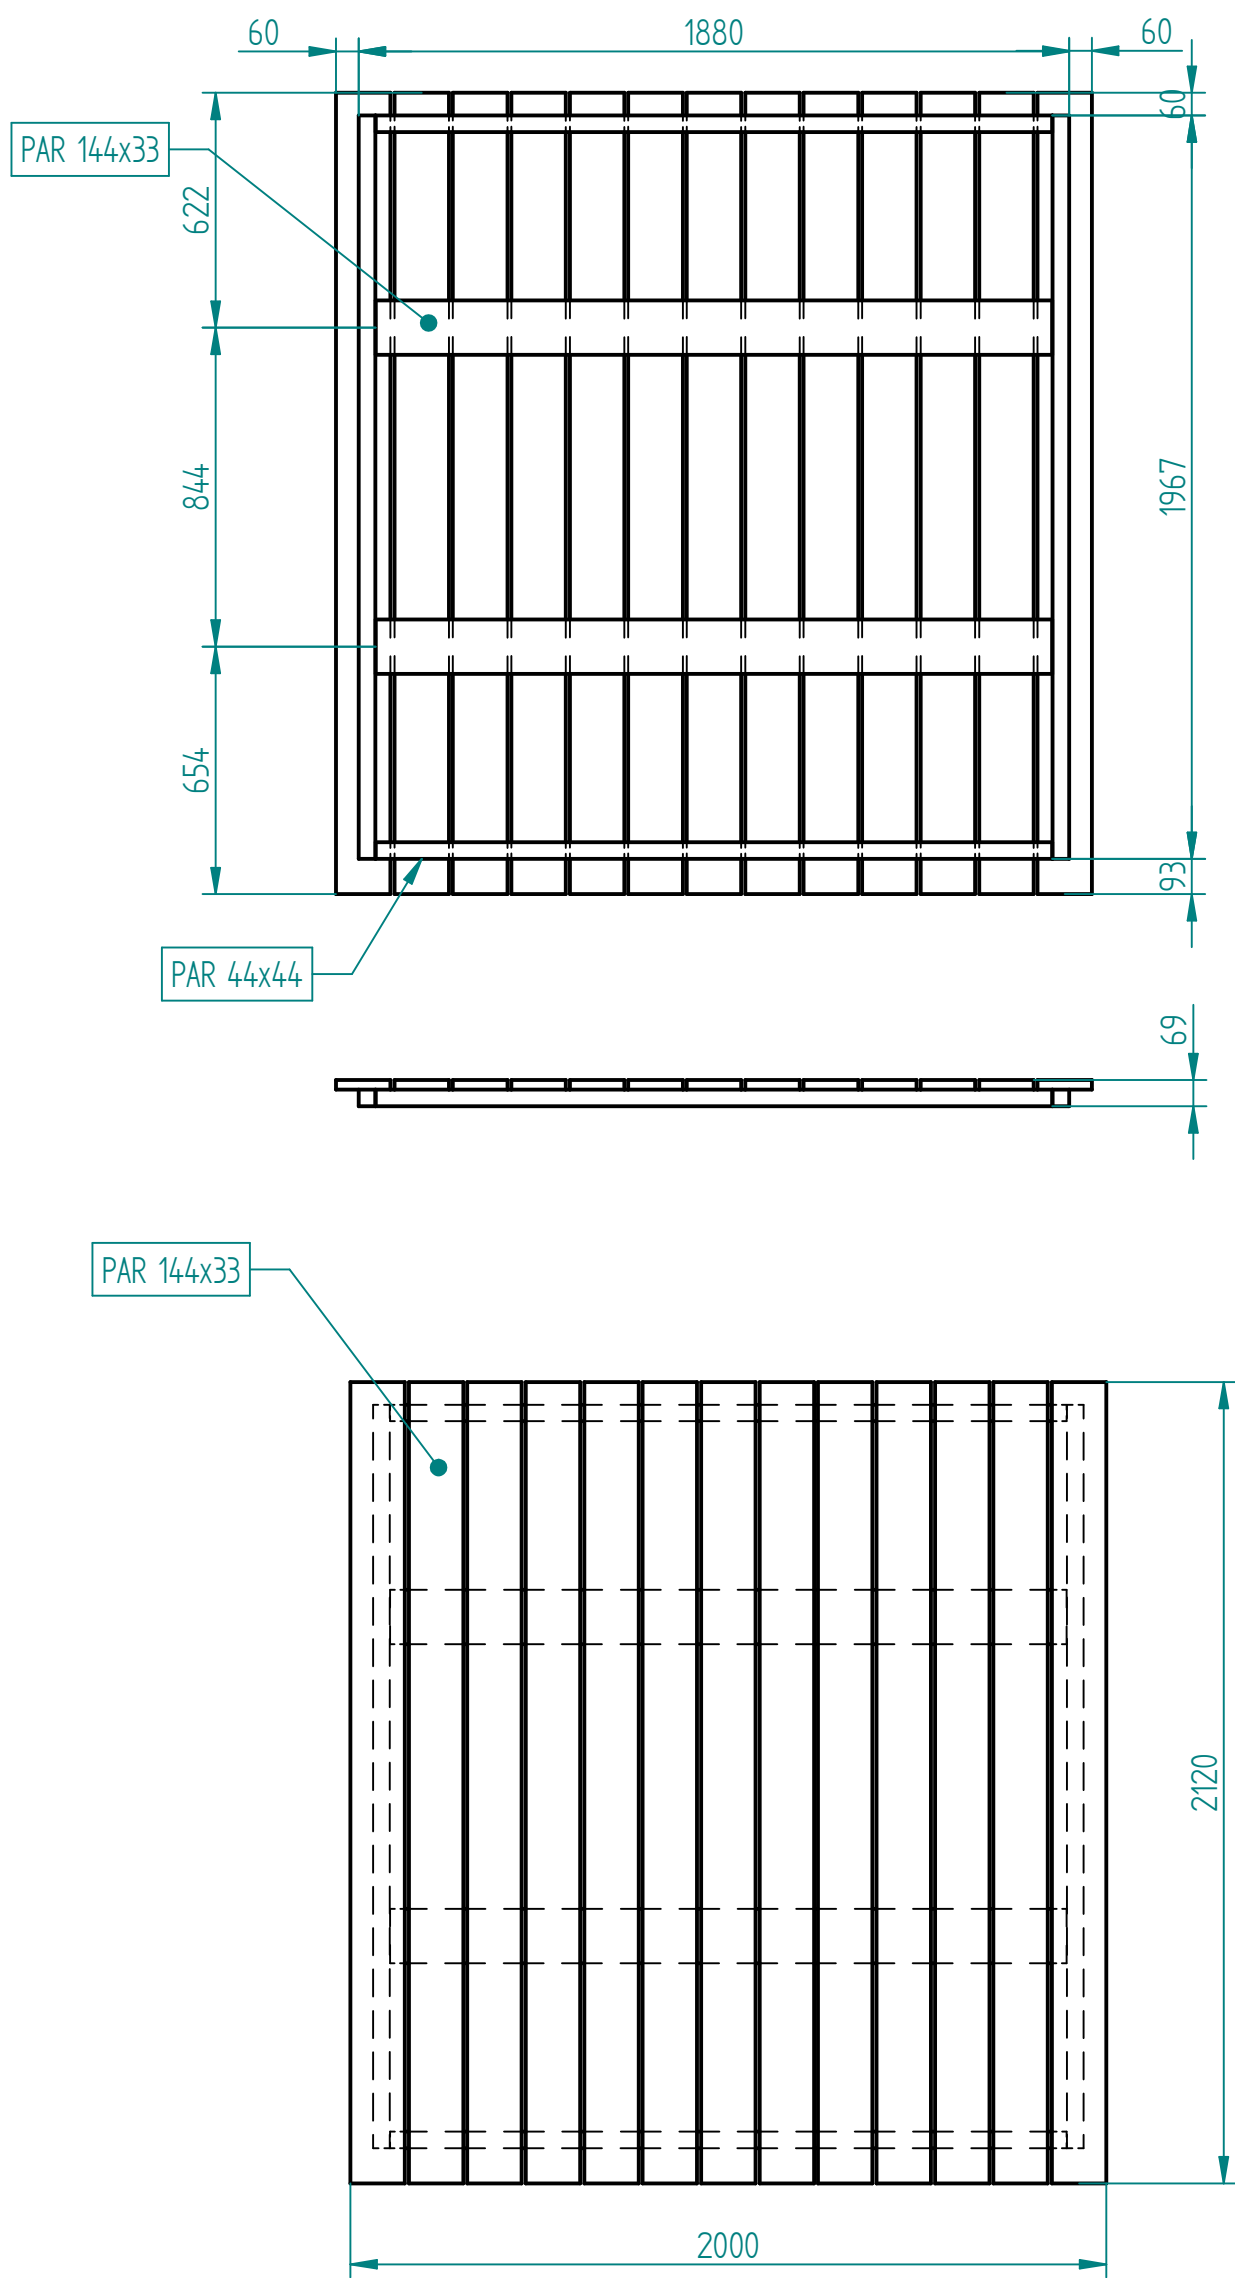


Infill Panel
With Window

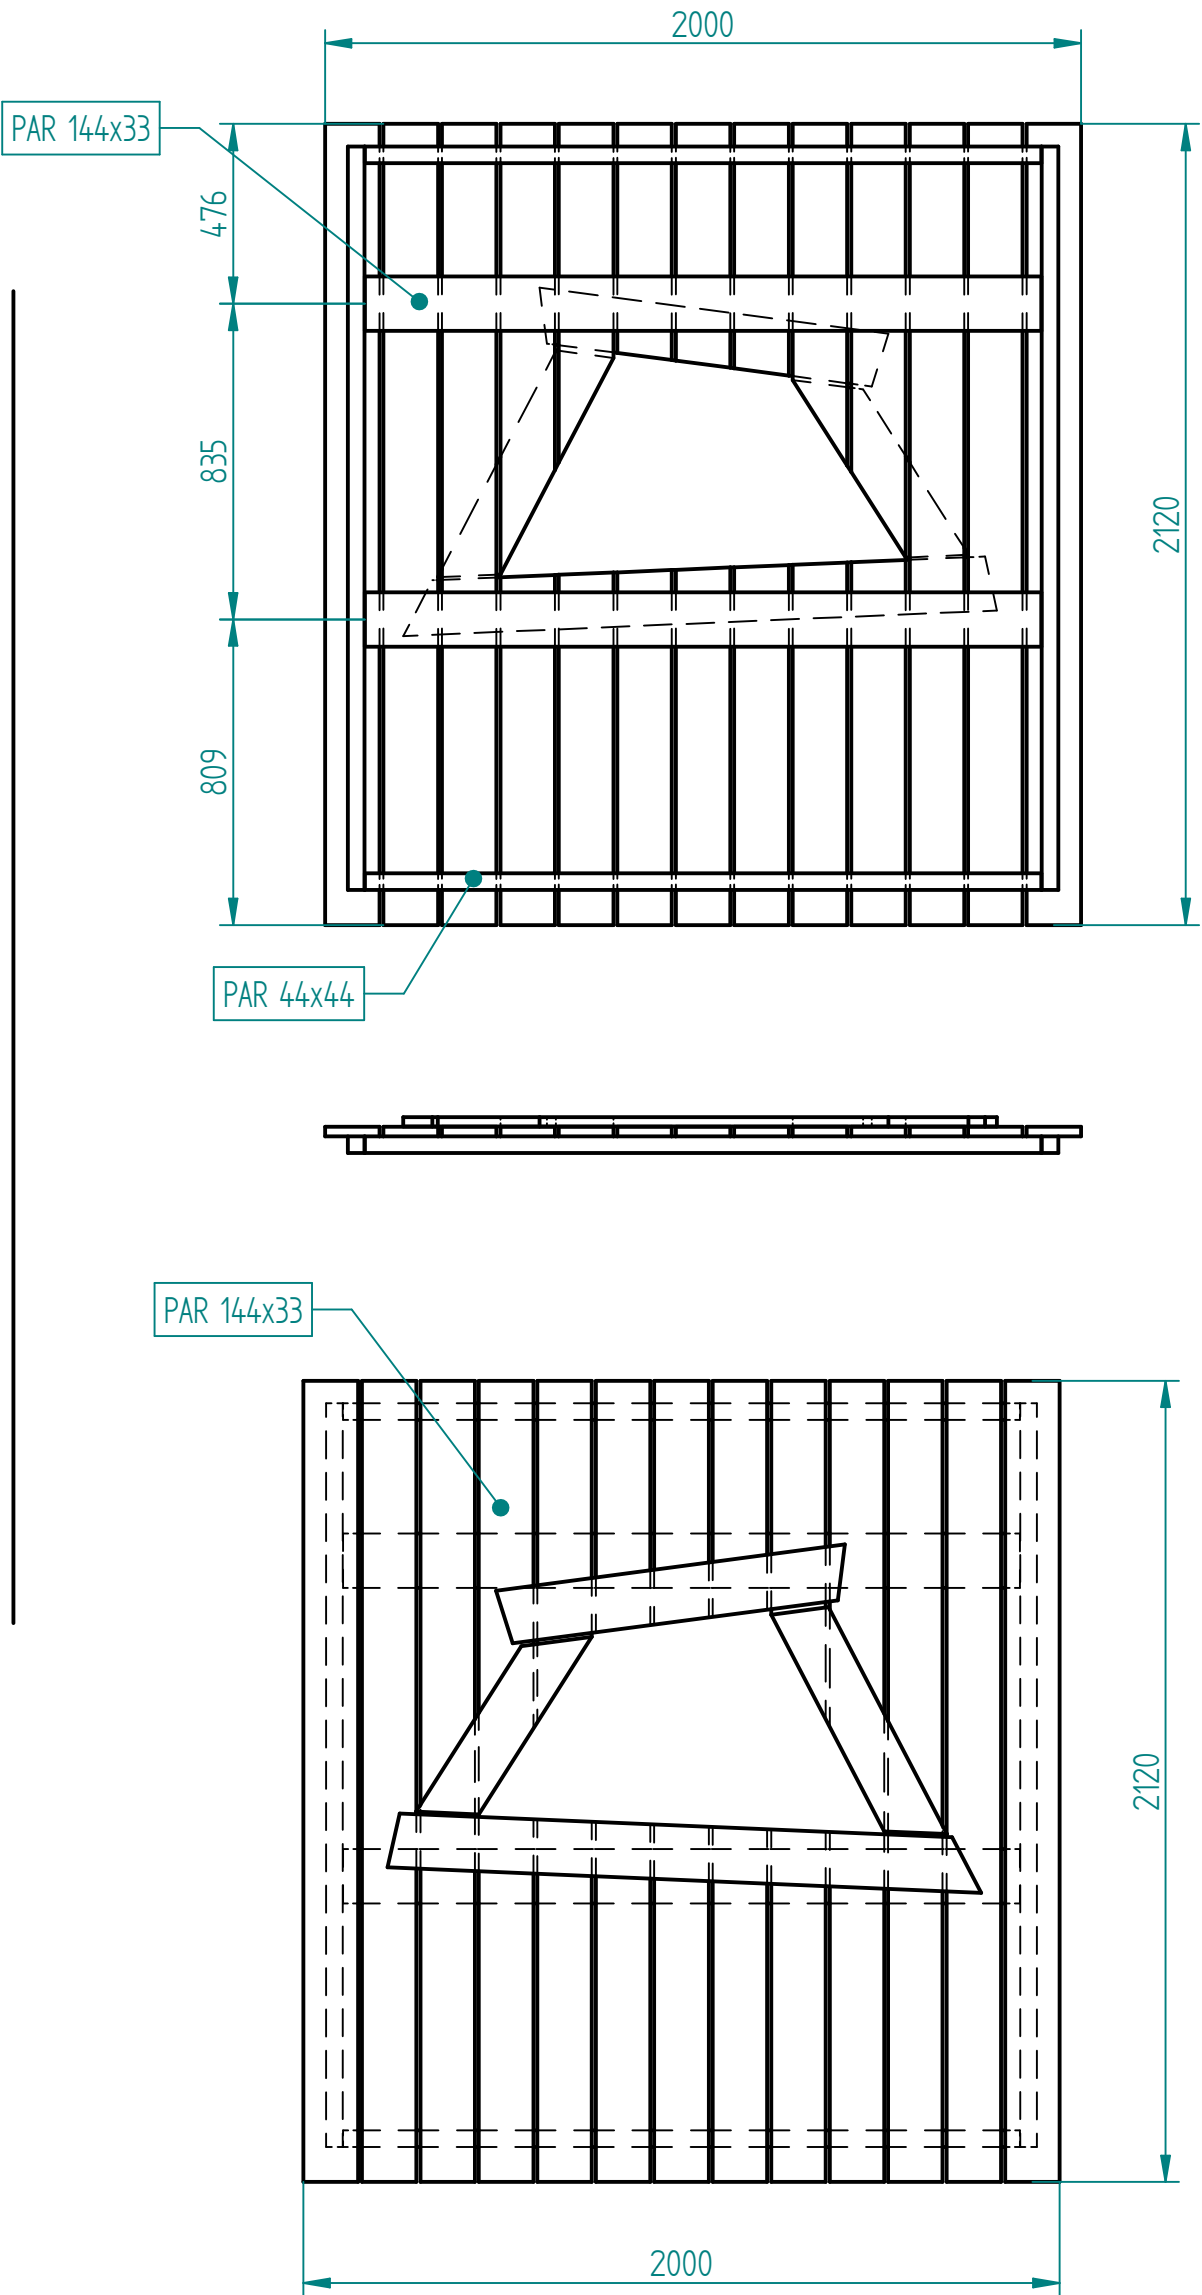

Top Beam Dimensions

Rev	Modifications	Date	Approved
A	New Drawing	28/10/21	BW
B	Revision as per planning req	15/07/22	BW

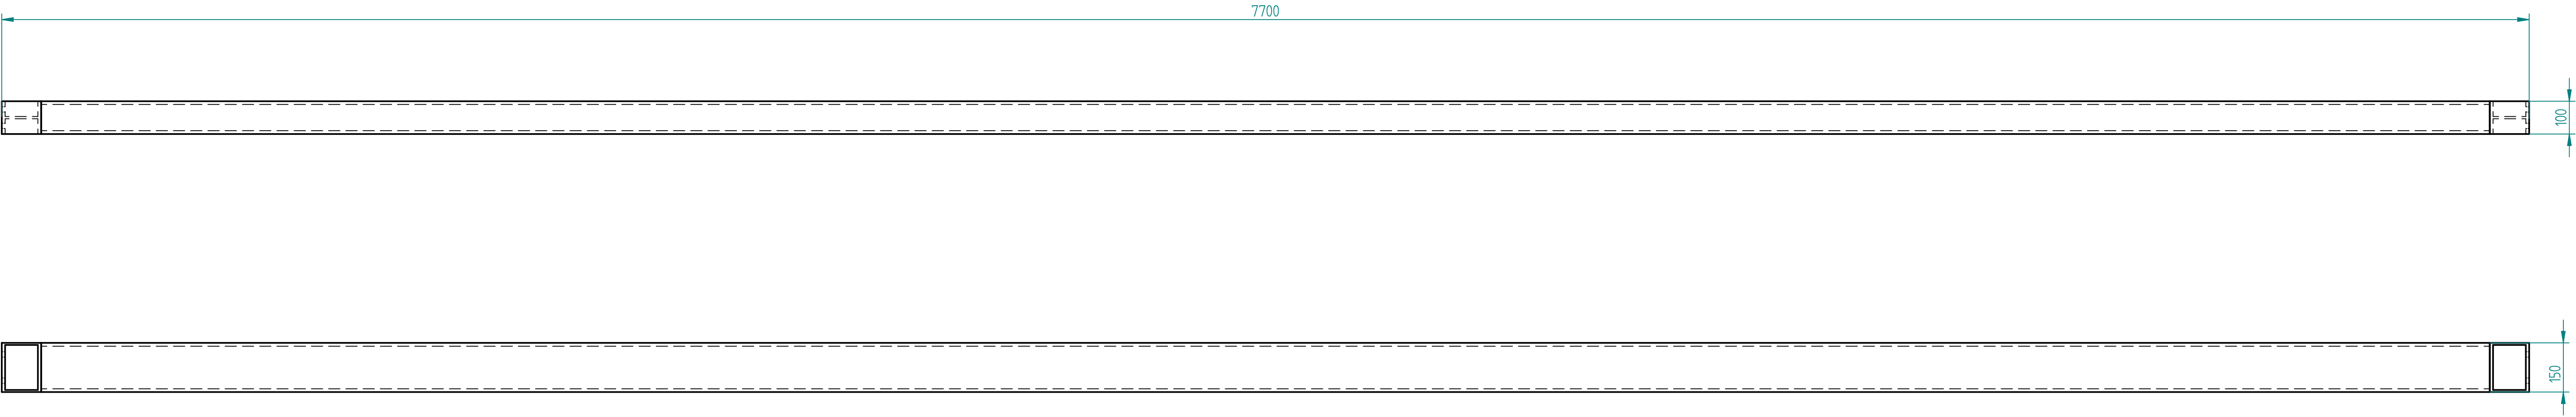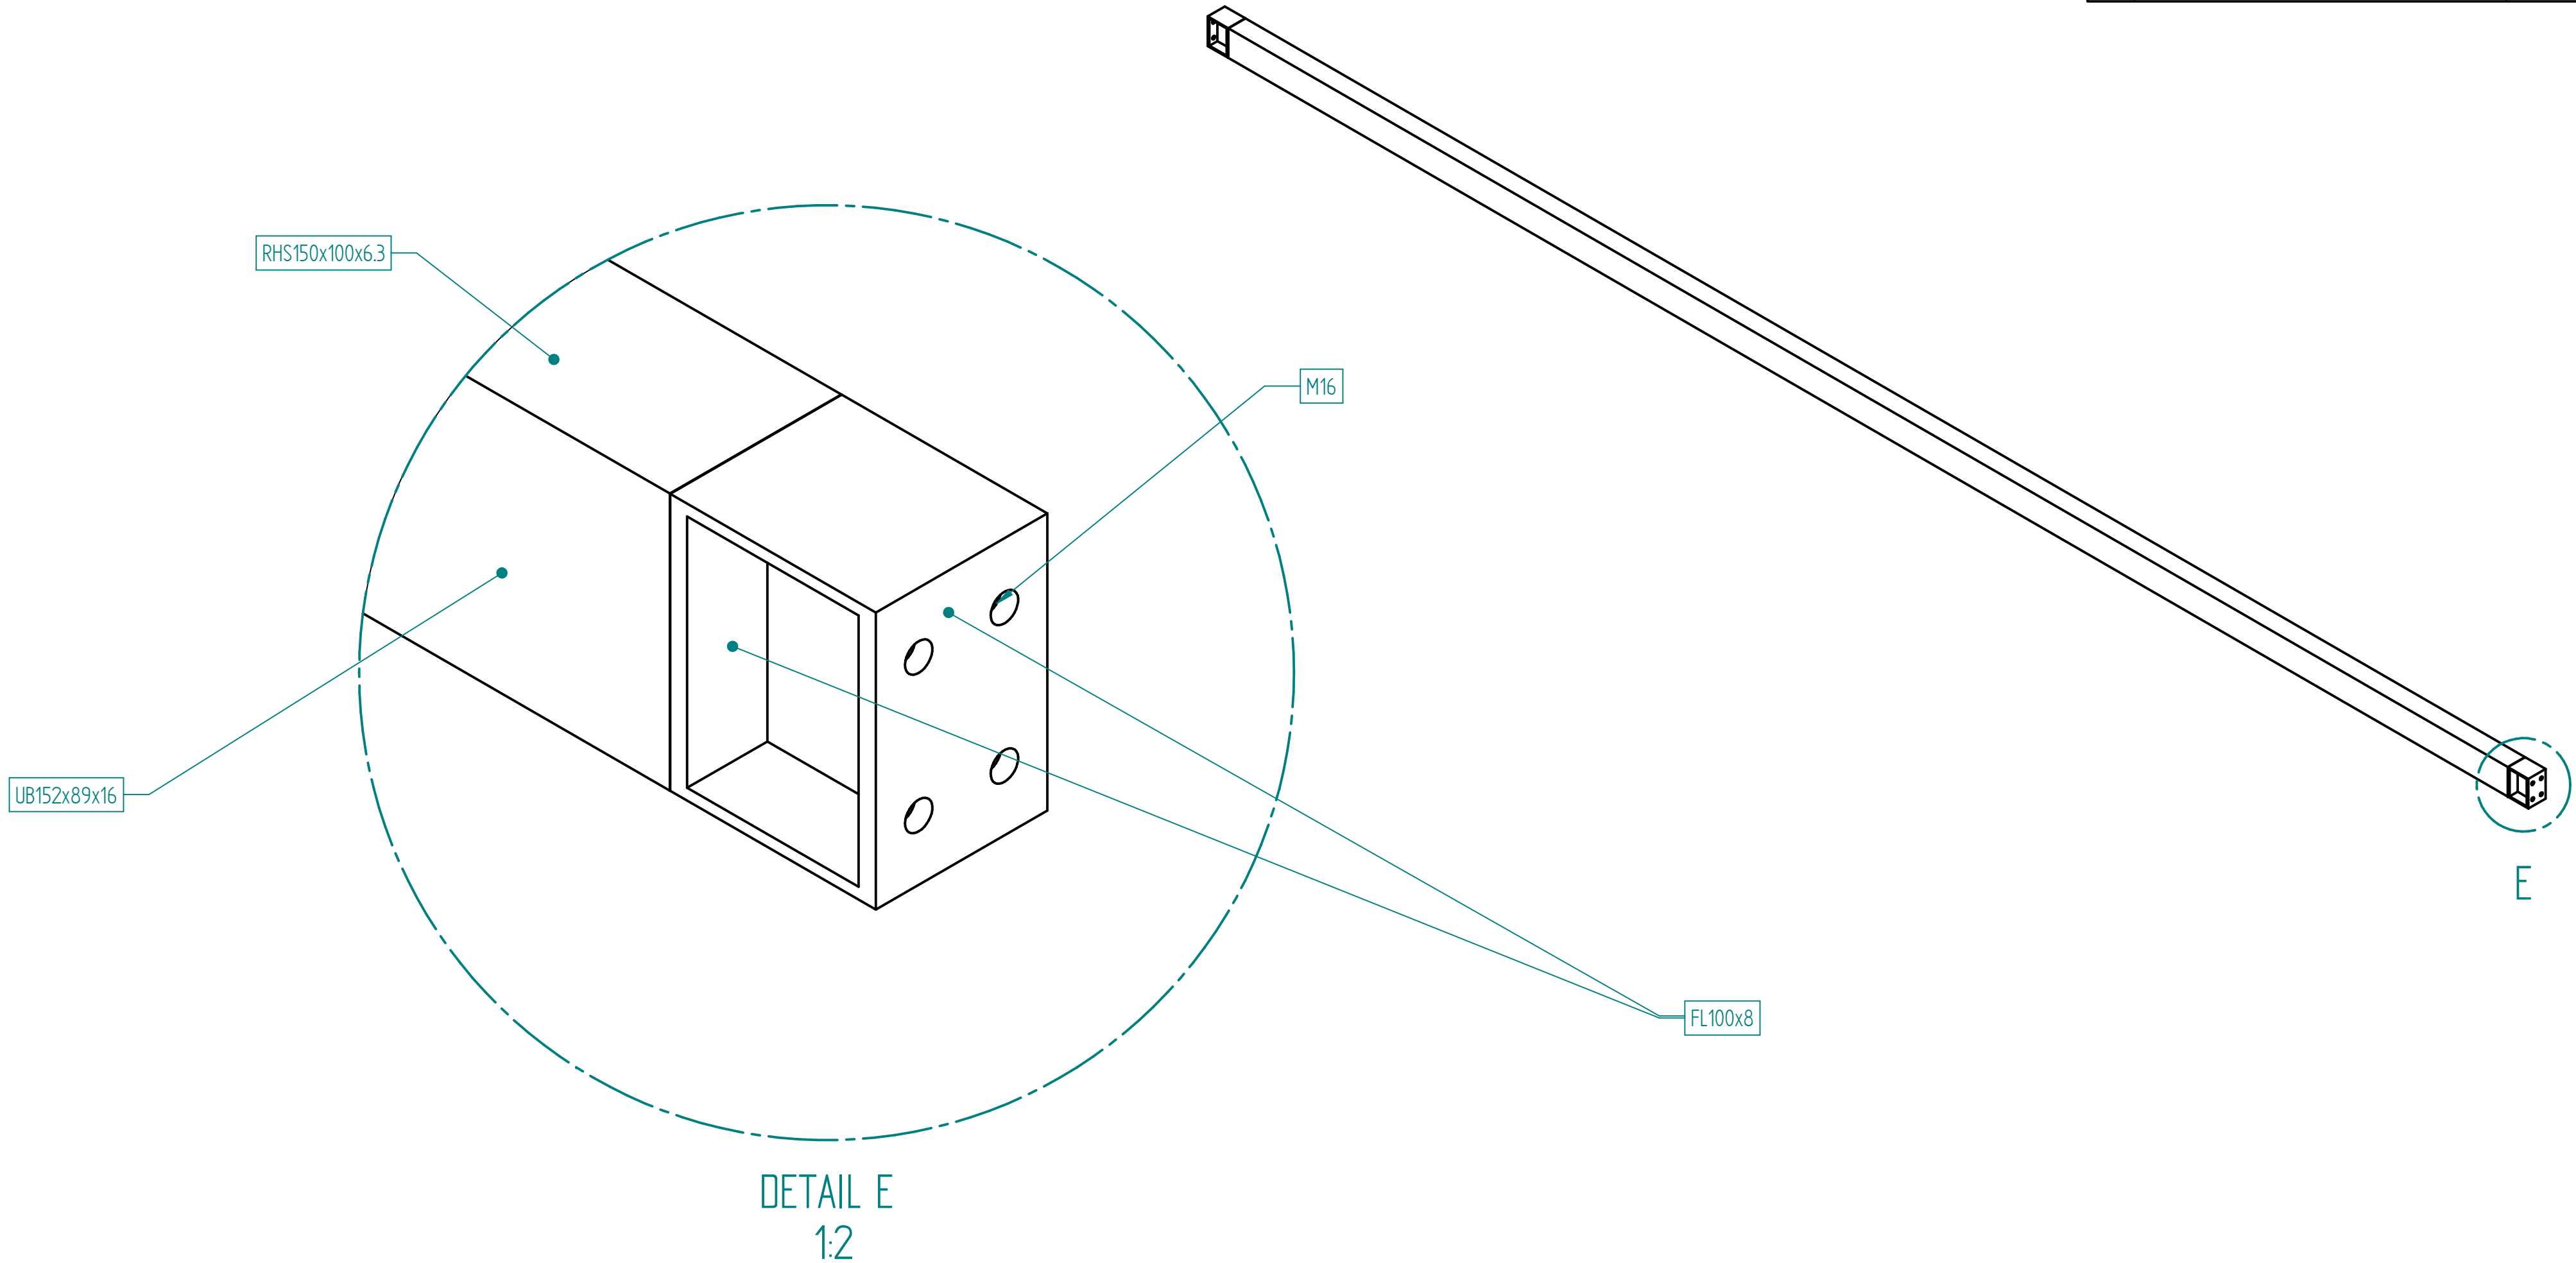

Redwood Play Ltd
East Barn
Little Witley
Worcester
WR6 6LL
e:ben@redwoodplay.com

REDWOOD PLAY

All Dimensions in mm

This document, including the copyright therein, is the property of Redwood Play Ltd and may not be utilised for any purpose or reproduced, or transmitted to any third party without prior written consent.



Title
Hollingworth Lake Climbing Structure

Part / Dwg No.
HCS0001A

Drawn by BW	Scale 1:20	Sheet Size: A1	Sheet Number: 10 of 15
----------------	---------------	-------------------	---------------------------


Fall Nets Overview

Rev	Modifications	Date	Approved
A	New Drawing	28/10/21	BW
B	Revision as per planning req	15/07/22	BW

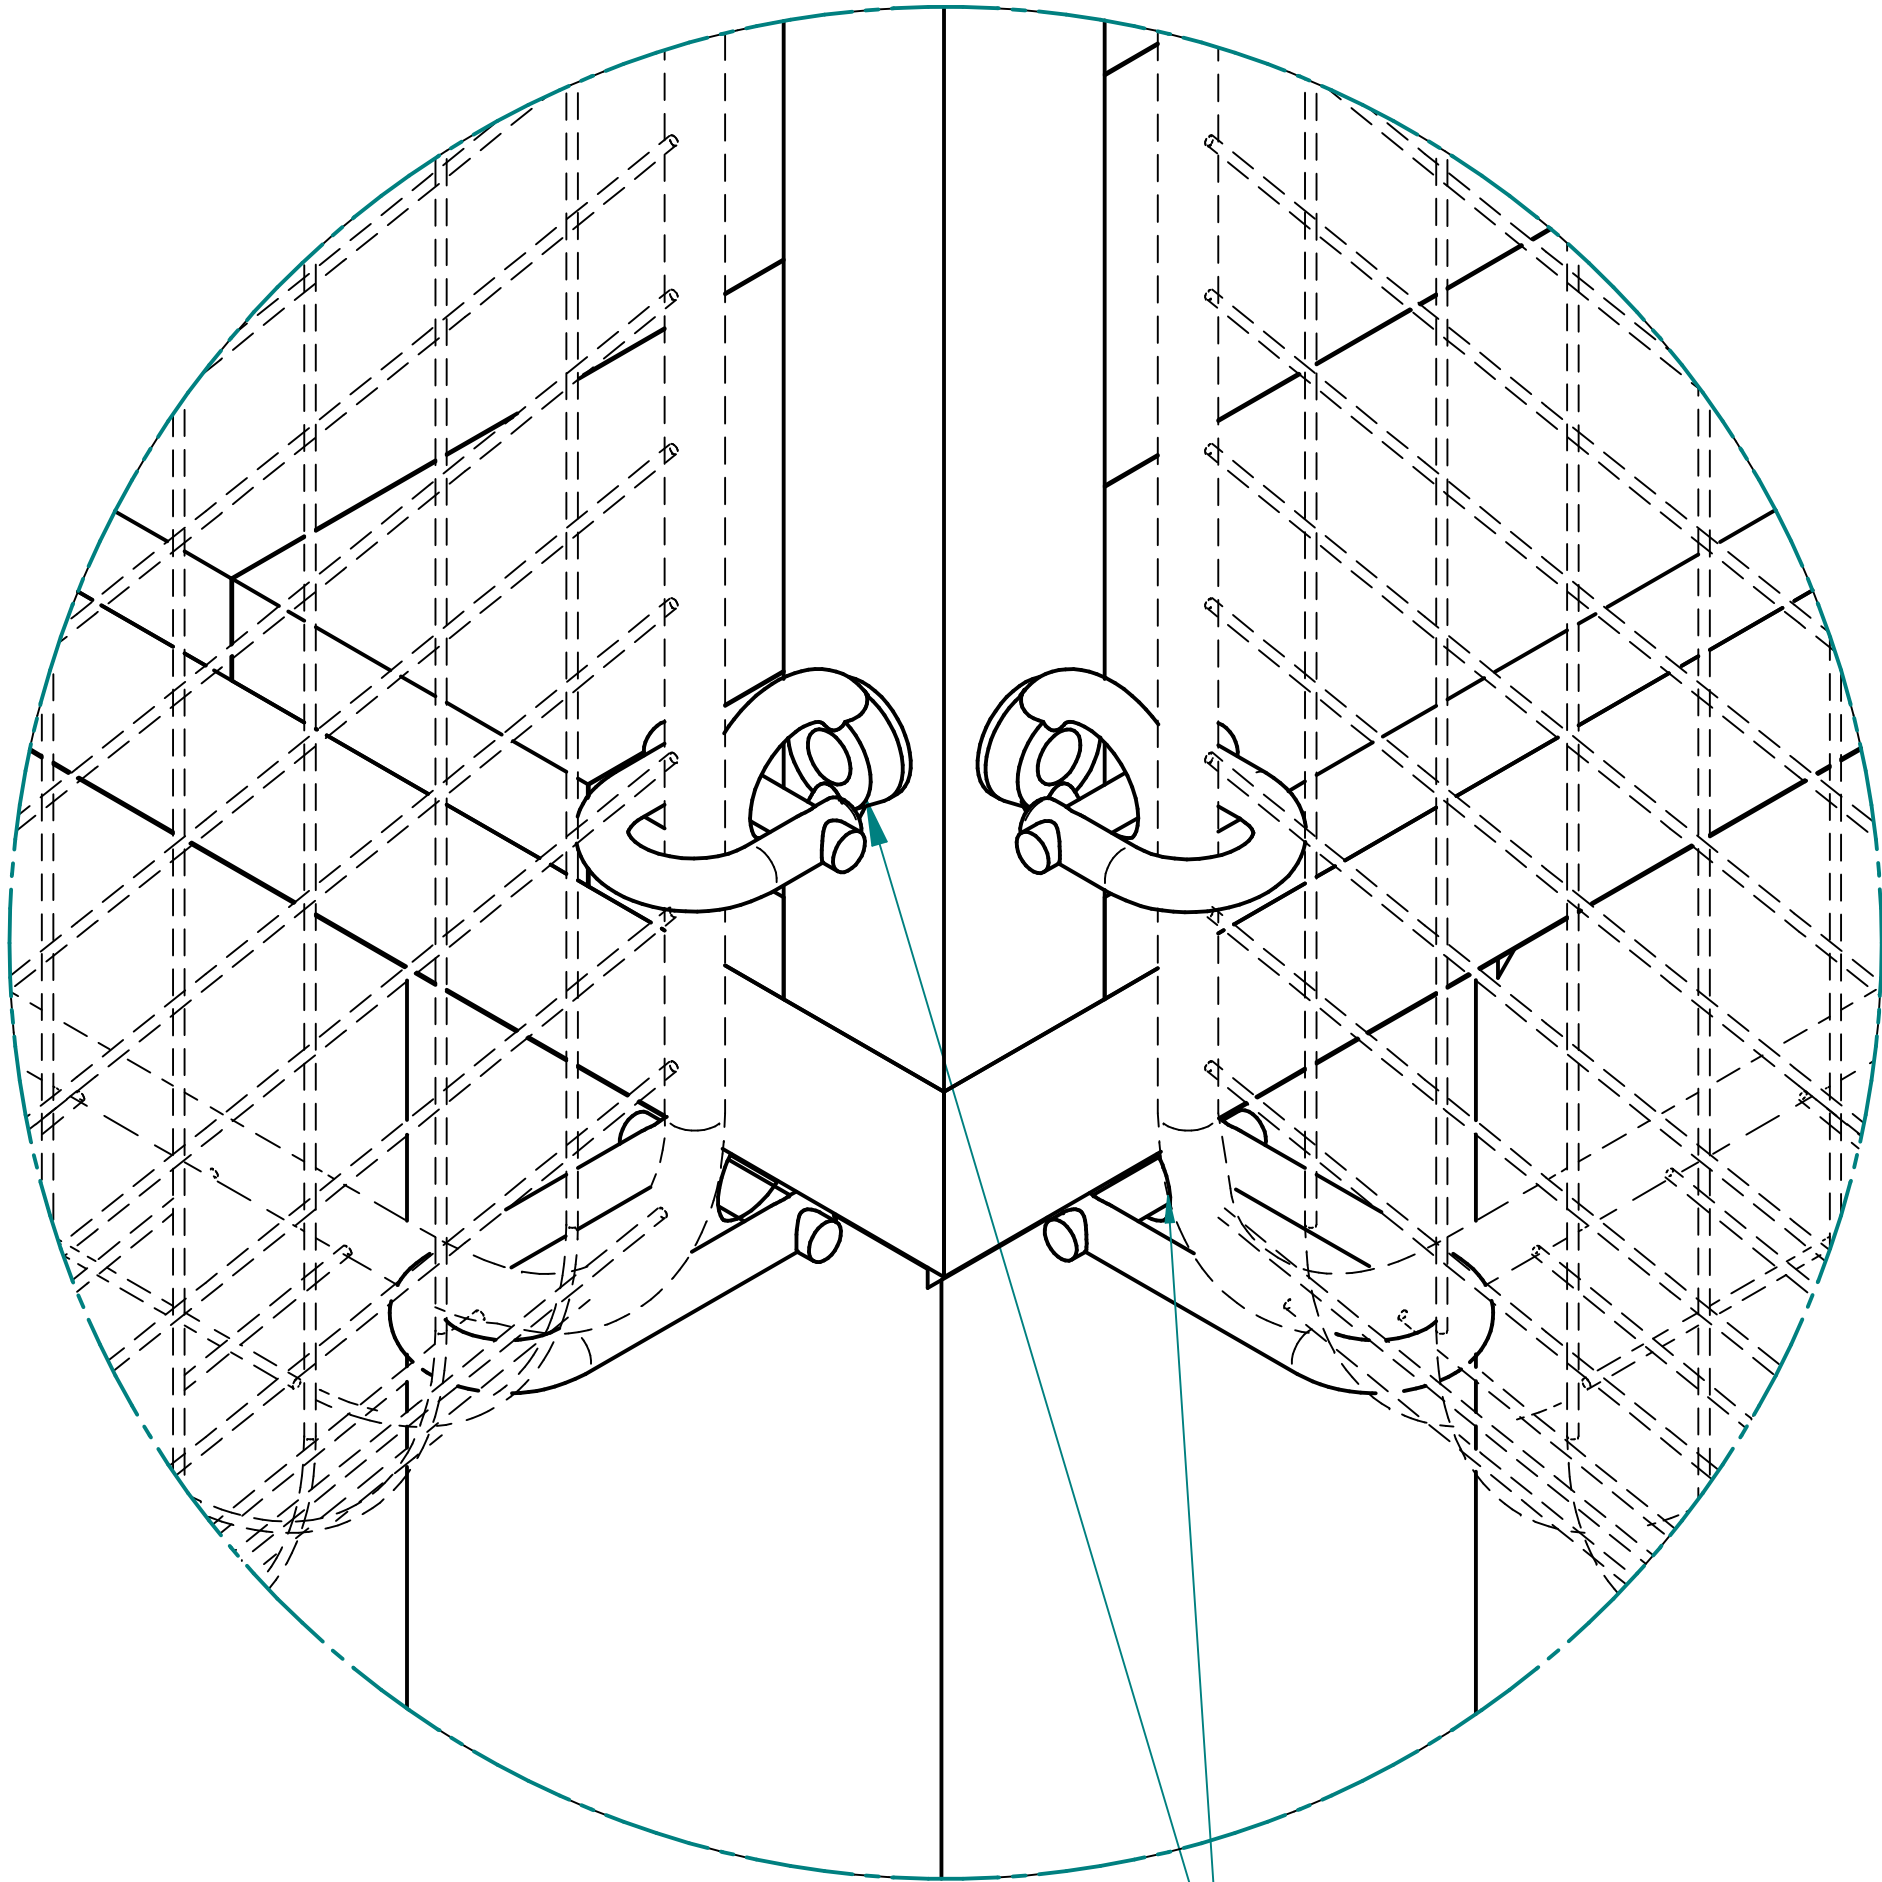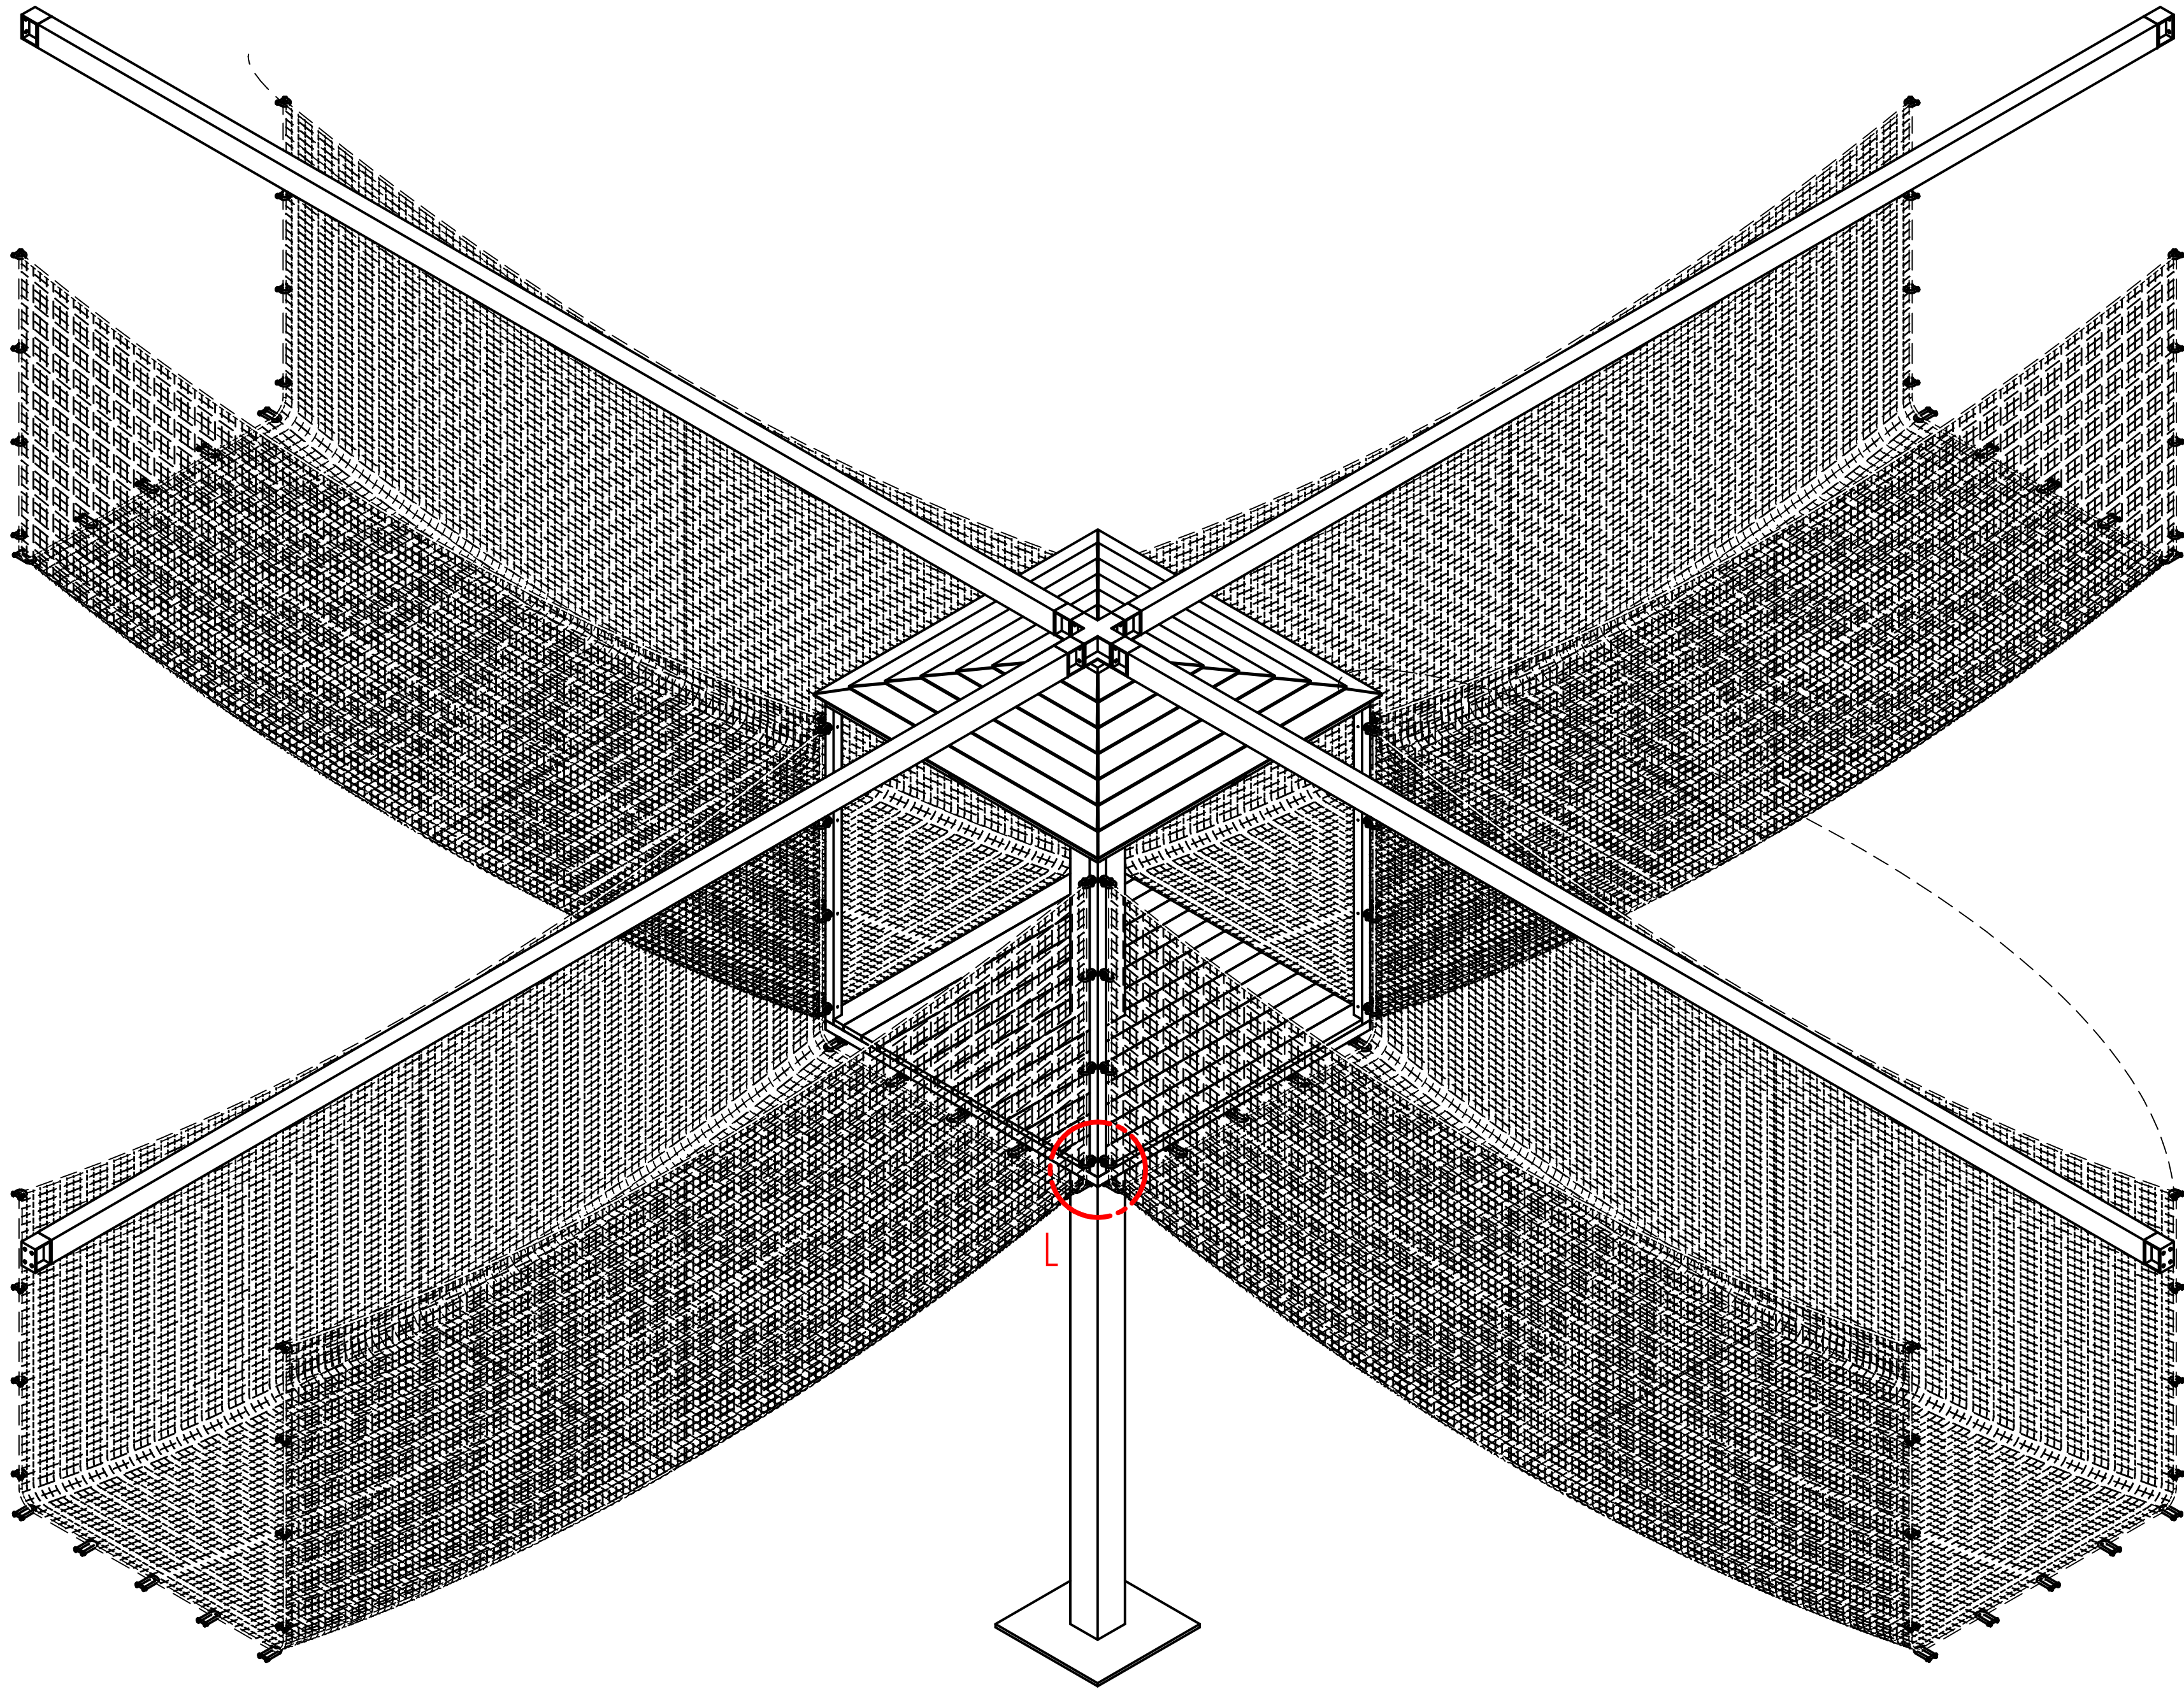


DETAIL L
1:2
M16 Eye nuts Welded Inplace
With a D-shackle attached.

Redwood Play Ltd
East Barn
Little Witley
Worcester
WR6 6LL
e:ben@redwoodplay.com

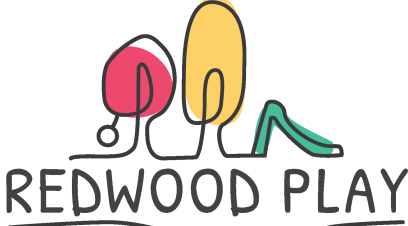
REDWOOD PLAY

All Dimensions in mm

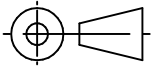

This document, including the copyright therein, is the property of Redwood Play Ltd and may not be utilised for any purpose or reproduced, or transmitted to any third party without prior written consent.

Title
Hollingworth Lake Climbing Structure

Part / Dwg No
HCS0001A

Drawn by
BW


Scale
1:25

Sheet Size
A1


Sheet Number
11 of 15

Bridges Overview

Rev	Modifications	Date	Approved
A	New Drawing	28/10/21	BW
B	Revision as per planning req	15/07/22	BW

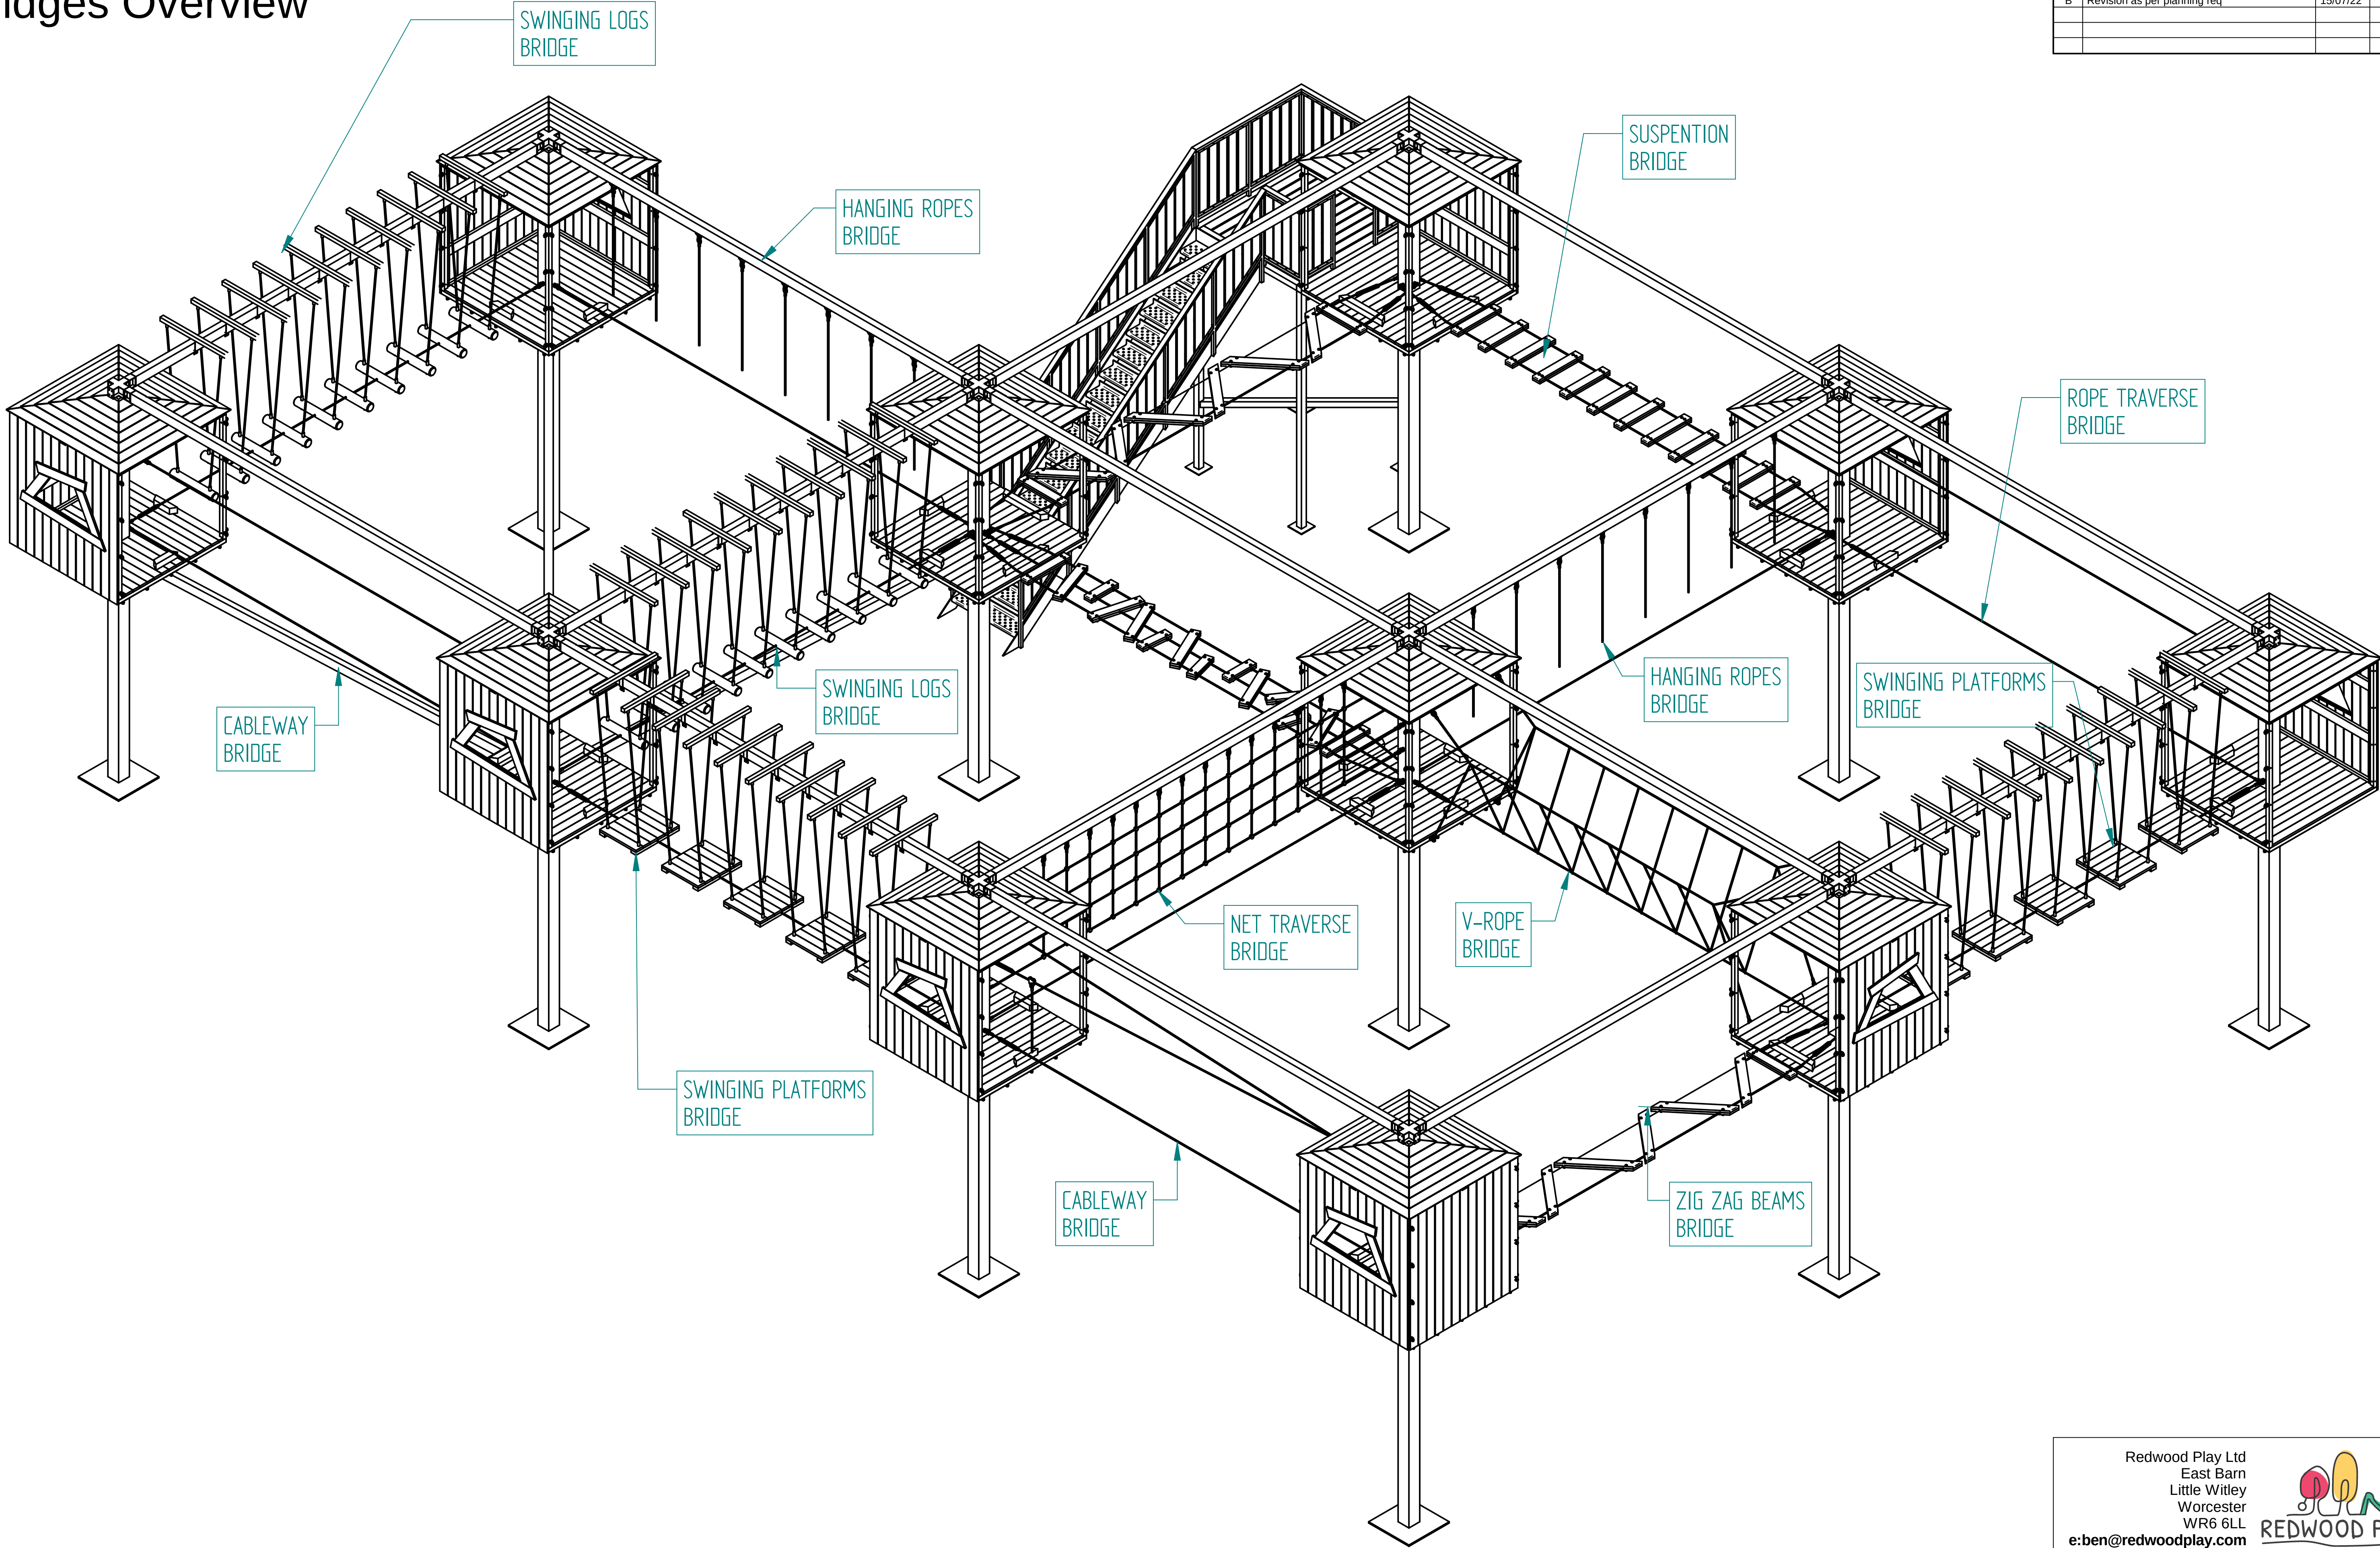

Redwood Play Ltd
East Barn
Little Witley
Worcester
WR6 6LL
e:ben@redwoodplay.com

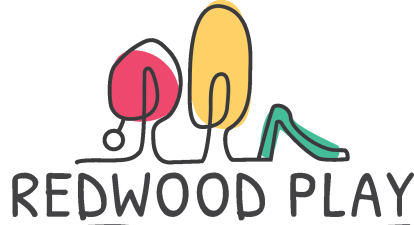
REDWOOD PLAY

All Dimensions in mm

This document, including the copyright therein, is the property of Redwood Play Ltd and may not be utilised for any purpose or reproduced, or transmitted to any third party without prior written consent.

Title
Hollingworth Lake Climbing Structure

Part / Dwg No
HCS0001A

Drawn by
BW






Scale
1:40

Sheet Size
A1

Sheet Number
12 of 15

Stairs Overview

Rev	Modifications	Date	Approved
A	New Drawing	28/10/21	BW
B	Revision as per planning req	15/07/22	BW

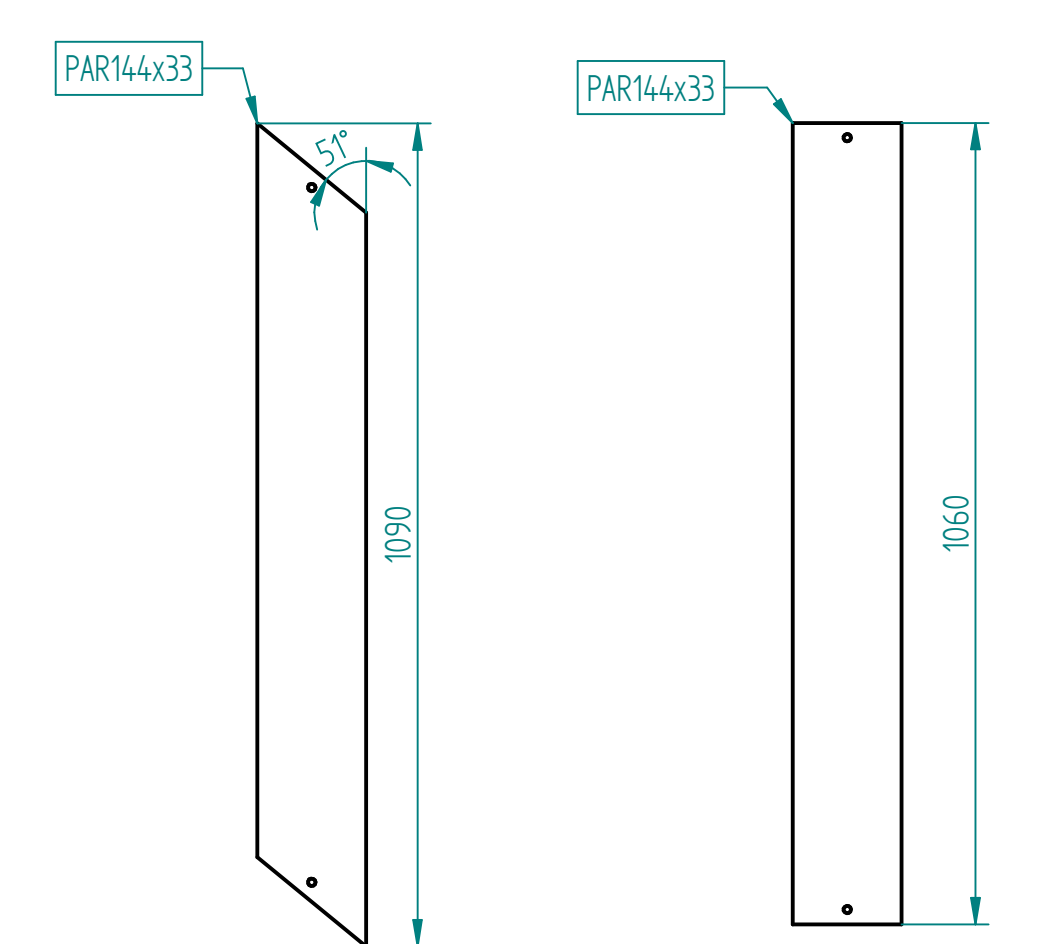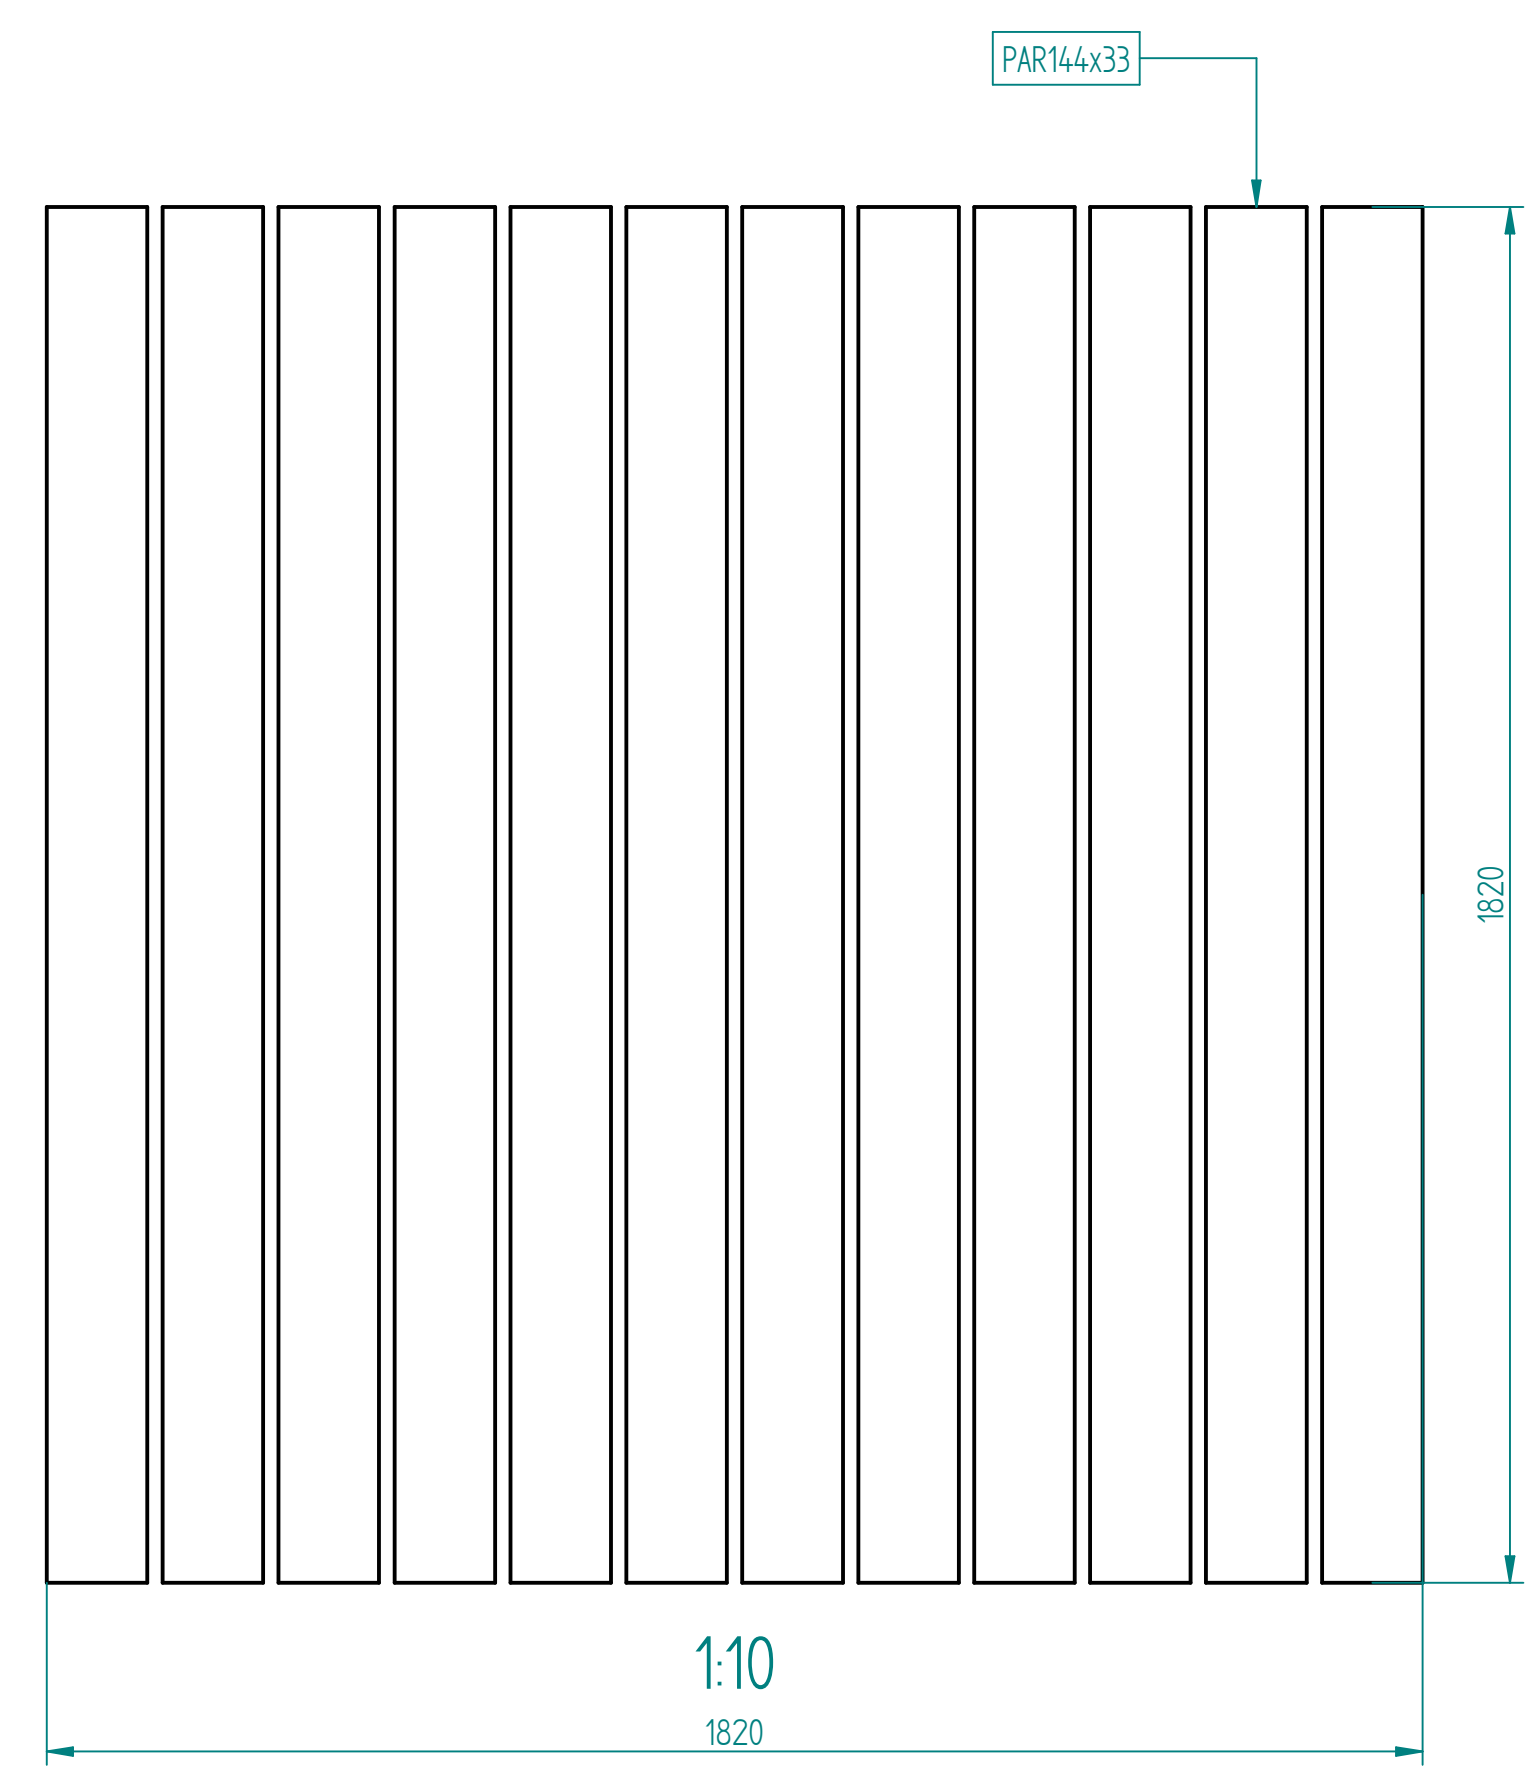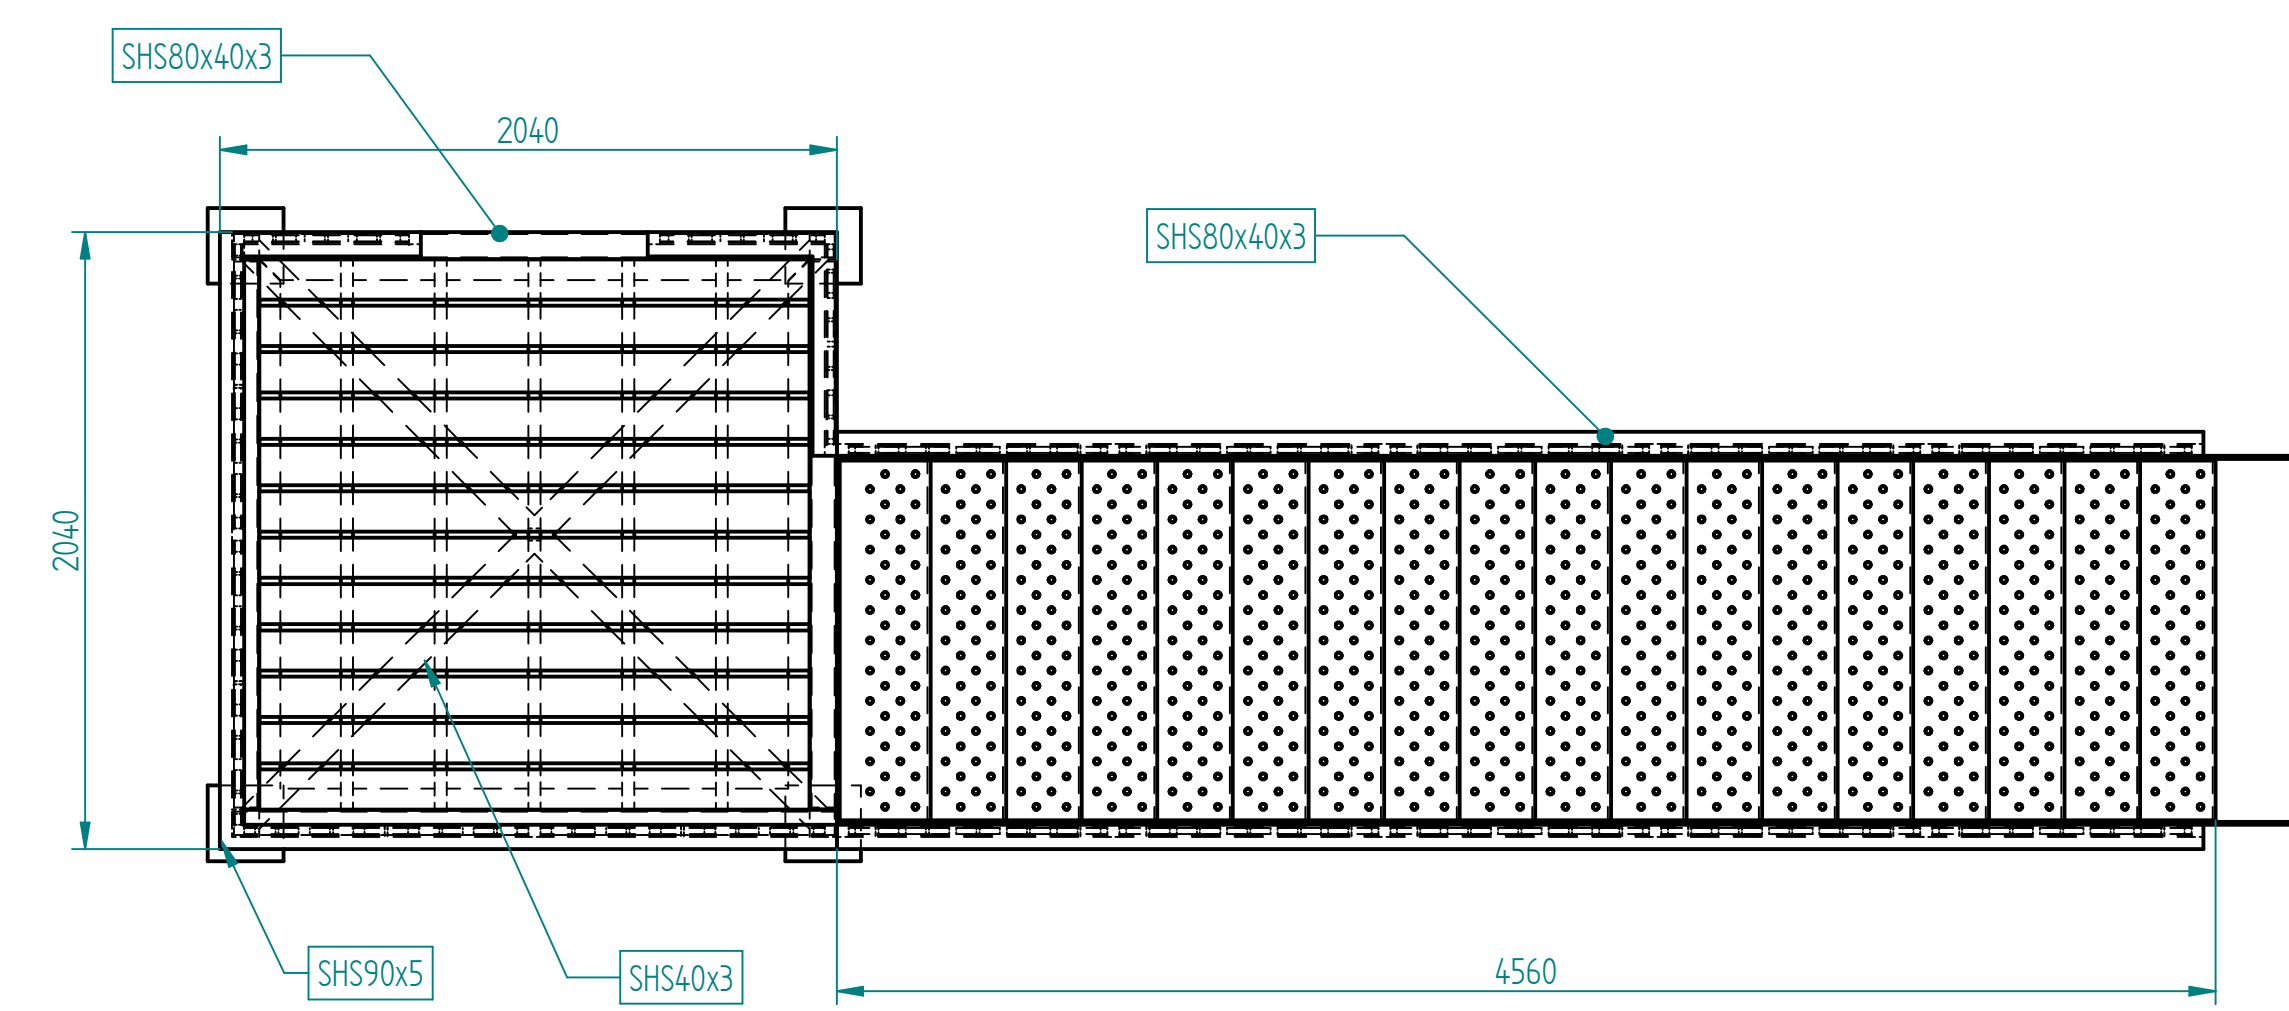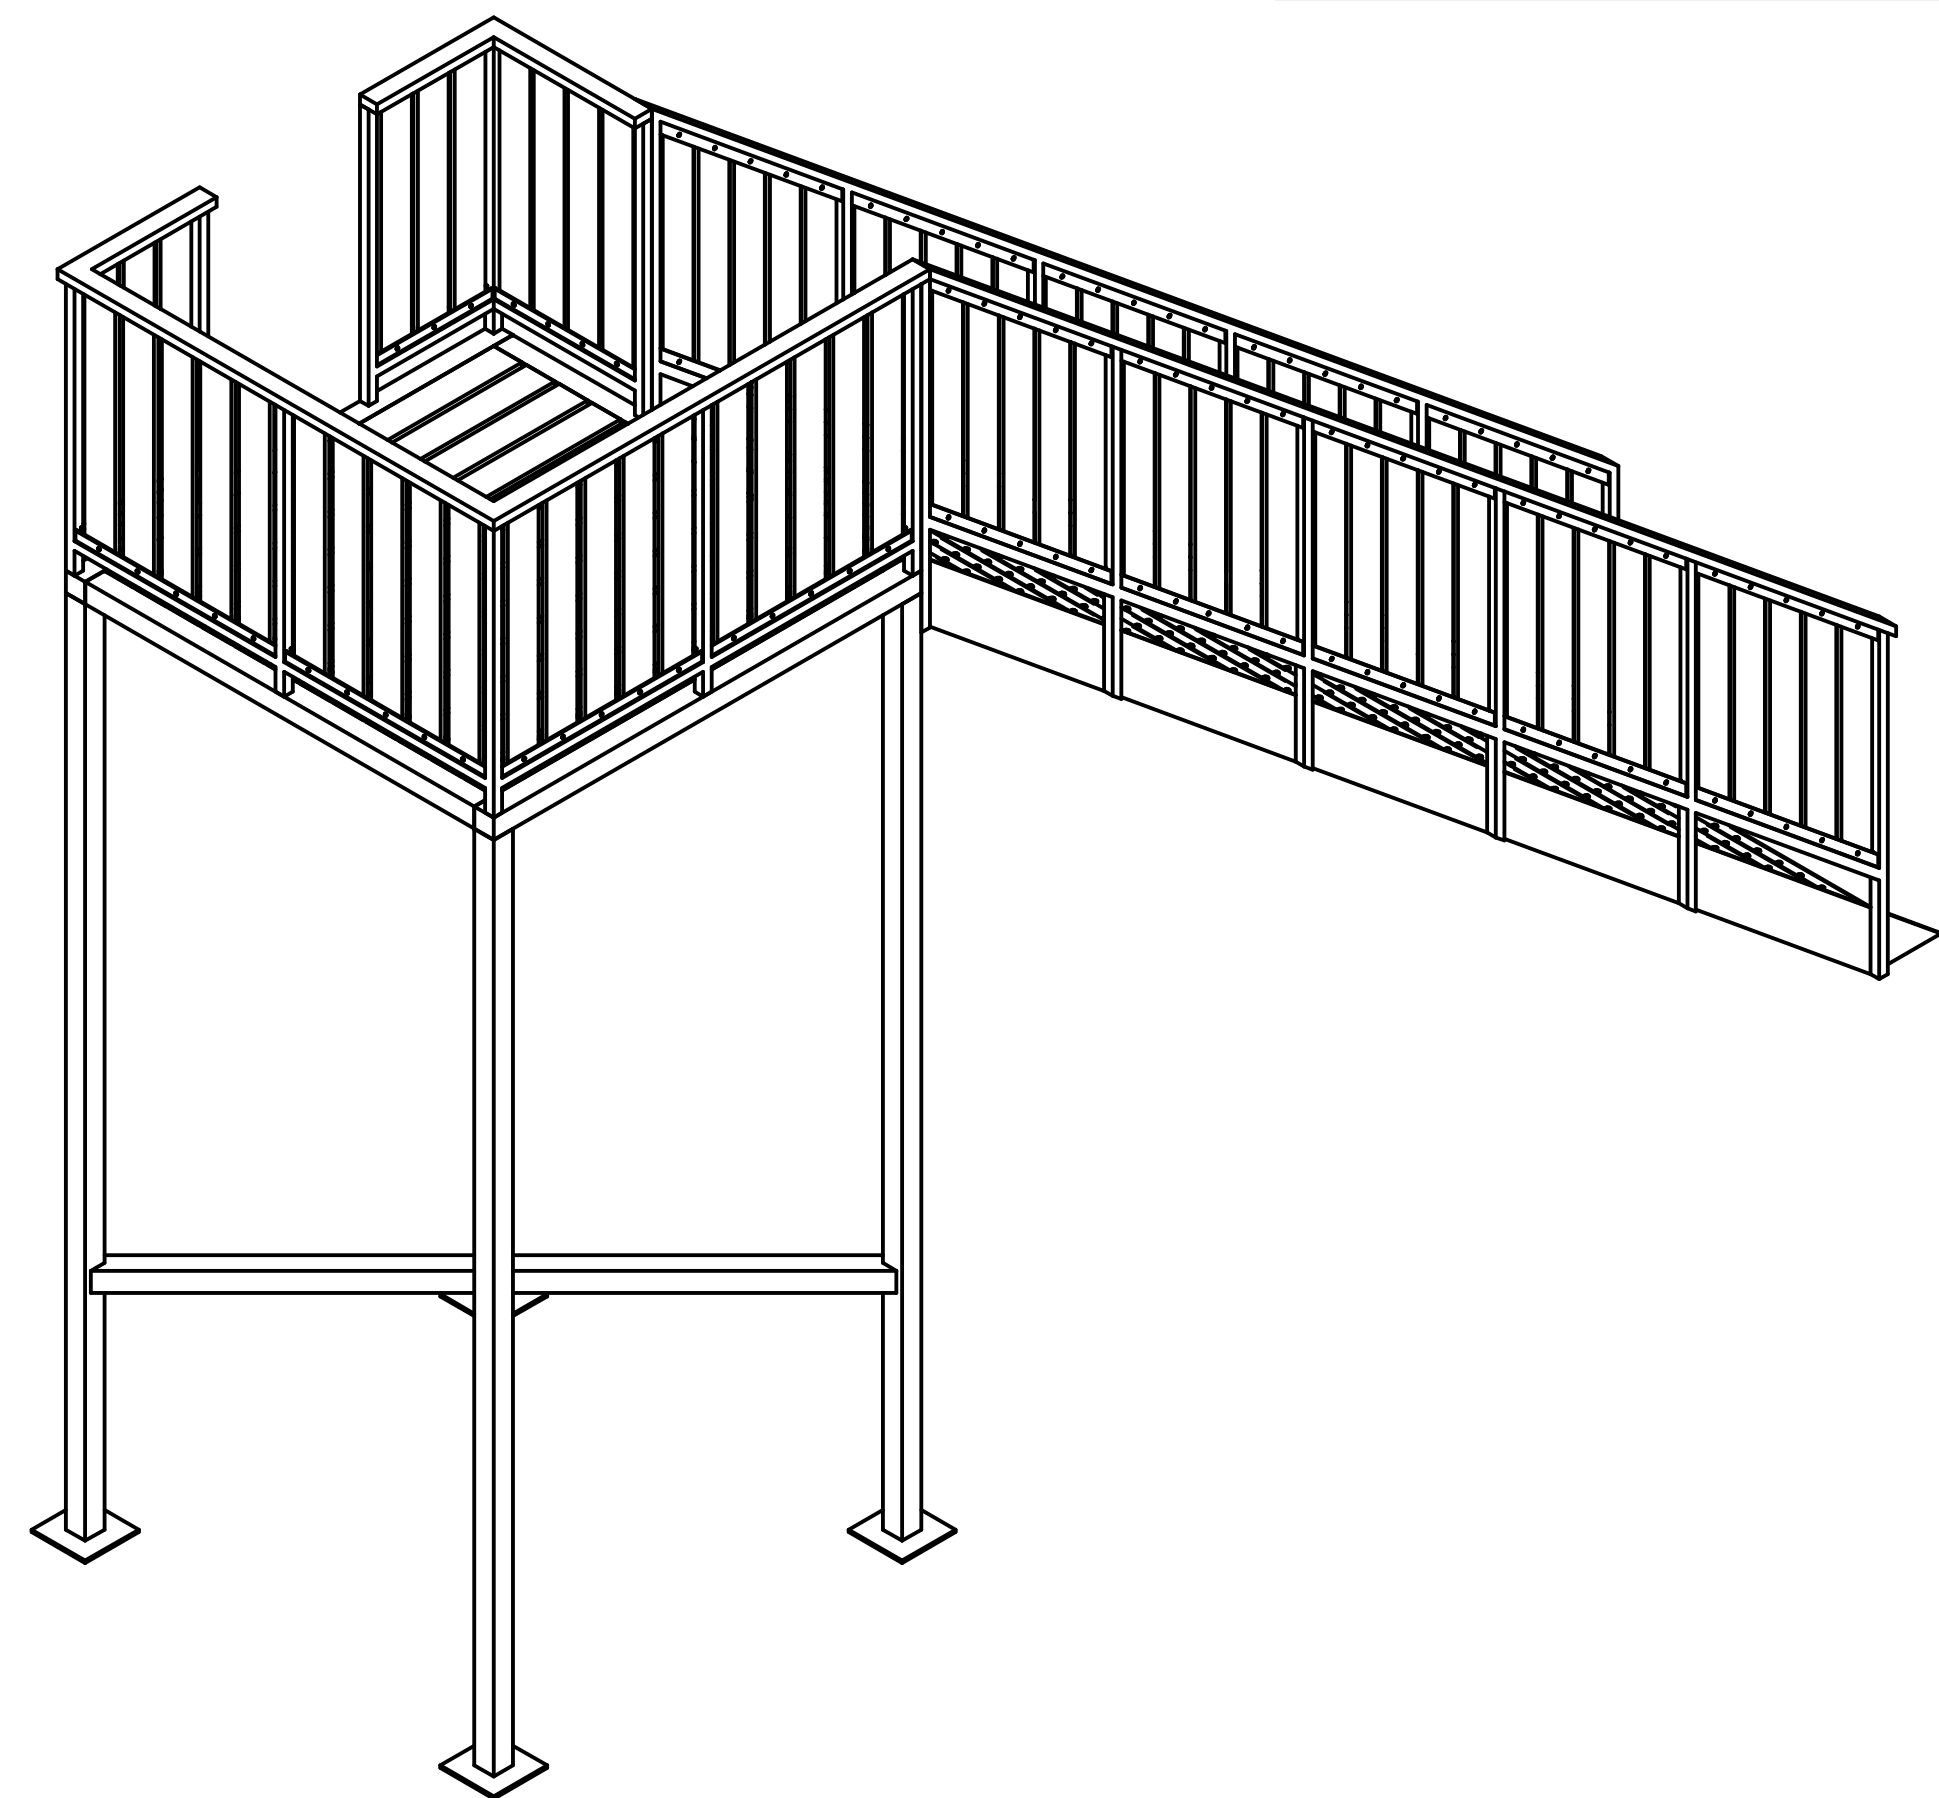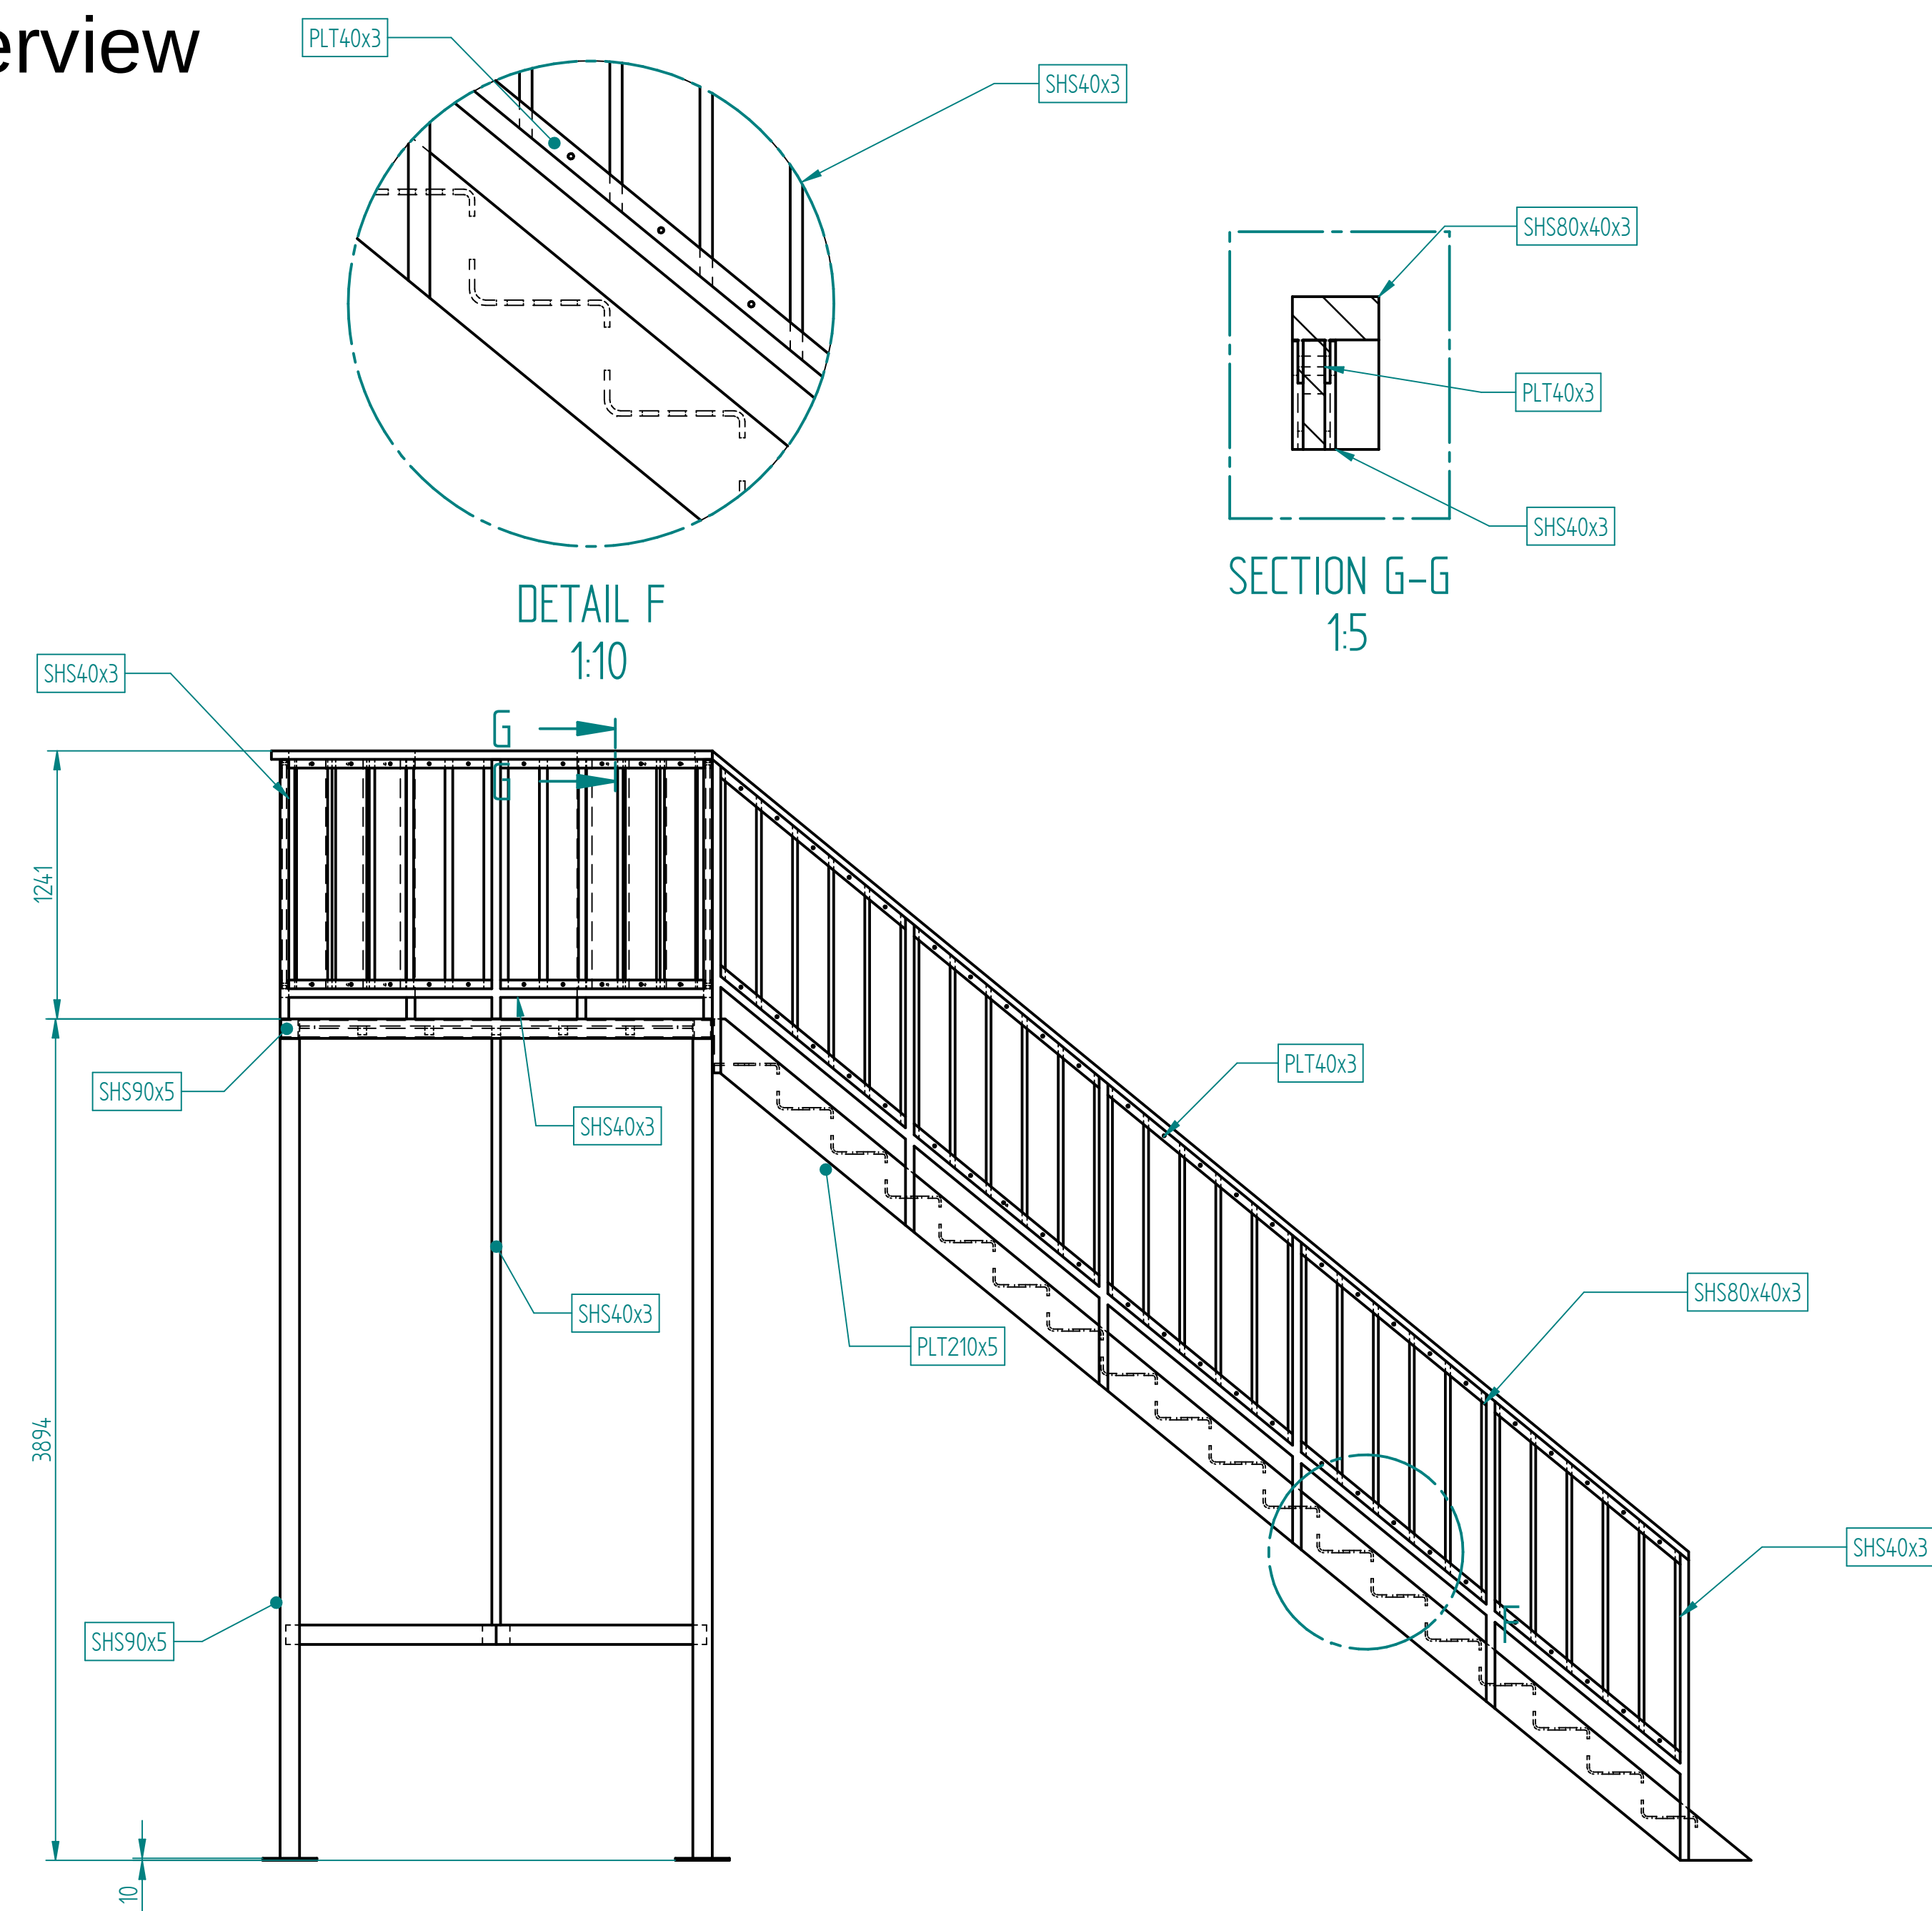

1:10 1:10
Stair Pale Platform Pale

1:10 1820
Timber Platform

Redwood Play Ltd
East Barn
Little Witley
Worcester
WR6 6LL
e:ben@redwoodplay.com


REDWOOD PLAY

All Dimensions in mm

This document, including the copyright therein, is the property of Redwood Play Ltd and may not be utilised for any purpose or reproduced, or transmitted to any third party without prior written consent.

Title
Hollingsworth Lake Climbing Structure

Part / Dwg No.
HCS0001A


Drawn by
BW

Scale
1:25


Sheet Size
A1

Sheet Number
13 of 15


Rev	Modifications	Date	Approved
A	New Drawing	28/10/21	BW
B	Revision as per planning req	15/07/22	BW

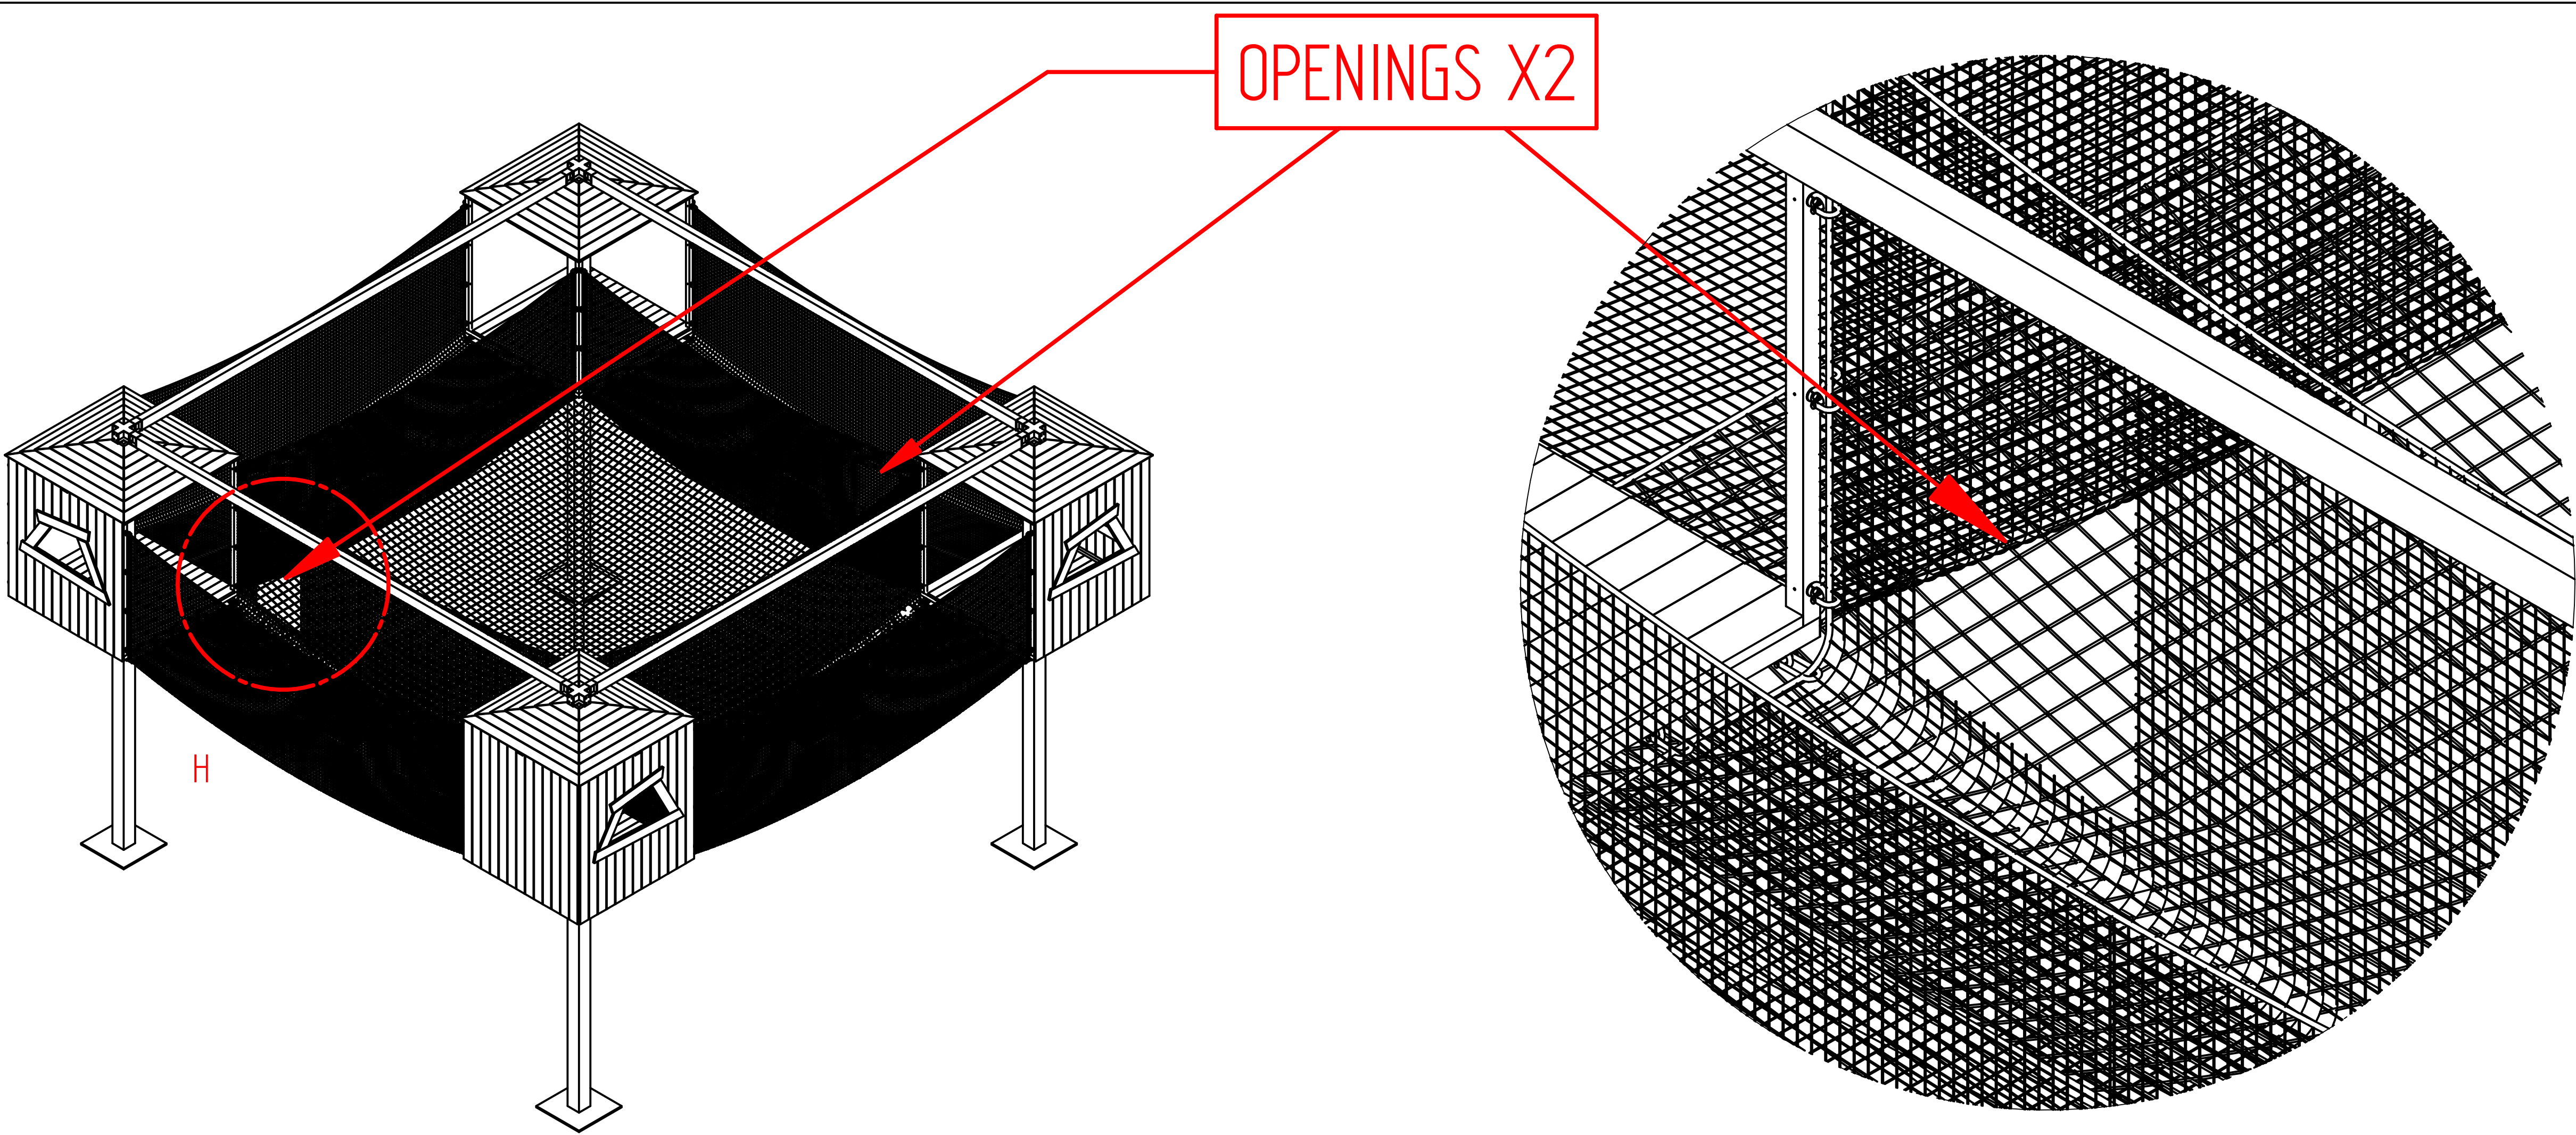


OPENINGS X2

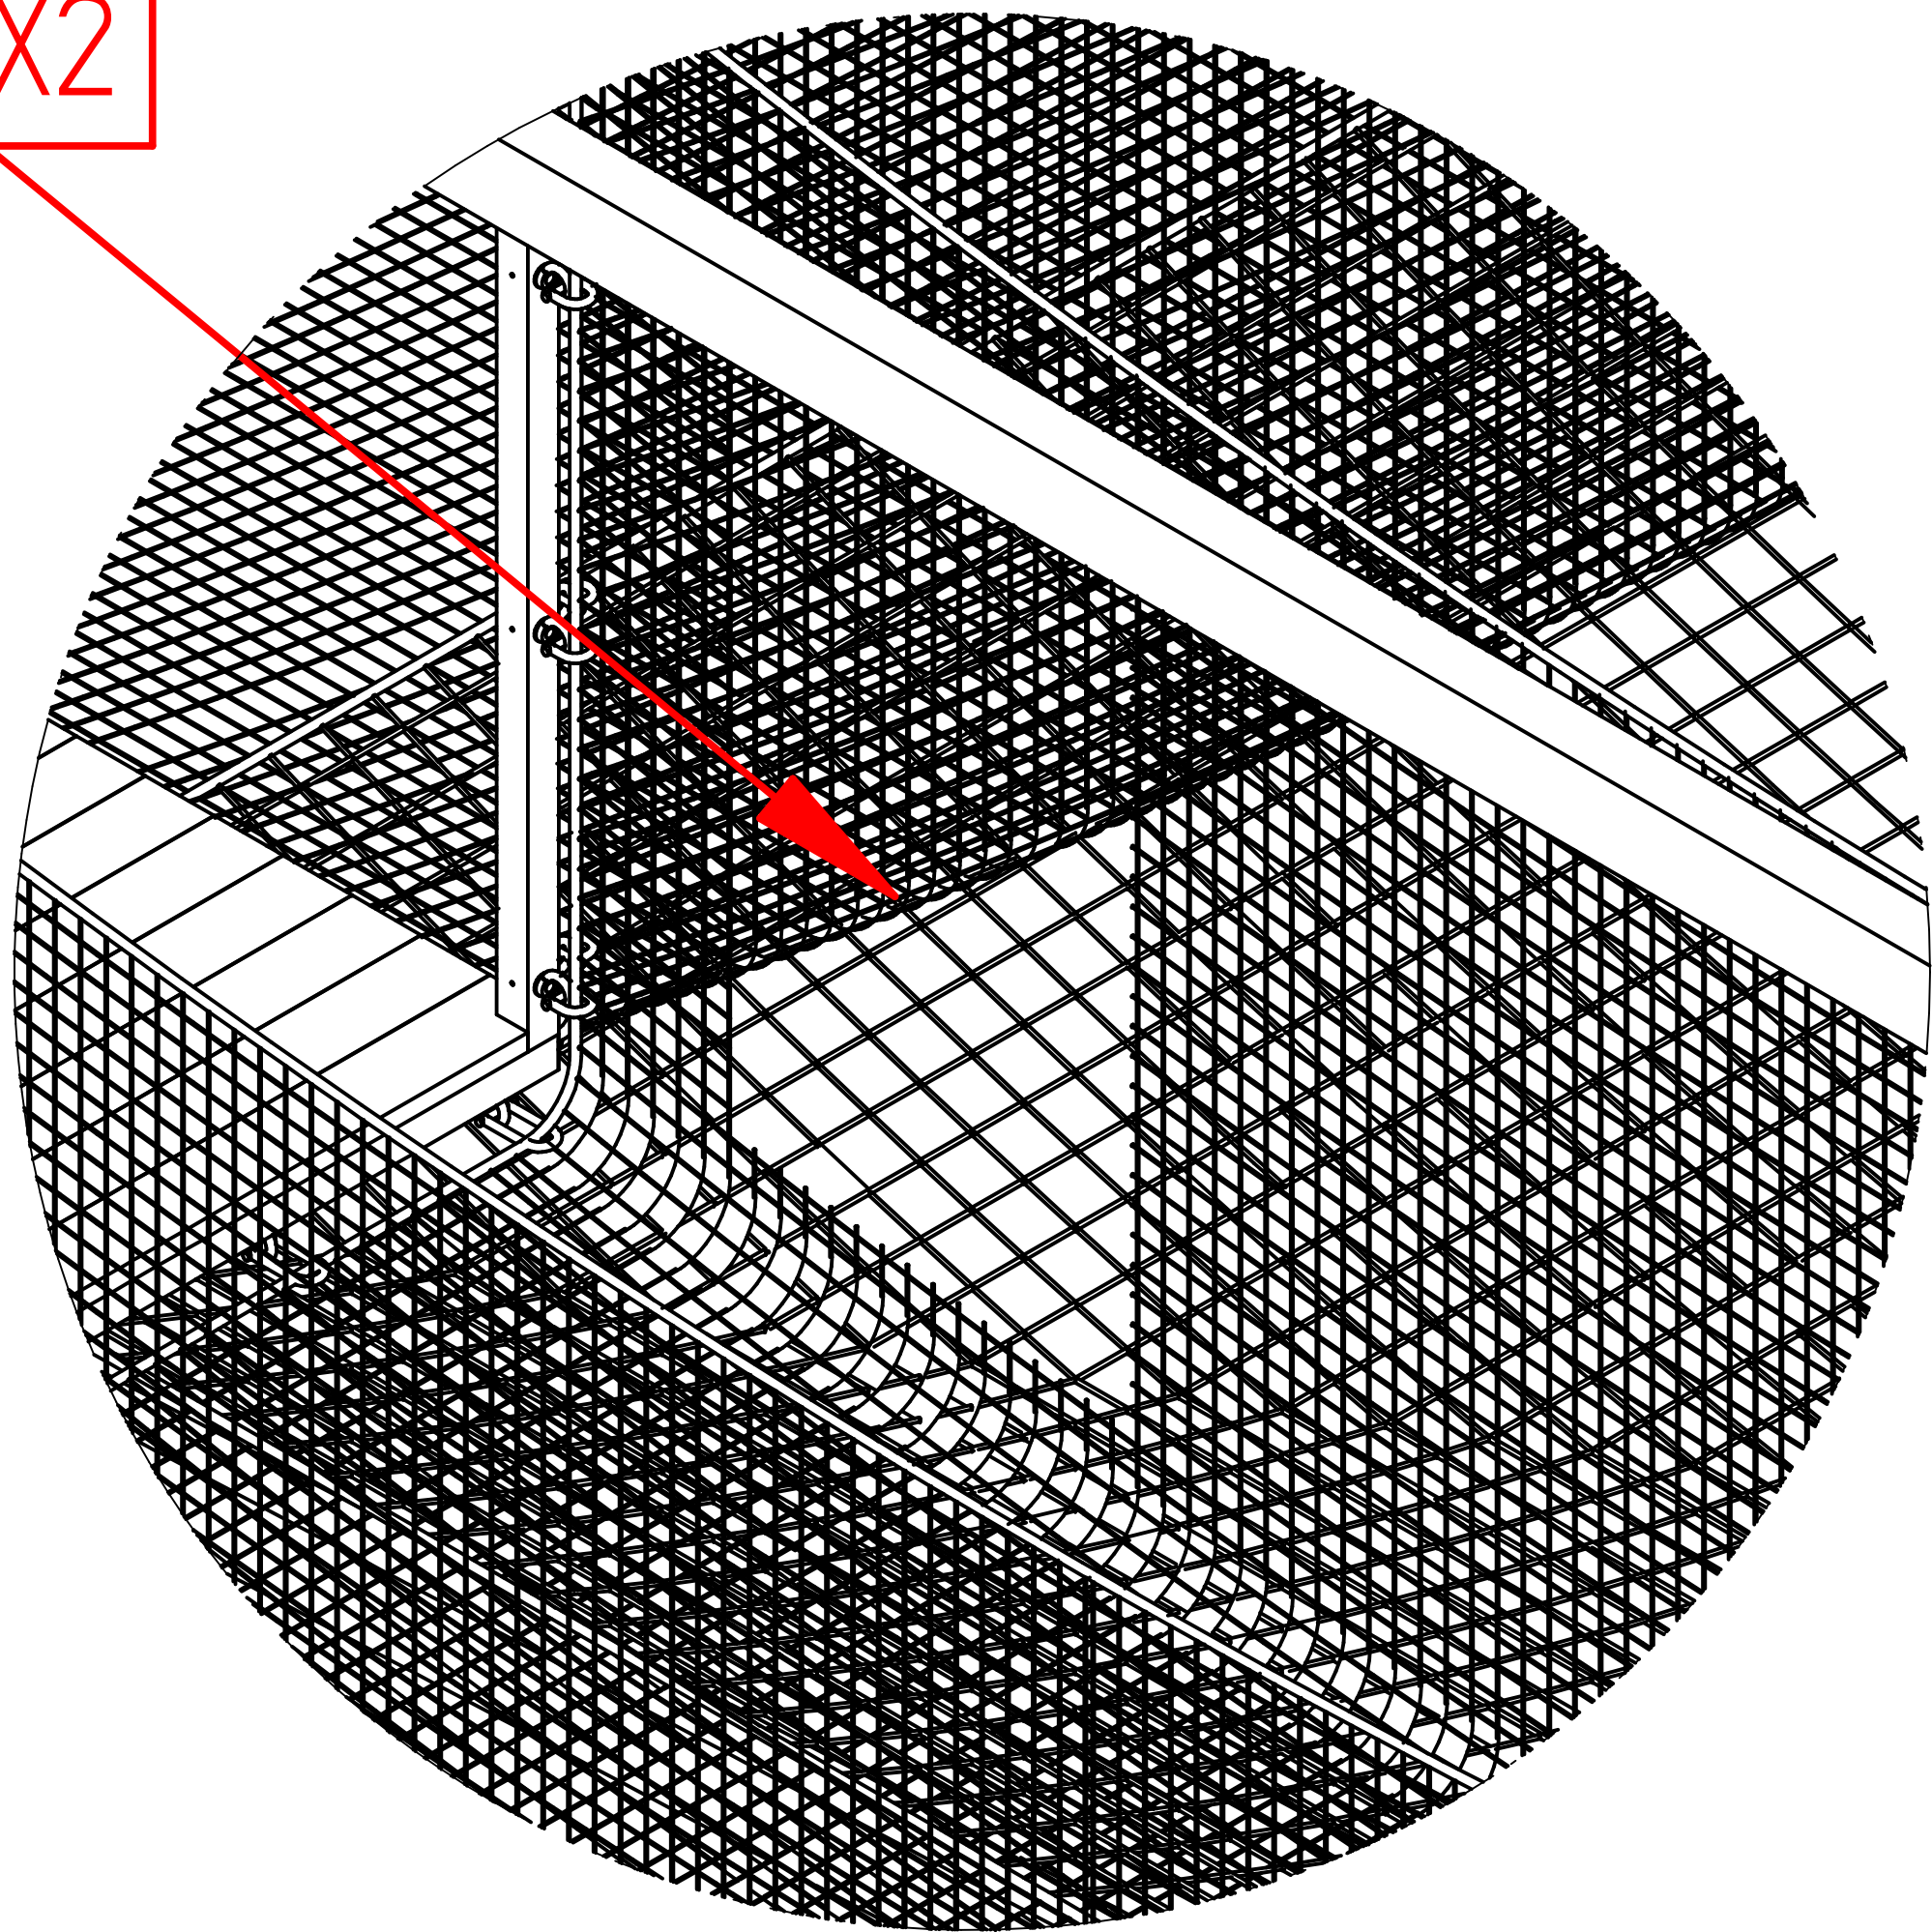

DETAIL H

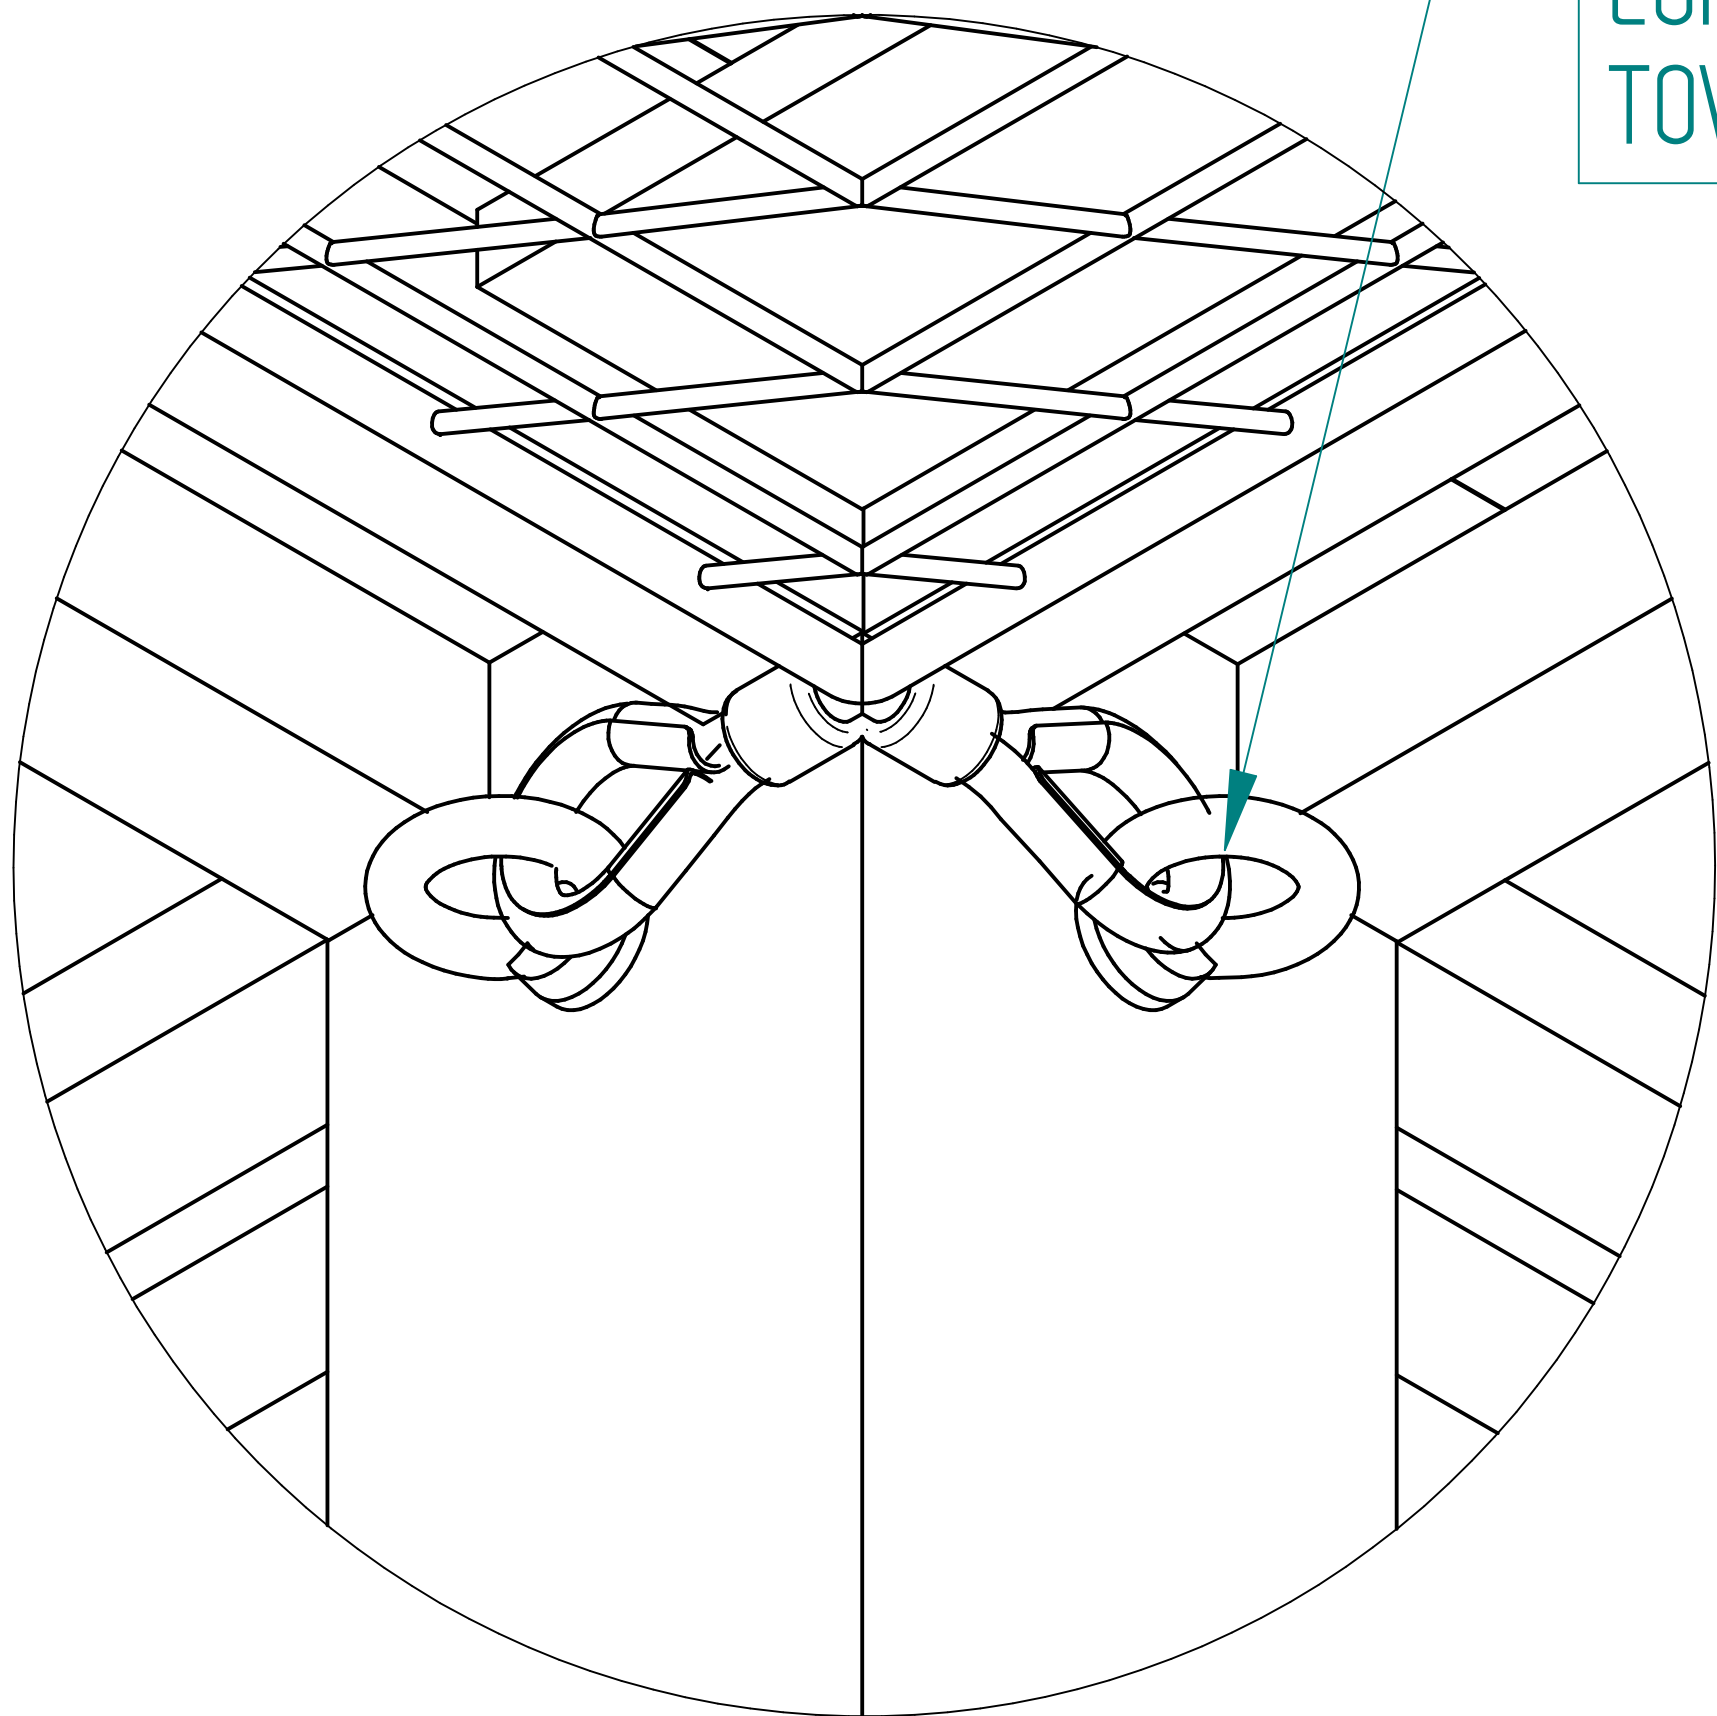


CONNECTED UNDER THE
TOWER M20 EYEBOLTS

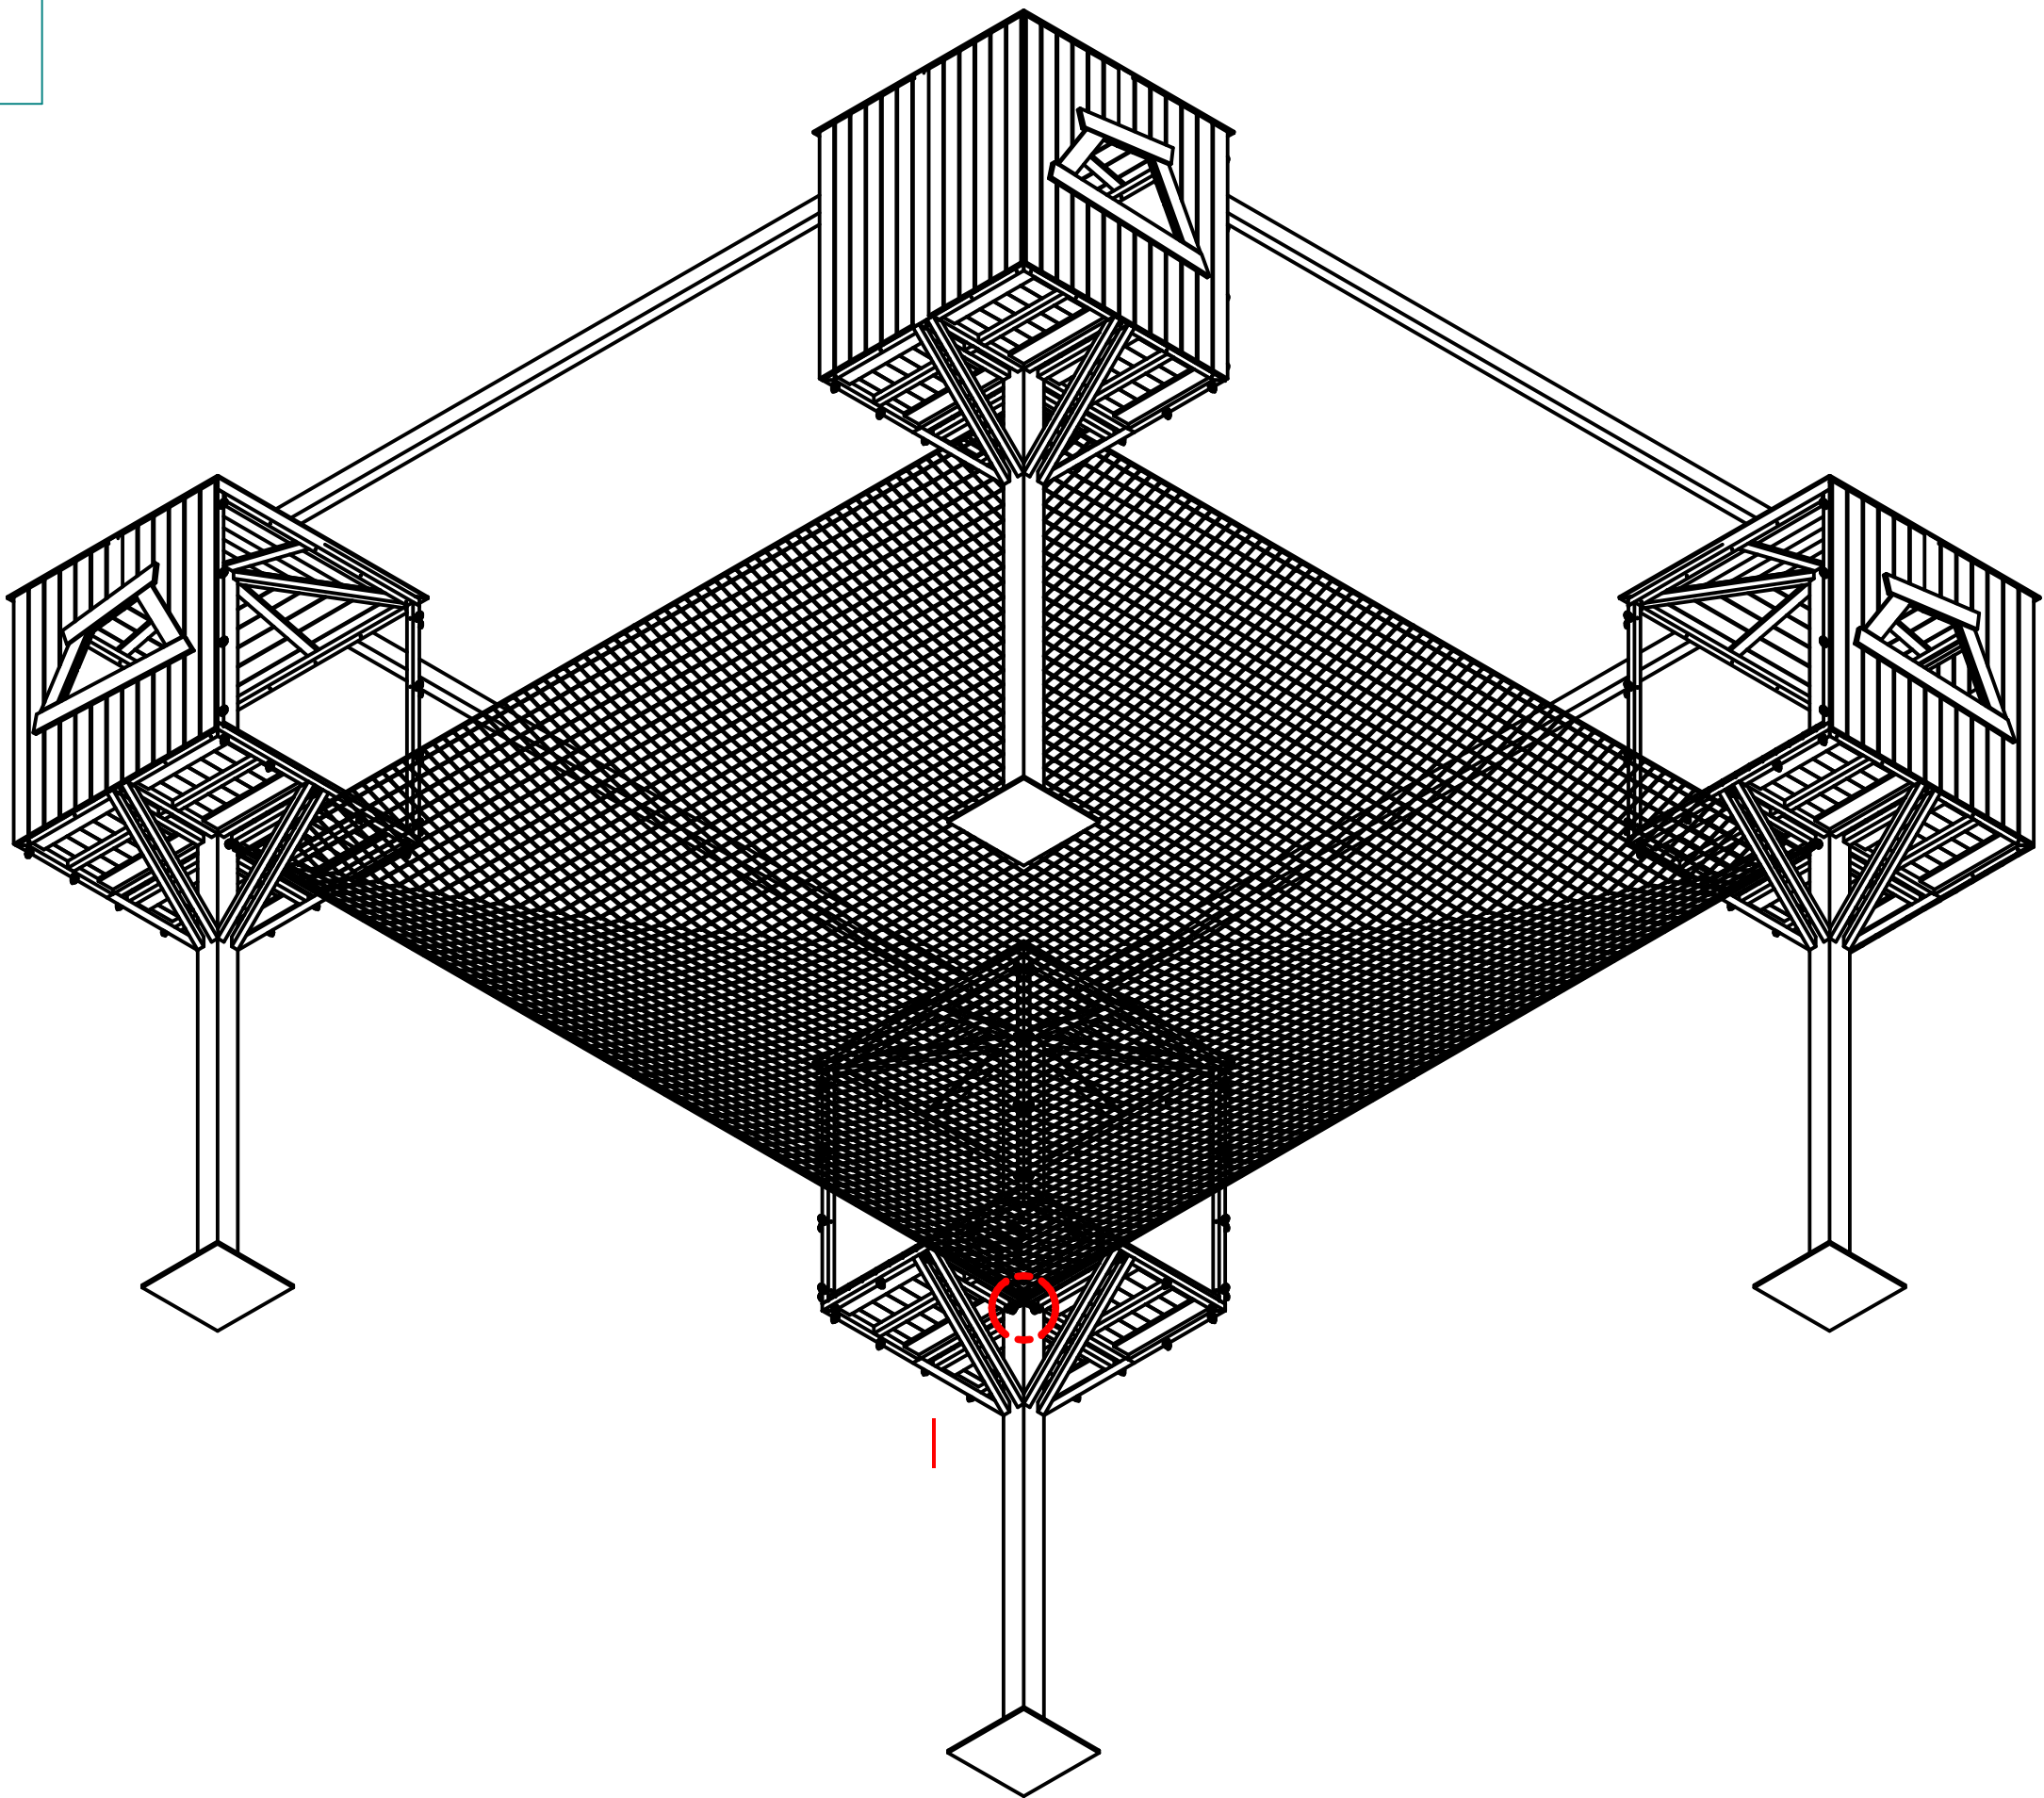


DETAIL I

Redwood Play Ltd
East Barn
Little Witley
Worcester
WR6 6LL
e:ben@redwoodplay.com

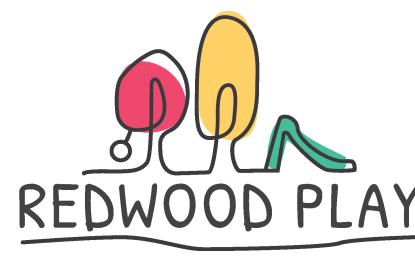

All Dimensions in mm

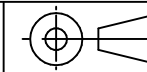

This document, including the copyright therein, is the property of Redwood Play Ltd and may not be utilised for any purpose or reproduced, or transmitted to any third party without prior written consent.

Title
Hollingworth Lake Climbing Structure

Part / Dwg No
HCS0001A

Drawn by
BW






Scale
1:50

Sheet Size
A1

Sheet Number
14 of 15

Large Bounce Net - Support Frame


Rev	Modifications	Date	Approved
A	New Drawing	28/10/21	BW
B	Revision as per planning req	15/07/22	BW

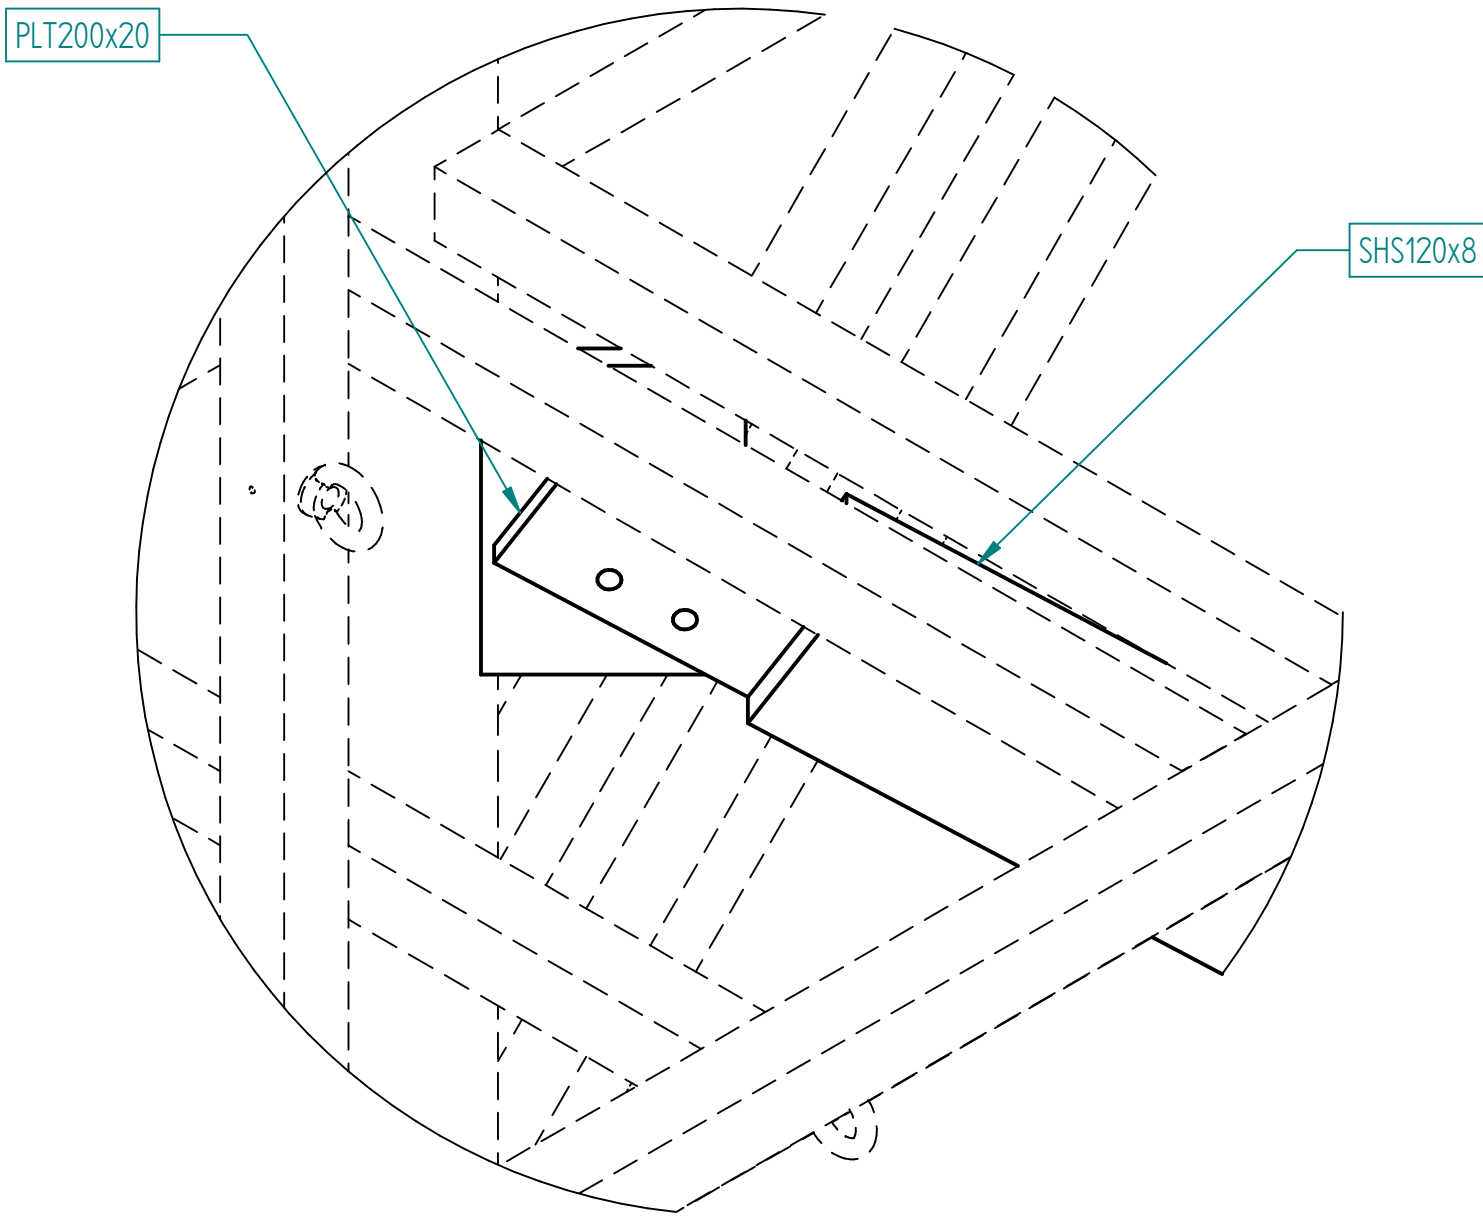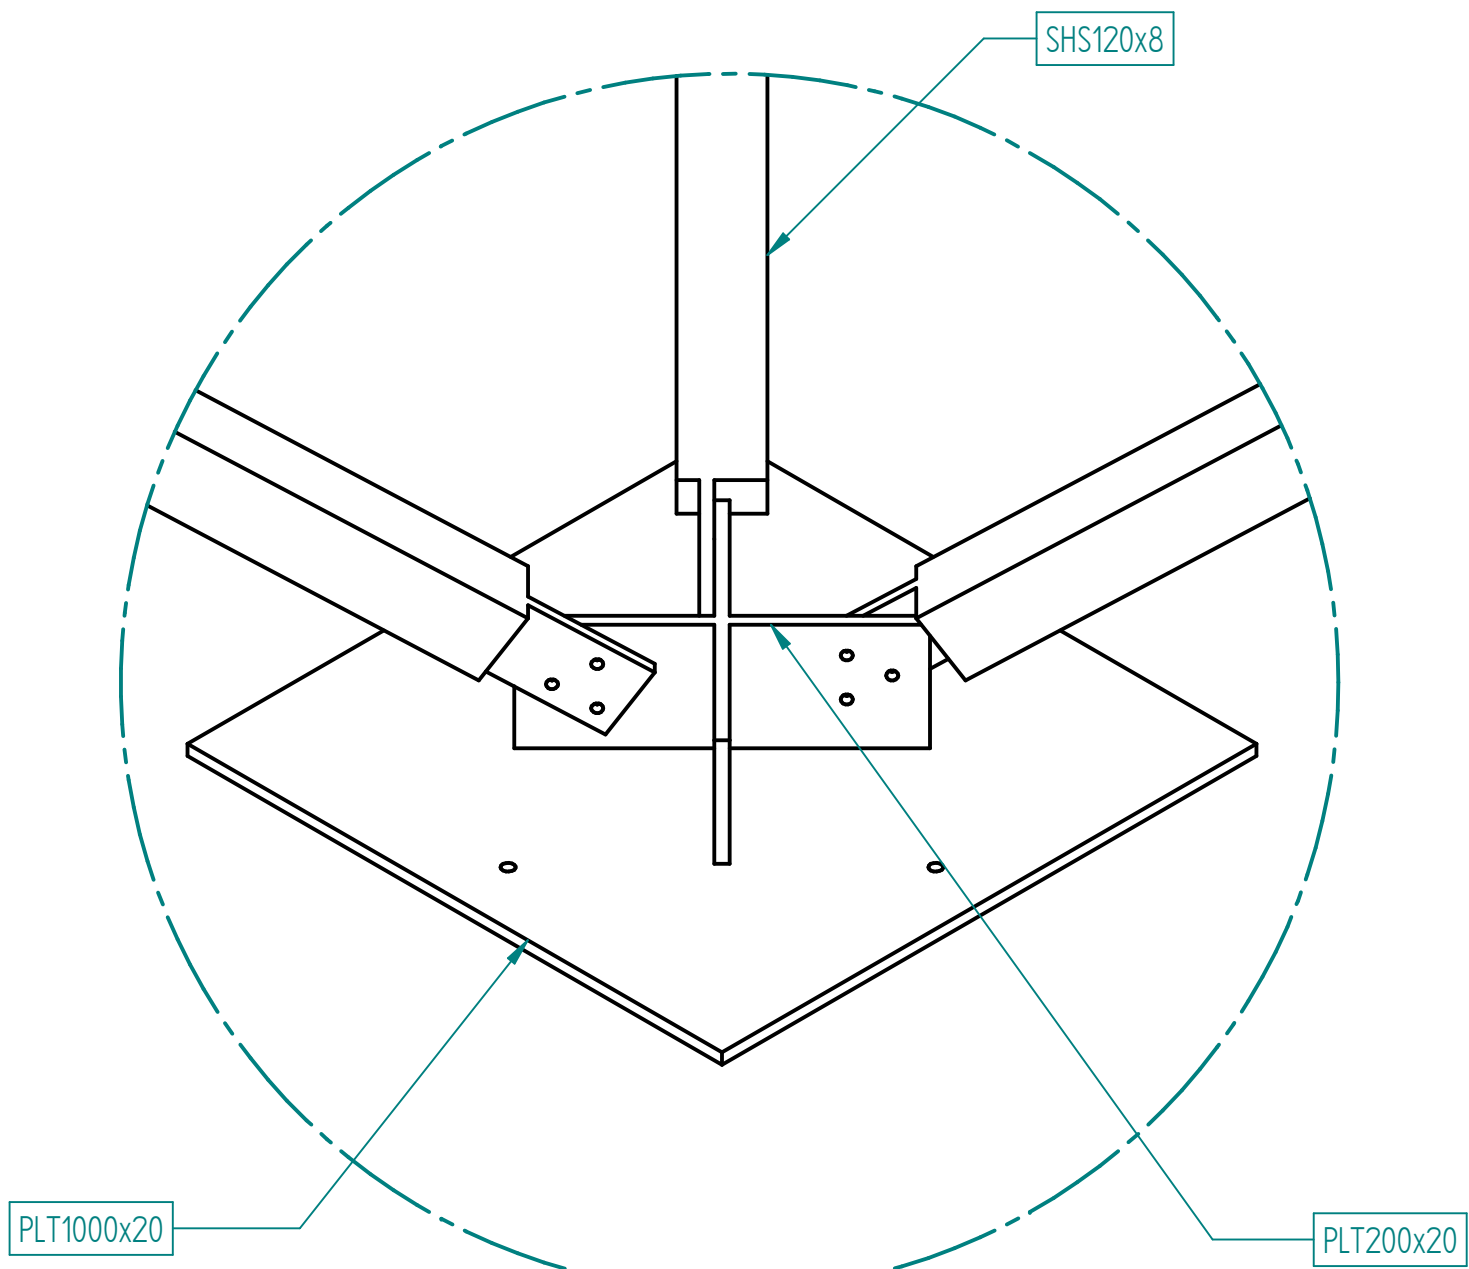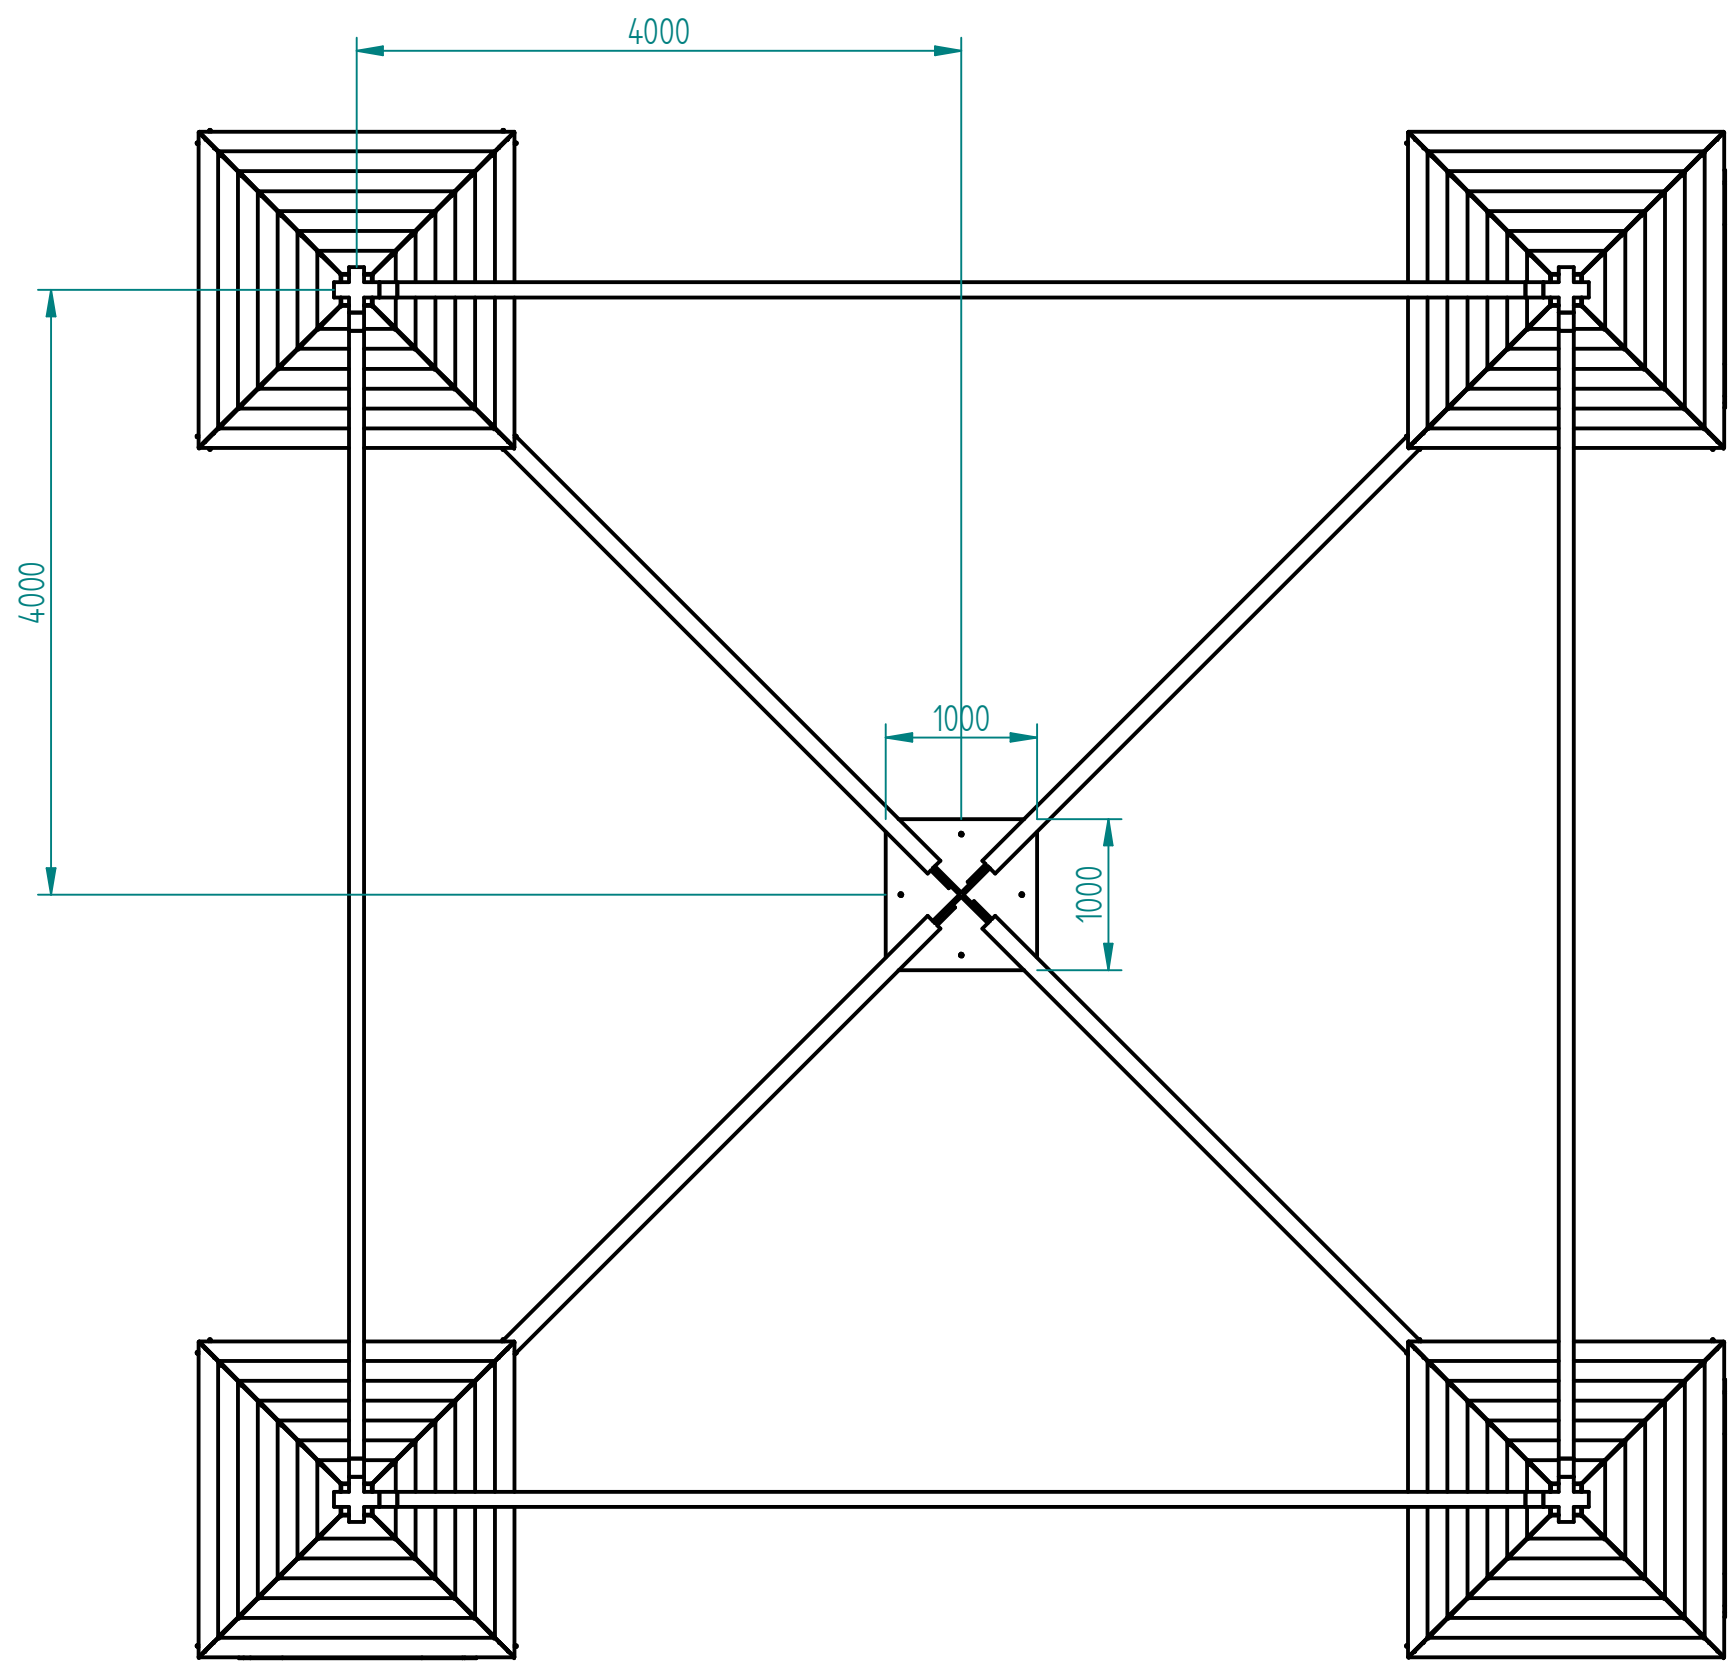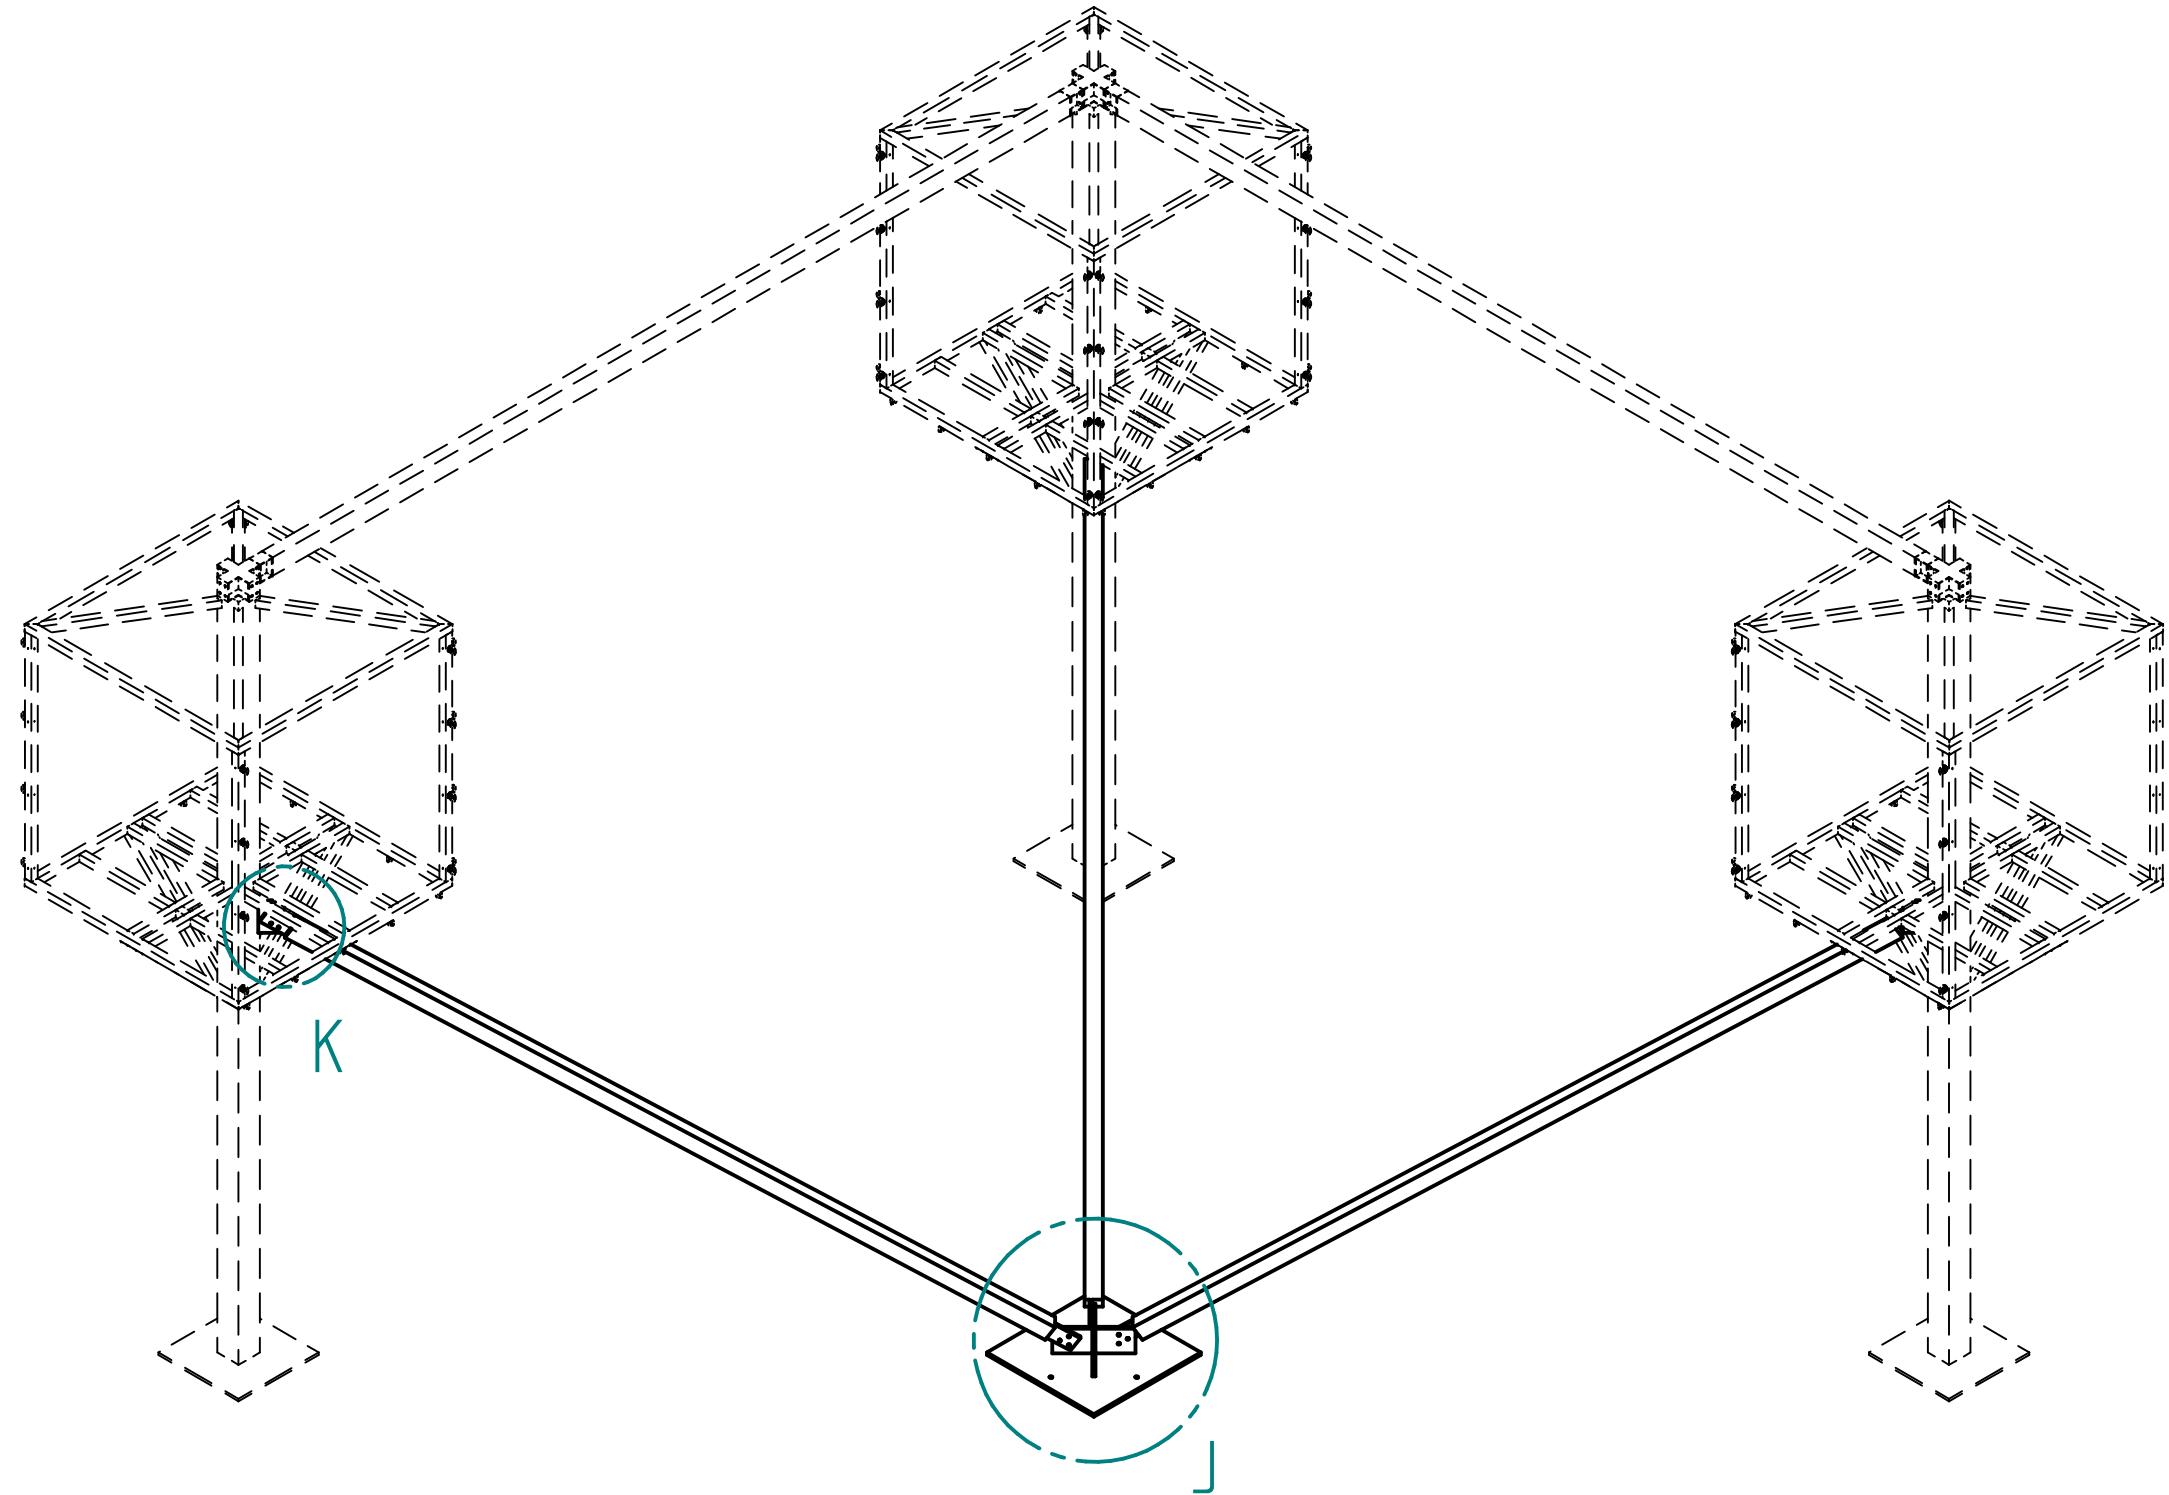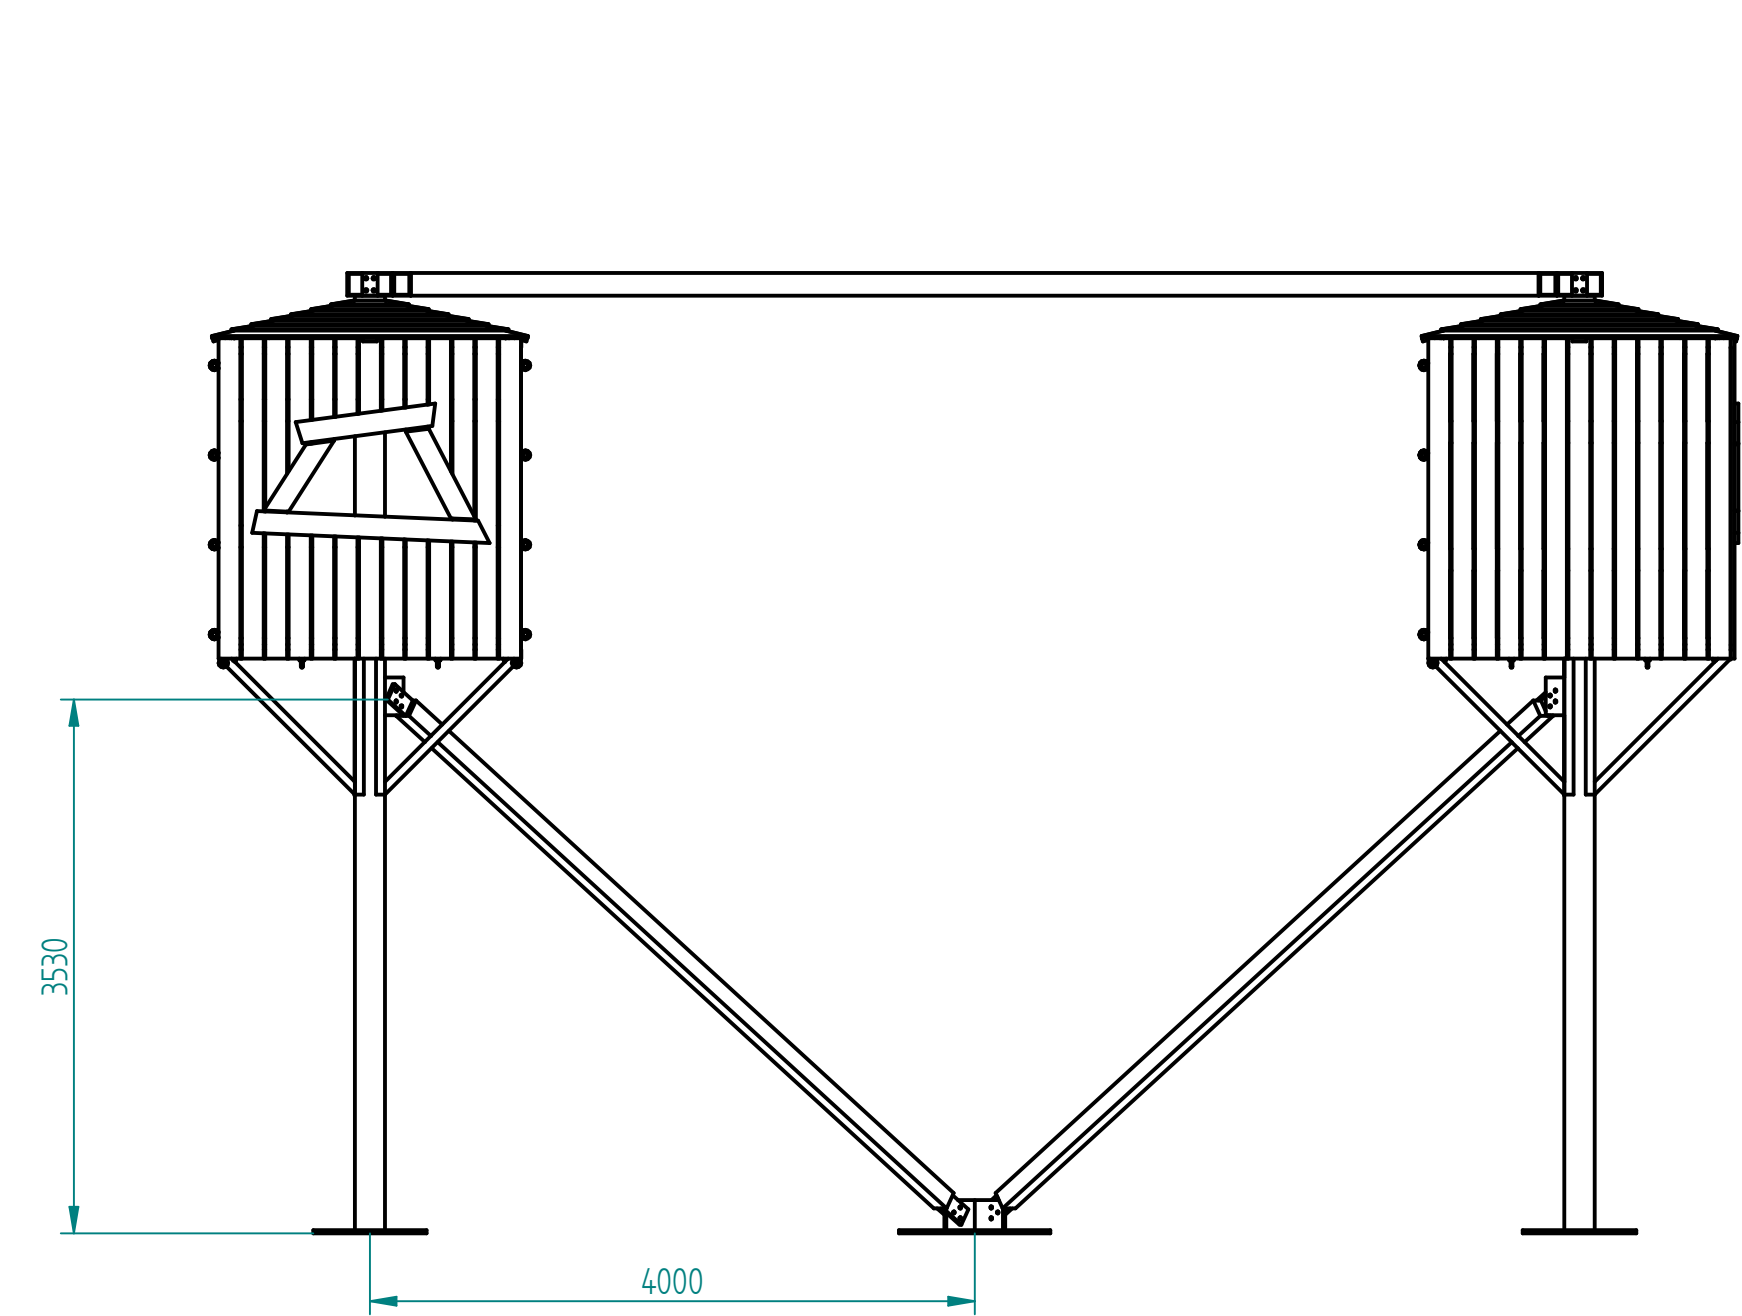


DETAIL J
1:10

DETAIL K
1:5

Redwood Play Ltd
East Barn
Little Witley
Worcester
WR6 6LL
e:ben@redwoodplay.com

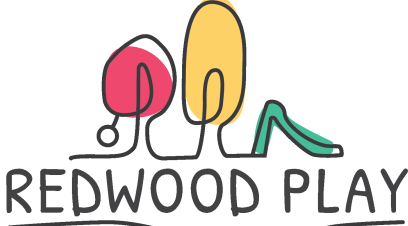
REDWOOD PLAY

All Dimensions in mm

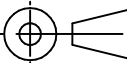

Title
Hollingworth Lake Climbing Structure
HCS0001A

Drawn by
BW

Scale
1:50

Sheet Size
A1

Sheet Number
15 of 15

This document, including the copyright therein, is the property of Redwood Play Ltd and may not be utilised for any purpose or reproduced, or transmitted to any third party without prior written consent.

Title
Hollingworth Lake Climbing Structure
HCS0001A

Drawn by
BW

Scale
1:50

Sheet Size
A1

Sheet Number
15 of 15