


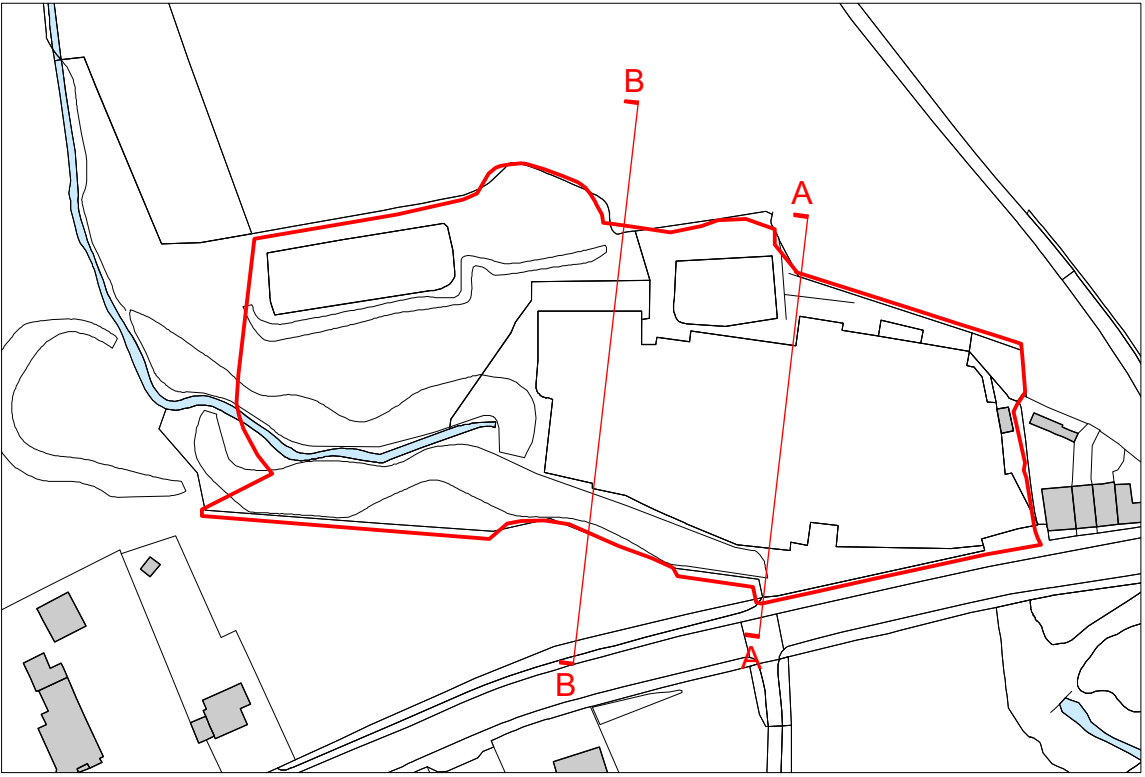


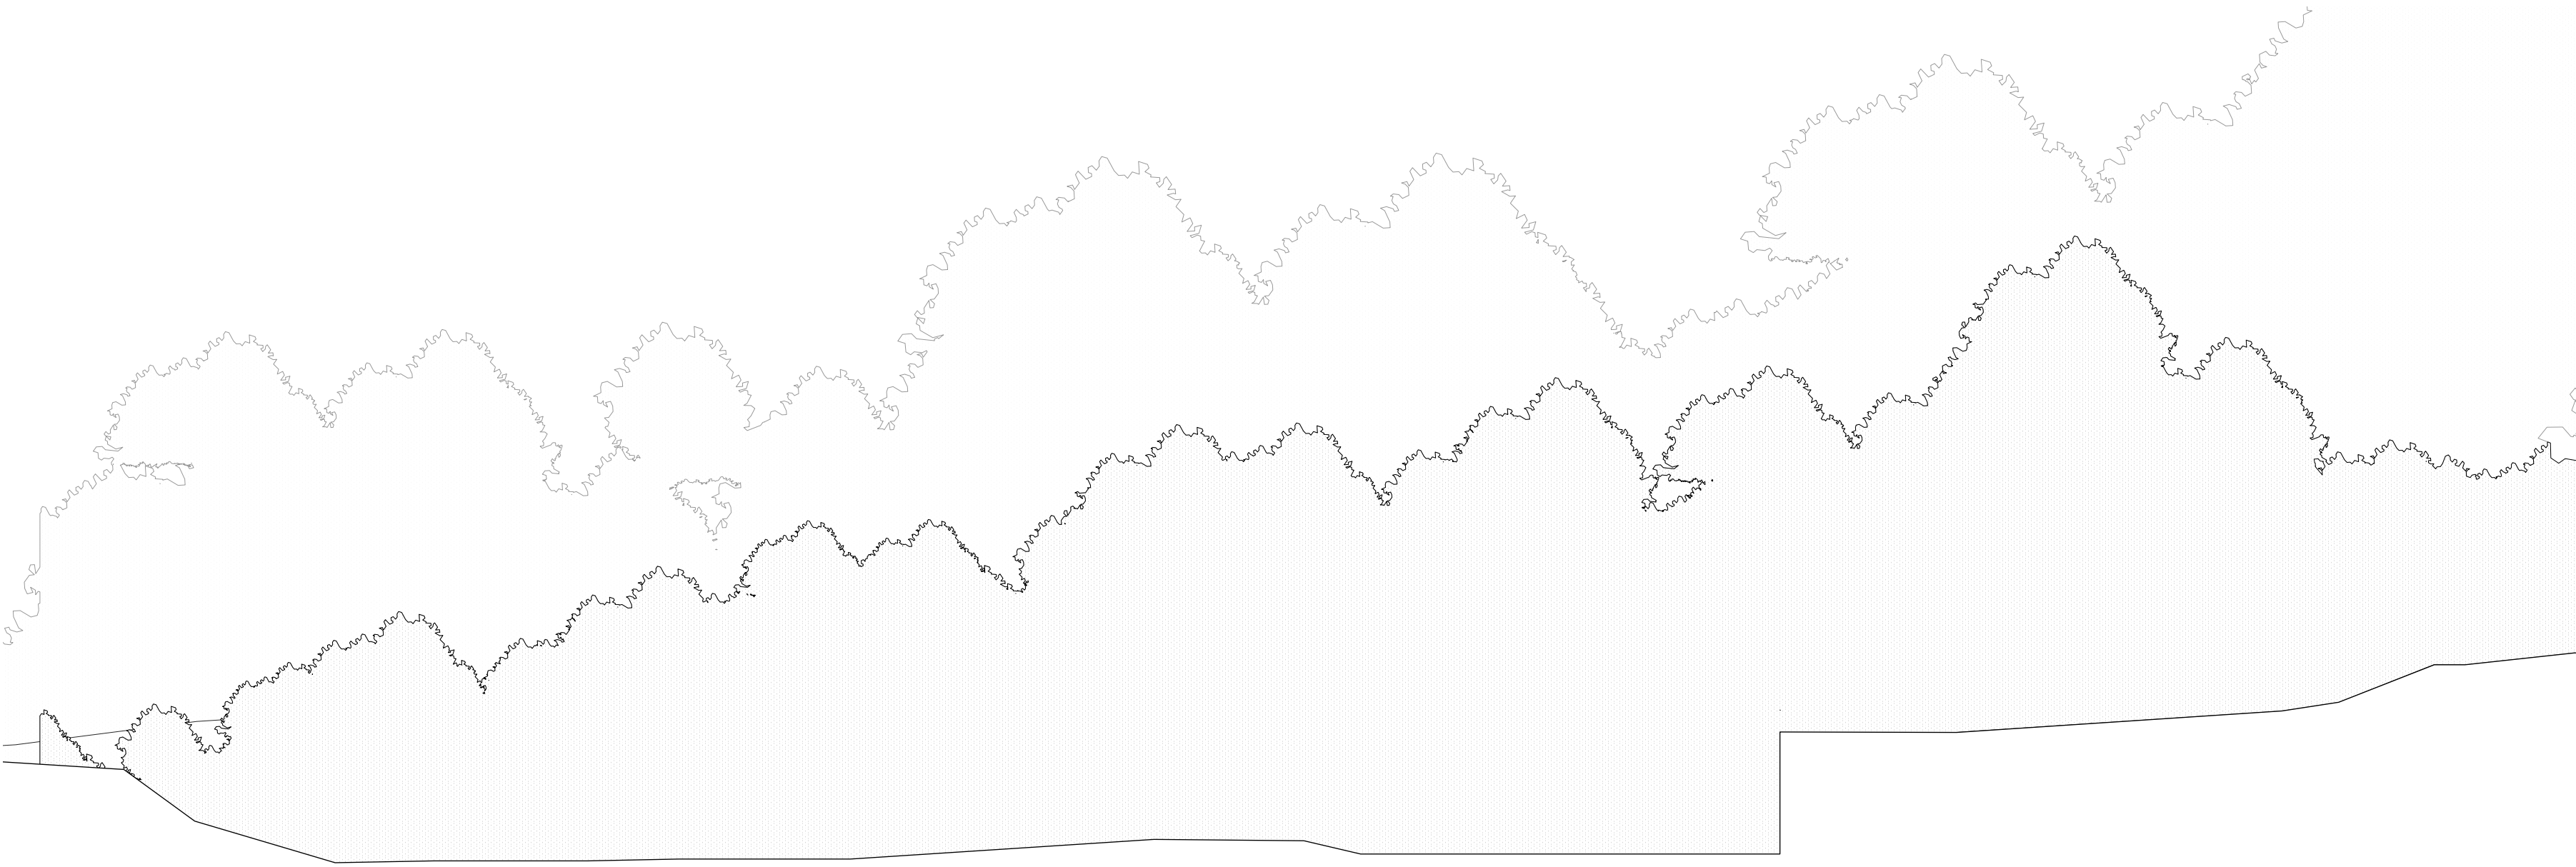

SECTION KEY
1:2000 @A1

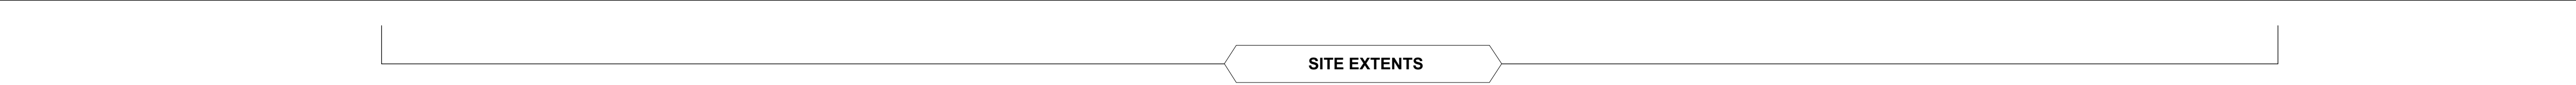

EXISTING SITE SECTION AA

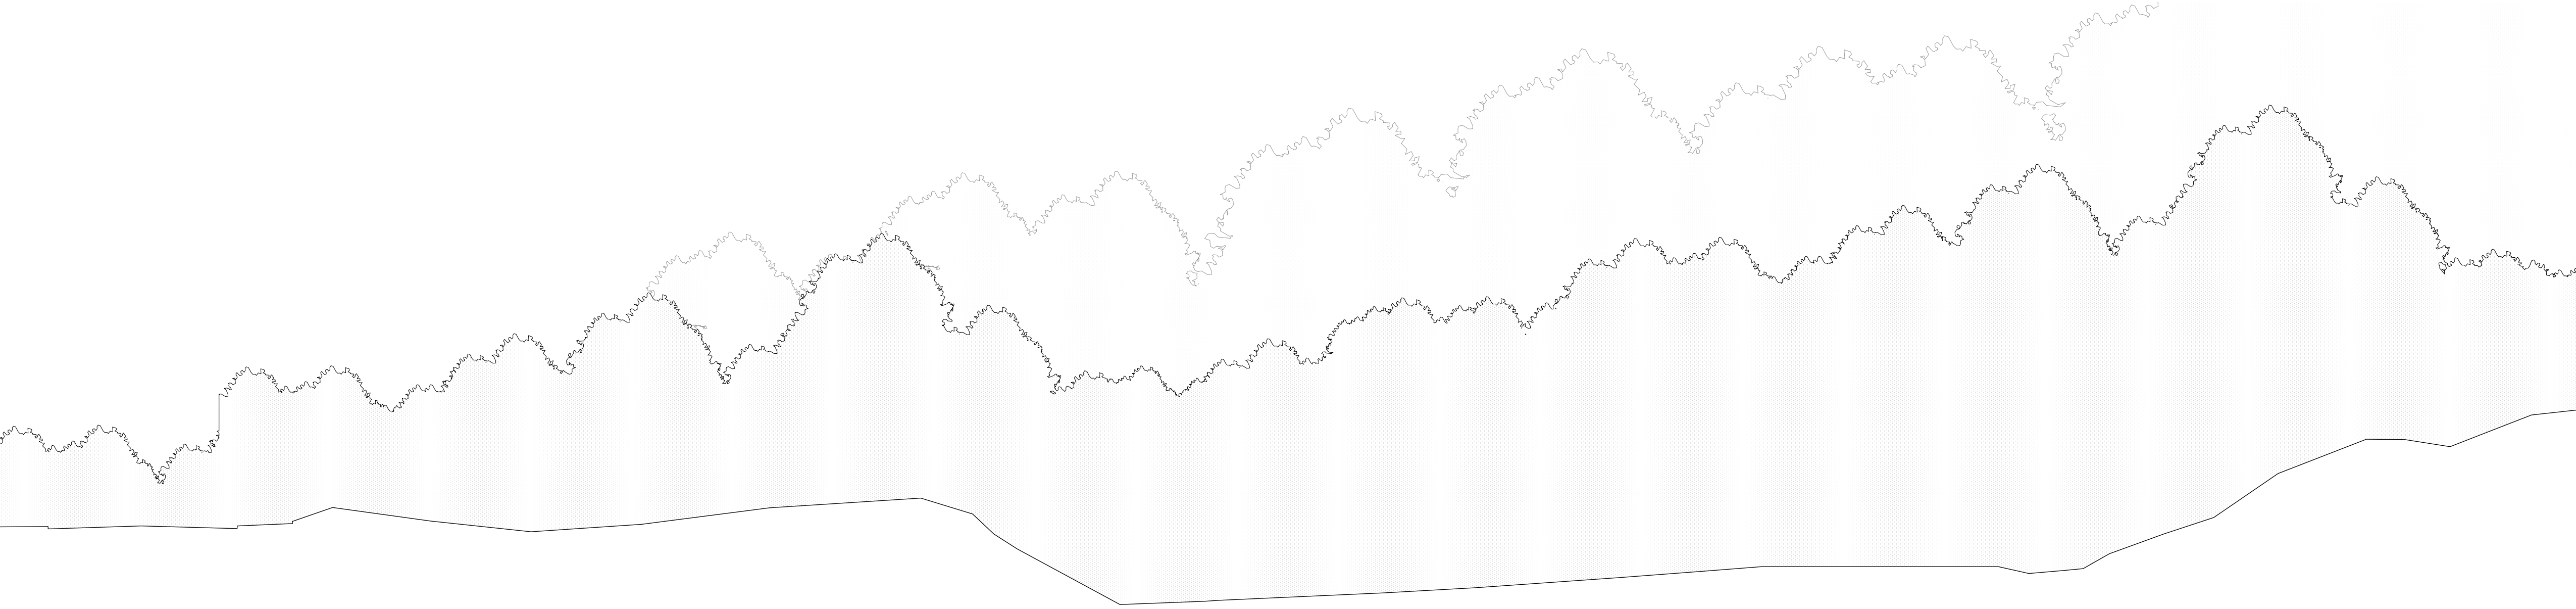

EXISTING SITE SECTION BB

EXISTING SITE SECTIONS AA & BB			IMPORTANT NOTES:			CLIENT: HALL & CO PROJECT: PROPOSED RESIDENTIAL DEVELOPMENT ADDRESS: TACK LEA WORKS, BURY, BL9 7UA DRAWING TITLE: Existing Site Sections AA & BB SCALE: 1:200 @A1 DATE: AUG 2022 DRAWING NO: A645_P_004		OLLIER SMURTHWAITE ARCHITECTS 40 King Street, Manchester, M2 6BA T 0161 883 0838 F 0161 883 0639 E mail@olliersmurthwaite.com
1:200 @A1								
© Copyright Ollier Smurthwaite Architects			REVISION	DATE	DESCRIPTION			