


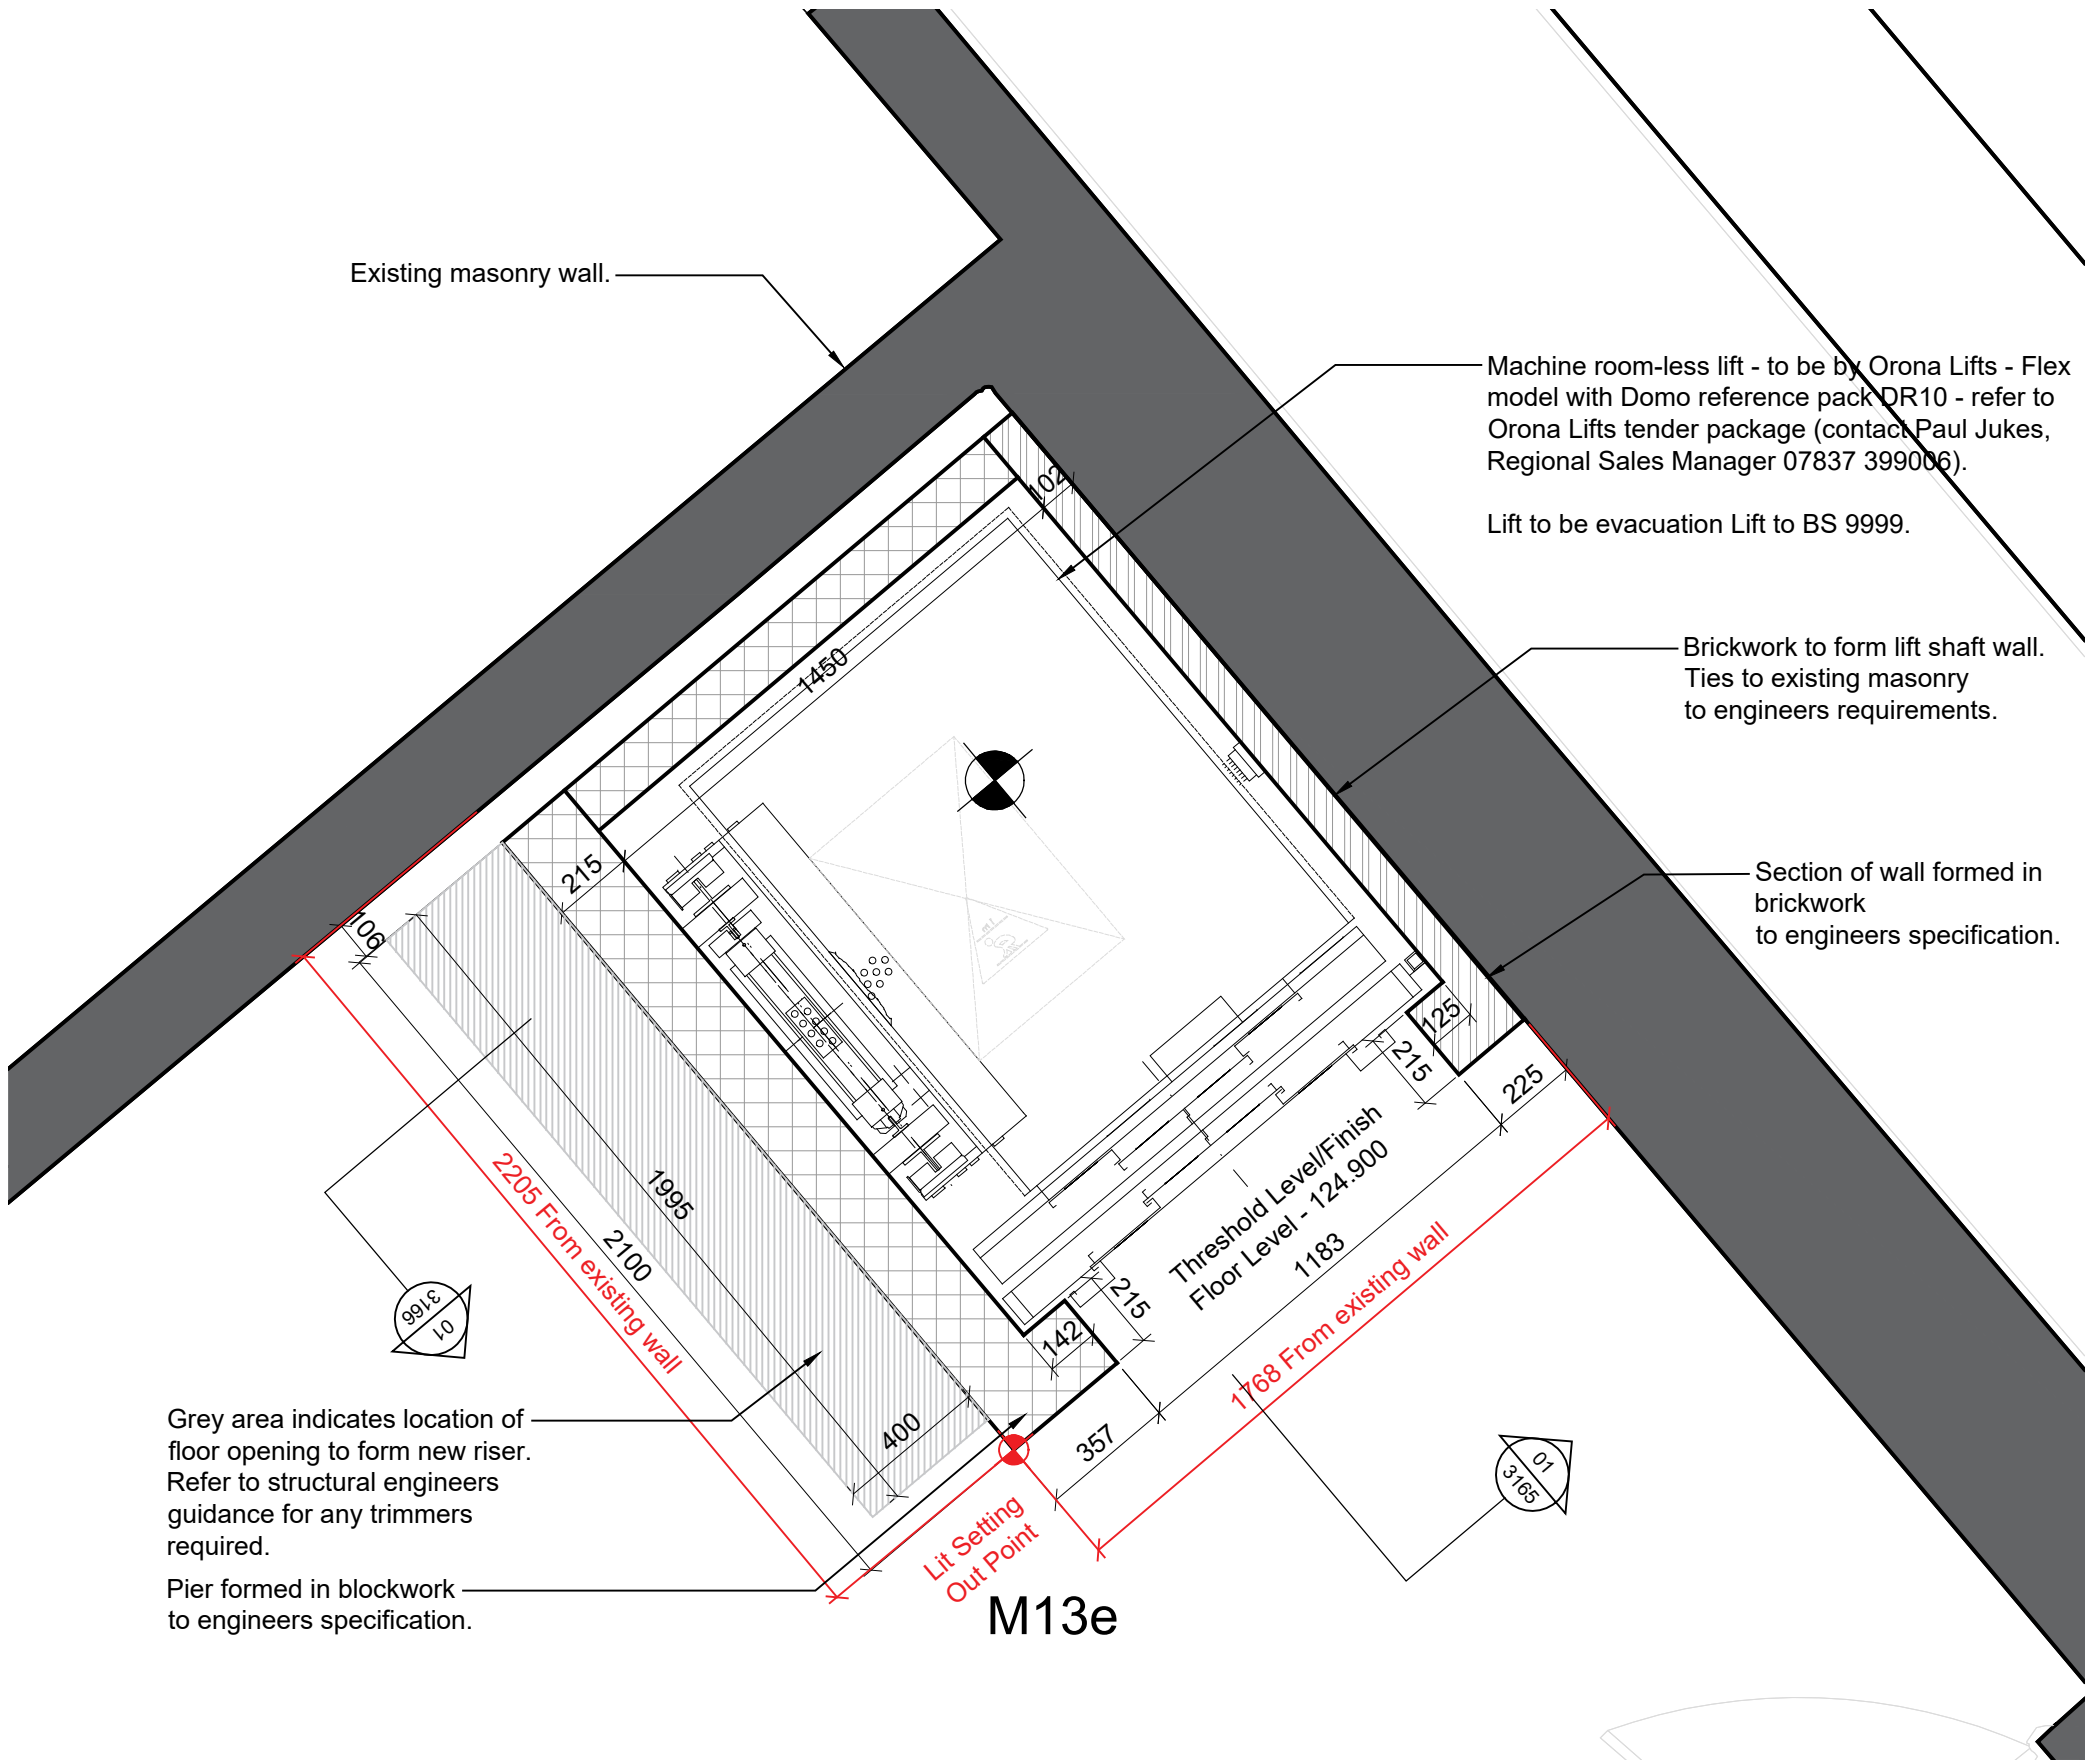


KEY: General Notes

The lift shaft must be set out as per the drawings on. If for any reason the dimensions do not match that which is discovered on site, or there is any uncertainty over the setting out please contact the Architect for clarity.

This drawing provides setting out information for the lift shaft. For guidance on the on the specification or the blocks and brickwork, and any abutment fixings or reinforcement please refer to the structural information by Price and Myers.

KEY:

- Brickwork to Engineers spec
- Blockwork wall of varying thickness - Refer to drawing for size and Engineers drawings for specification.
- Existing Structure
- Existing Structure to be removed

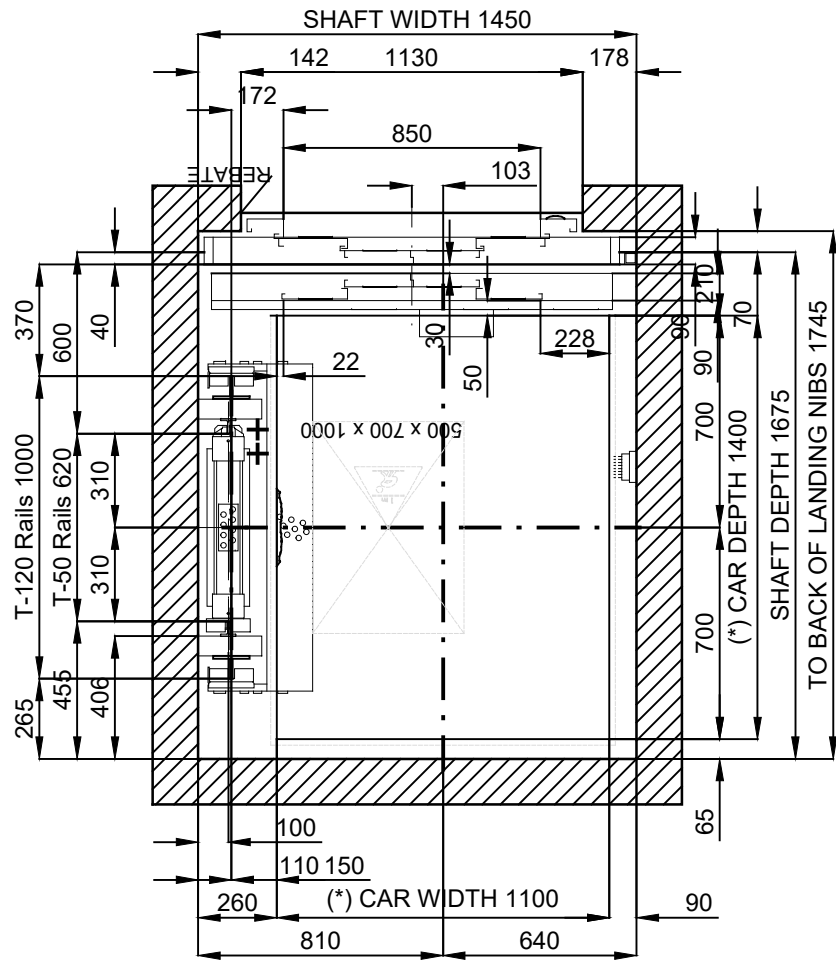

01
3162
Plan- lift shaft- mezzanine floor level - proposed
1:20 @ A3

02
3160
Lift Carriage Fixing Requirements
1:25 @ A3

0 200 400 1000
Scale 1:20 mm

Notes 1. Any dwg format drawing is to be read in conjunction with and at the scale of the accompanying pdf. 2. Where colours other than black or grey are used, the drawing must be plotted in colour. 3. For status 'C' (Construction) drawings all dimensions are to be checked on site by the contractor, scaling is for Local Authority purposes only. 4. Unless otherwise indicated, all dimensions are in millimeters. 5. All information on this drawing is to be read in conjunction with the relevant Donald Insall Associates specification and trade contractors' drawings and information by specialists. 6. In the event of any discrepancy, please contact us immediately. 7. This drawing may contain survey information by others and is to be used solely for the purposes for which it was issued. 8. These are uncontrolled documents issued for information purposes only. If you have any queries regarding the drawings, please contact DIA immediately. 9. Please note DIA cannot be held responsible for any errors arising from changes made to an uncontrolled dwg file.		Status codes S0 Work in Progress D1 Suitable for Costing S1 Suitable for Co-ordination D2 Suitable for Tender S2 Suitable for Information D3 Suitable for Contractor Design S3 Suitable for Review & Comment D4 Suitable for Manufacture/Procurement S4 Suitable for Stage Approval A1,A2,A3, An etc. Approved and accepted as stage complete B1,B2,B3, Bn etc. Partially signed off: with minor comments from the Client CR Construction Record		P0524-09-2024CZSDACFor Listed Building Consent Updates - alterations to lift details and addition of riser 3. C0116-10-2023AFAFIssued for Construction P0426-09-2023CZSValue Engineering P0322-06-2023CZSARFFor Building Control P0205-06-2023CZSARFFor Planning & LBC P0124-02-2023SXGARFIssued for phase 4 costing RevDateDwnAuthRevision RevDateDwnAuthRevision		Donald Insall Associates Chartered Architects and Historic Building Consultants Bridgegate House, 5 Bridge Place, Chester CH1 1SA (+44) 01244 350 063 chester@insall-architects.co.uk Rochdale Town Hall for Rochdale Development Agency Scale A3@20 StatusS4 Purpose of issueListed Building Consent Phase Three LiftShaft - Mezzanine Floor - Proposed File Name RTH.06 - DIA - XX- 11 - DR- A - 3162 Project Originator Volume Level Type Role Number P05 Revision	
---	--	---	--	--	--	--	--