



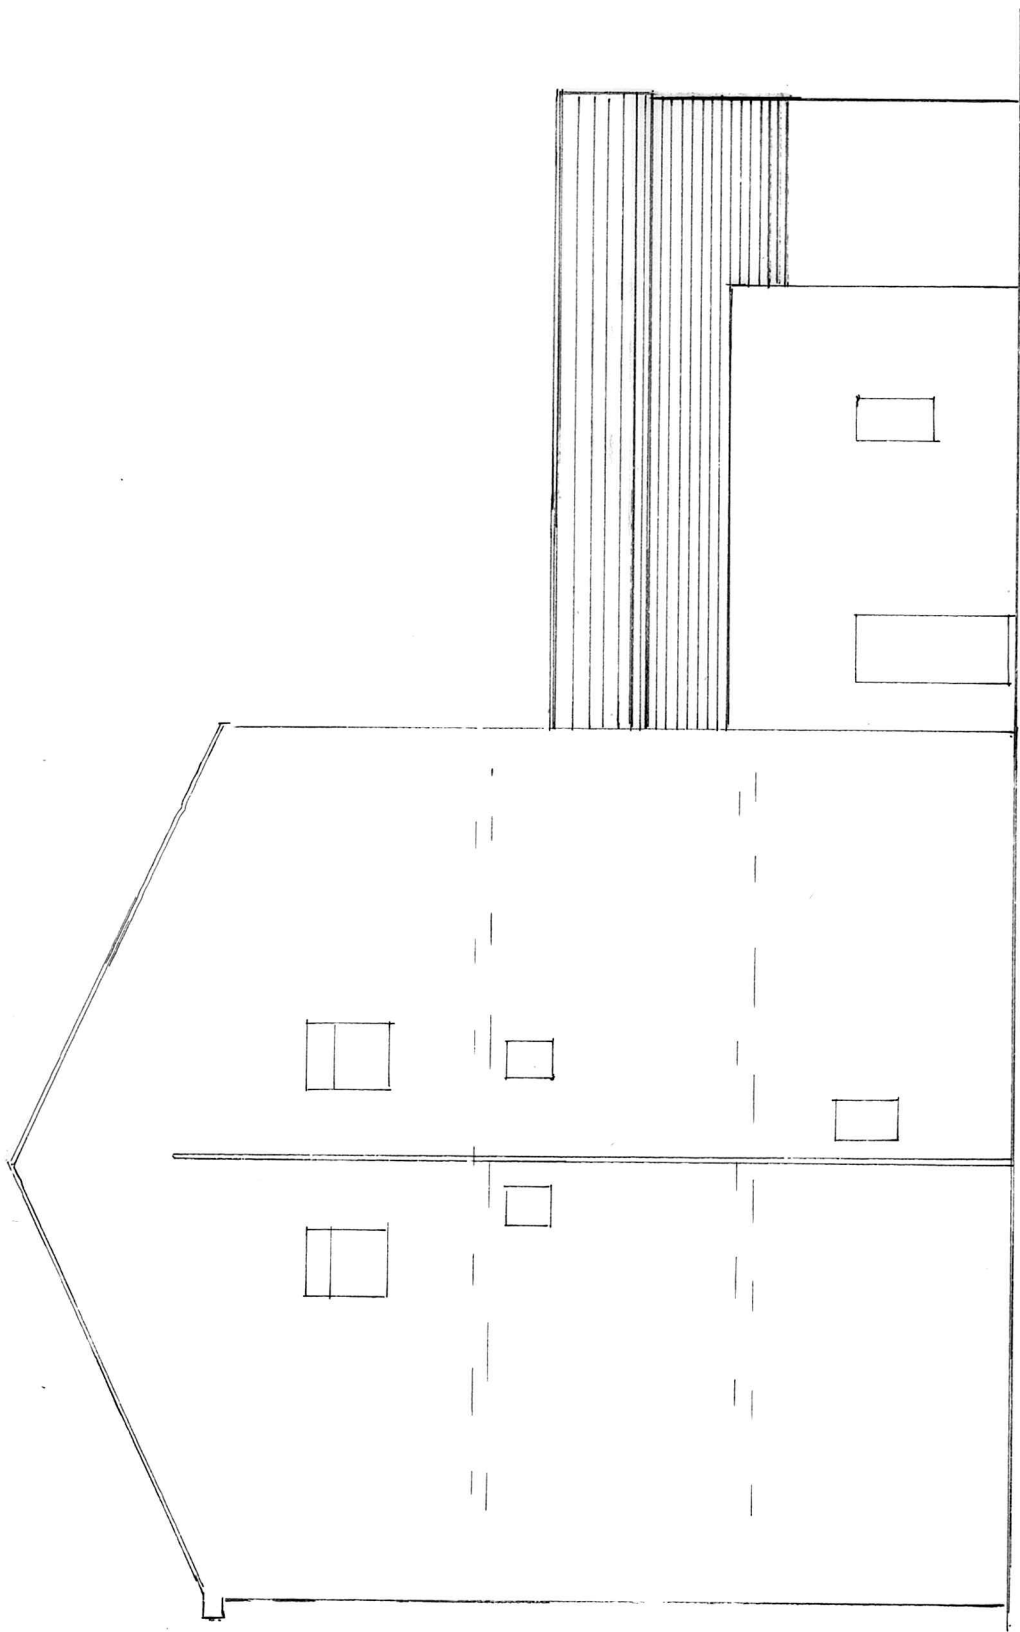

SIDE ELEVATION  
(PROPOSED)

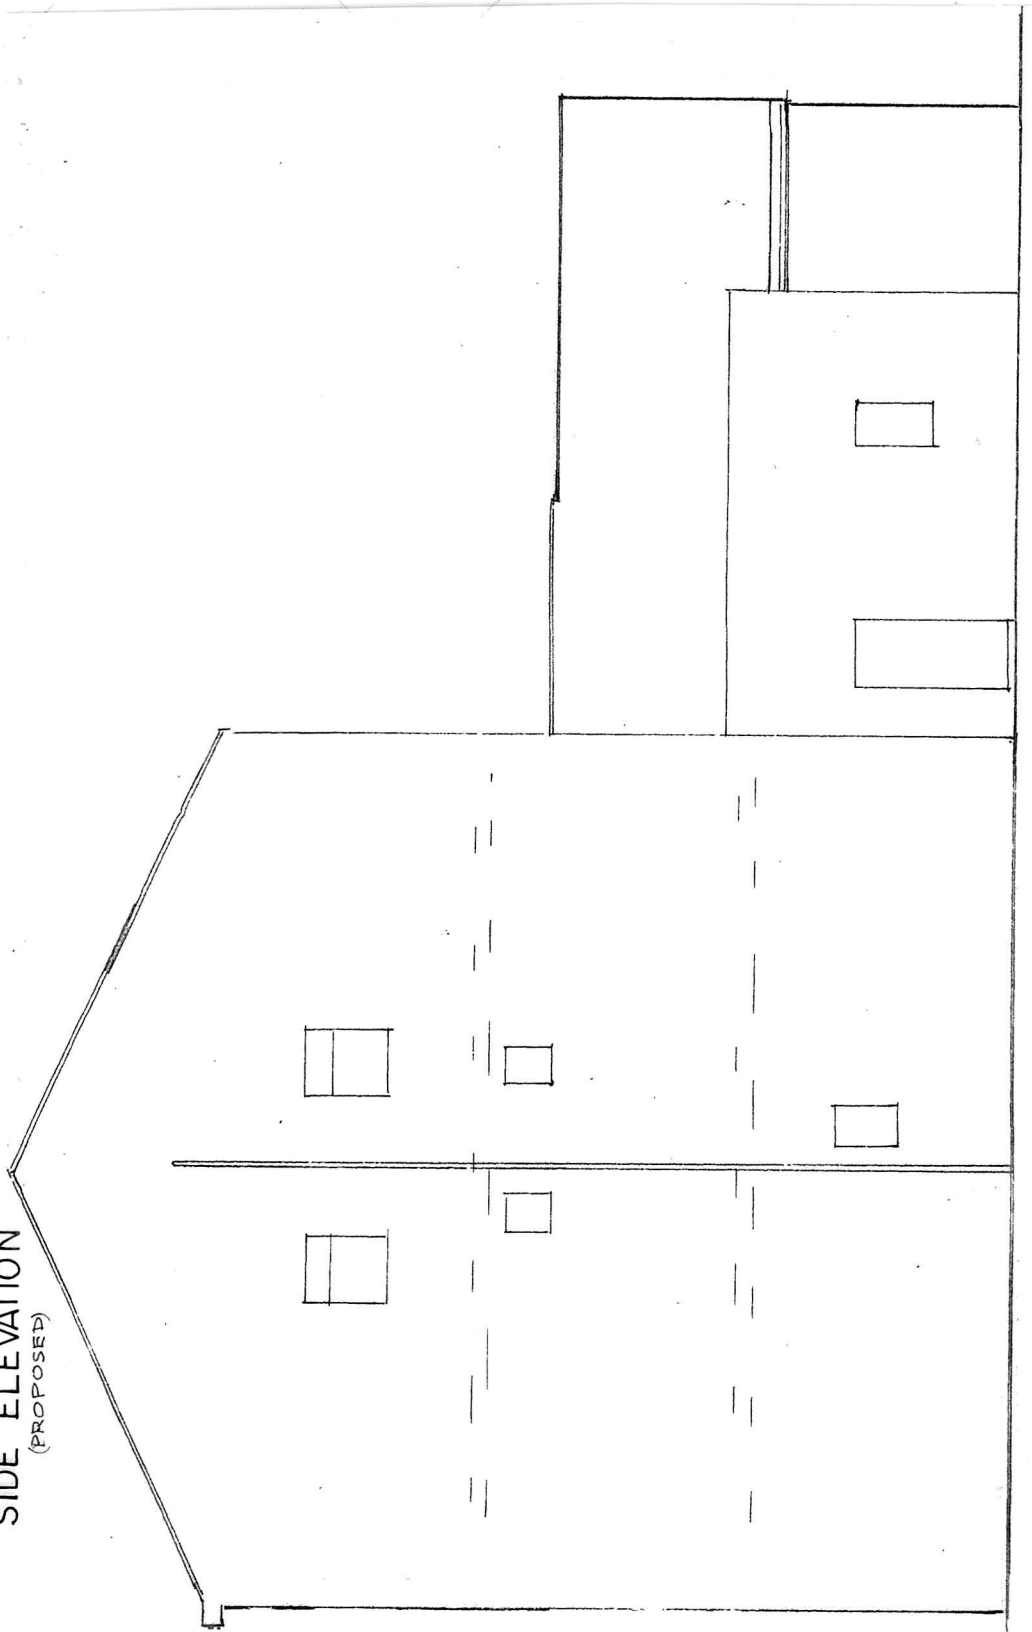

SIDE ELEVATION  
(EXISTING)

|   |             |
|---|-------------|
| BUILDING DESIGN SERVICES<br>M. FAROOQ<br>6 Stock Close, Shawclough, Rochdale OL12 6BB<br>Tel: 01706 712231 Mob: 07967605763 |             |
| PROPOSED FIRST FLOOR EXTENSION AT 80-<br>82 MOLSWORTH STREET ROCHDALE OL16 2AW                                              |             |
| For: Mrs UZMA REHMAN   | Scale 1:100 |
| Plan   | B 1803/8    |