


**UK
Planning
Maps**

1:200 PROPOSED SITE PLAN
EDGED RED

18 Ash Walk, Middleton, Manchester, M24 1JY

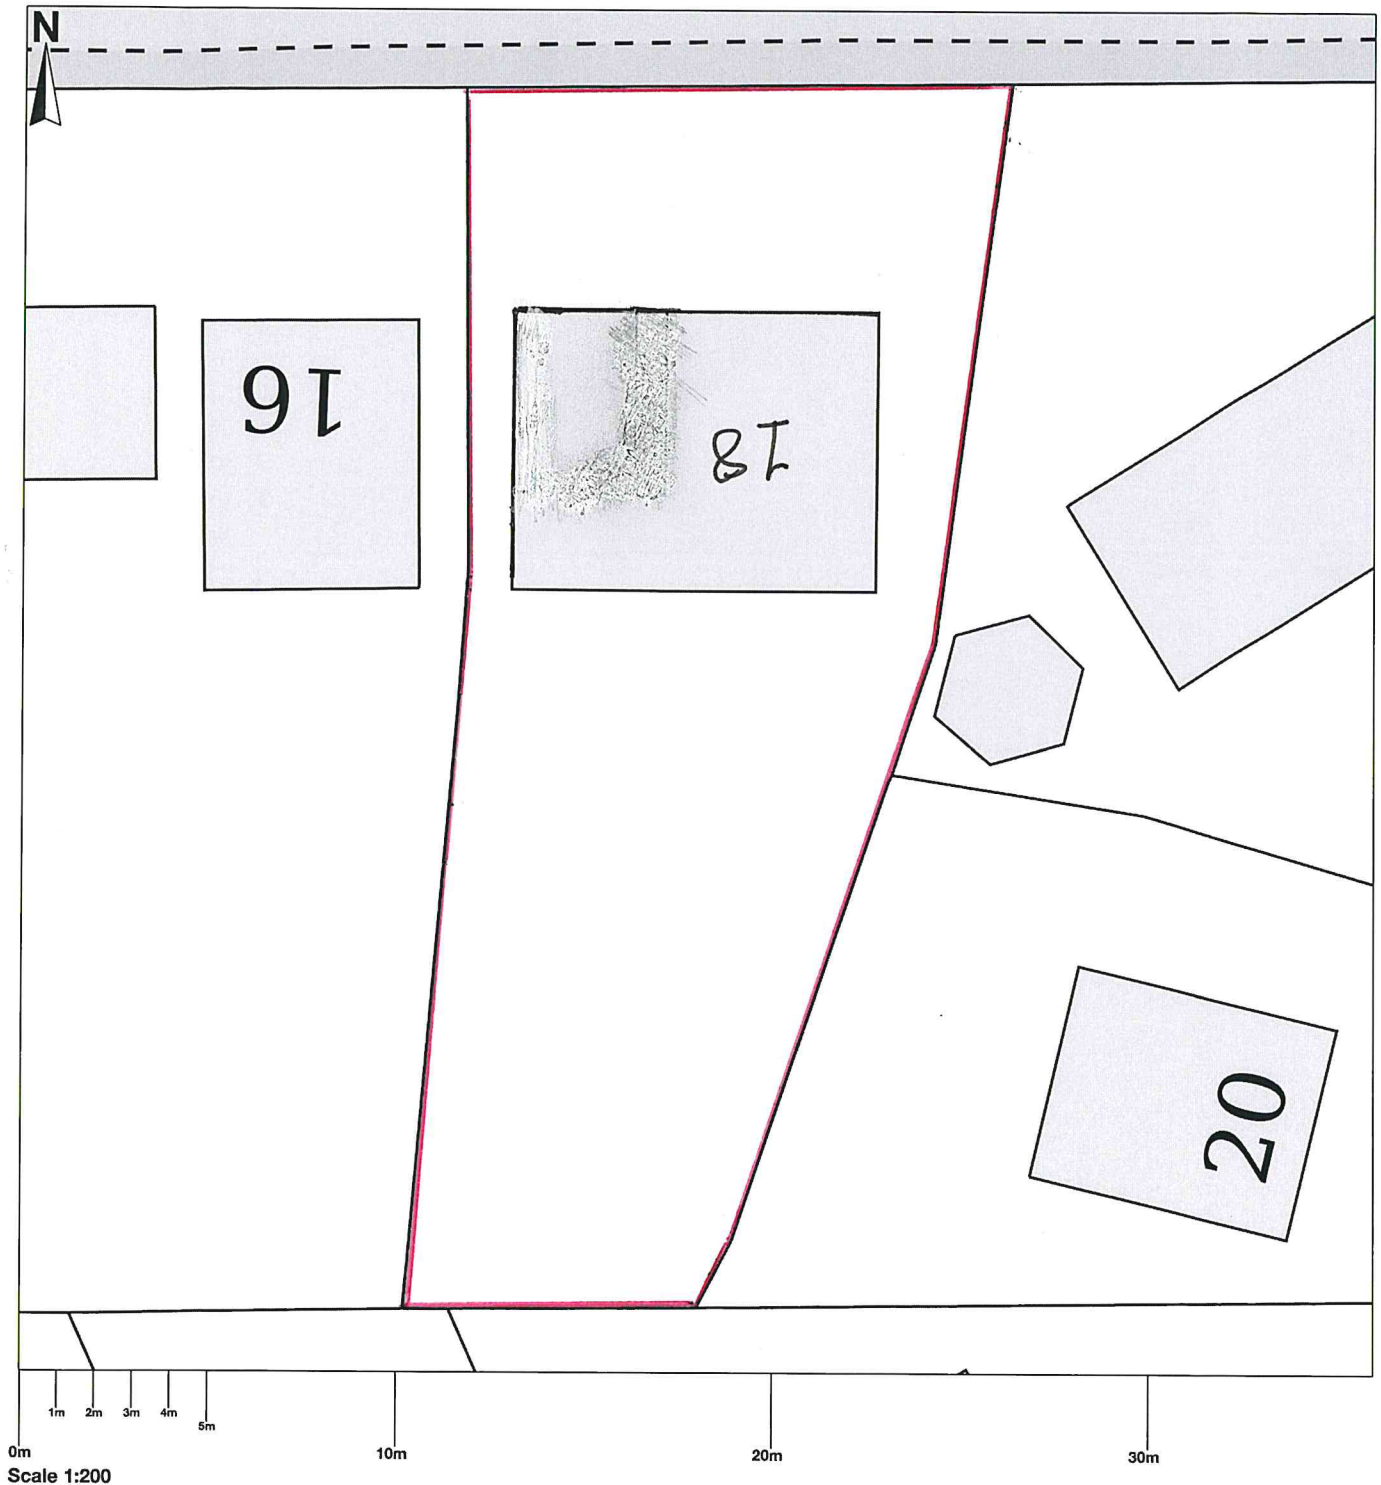

© Crown copyright and database rights 2023 OS 100054135. Map area bounded by: 387002,404726 387038,404762. Produced on 17 January 2023 from the OS National Geographic Database. Supplied by UKPlanningMaps.com. Unique plan reference: b36c/uk/895836/1209126

