


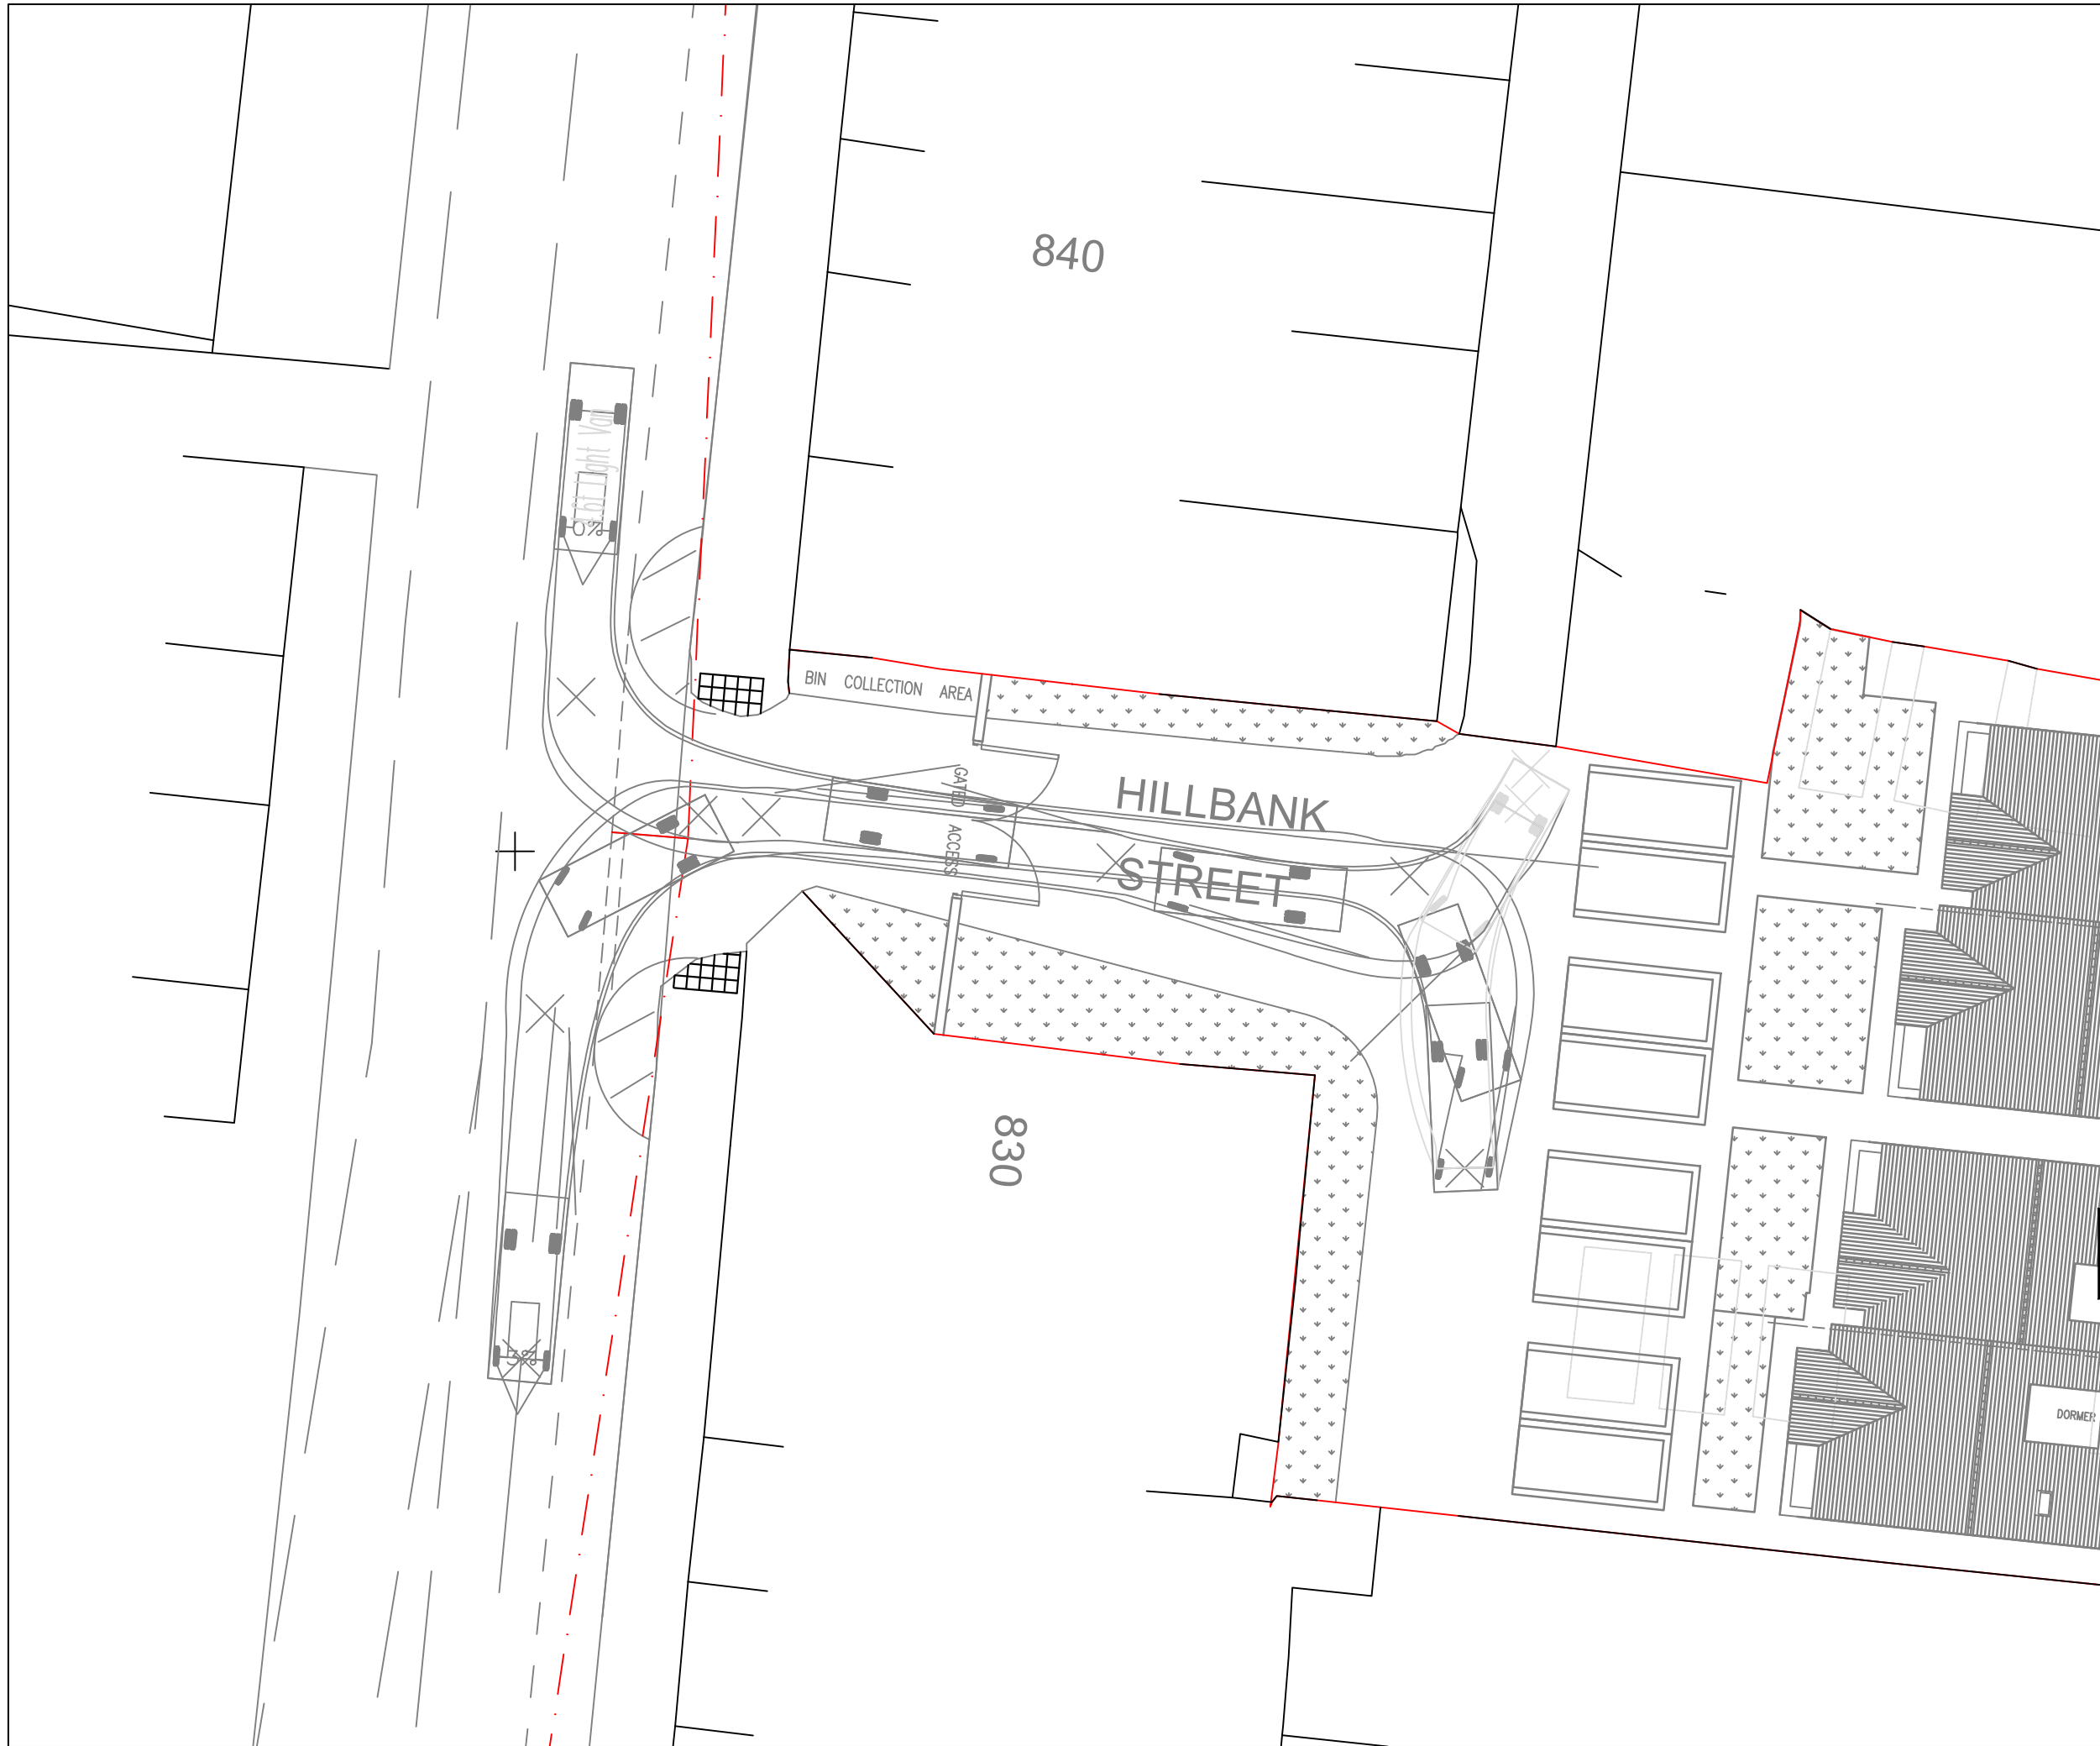

THIS DRAWING MAY BE USED ONLY FOR THE PURPOSE INTENDED AND ONLY WRITTEN DIMENSIONS SHALL BE USED

NOTES
Vehicle Profile

4.6t Light Van	5.885m
Overall Length	5.885m
Overall Width	2.00m
Overall Body Height	2.526m
Min Body Ground Clearance	0.299m
Track Width	1.765m
Lock to Lock Time	4.00 sec
Kerb to Kerb Turning Radius	6.000m

Revision Details	By	Date	Suffix
	Check		

Drawing Number

SK22453-002

Rochdale Road, Middleton

Drawing Title

Swept Path Analysis
Delivery Van

Scale at A3

1:200

Drawn	Approved
JAT	LGS
Check	Date
LGS	31.07.24

SK Transport Planning Ltd
Albion Wharf | Manchester | M1 5LN
www.sktransport.co.uk
0161 234 6509