PLEASE NOTE THE FOLLOWING:

'LL' DENOTES MOUNTED AT LOW LEVEL

'HL' DENOTES MOUNTED AT HIGH LEVEL

'CV' DENOTES MOUNTED IN THE CEILING VOID

'EX' DENOTES EXISTING


ALL MOUNTING HEIGHTS SHALL BE CONFIRMED WITH THE CONTRACT ADMINISTRATOR FIRST

NOTES


1. ALL SERVICES ROUTED ARE APPROXIMATE. THE CONTRACTOR SHALL BE RESPONSIBLE FOR DETERMINING THE EXACT ROUTES AND POSITIONS OF ALL INSTALLED SERVICES AND EQUIPMENT.
2. THE EXACT POSITION OF ALL SERVICES AND EQUIPMENT SHALL BE AGREED BY THE CONTRACT ADMINISTRATOR.
3. THE CONTRACTOR SHALL BE RESPONSIBLE FOR FULLY CO-ORDINATING ANY SERVICES INSTALLED WITH THE BUILDING FABRIC AND SERVICES INSTALLED BY OTHERS.
4. THIS DRAWING SHALL BE READ IN CONJUNCTION WITH ALL CONTRACT DOCUMENTATION AND SPECIFICATION FOR THE WORKS.
5. ALL DIMENSIONS SHOWN ARE IN MILLIMETRES.

SYMBOLS LEGEND


- TWIN CAR CHARGER, NOTE ELECTRICAL SUPPLY ONLY, CAR CHARGER FITTED BY MAIN CONTRACTOR
- DRAW PIT
- KEYCLAMP FENCE
- 100mmØ BURIED CABLE DUCTING
- ISOLATOR 'A' DENOTES RATING IN AMPS , 'P' DENOTES POLE
- CR CARD READER
- VI VIDEO INTERCOM UNIT

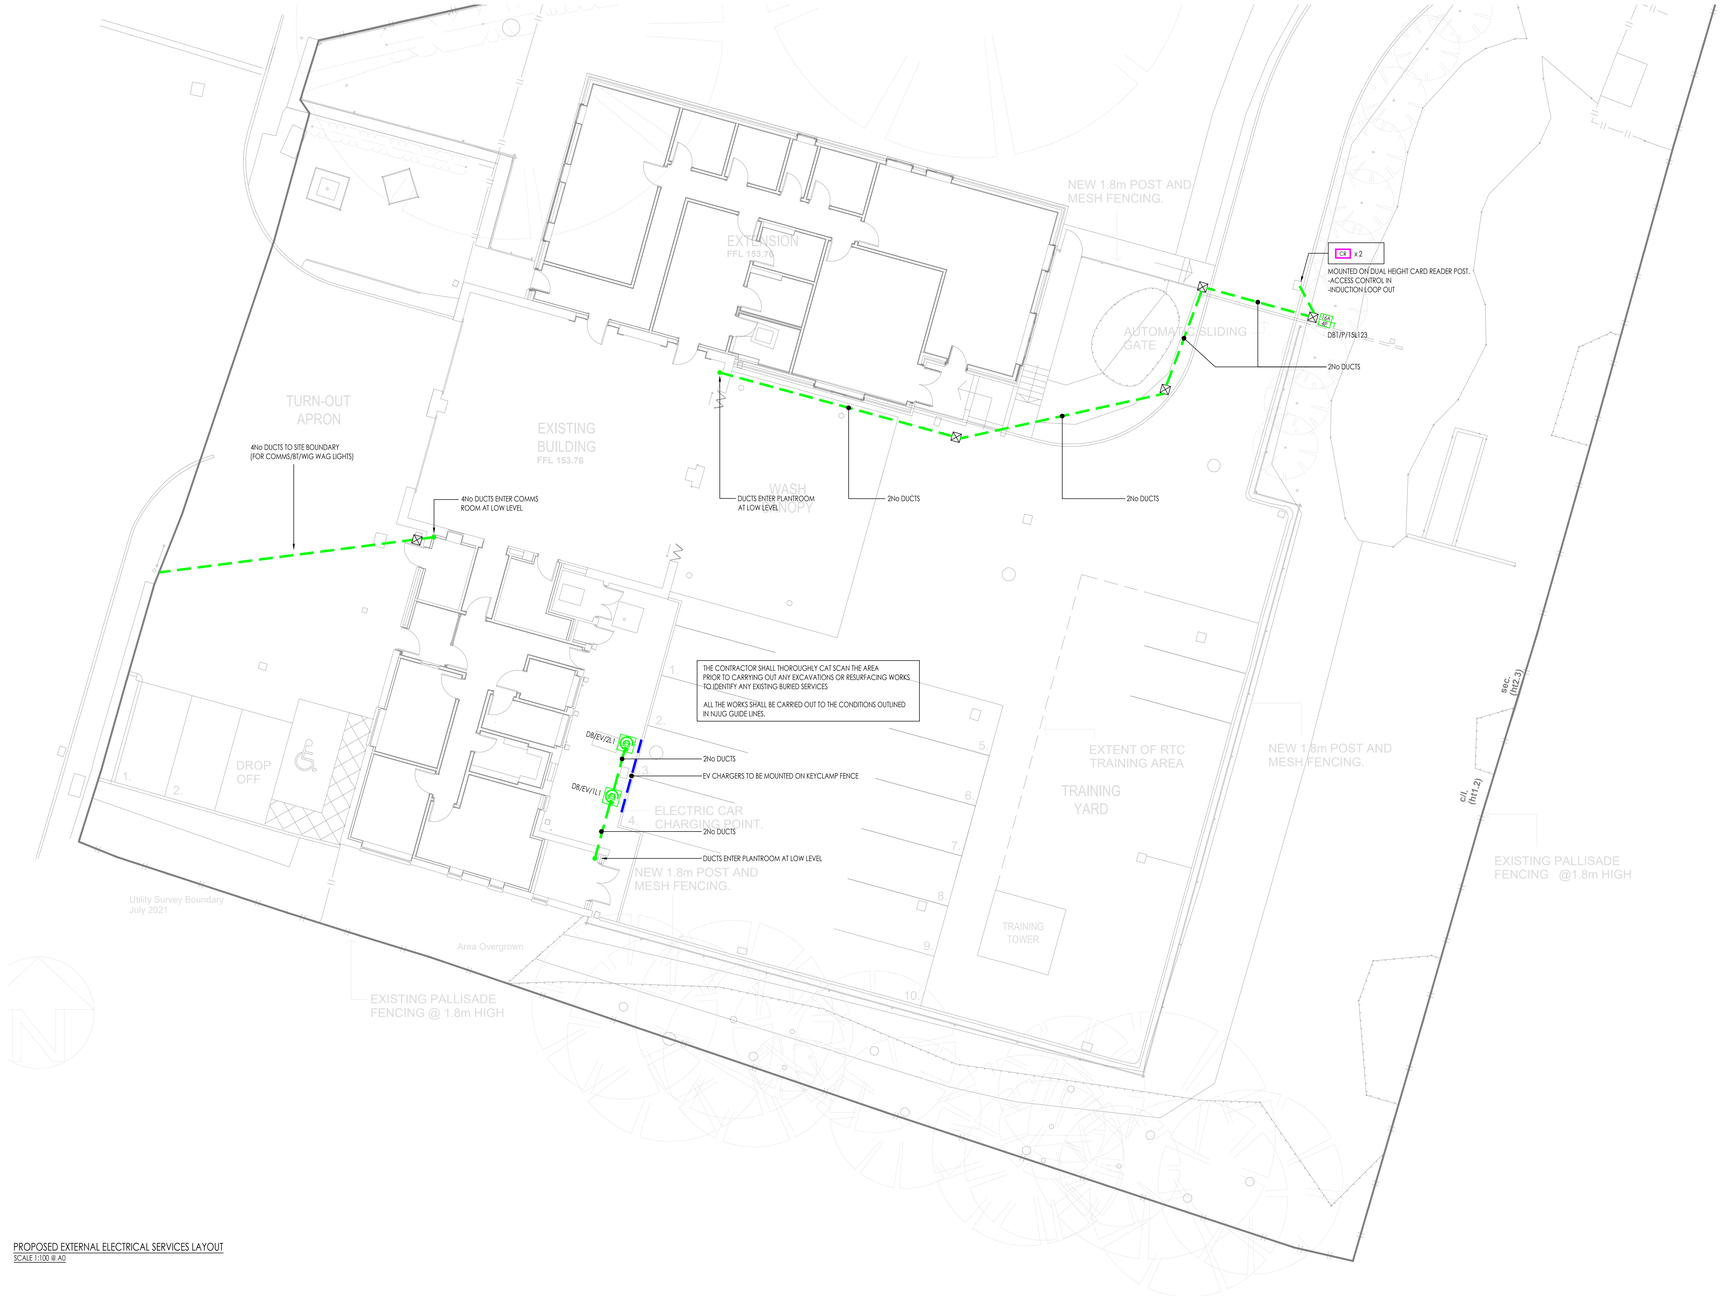

PROPOSED EXTERNAL ELECTRICAL SERVICES LAYOUT
SCALE 1:100 @ A0

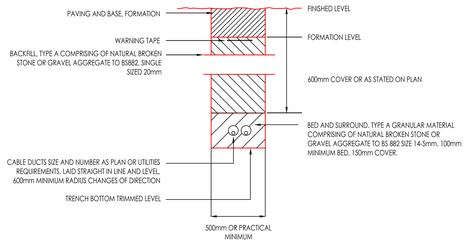


TYPICAL DETAILS WHERE CABLE DUCTS ARE BURIED UNDER ROAD CROSSINGS
(NTS)

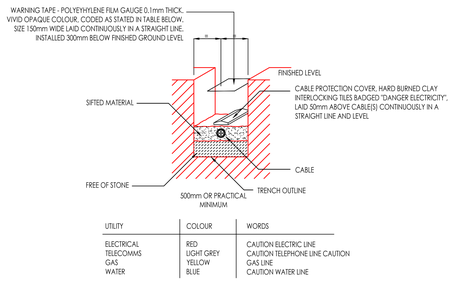

UTILITY	COLOUR	WORDS
ELECTRICAL	RED	CAUTION ELECTRIC LINE
TELECOMMS	LIGHT GREY	CAUTION TELEPHONE LINE CAUTION
GAS	YELLOW	GAS LINE
WATER	BLUE	CAUTION WATER LINE

TYPICAL DETAILS FOR BELOW GROUND TILES AND CABLE WARNING TAPES
(NTS)

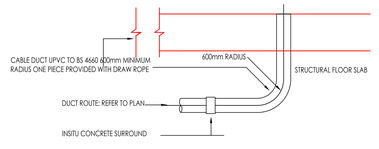

TYPICAL ELECTRICAL SERVICE ENTRY DUCTS
(NTS)

Rev	Description	By	Chk	Appr	Date
T3	TENDER ISSUE	YP	SF	RPW	AUG 2021
T2	TENDER ISSUE	YP	SF	RPW	06/04/2021
T1	TENDER ISSUE	YP	SF	RPW	30/12/2021

DO NOT SCALE OFF THIS DRAWING. ALL DIMENSIONS SHALL BE VERIFIED ON SITE.

Client
BRADSHAW GASS & HOPE

Project
LITTLEBOROUGH FIRE STATION

Title
PROPOSED EXTERNAL ELECTRICAL SERVICES LAYOUT

ROBERT WHETHAM ASSOCIATES
M&E CONSULTING ENGINEERS

Greater Manchester Office

Castle Hill House, 31 Mill Brow, Chadderton, Oldham
Greater Manchester, OL1 2RT

t. 0161 624 5544

e. enquiries@robertwhetham.co.uk w. robertwhetham.co.uk

Drawn By	Checked By	Approved By	Date
YP	SF	RPW	DEC 2021
Scale	Drawing Number		Revision
1:100 @ A0	W1976-RWA-00-XX-DR-E-9001		T3

TENDER ISSUE