
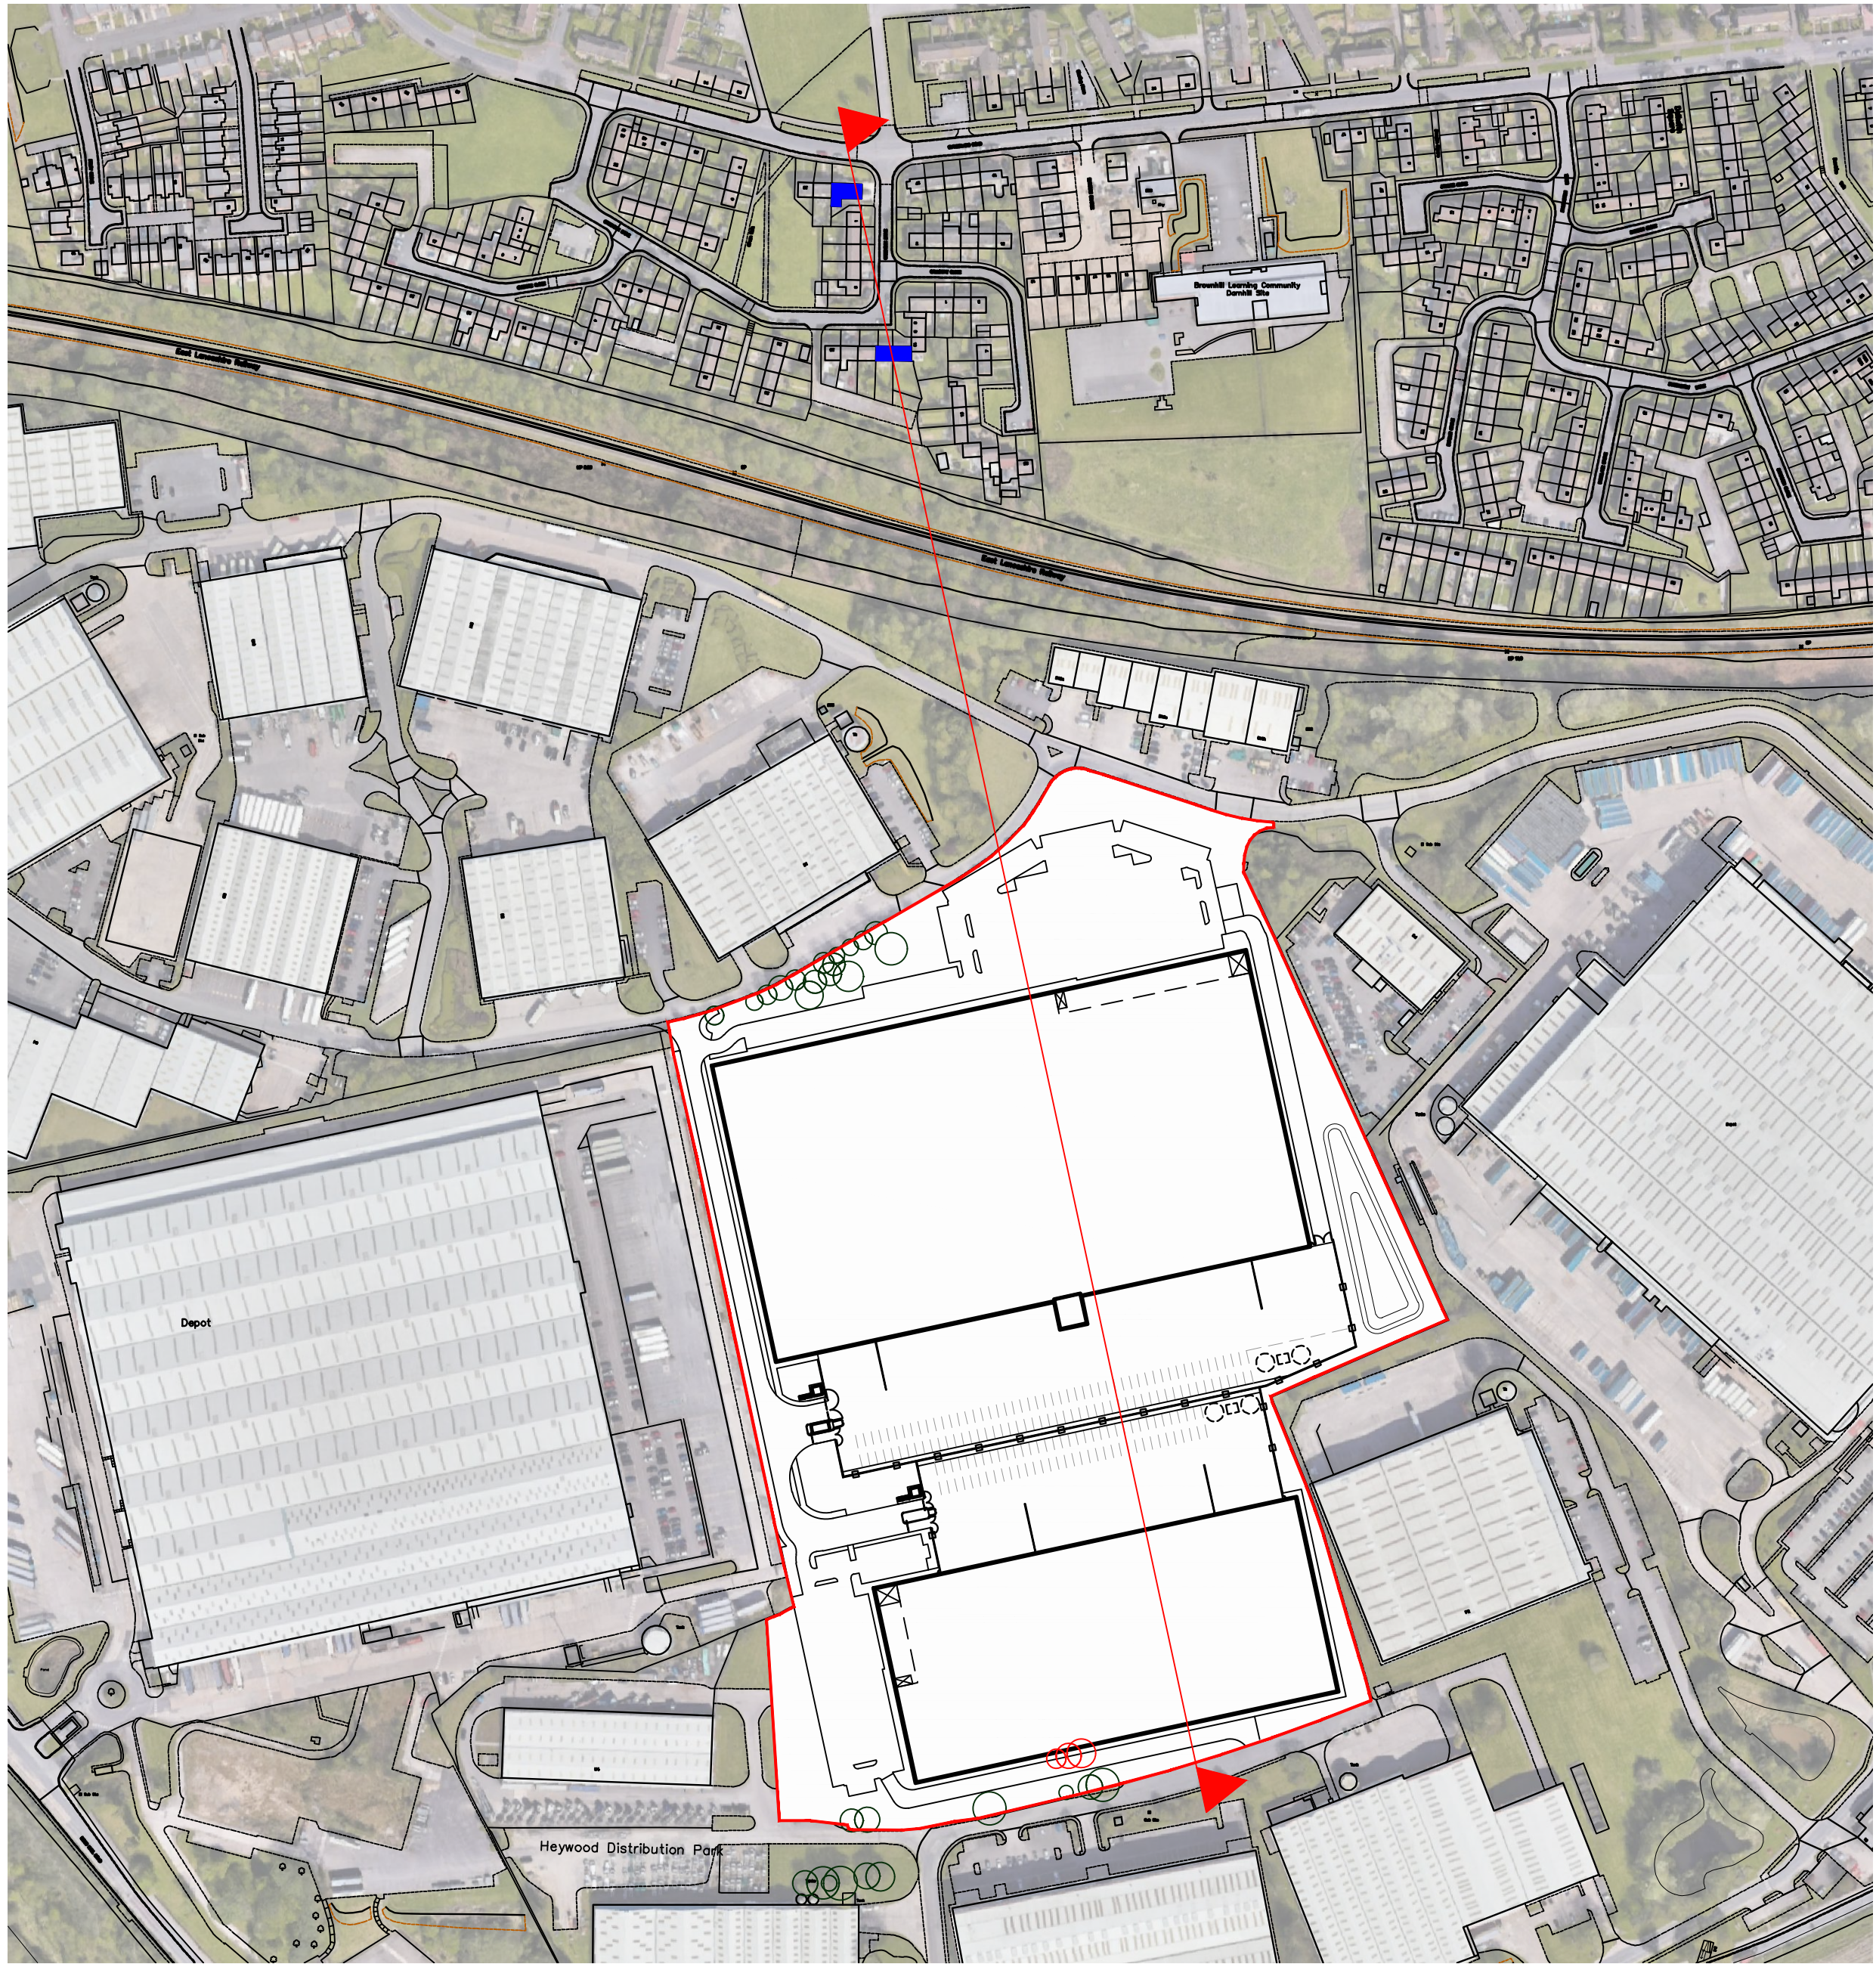
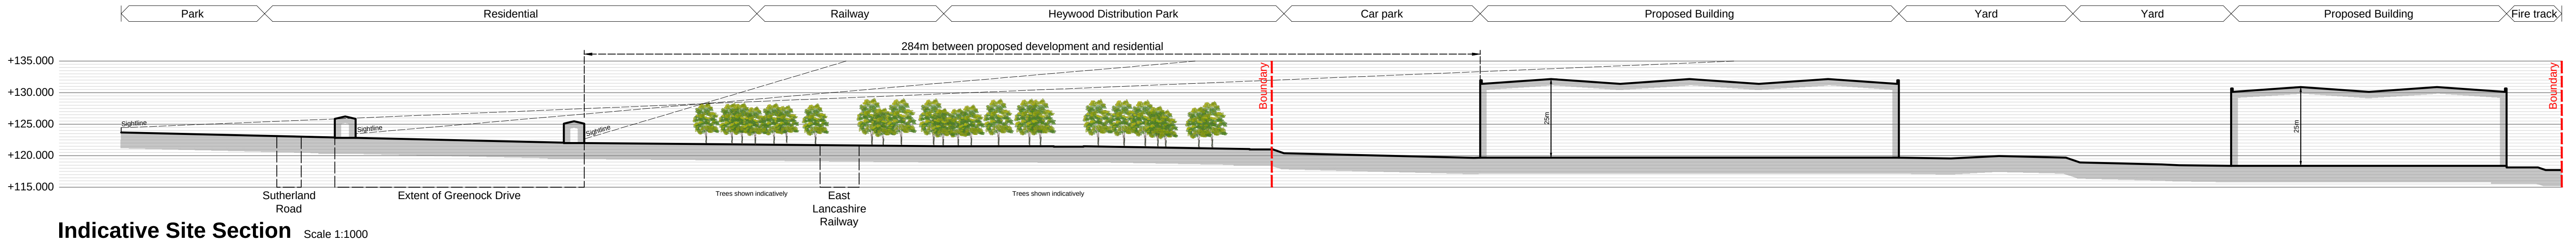


- Dimensions are in millimeters, unless stated otherwise.
- Scaling of this drawing is not recommended.
- It is the recipient's responsibility to print this document to the correct scale.
- All relevant drawings and specifications should be read in conjunction with this drawing.

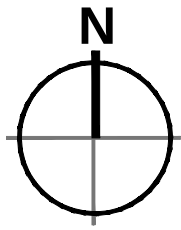

Key Plan Scale 1:2500

Offsite levels based on UMC Architects interpretation of published data, not a specific survey.

P.03	Client logo updated	RS	TDA	19.07.24
P.02	Annotation amendments	RS	TDA	21.06.24
P.01	Initial Issue	RS	TDA	18.06.24

rev	amendments	by	ckd	date
-----	------------	----	-----	------

Heywood Distribution Park, Heywood

Indicative Site Section

Information Container LOD:	LOD 100
----------------------------	---------



Newark Beacon, Cafferata Way, Newark, Nottinghamshire NG24 2TN
t. +44 (0)1636 653027 e. info@umcarchitects.com

RIBA PoW Stage:	2 - Concept Design
Document Suitability:	S1
Drawn / Checked:	RS / TDA
Date:	18.06.24
Scale:	As Noted A1
UMC Project Number:	23103
Document Reference:	Drawing no: Revision:
23103 - UMC - ZZZZ - SI - DR - A	0660 P03

