Ground Floor

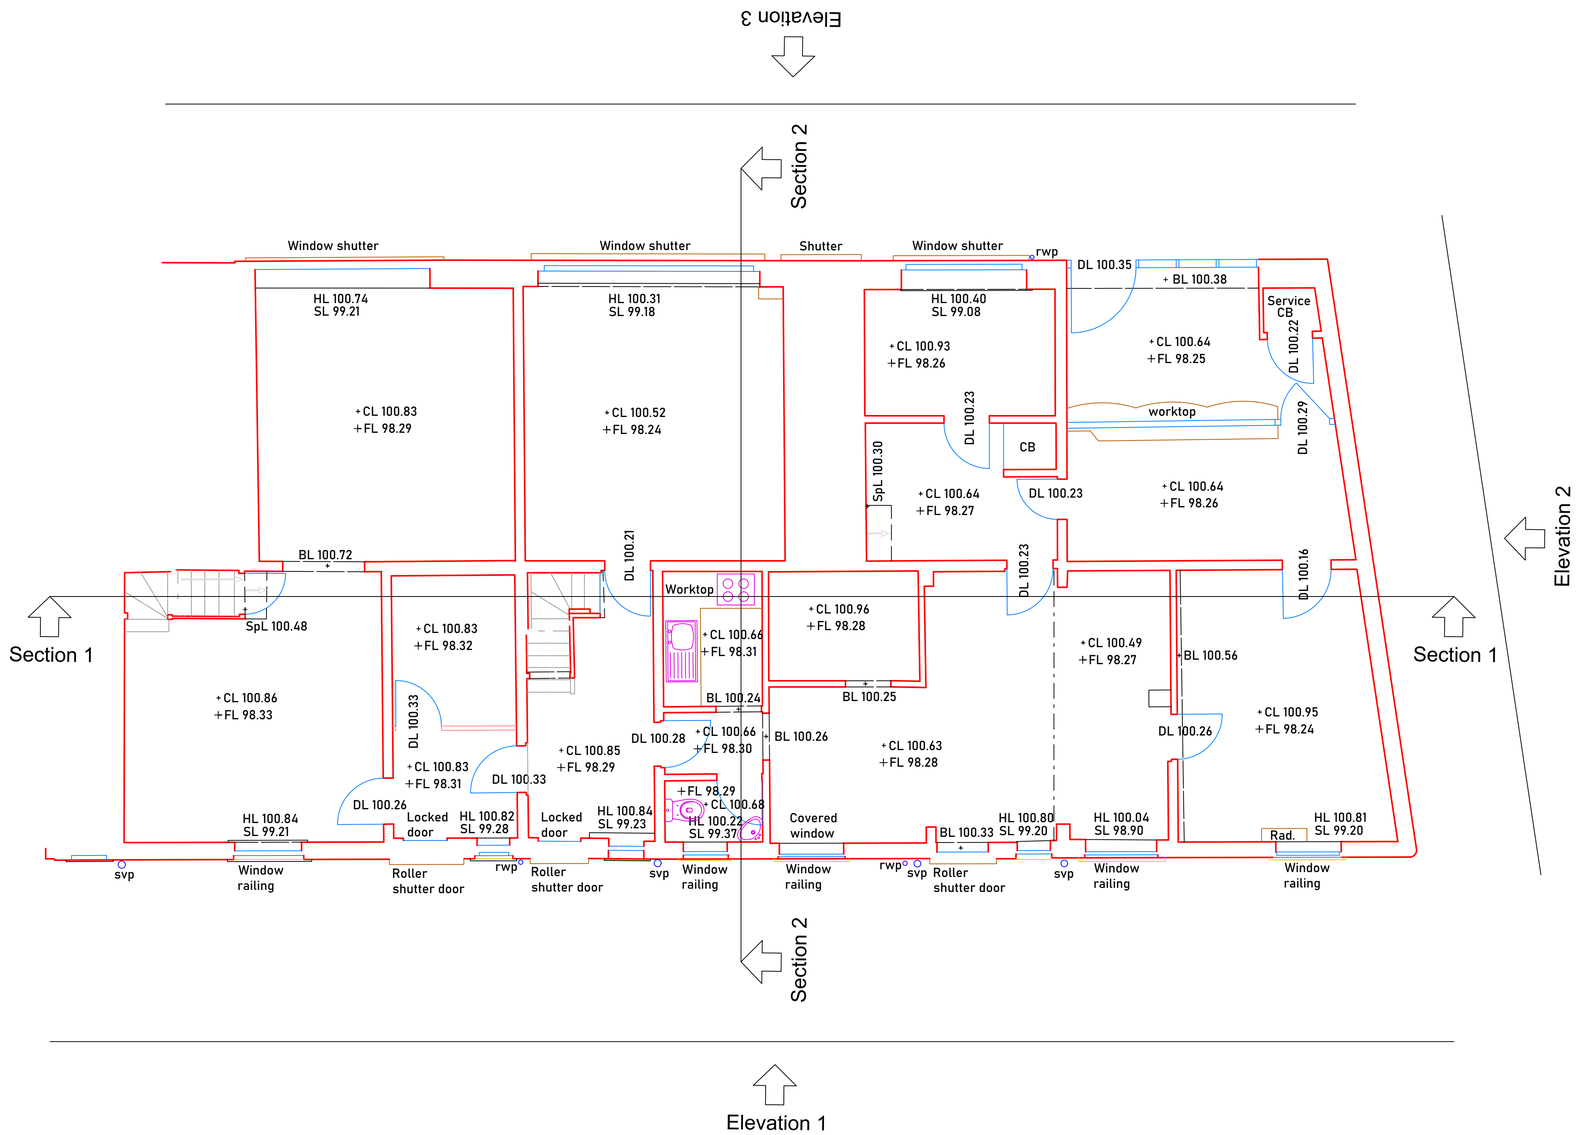

Wall	Ceiling	Duct	FL	Floor Level	HL	Head Level
Wall Partition	Step	Furniture	CL	Ceiling Level	SL	Sill Level
Column	Frame Door	Kitchen App	BL	Beam Level	Lvl	Level
Beam	Frame Window	Sanitary	DL	Door Level	Ht	Height

4m 0 4m 8m 12m 16m 20m

Project	Oldham Road
Drawing Title	Measured Building Survey
Drawing Number	10271_001_1
Revision	-
Scale @ A1	1:50
Client	AJ Cocker Associates
Date	May 2022
Surveyor	NB
Drawn by	AS
Checked by	NB

Revision notes

Rev	Date	Comments
-	-	-

Drawing Notes

Measured building survey to local grid, field work undertaken on the 12th of May.

Sheet Layout

NTB Survey Geodesy Solutions
Email info@ntbsurvey.com | www.ntbsurvey.com | Tel: 01254 496307

1st Floor

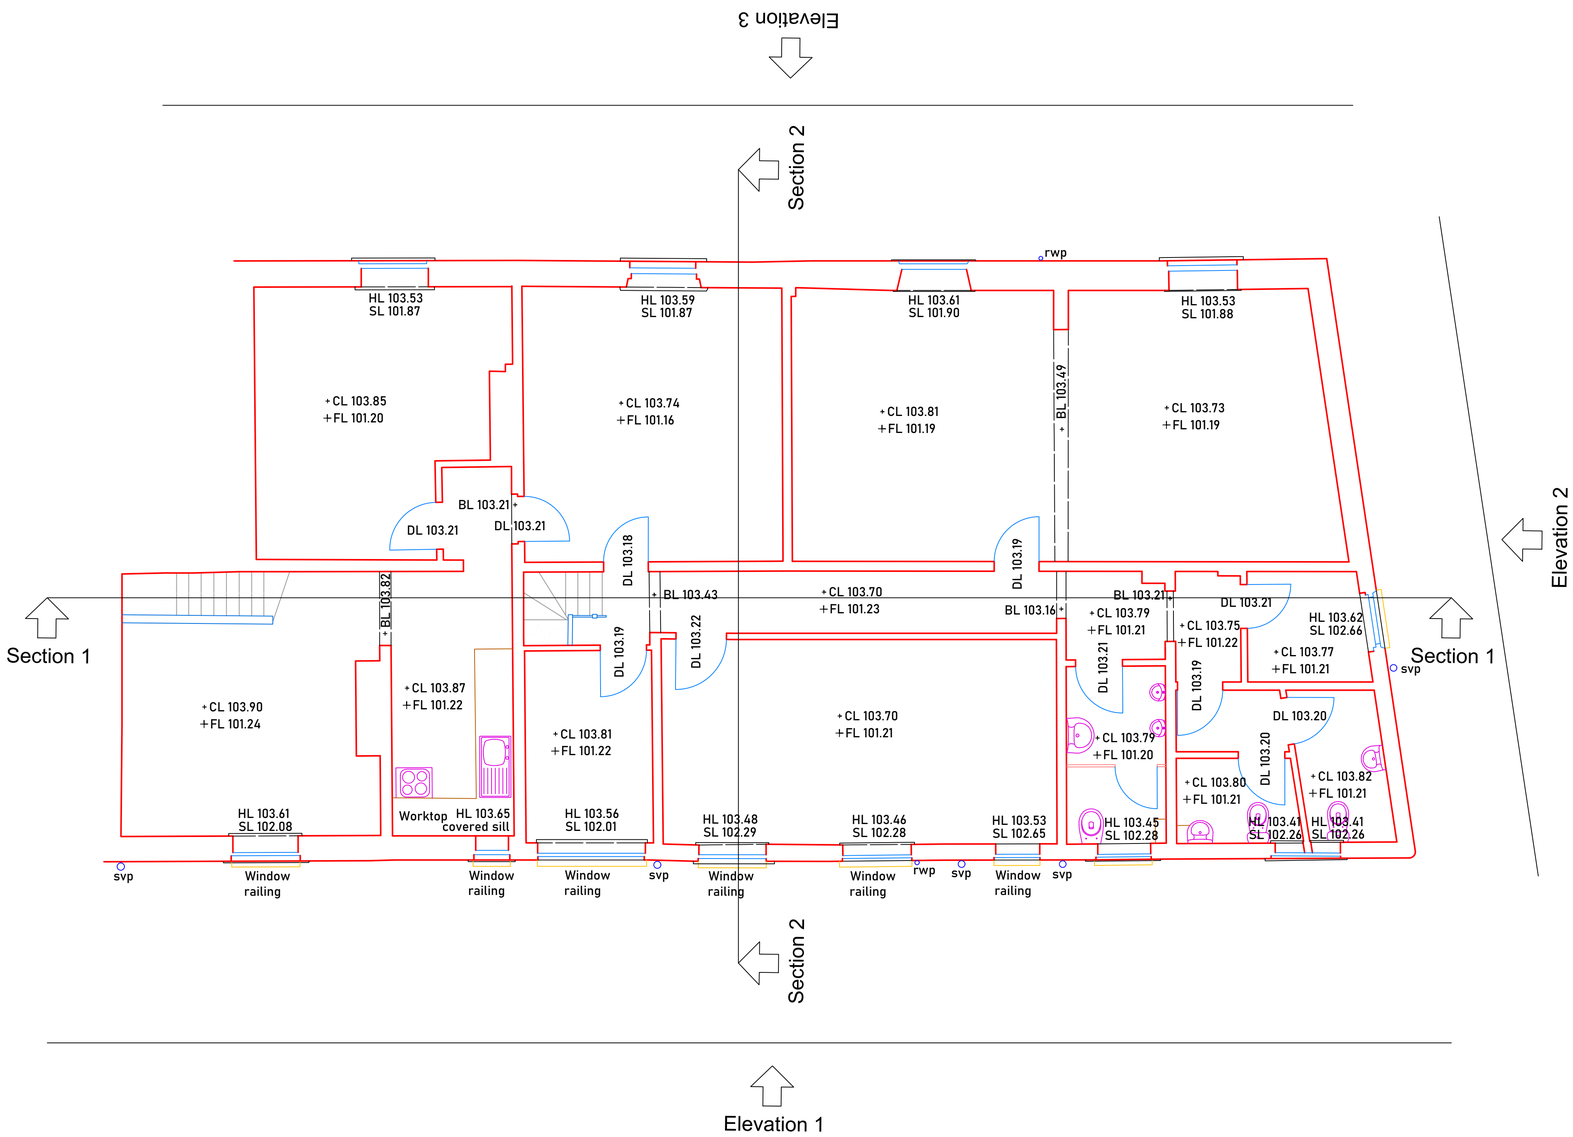

Wall	Ceiling	Duct	FL	Floor Level	HL	Head Level
Wall Partition	Step	Furniture	CL	Ceiling Level	SL	Sill Level
Column	Frame Door	Kitchen App	BL	Beam Level	Lvl	Level
Beam	Frame Window	Sanitary	DL	Door Level	Ht	Height

4m 0 4m 8m 12m 16m 20m

Project	Oldham Road
Drawing Title	Measured Building Survey
Drawing Number	10271_001_2
Revision	-
Scale @ A1	1:50
Client	AJ Cocker Associates
Date	May 2022
Surveyor	NB
Drawn by	AS
Checked by	NB

Revision notes

Rev	Date	Comments
-	-	-

Drawing Notes

Measured building survey to local grid, field work undertaken on the 12th of May.

Sheet Layout

NTB Survey Geodesy Solutions
Email: info@ntbsurvey.com | www.ntbsurvey.com | Tel: 01254 496307

Basement

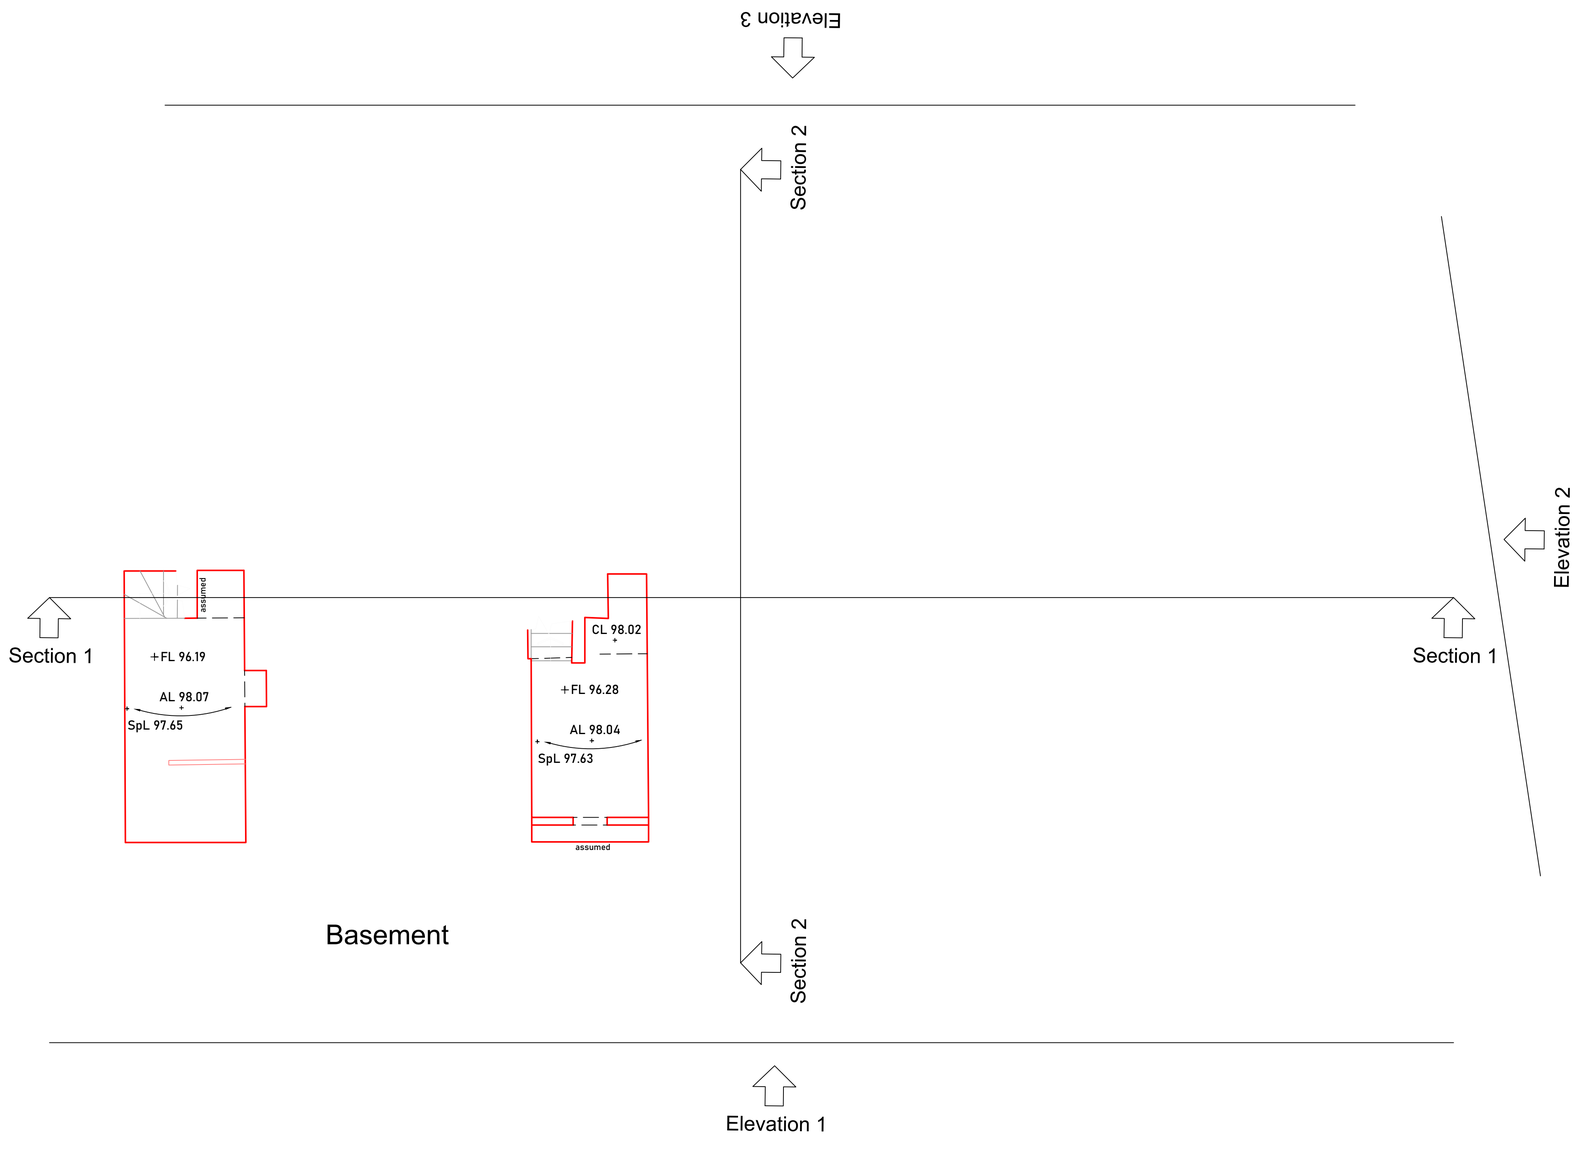

Wall	Ceiling	Duct	FL	Floor Level	HL	Head Level
Wall Partition	Step	Furniture	CL	Ceiling Level	SL	Sill Level
Column	Frame Door	Kitchen App	BL	Beam Level	Lvl	Level
Beam	Frame Window	Sanitary	DL	Door Level	Ht	Height

4m 0 4m 8m 12m 16m 20m

Project	Oldham Road
Drawing Title	Measured Building Survey
Drawing Number	10271_001_3
Revision	-
Scale @ A1	1:50
Client	AJ Cocker Associates
Date	May 2022
Surveyor	NB
Drawn by	AS
Checked by	NB

Revision notes

Rev	Date	Comments
-	-	-

Drawing Notes

Measured building survey to local grid, field work undertaken on the 12th of May.

Sheet Layout

NTB Survey Geodesy Solutions
Email info@ntbsurvey.com | www.ntbsurvey.com | Tel: 01254 496307

Sections

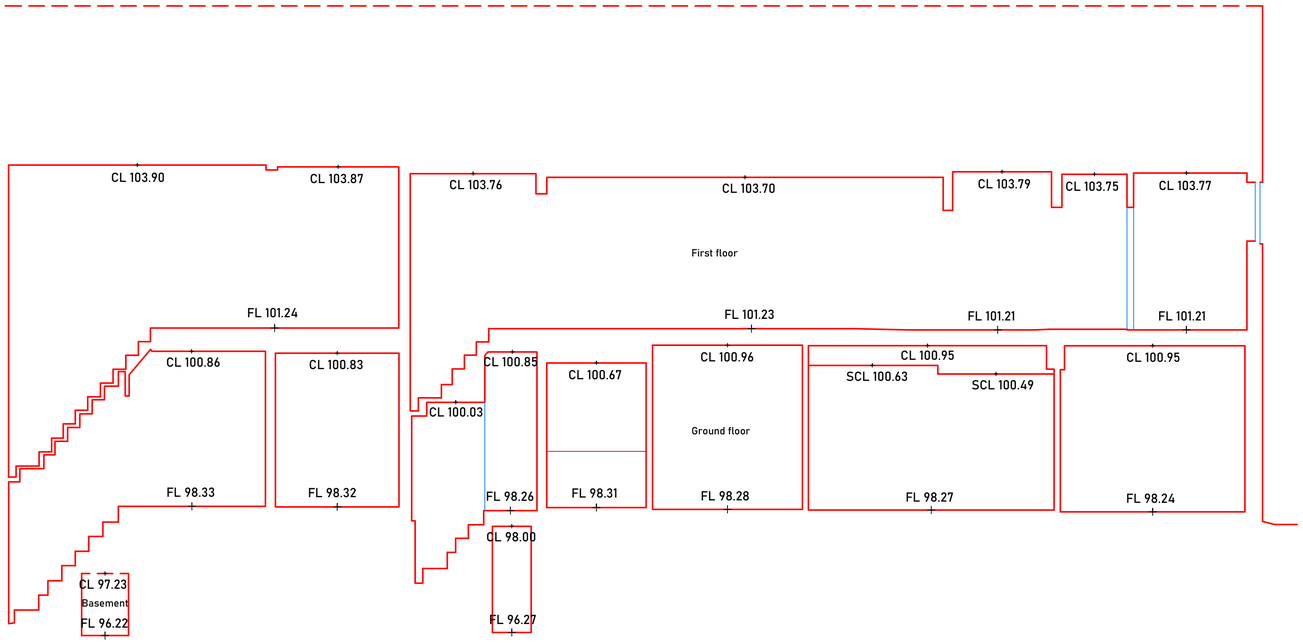

Datum 95.00m

Section 1

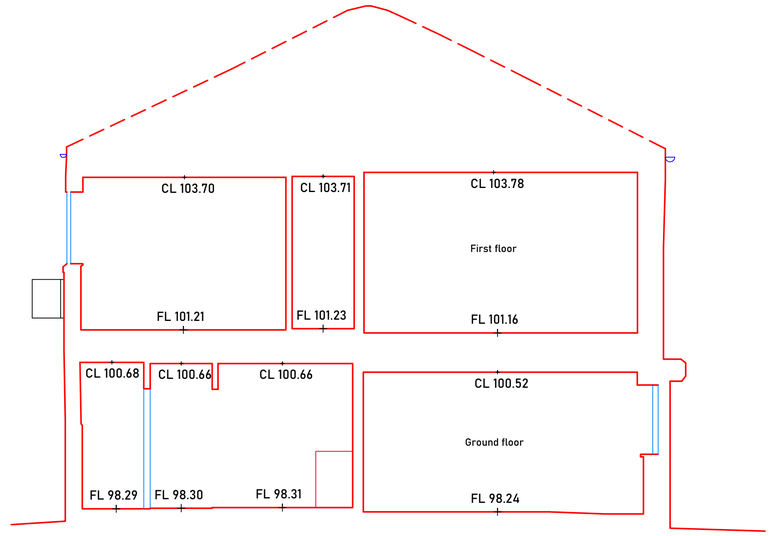

Datum 95.00m

Section 2

Wall
Wall Partition
Column
Beam
Ceiling
Step
Frame Door
Frame Window
Duct
Furniture
Kitchen App
Sanitary
FL Floor Level
CL Ceiling Level
BL Beam Level
DL Door Level
HL Head Level
SL Sill Level
Lvl Level
Ht Height

4m 0 4m 8m 12m 16m 20m

Project	Oldham Road
Drawing Title	Measured Building Survey
Drawing Number	10271_001_4
Revision	-
Scale @ A1	1:50
Client	AJ Cocker Associates
Date	May 2022
Surveyor	NB
Drawn by	AS
Checked by	NB

Revision notes

Rev	Date	Comments
-	-	-

Drawing Notes

Measured building survey to local grid, field work undertaken on the 12th of May.

Sheet Layout

NTB Survey Geodesy Solutions
Email info@ntbsurvey.com | www.ntbsurvey.com | Tel: 01254 496307

Elevations

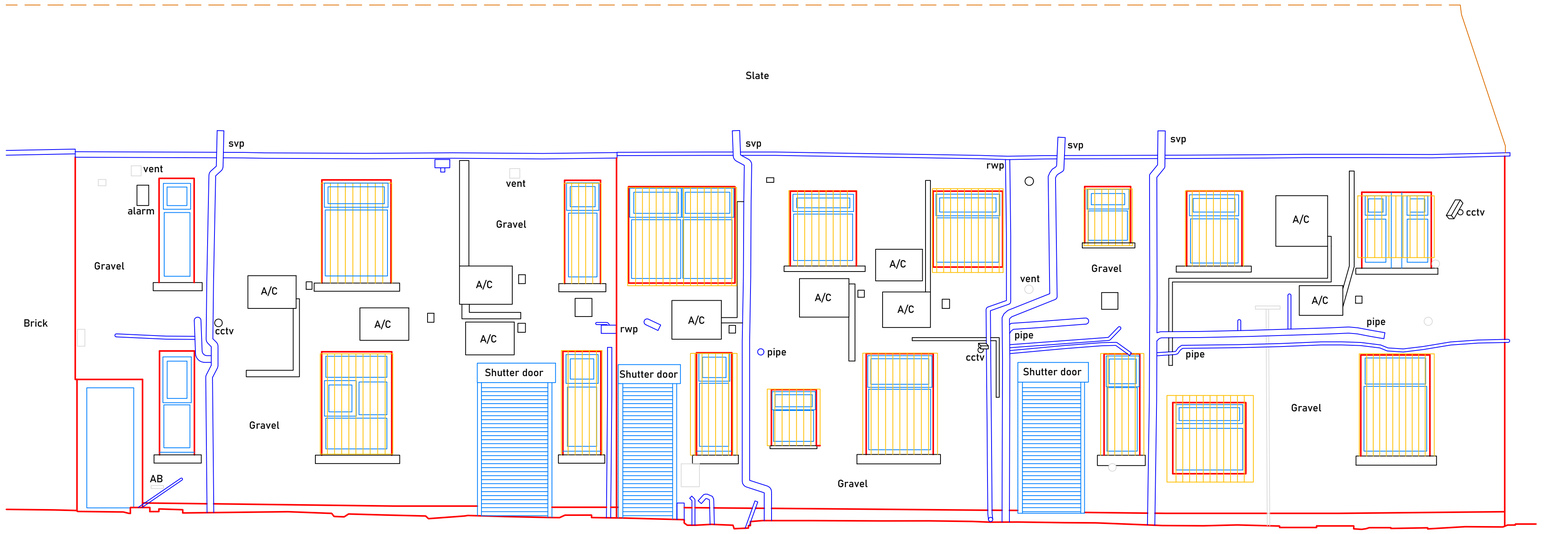

Datum 97.00m

Elevation 1

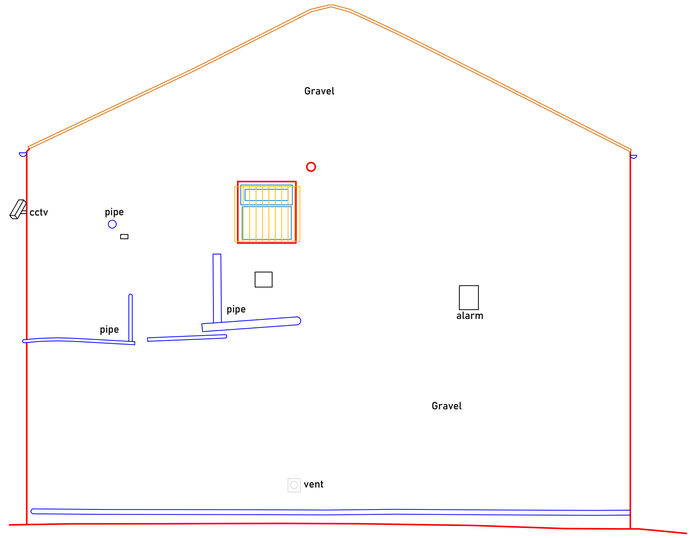

Datum 97.00m

Elevation 2

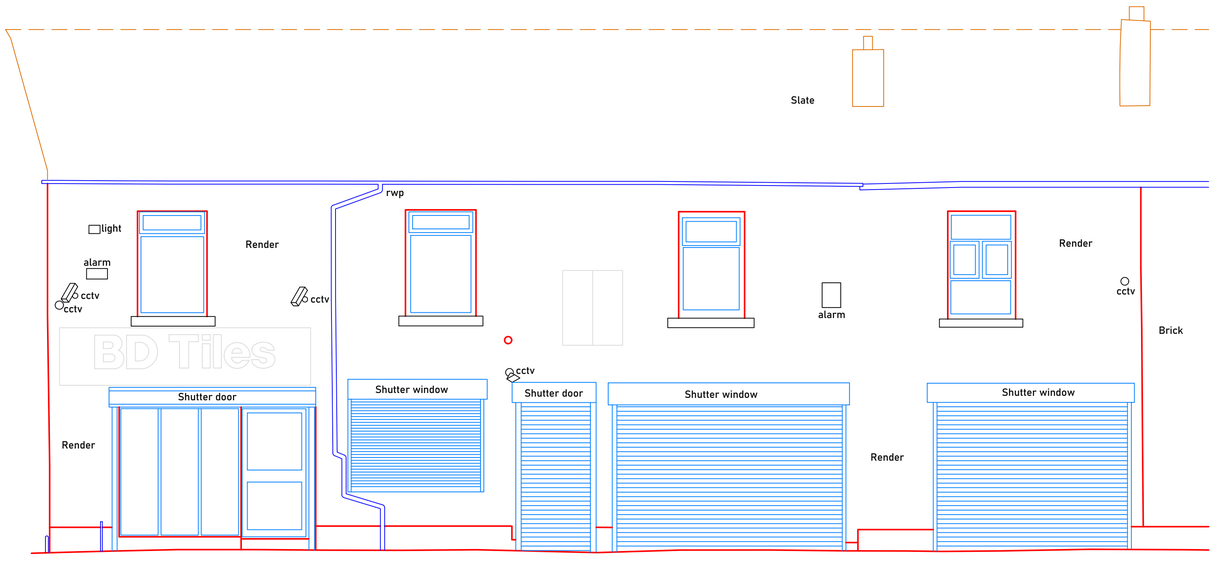

Datum 97.00m

Elevation 3

Wall	Ceiling	Duct	FL	Floor Level	HL	Head Level
Wall Partition	Step	Furniture	CL	Ceiling Level	SL	Sill Level
Column	Frame Door	Kitchen App	BL	Beam Level	Lvl	Level
Beam	Frame Window	Sanitary	DL	Door Level	Ht	Height

4m 0 4m 8m 12m 16m 20m

Project	Oldham Road
Drawing Title	Measured Building Survey
Drawing Number	10271_001_5
Revision	-
Scale @ A1	1:50
Client	AJ Cocker Associates
Date	May 2022
Surveyor	NB
Drawn by	AS
Checked by	NB

Revision notes

Rev	Date	Comments
-	-	-

Drawing Notes

Measured building survey to local grid, field work undertaken on the 12th of May.

Sheet Layout

NTB Survey
Geodesy Solutions
Email: info@ntbsurvey.com | www.ntbsurvey.com | Tel: 01254 496307