


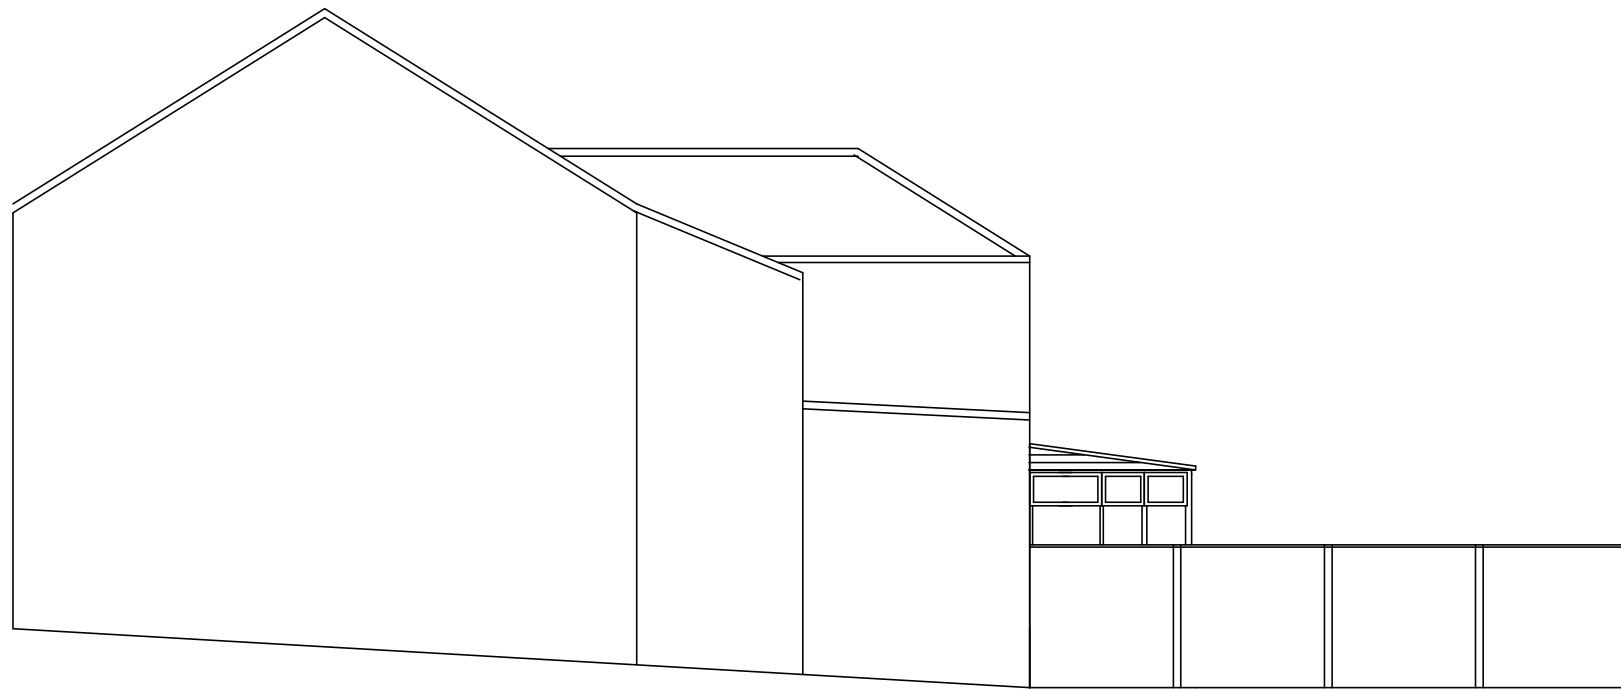

Proposed side from number 123


Owners and their builders should not begin any works until any relevant permissions are in place.

Boundary Positions shown on the drawing are based upon best information available, however the legal boundaries of the site should be determined prior to work on site.

Where applicable-it is the legal responsibility of the Building Owner to ensure compliance with Party Wall Etc Act 1996. Owners should serve notice in accordance with the Act, further information is available at www.gov.uk Party Wall etc. Act 1996 - Explanatory Booklet. Party Wall Act matters are civil legislation unrelated to the Planning and Building Control process or any new or existing boundary disputes.

The copyright for drawings prepared for this work remains with LoganBuilding and drawing should not be copied or reproduced without written consent of the company.

This drawing has been prepared for the purposes of obtaining consent for the alterations shown. DO NOT SCALE. This is not a setting out drawing-all contractors must check and confirm dimensions on site, and notify designer as required regarding inaccurate dimensions. Levels to be determined by main contractor-should this be incompatible with the design of work main contractor should inform designer.

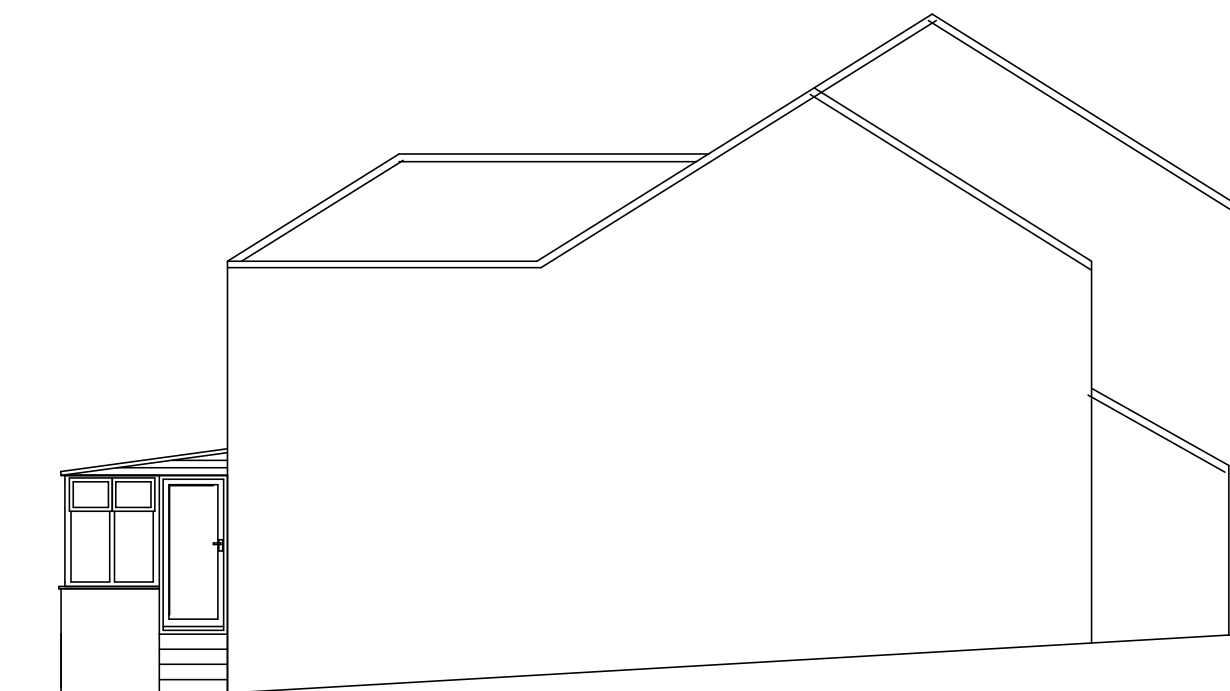

Proposed side gable end

123a Durnford Street Middleton M24 5TS

Conservatory at rear of house in Conservation Area
Drawing 6- Proposed side elevations

Drawing Number 2223-06

Loganbuilding@outlook.com

07904 649901
Scale 1:100 @A3