




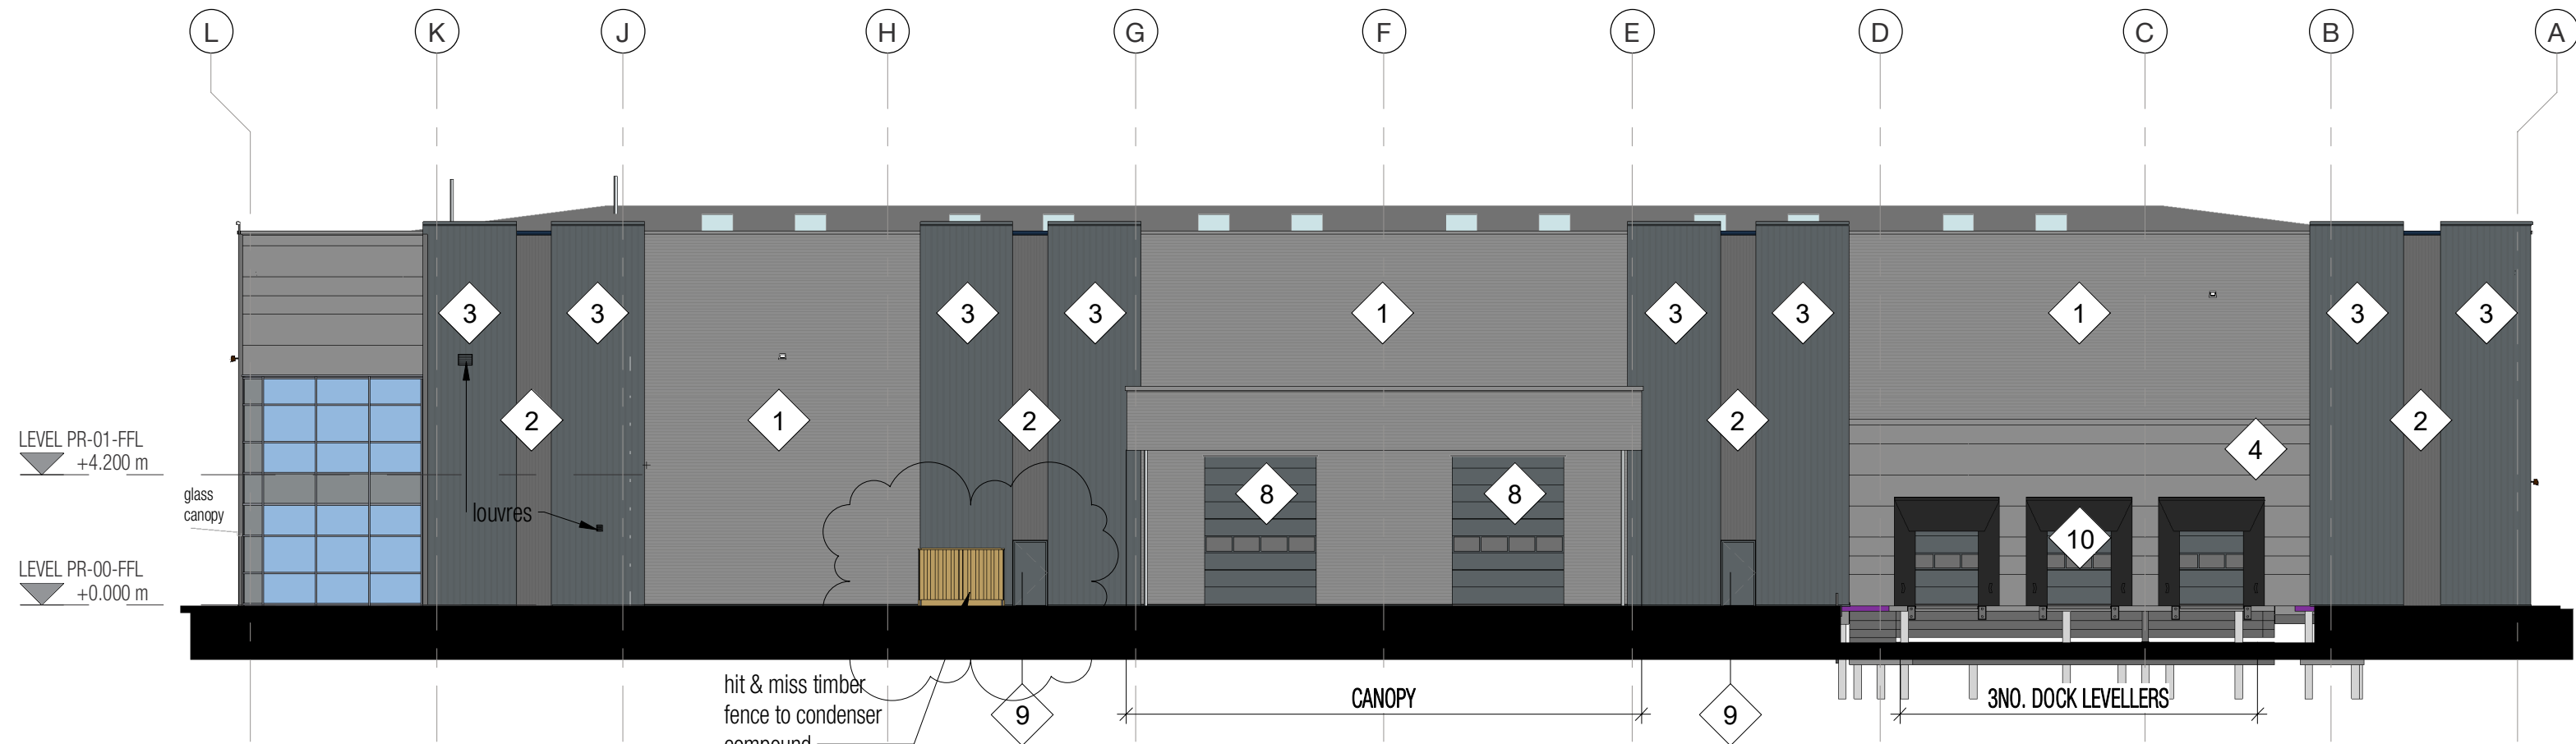


01 ELEVATION 01
20005 1 : 200 North Elevation

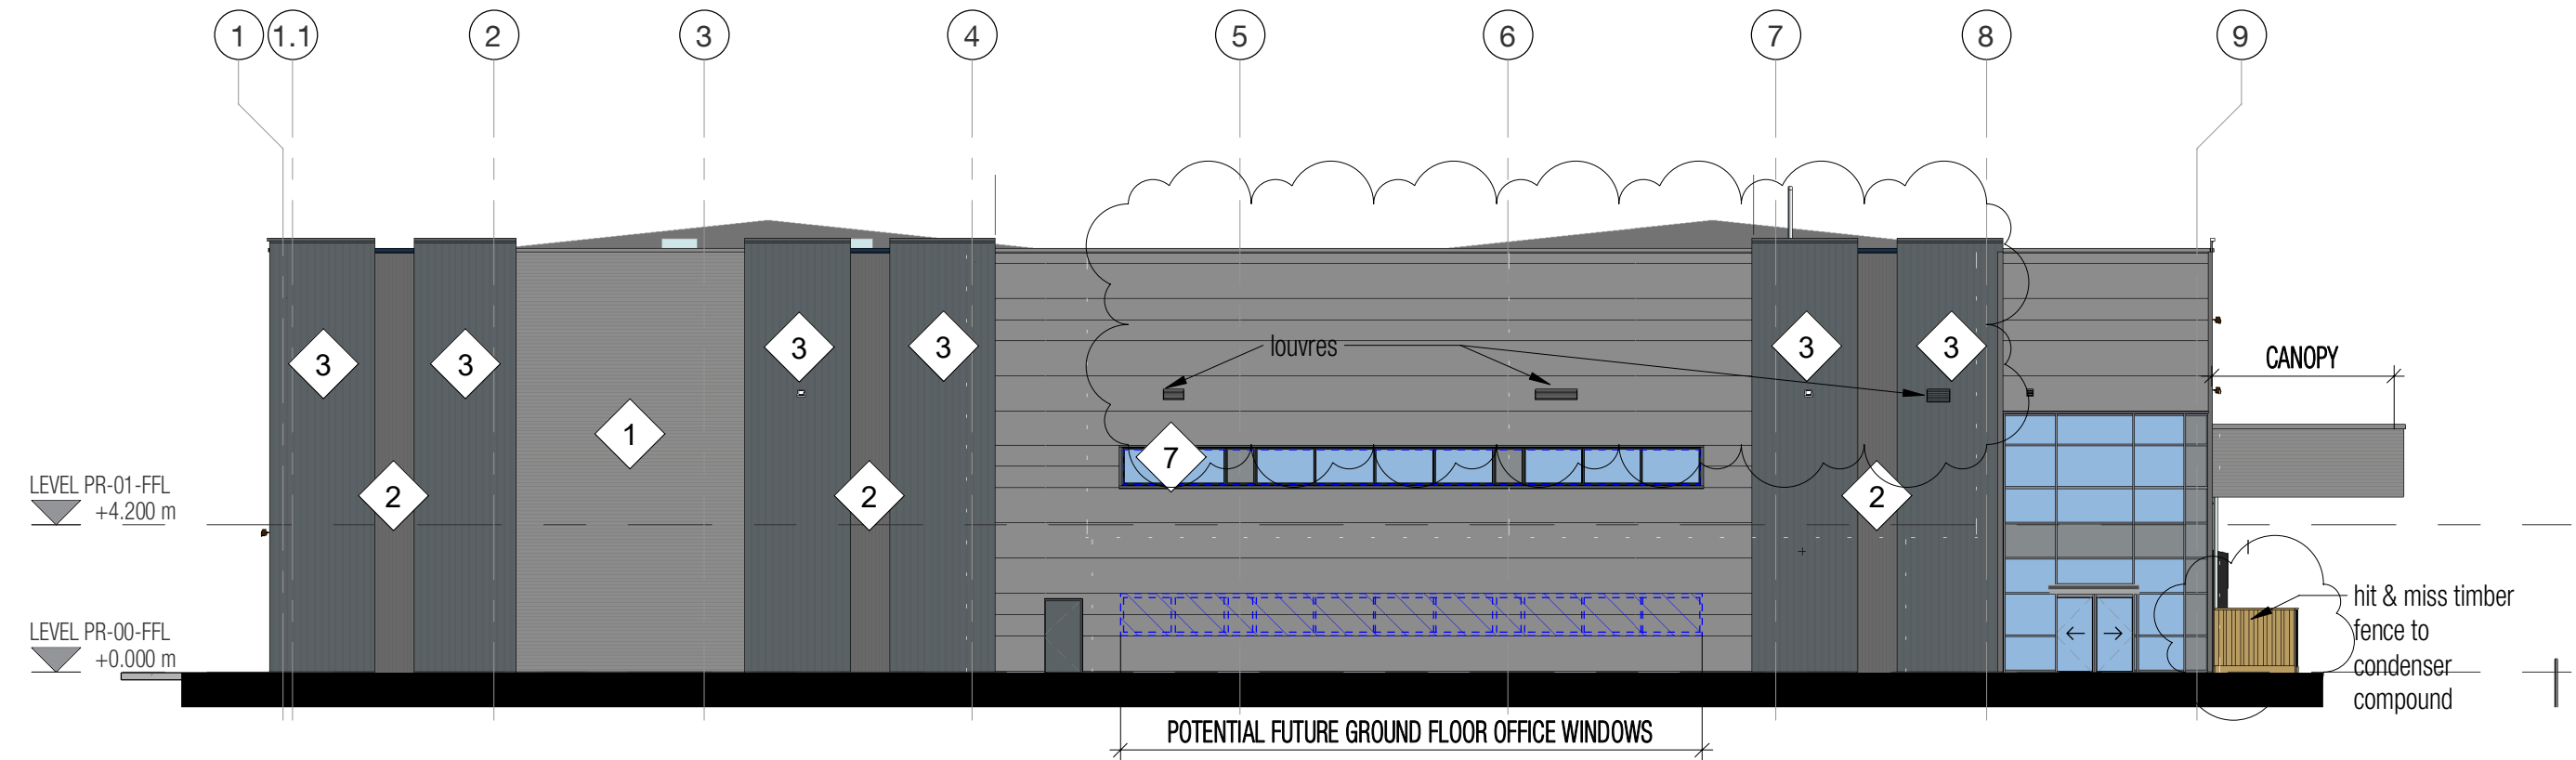


02 ELEVATION 02
20005 1 : 200 East Elevation

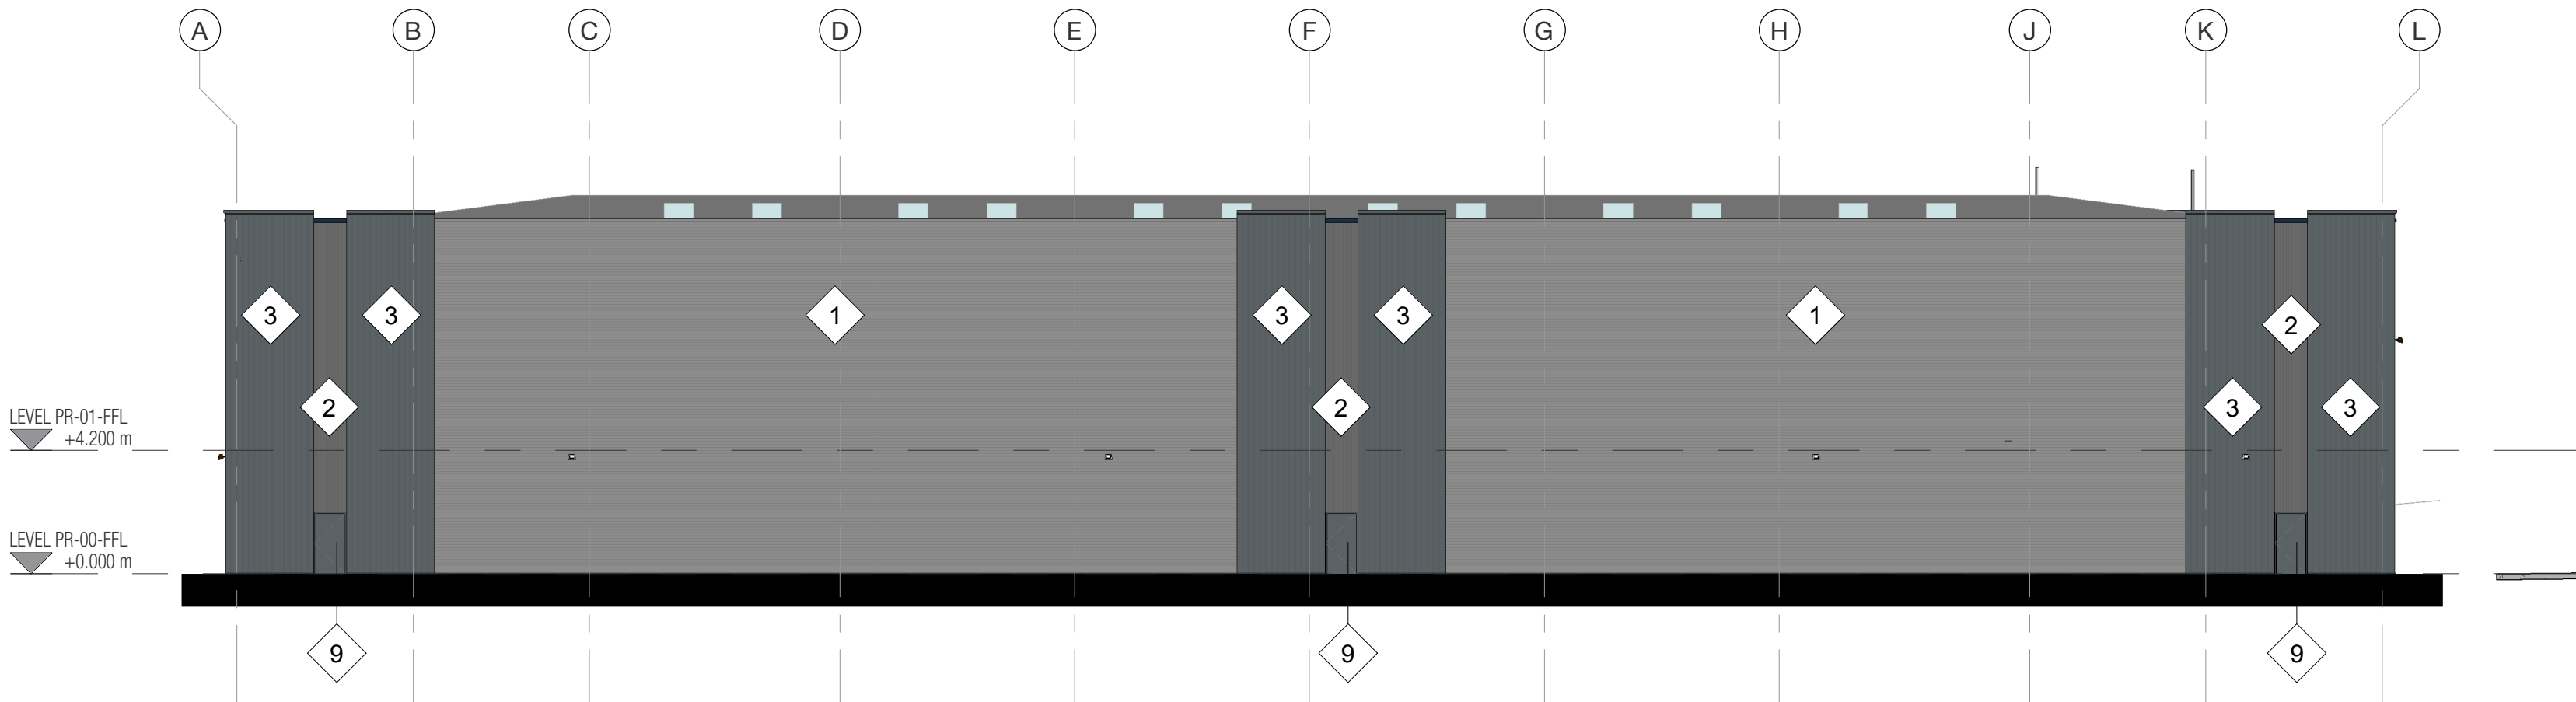


03 ELEVATION 03
20005 1 : 200 South Elevation

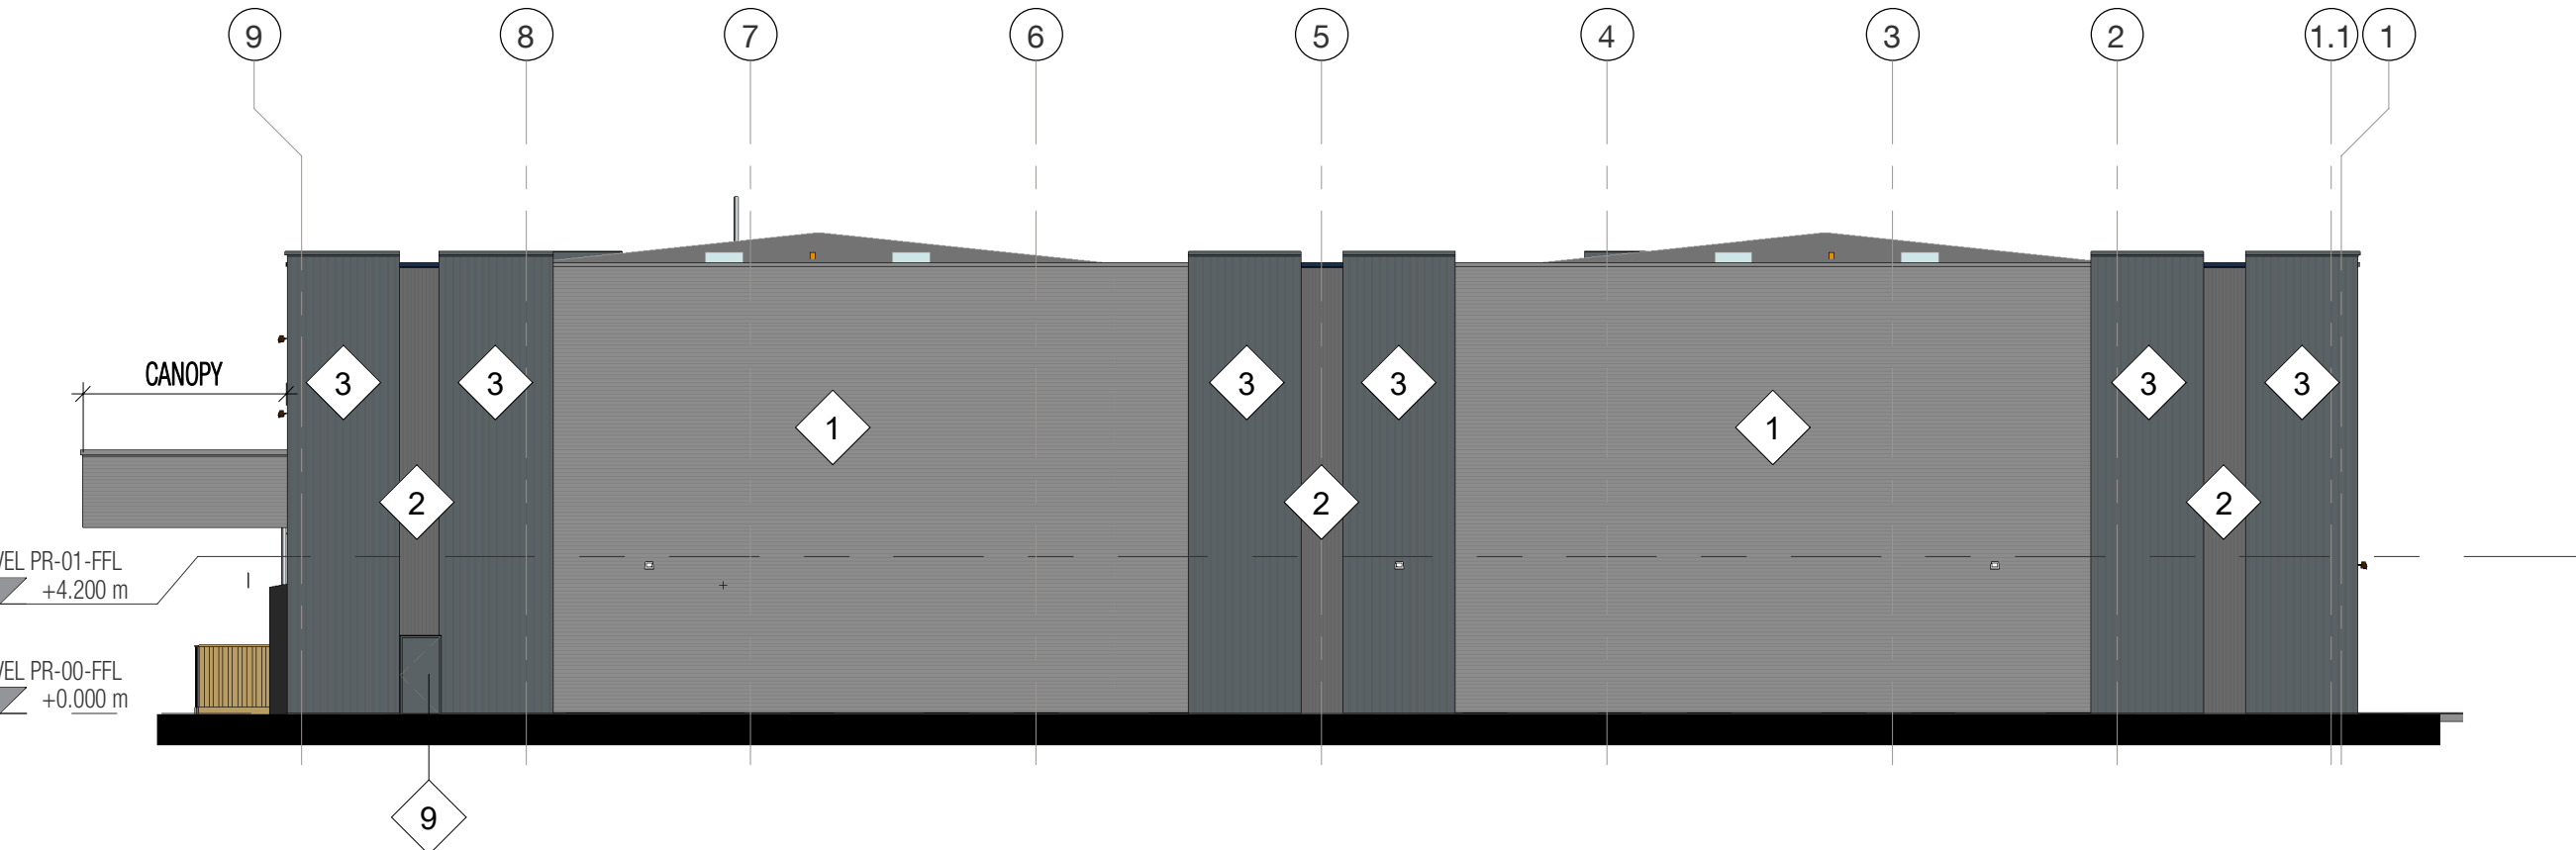

04 ELEVATION 04
20005 1 : 200 West Elevation

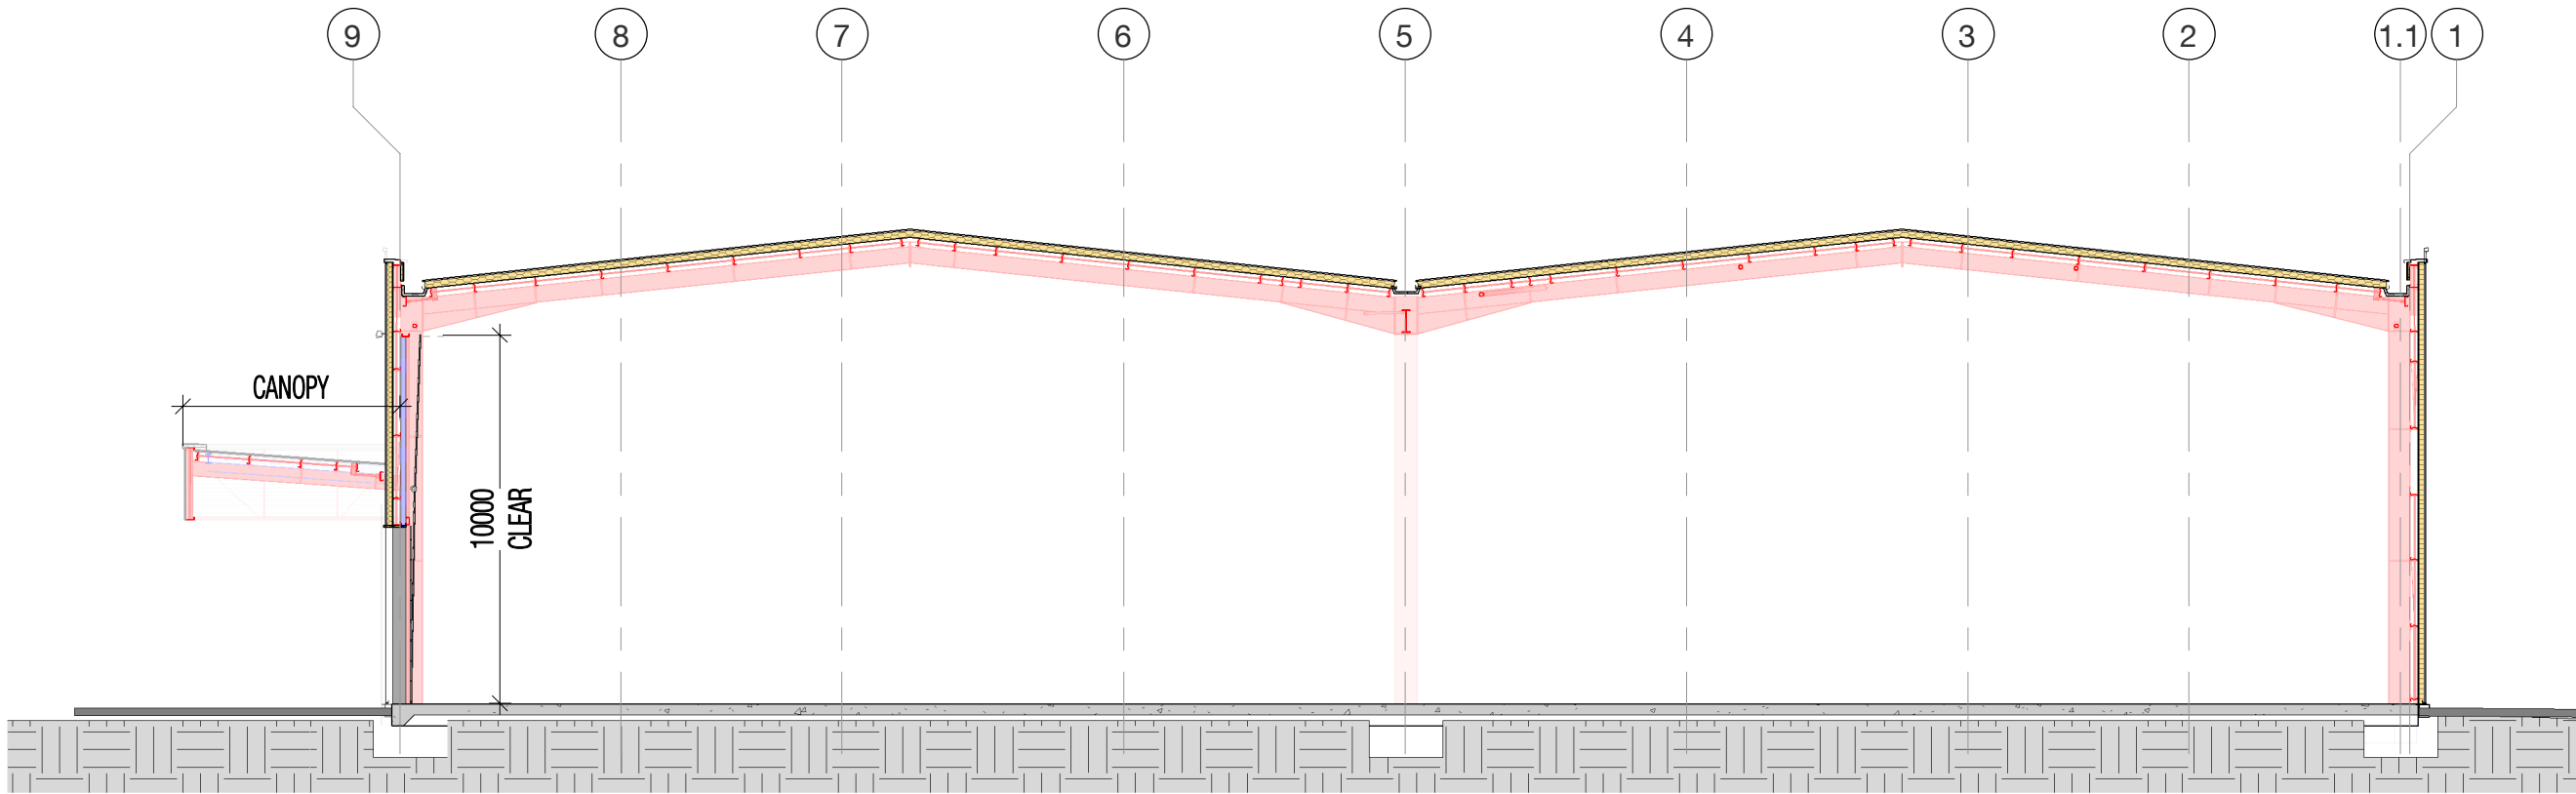

A-A SECTION A-A
20005 1 : 200

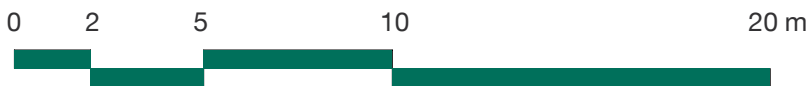

INFORMATION CONTAINED IN THIS DRAWING IS THE
SOLE COPYRIGHT OF DLA ARCHITECTURE LTD AND IS
NOT TO BE REPRODUCED WITHOUT PERMISSION

DO NOT SCALE, REFER TO FIGURED DIMENSIONS ONLY

REVISIONS

P 01	PLANNING ISSUE	11/02/22 PT BG
P 02	PLANNING NMA - TIMBER HIT & MISS FENCE TO CONDENSER COMPOUND - LOUVRES SHOWN ON ELEVATIONS	30/03/23

NOTES

All drawing is to be read in conjunction with OTHER CONSULTANTS information
This drawing is for PLANNING not to be used for any other purpose

Drawings to be read in conjunction with the following DLA drawings:

- 2021-135 / 20000 GA PLAN GROUND FLOOR
- 2021-135 / 20001 GA PLAN FIRST FLOOR
- 2021-135 / 20002 GA ROOF PLAN
- 2021-135 / 20005 GA ELEVATIONS & SECTION

External Materials Key	
Ref	Material description
1	Built up metal profiled cladding panel 32mm profile sheet laid horizontally wide rib out finish Colorcoat Prisma colour Metallic Silver RAL 9006
2	Built up metal profiled cladding panel 32mm profile sheet laid vertically narrow rib out finish Colorcoat Prisma colour Sargasso RAL 5003
3	Built up metal profiled insulated cladding 50mm half round panels vertically laid colour Merlin Grey BS18B25
4	Composite metal wall cladding grade B microrib panels laid horizontally finish Colorcoat Prisma colour Metallic Silver RAL 9006
5	PCC retaining / dock wall
6	Powder coated aluminium framed curtain walling colour BS18B25 Merlin Grey with double glazed units argon filled 'low e' clear inner pane with look-a-like panels and integral door where indicated
7	Office windows powder coated aluminium framed double glazed fixed lights argon filled cavity low 'e' clear inner pane
8	Insulated vertical rise sectional level access doors colour Merlin Grey BS18B25
9	Powder coated steel external doorsets to warehouse colour Merlin Grey BS18B25
10	Dock Leveller to specialist sub-contractors detail design



55 St Pauls Street | Leeds | LS1 2TE
0113 887 3100
www.dla-architecture.co.uk

PROJECT
KINGSWAY PLOT M

TITLE
UNIT M2
G.A. ELEVATIONS & SECTION

SCALE
1 : 200 @ A1

DATE
17/12/21

DLA REF
2021-135

DRAWN
JH

REVIEWED
BLG

PROJECT
KPM

ORIGIN'R
DLA

ZONE
M2

LEVEL
XX

TYPE
DR

ROLE
A

NUMBER
20005

STATUS
PLANNING

REVISION
P 02