




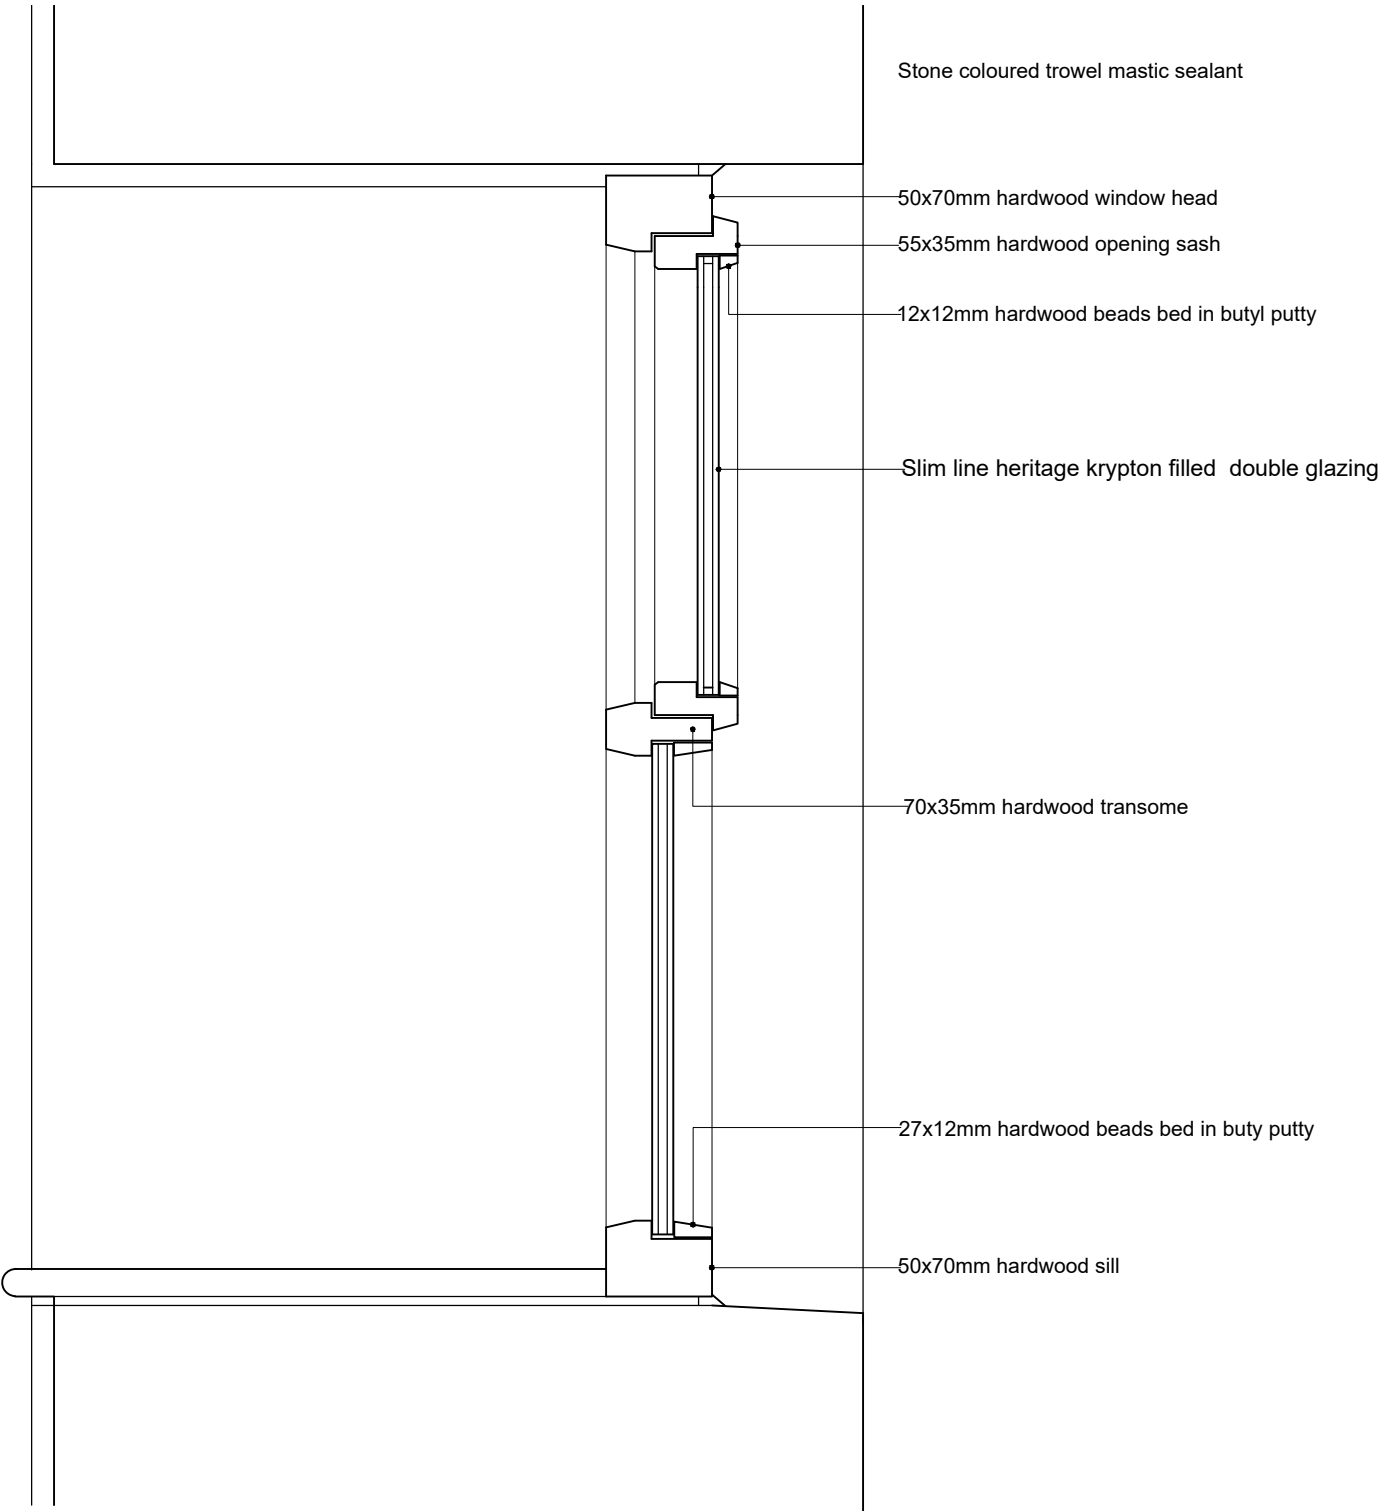

VERTICAL SECTION 1:5

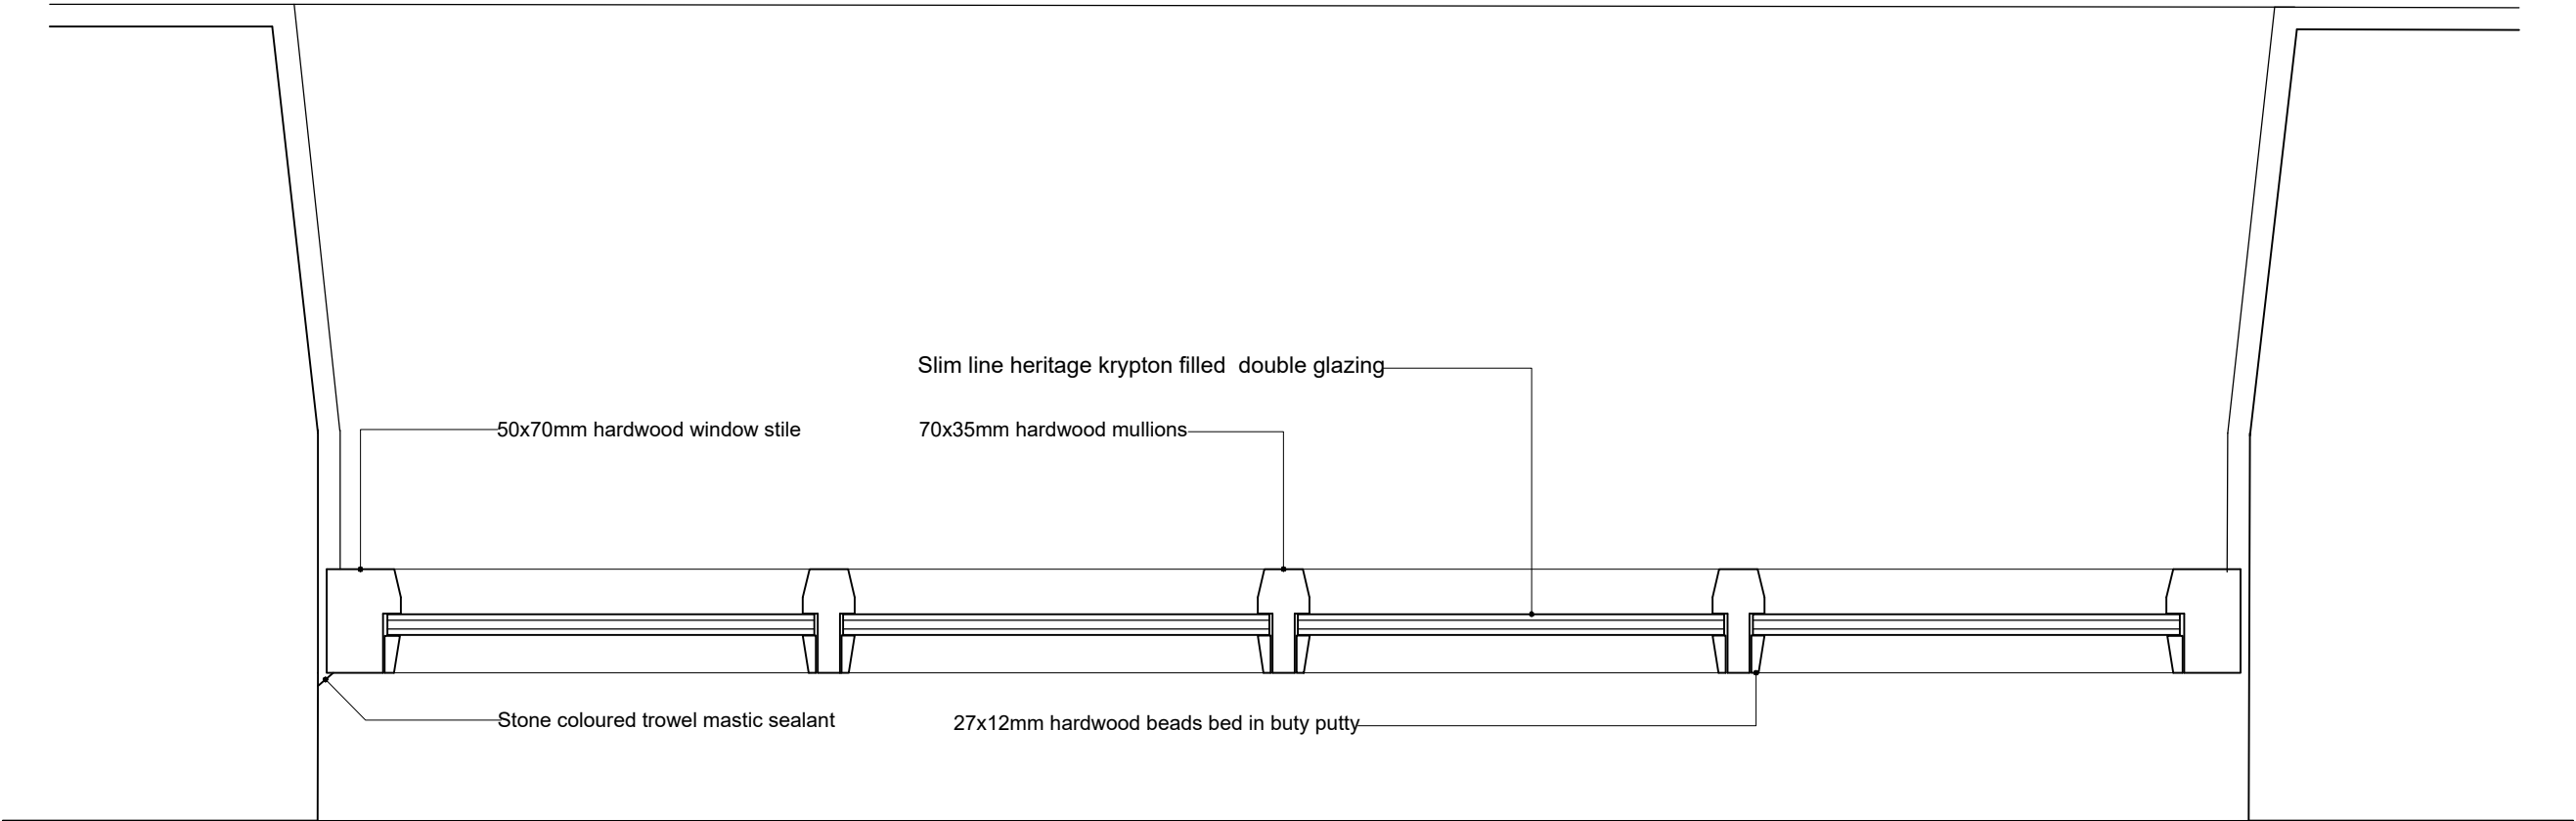

PLAN DETAIL 1:5

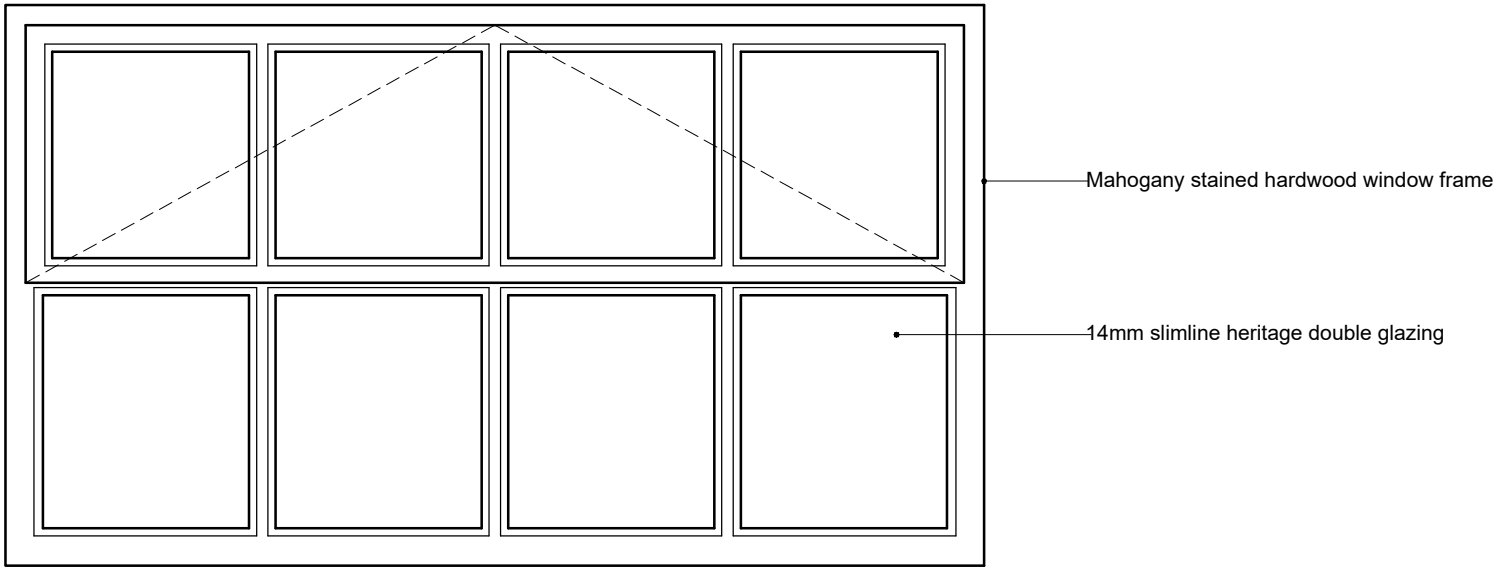

TYPICAL ELEVATION 1:10

Figured dimensions to be used. Do not scale from drawing							
Rev.	Revision detail					By	Chk. Date
 ROCHDALE BOROUGH COUNCIL							
HIGHWAYS, PROPERTY & STRATEGIC HOUSING No. 1 Riverside, Smith Street, Rochdale, OL16 1XU Tel: (01706) 647474							
Client YOUR TRUST							
Project HOLLINGWORTH FOLD COTTAGE							
Title WINDOW DETAILS							
Drawn by GB	Date NOV 23	Purpose of issue			Scale 1:10,1:5 @ A2		
Checked by	Date	Project No. 2004220					
Approved by	Date	Drawing No. T-06					Rev.