




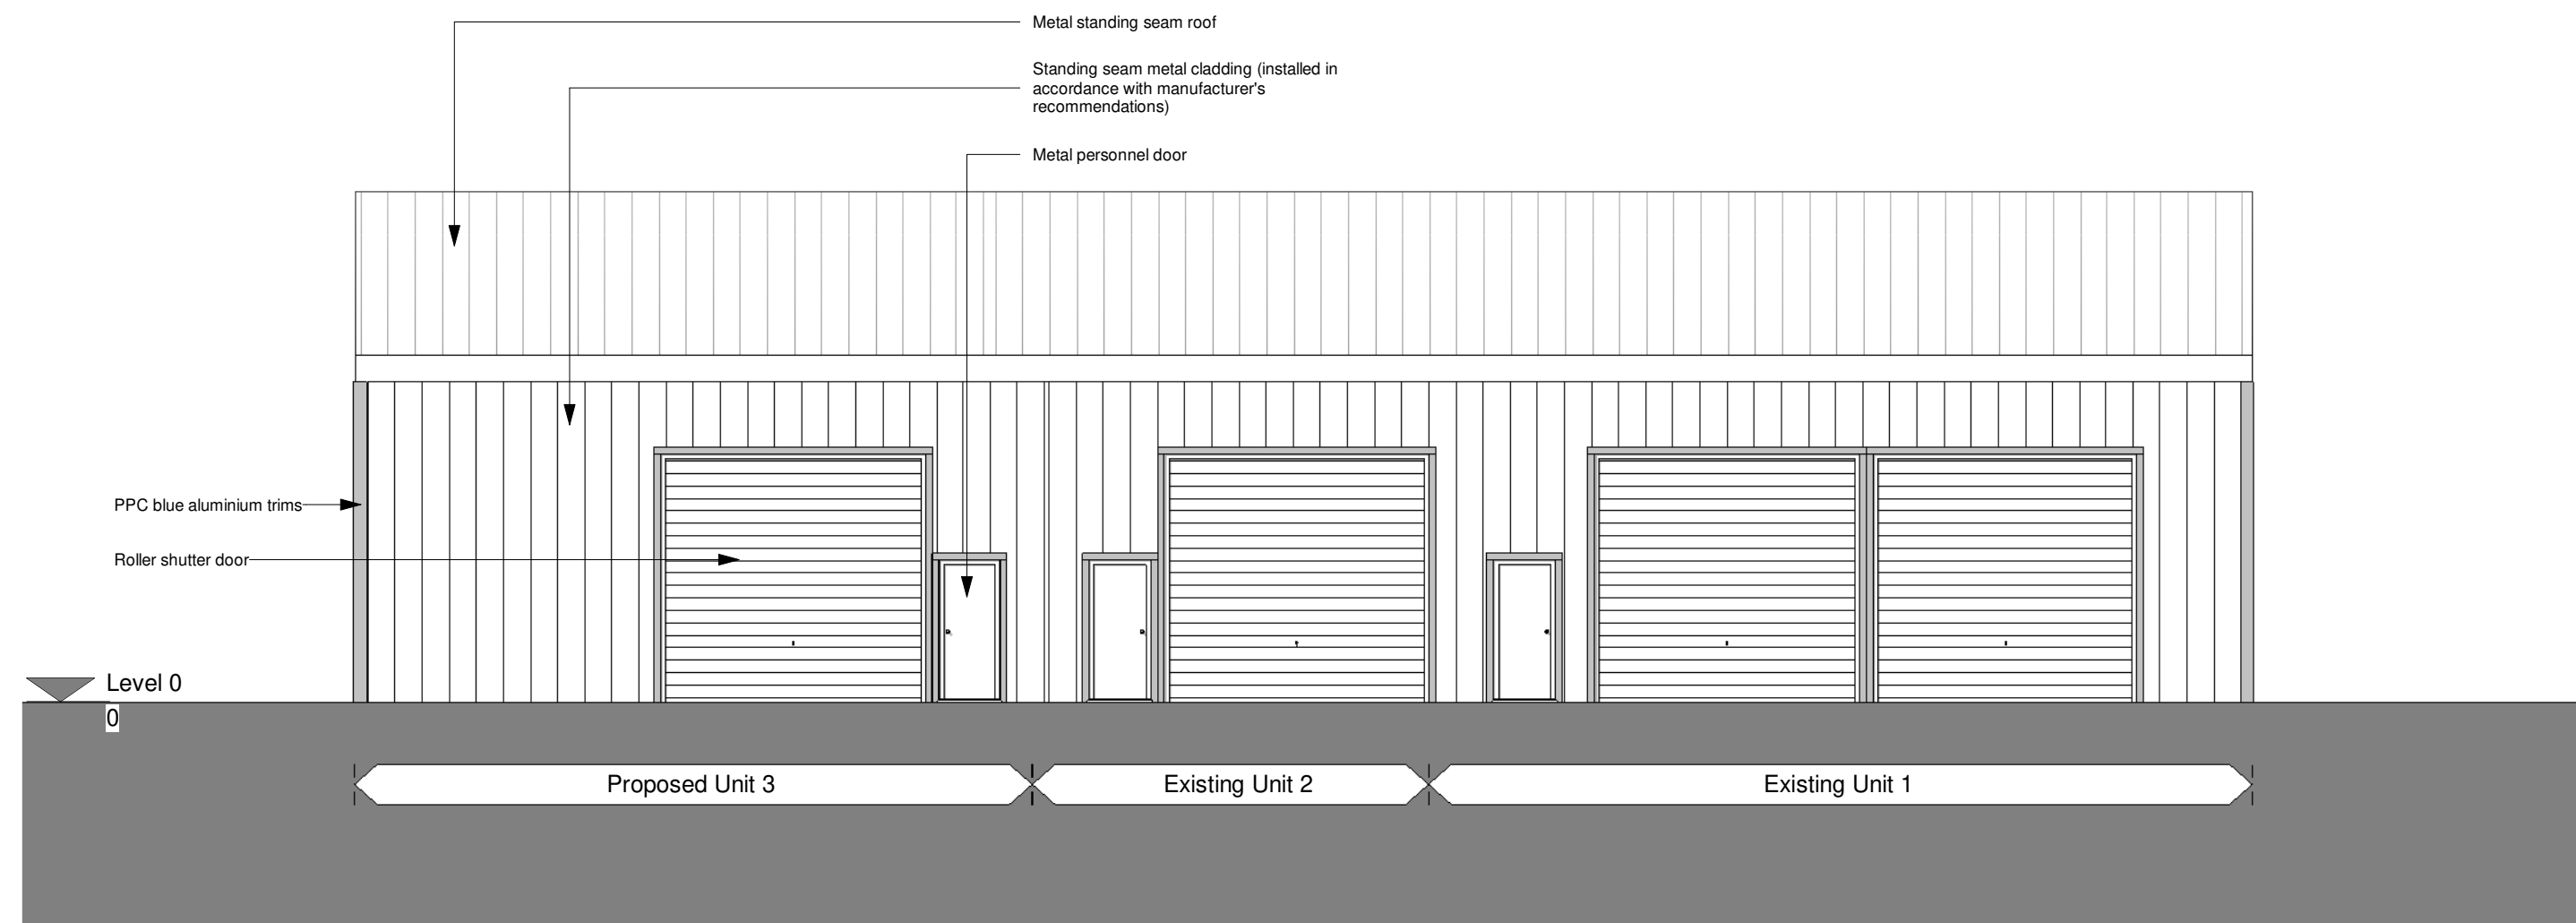


Proposed East Elevation 01
1 : 100

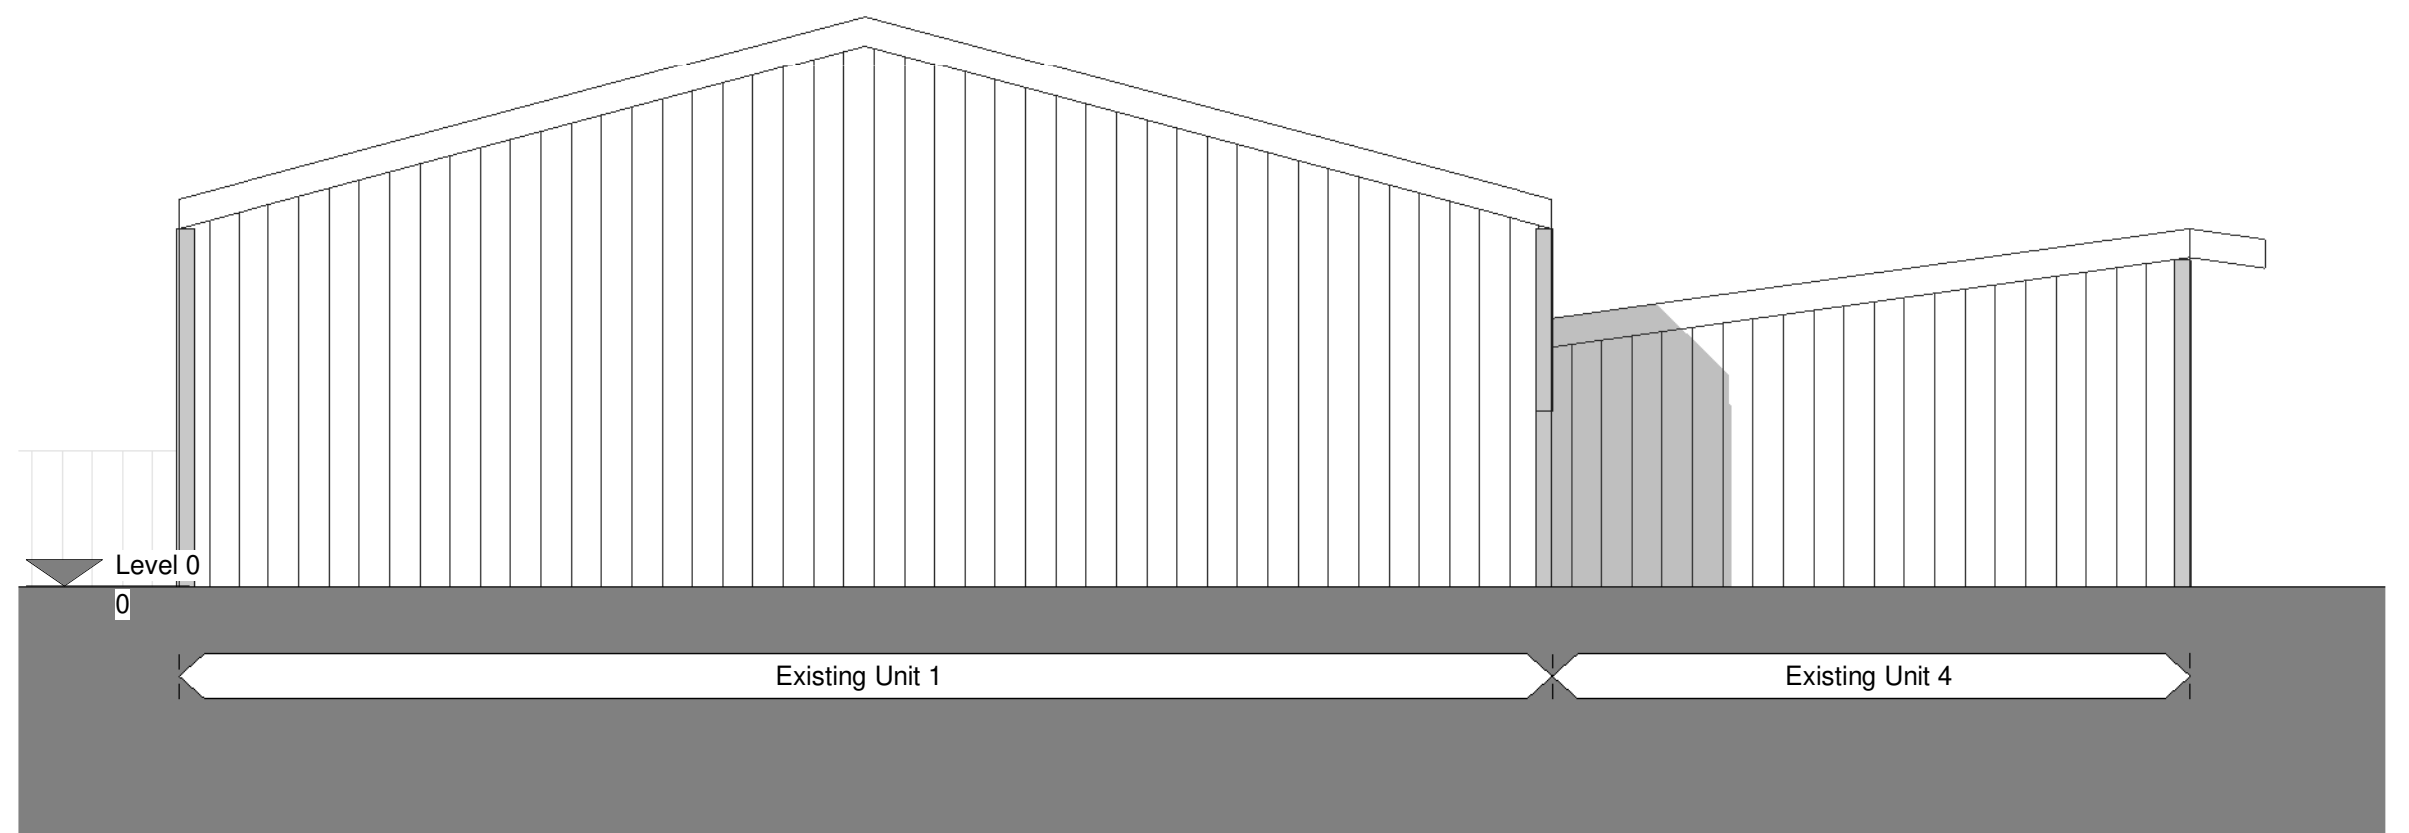


Proposed North Elevation 02
1 : 100

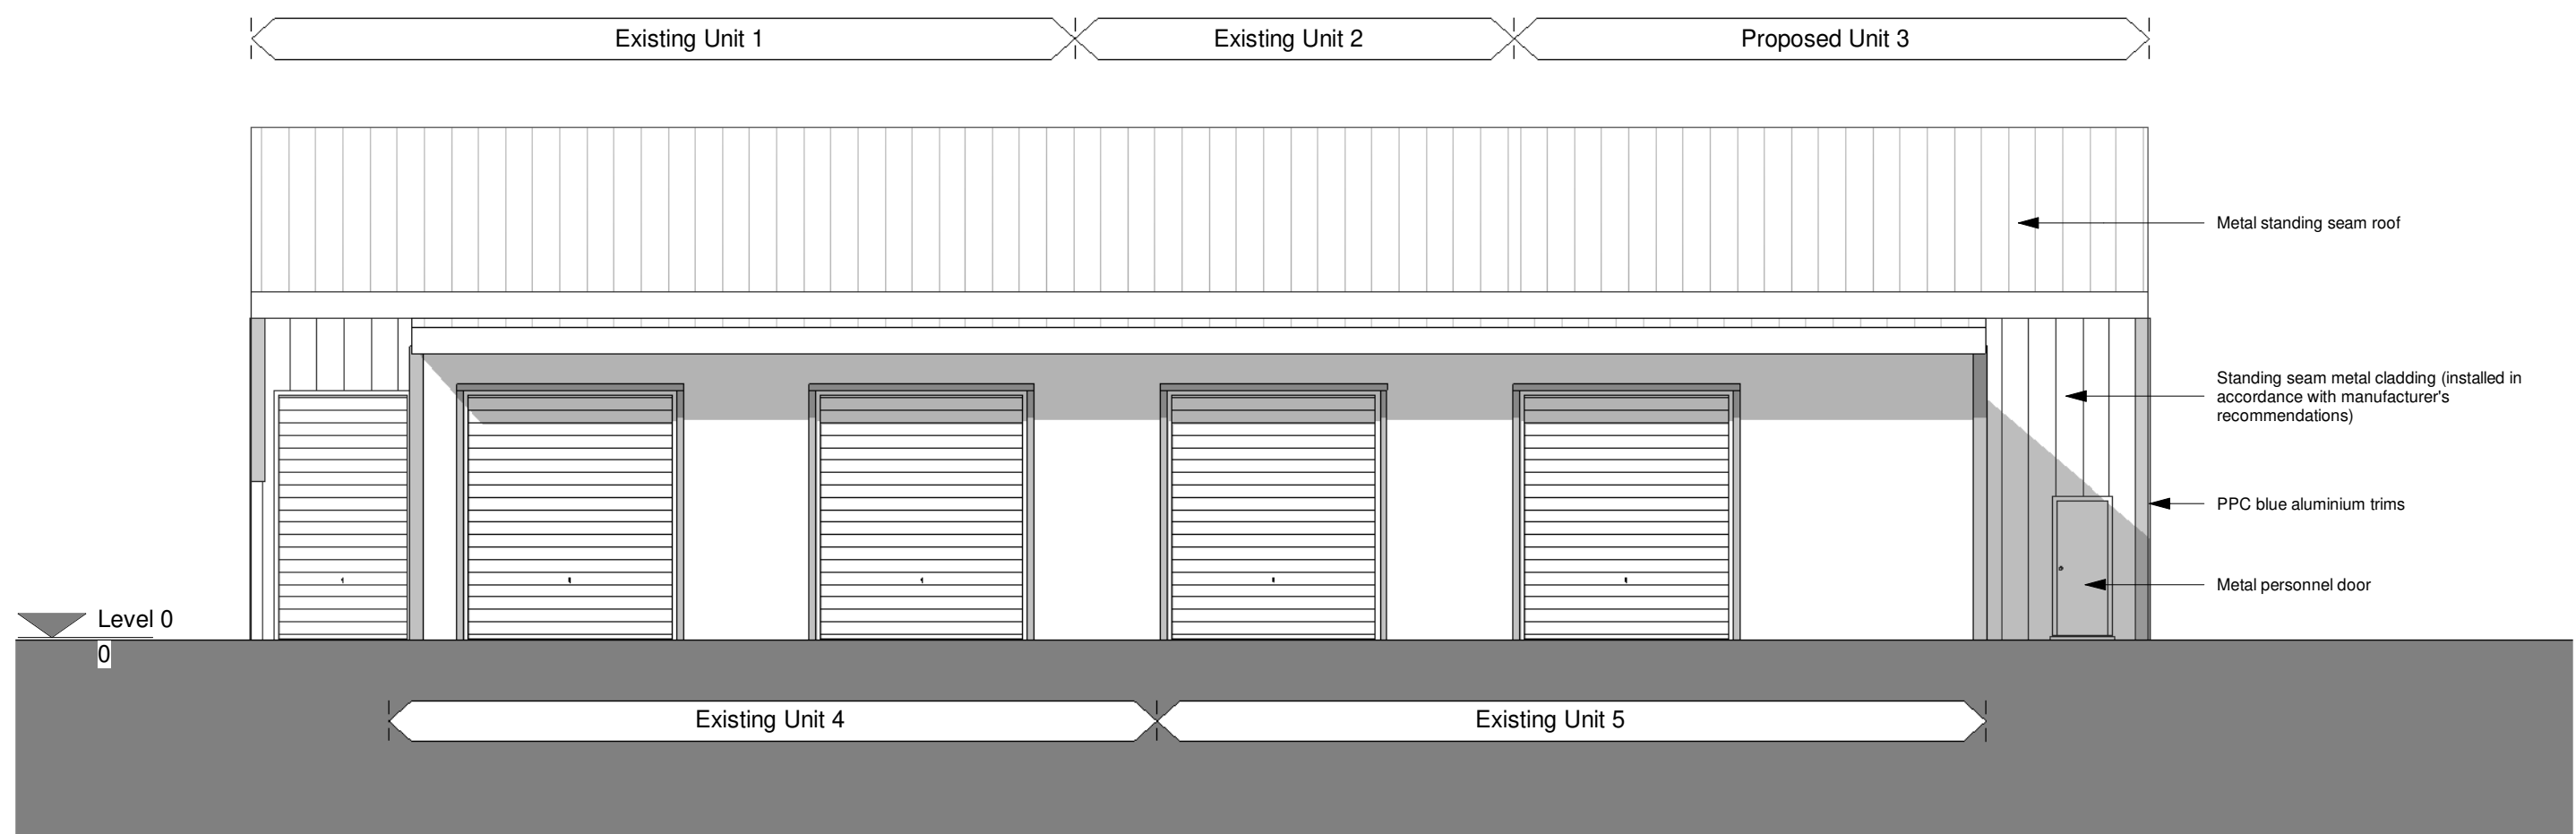

Proposed West Elevation 03
1 : 100

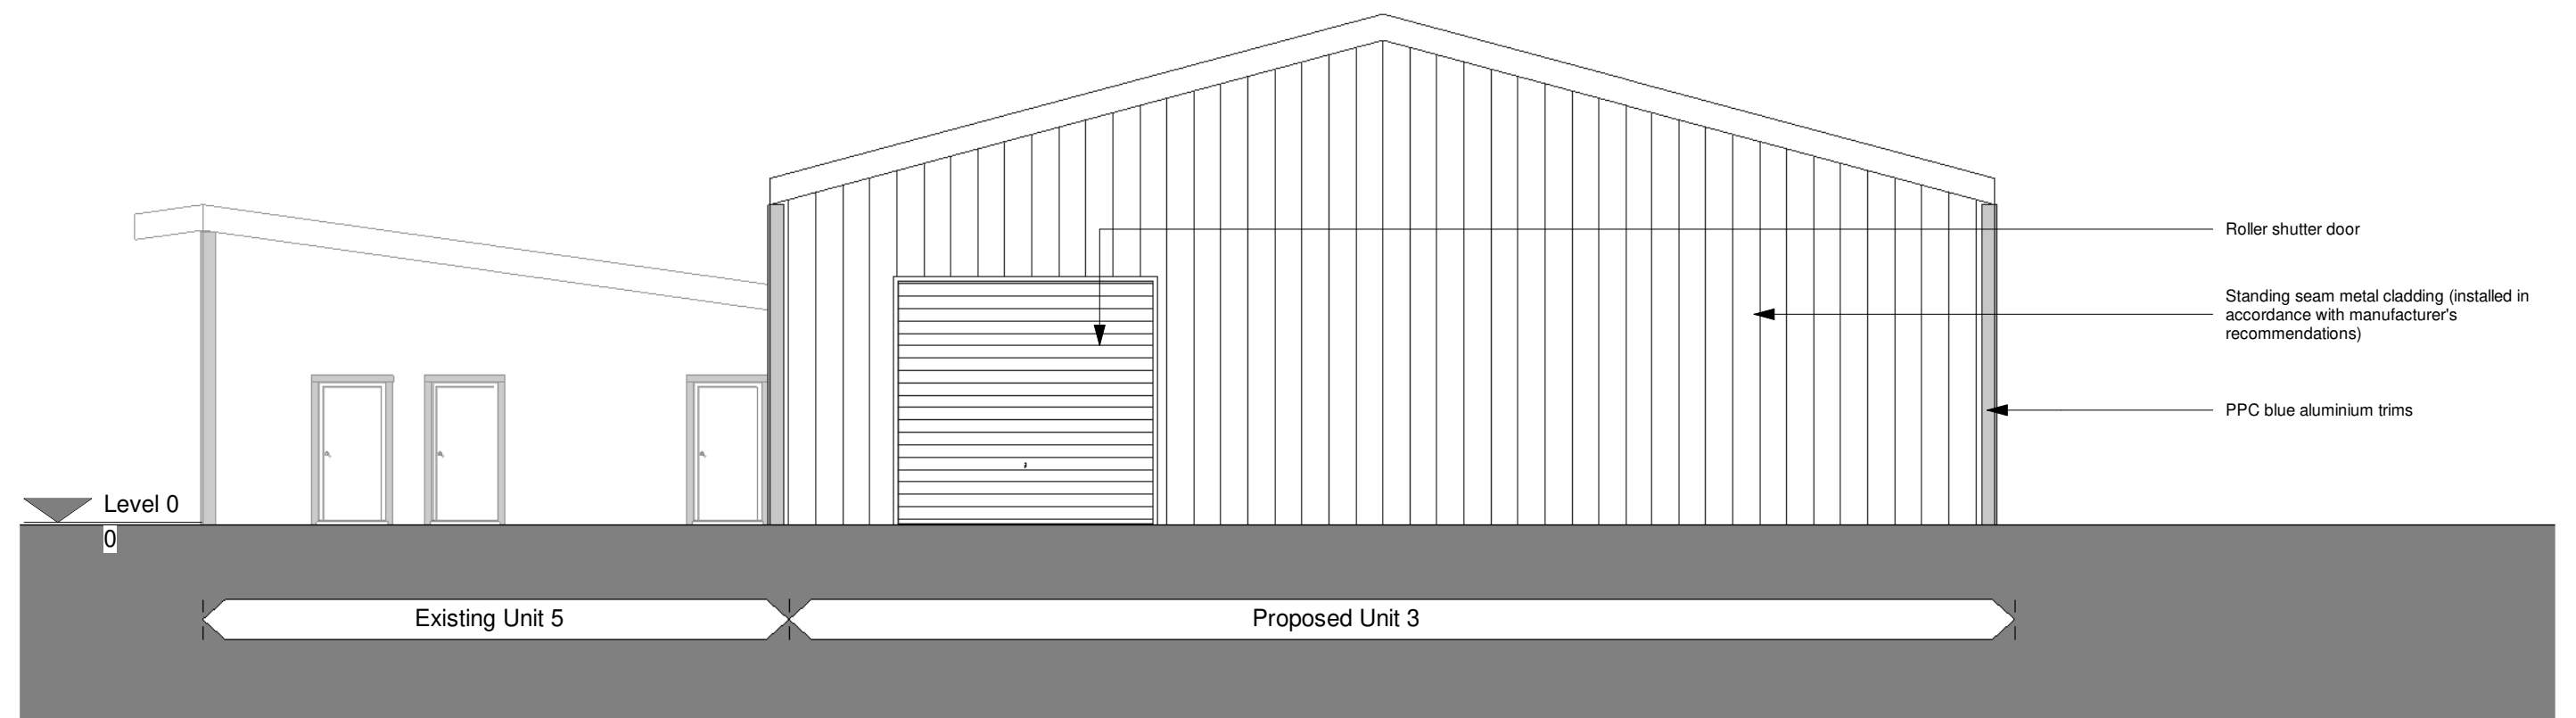

Proposed South Elevation 04
1 : 100

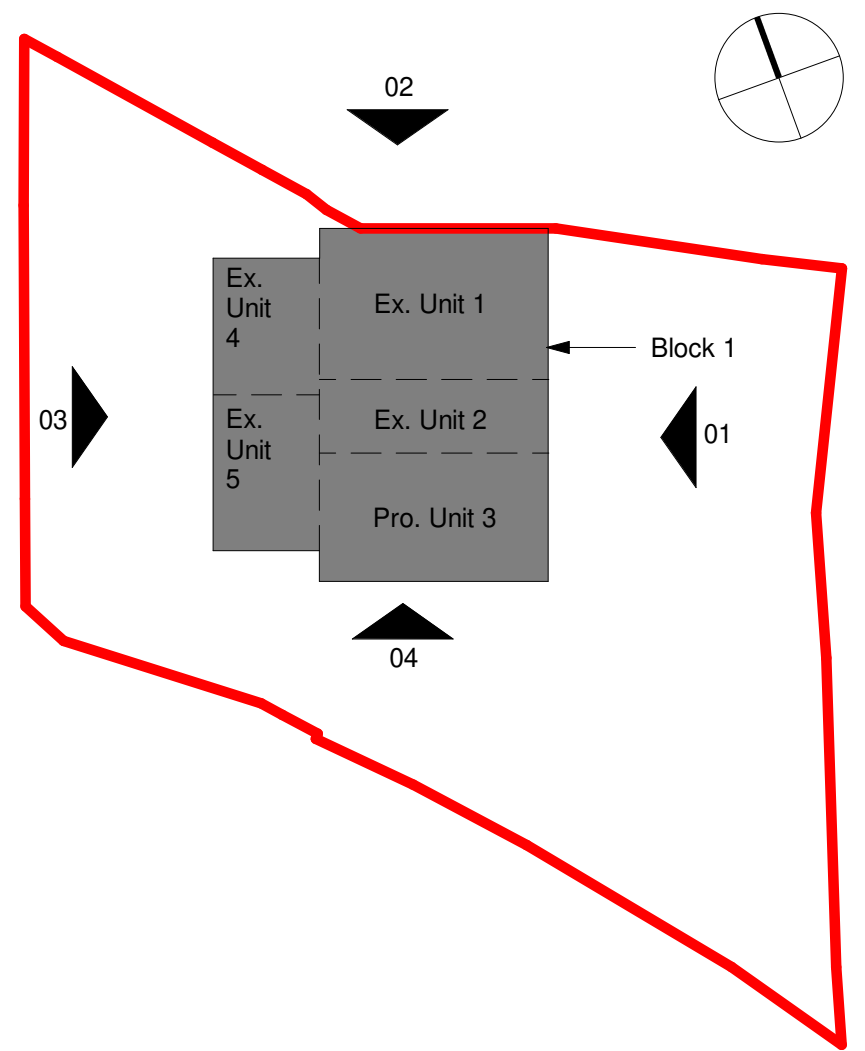

0m 2m 4m 6m 8m

CDM REGULATIONS 2015. All current drawings and specifications for the project must be read in conjunction with the Designer's Hazard and Environment Assessment Record. All intellectual property rights reserved.

Designed with reference to the surveys, information and reports listed: Ordnance Survey Promap, Licence number 100022432

James Kelly Architects Ltd t/a Solid Void – 16 Woolfenden Way, Wardle, OL12 9SS
Tel: 07949448088 – Email: solidvoid@outlook.com – Web: www.solidvoid.co.uk -
Company No. 08545034

Rev	Date	Description
-	05.04.23	Pre-App Submission
A	28.11.23	Planning Issue
B	16.12.23	Personnel doors added
C	16.01.24	Planning Issue
D	03.08.24	Revised Planning Design

Dwn	Ckd	Drawn	JK
		Checked	JK
		Date	APR 2023
		Scale	@ A1 As indicated

**Riverside Industrial Estate,
Littleborough (2322)**
Proposed Elevations 01

**RIE-SVA-ZZ-ZZ-DR-A-2015
REV D**
PLANNING

SOLIDVOID