


Do not scale from this drawing.


All dimensions are to be checked on site prior to construction, manufacture of any components and ordering of materials and equipment.

Any discrepancies are to be reported to the architect for clarification.

All materials and workmanship to be in accordance with the current British Standards and codes of practice.

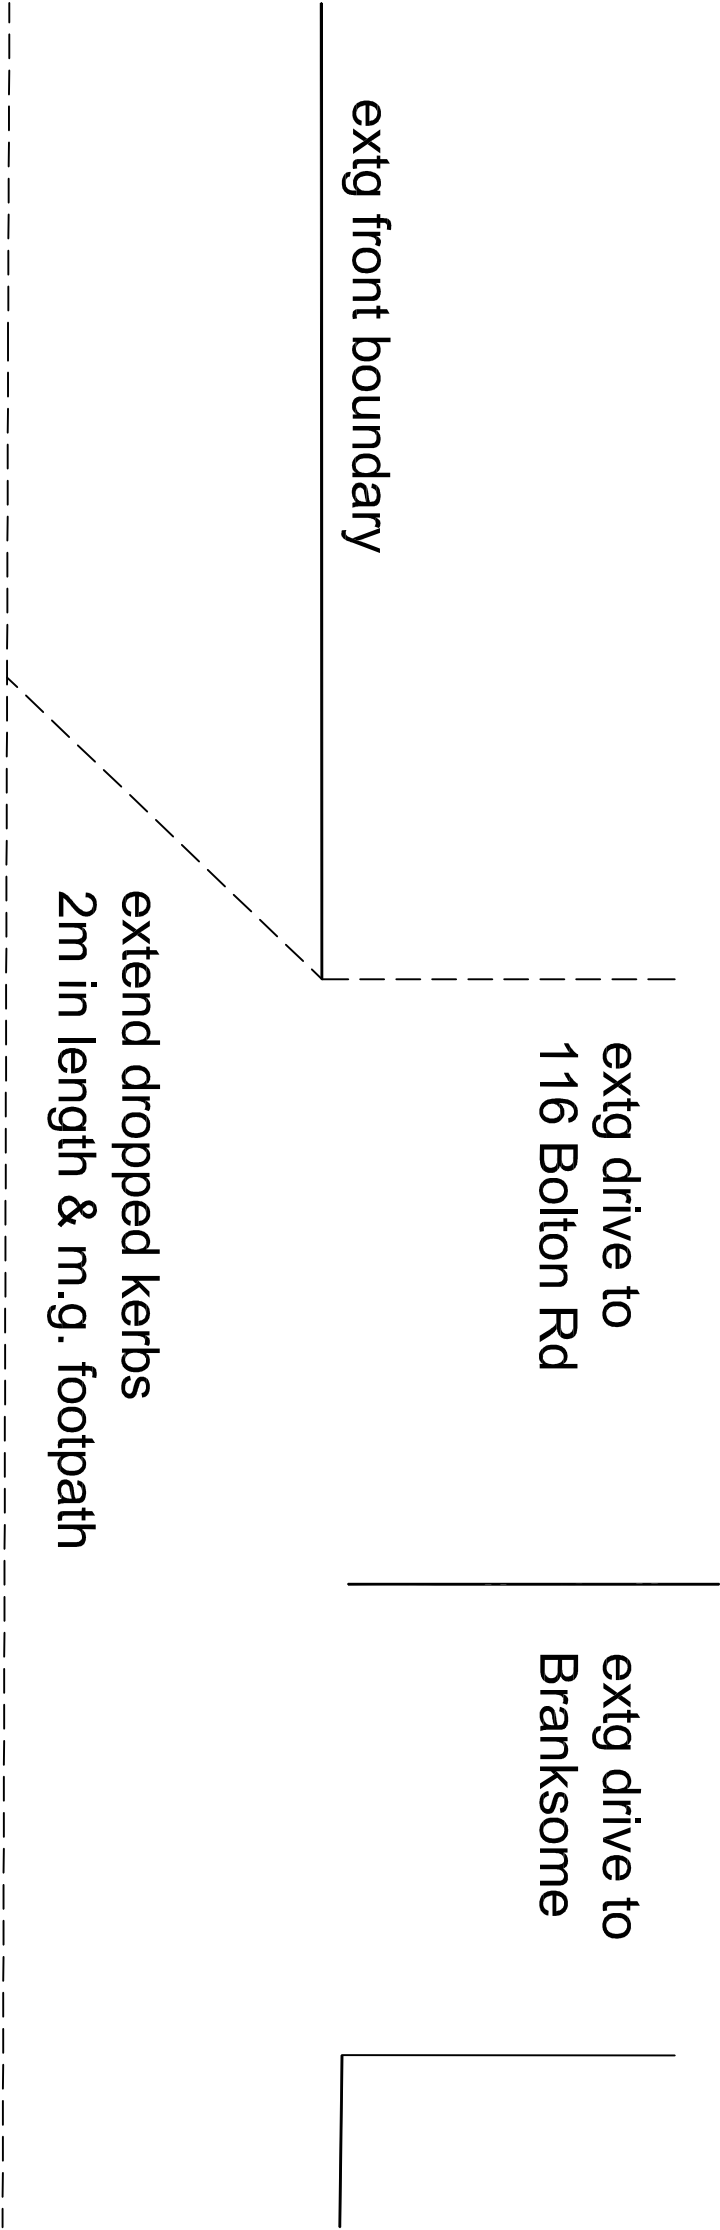

Line of extended dropped kerb

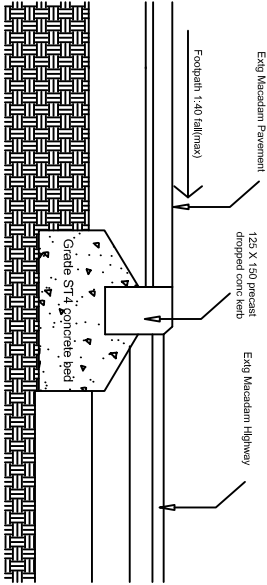

NEW DROPPED KERB BETWEEN
FOOTPATH AND HIGHWAY TO
MATCH EXISTING
Scale 1:20

SCALE	DATE	DRAWN	CHECKED
1:50 & 1:20	Feb 2023		
DRAWING NO.	CAD REFERENCE NO.	REVISION	
2222/IM/05			

REV	DESCRIPTION	CHECK	DATE
CLIENT			
Mr Irfan Mahmood			
116, Bolton Rd, Rochdale. OL11 4QX			
PROJECT			
Alterations & Remodelling to upper storey including new dormer, garage conversion & new brick garage			
DRAWING			
Dropped Kerb Details			