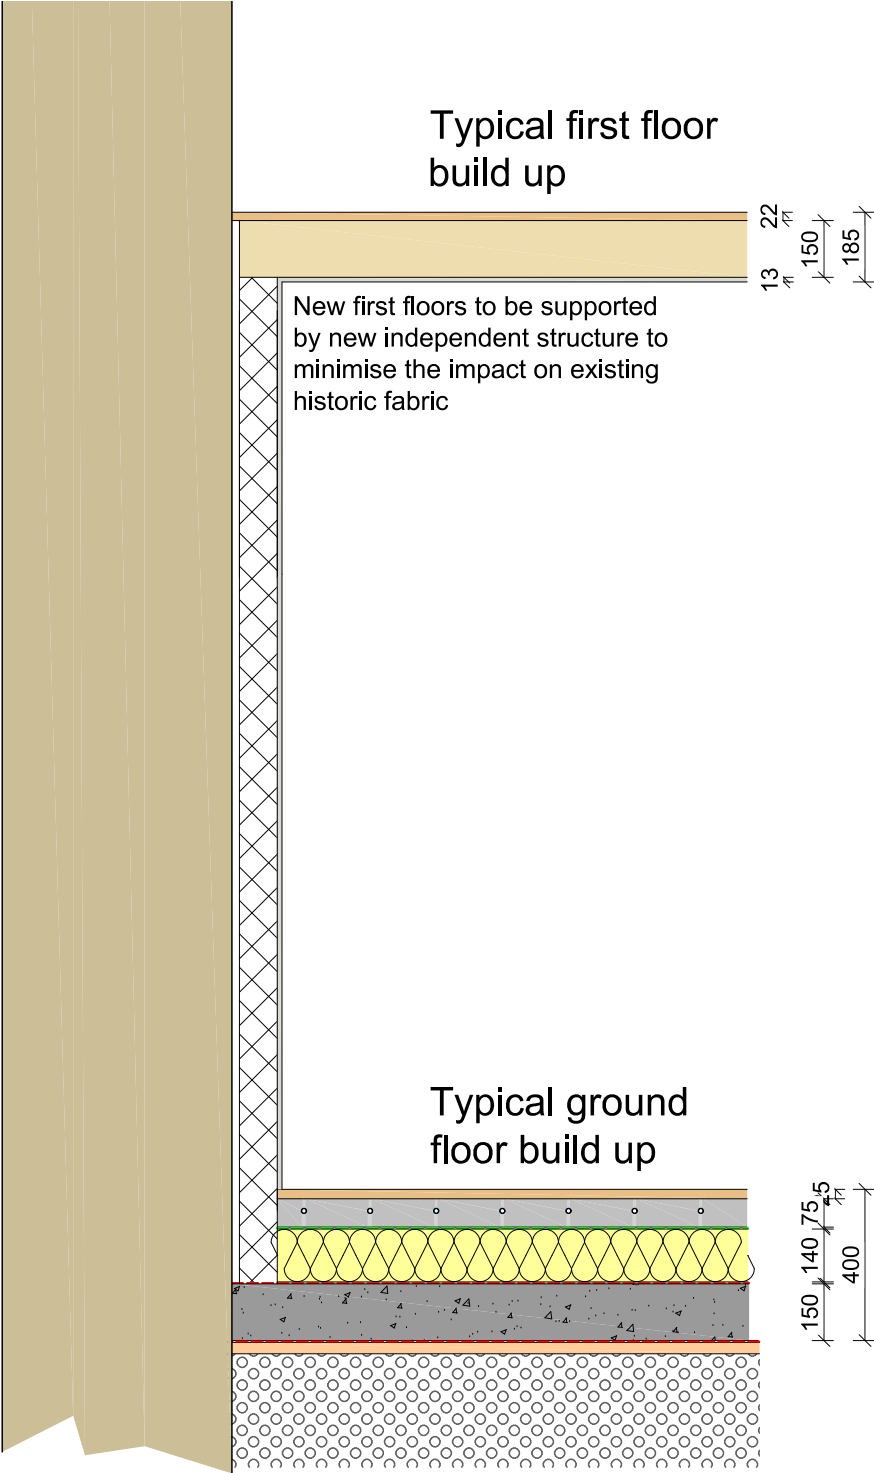


1-20 Scale Bar (metres)

REV	DATE	AMENDMENT	BY	CHKD

HNA architects
Architecture | Planning | Design

PROJECT:	Syke House Farm, Syke Road, Rochdale			
CLIENT:	Mr J Bullock			
DRAWING:	Typical floor build ups			
DRAWN BY:	YQ	CHECKED BY:	GG	CREATED: Oct 23 SCALE: 1:20 @ A3
STATUS:	Planning		DRAWING No: 1423-P-303	REVISION:

DO NOT SCALE.
COPYRIGHT REMAINS WITH HNA ARCHITECTS Ltd.
TEMPLE WORKS, TEMPLE STREET, OLDHAM, OL1 3NJ
TEL: 0161 688 1820
E-MAIL: info@hna-architects.co.uk

