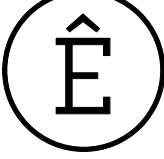
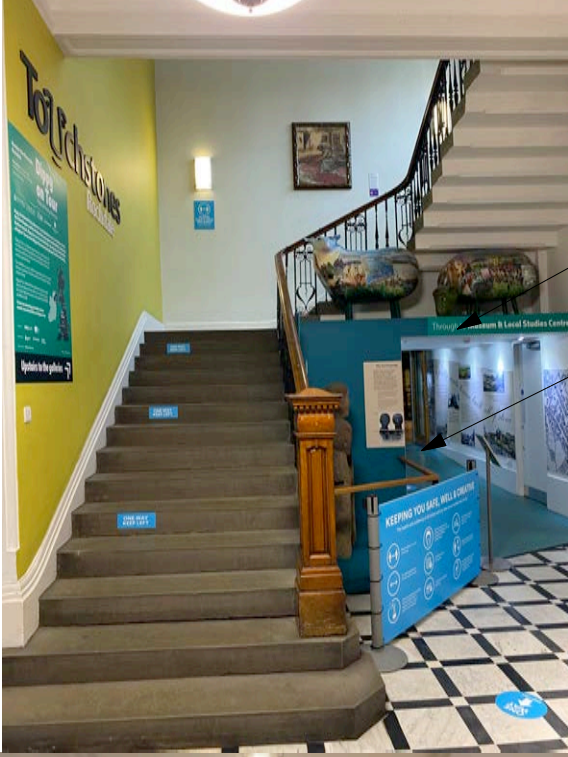
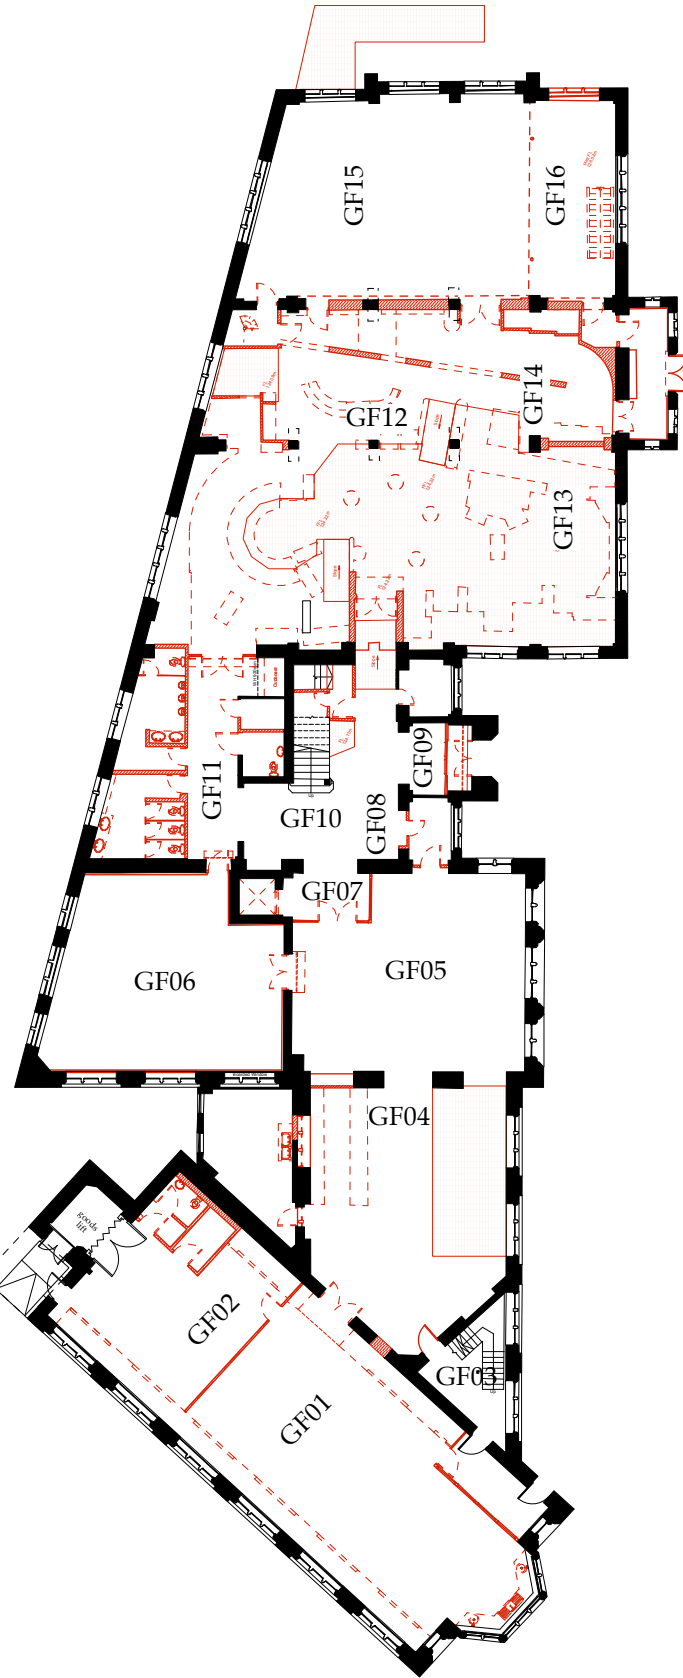


	GF 01 - Classroom Space Existing corridor to be removed and replaced for new Existing storage to be removed Sinks and counters to be removed		GF 02 - Classroom Space Toilets to be removed Goods lift doors to be upgraded for fire resistance Escape door	 TOUCHSTONES 547 ARCHITECTURAL EMPORIUM Ltd EMAIL: mail@architectural-emporium.co.uk WEB: www.architectural-emporium.co.uk ADDRESS: 13 Hope St, Liverpool, L1 9BQ PHONE: +44 (0)151 363 0000
	GF 03 - Escape Stairs Existing door to be removed		GF 04 - Cafe Door leading into classroom to be retained Existing door opening to be blocked Counters etc to be removed / relocated Elevated floor and Built in furniture to be removed.	
	GF 05 - Cafe Original archway to be reinstated Raised cafe area to be removed		GF 06 - Multifunctional Space Blocked windows to be reinstated	
	GF 07 - Lobby Existing glazed screen and doors to be removed		GF 08 - Lobby Partition wall and door to be removed and replaced Reception to be removed	
	GF 09 - Lobby Existing external entrance doors to be removed and replaced Existing sliding doors to be removed		GF 10 - Lobby Bulkhead / suspended ceiling to be removed Ramp to be removed	
	GF 11 - Corridor Suspended ceiling to be removed Existing shutter to be removed Existing glazed door to be removed Existing partition wall to be removed		GF 12 - Exhibition Space Existing Corridor and bulkhead to be removed all exhibition materials and partitions to be removed	Key Plan:  Rev * (First Issue): 31.05.23 Planning Issue FOR: PLANNING CHECKED BY: LC DRAWN BY: SE SCALE: NA PAPER SIZE: A1 JOB: TOUCHSTONES 547 4.910_Rev* FIRST ISSUE: 31.05.23 PHOTO SURVEY
	GF 13 - Exhibition Space Arch infill to be removed		GF 14 - Exhibition Space Existing blocked windows to be reinstated if possible All exhibition materials and partitions walls to be removed Raised floor to be removed	
	GF 15 - Resource Centre Partition walls to be removed and replaced with screens as shown in proposed drawing		GF 16 - Office Space Mezzanine to be removed	