


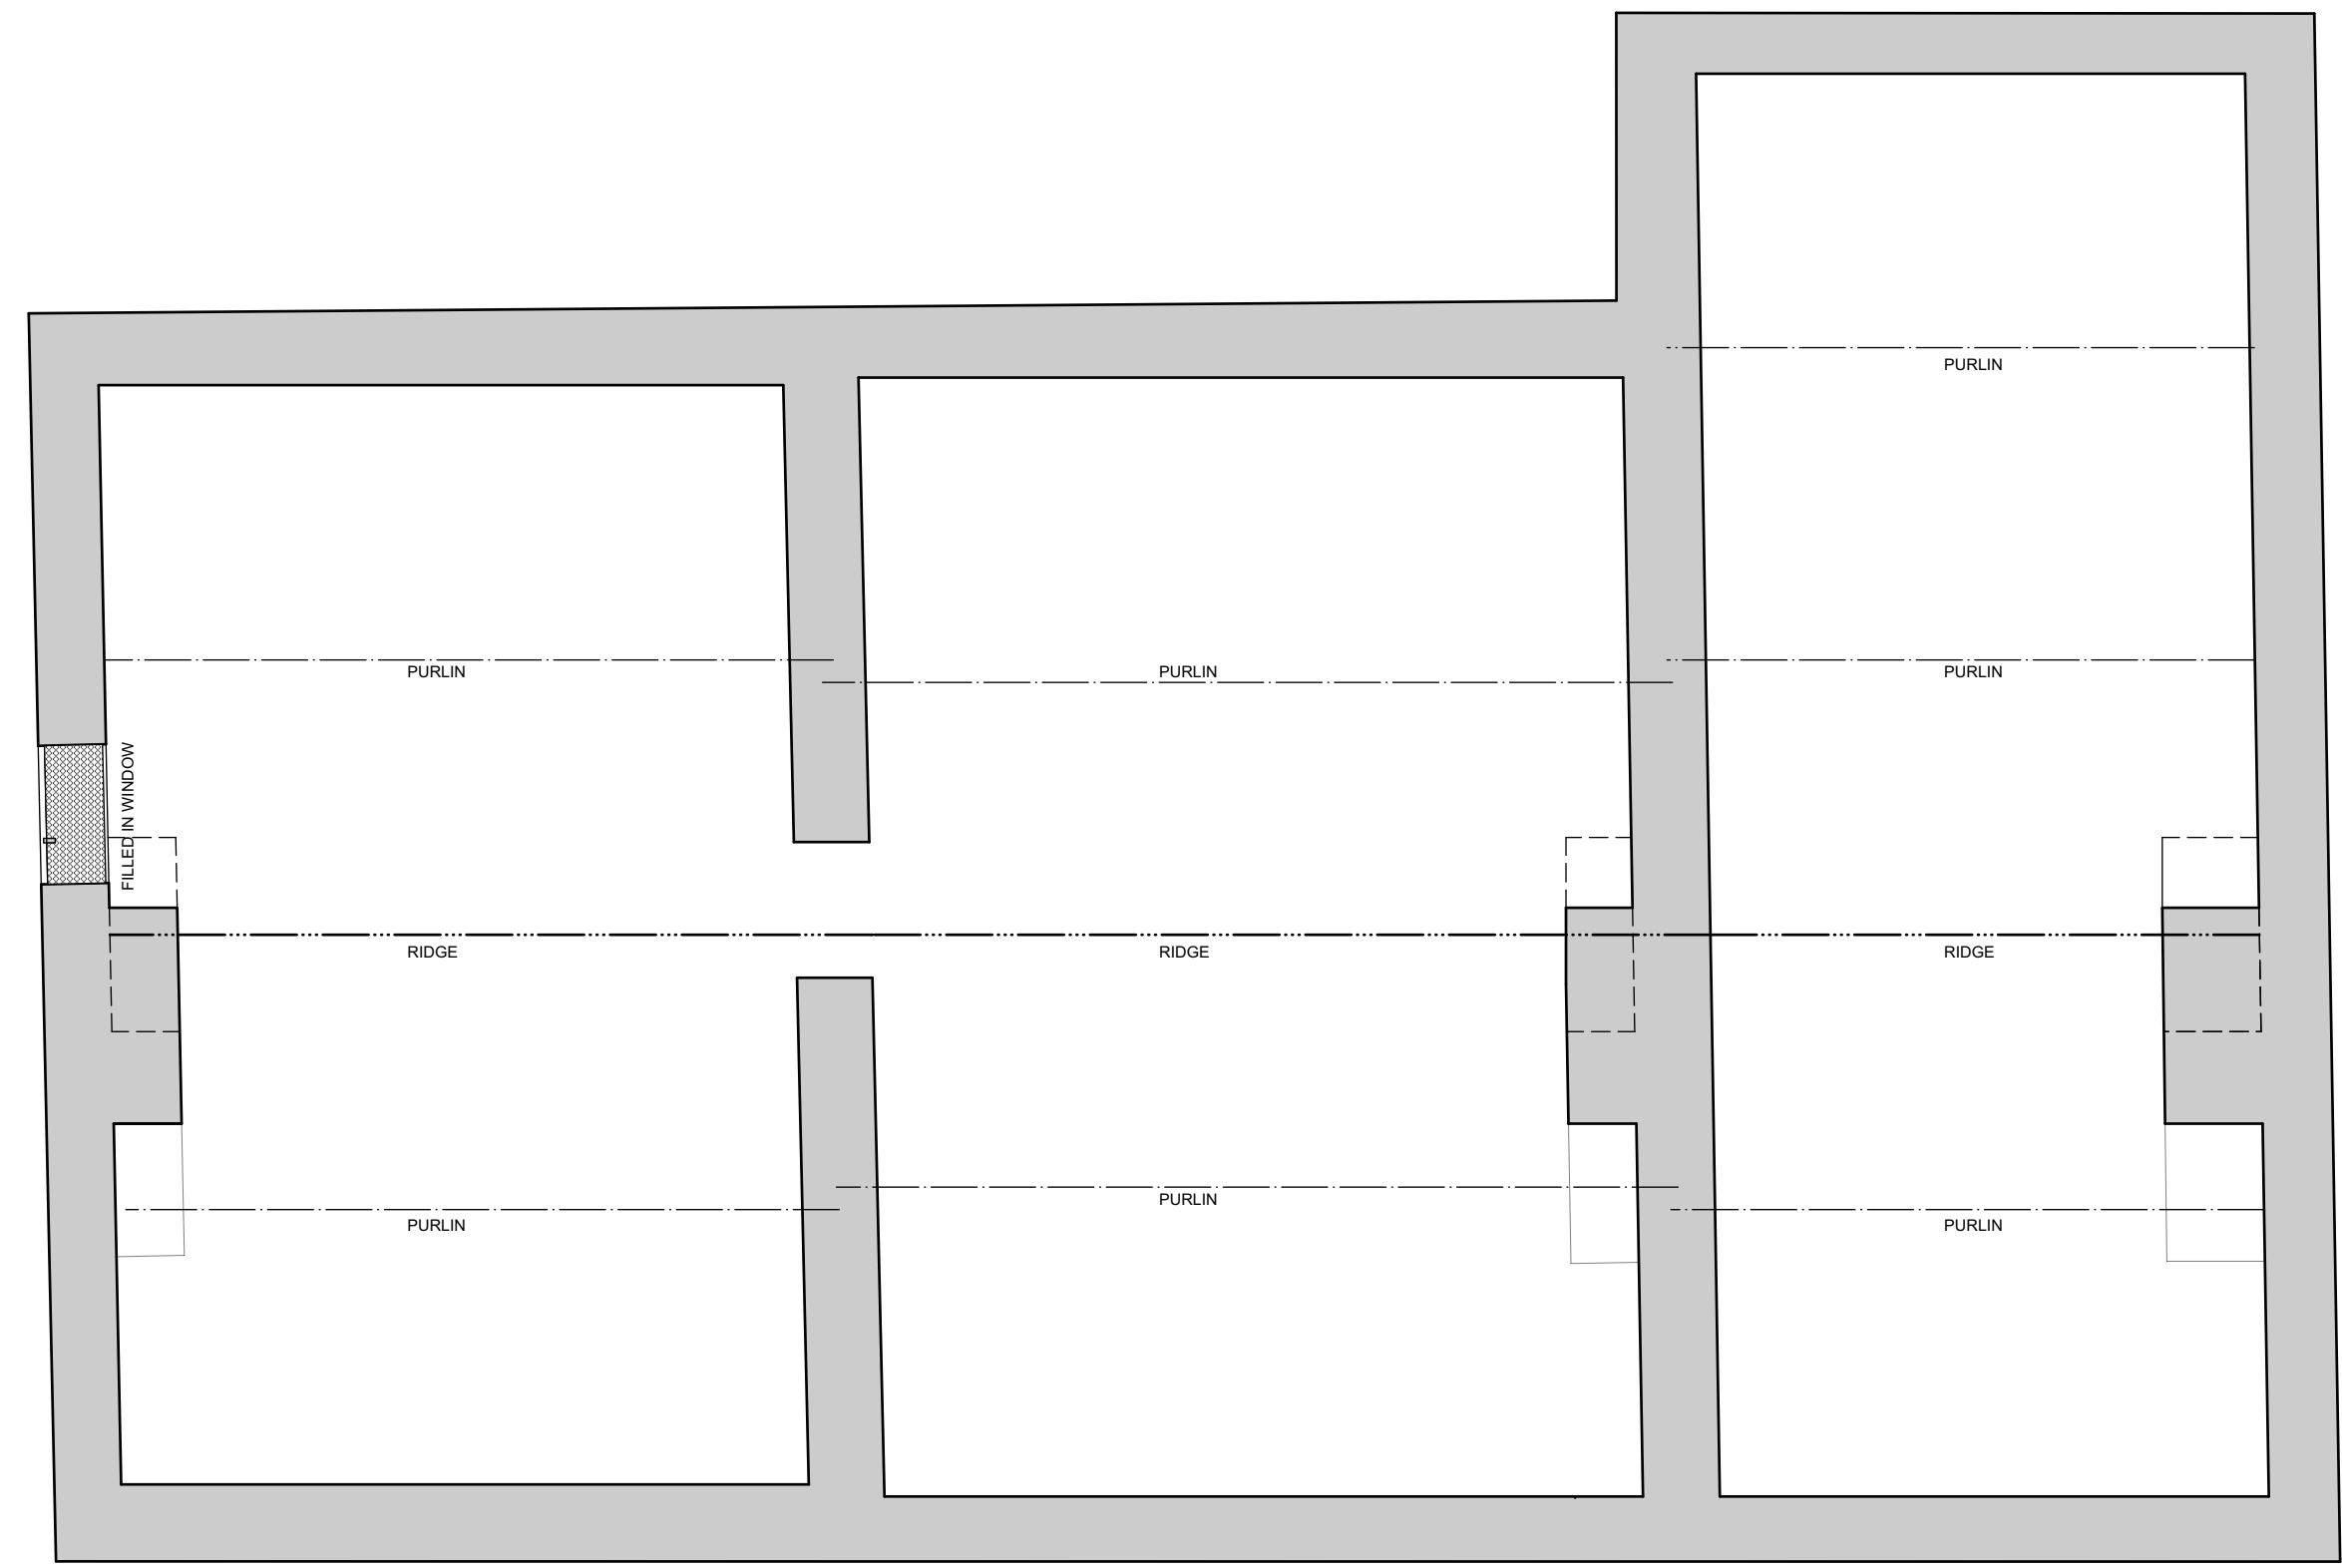


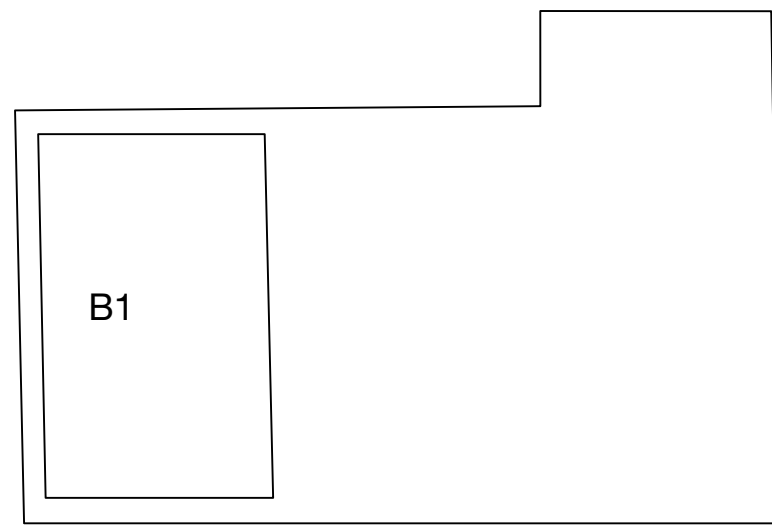

HOUSE ATTIC PLAN- EXISTING

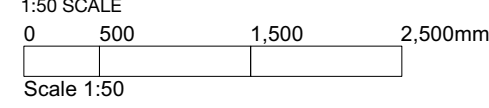

INDICATIVE BASEMENT

 

INDICATIVE BASEMENT

