

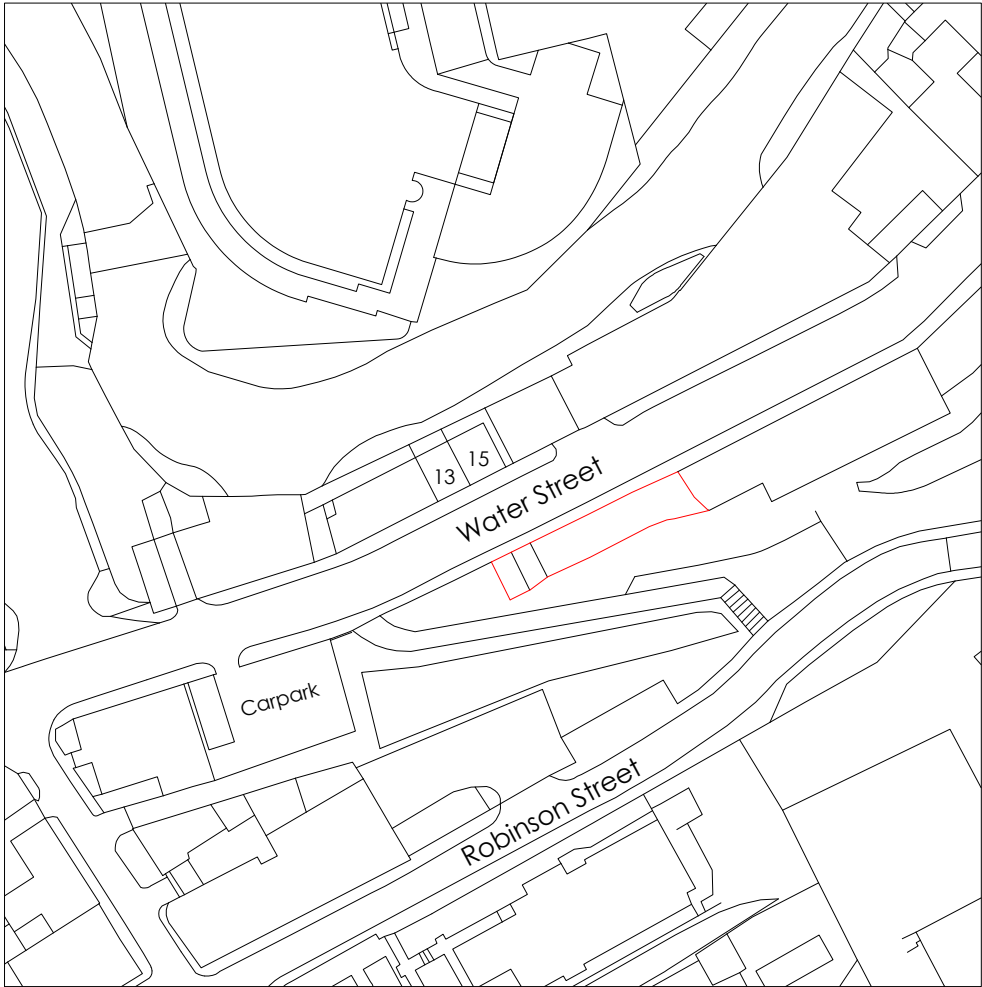


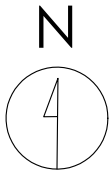

Crown copyright and database rights (2021) OS (100063368)

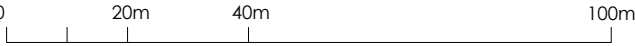

Title
Site Location Plan

Address
23 Water Street, 23, 25, 27 Robinson
Street, Land sides Of Water Street,
Rochdale, OL16 1TL



Client

Job No.	Issued
15613	16/08/22


Scale
1:1250 @ A3

Key
1. Site Boundary

All information is to be checked on
site for accuracy and fit. Only
drawings with WD status with the
most recent revision are to be used
for construction.

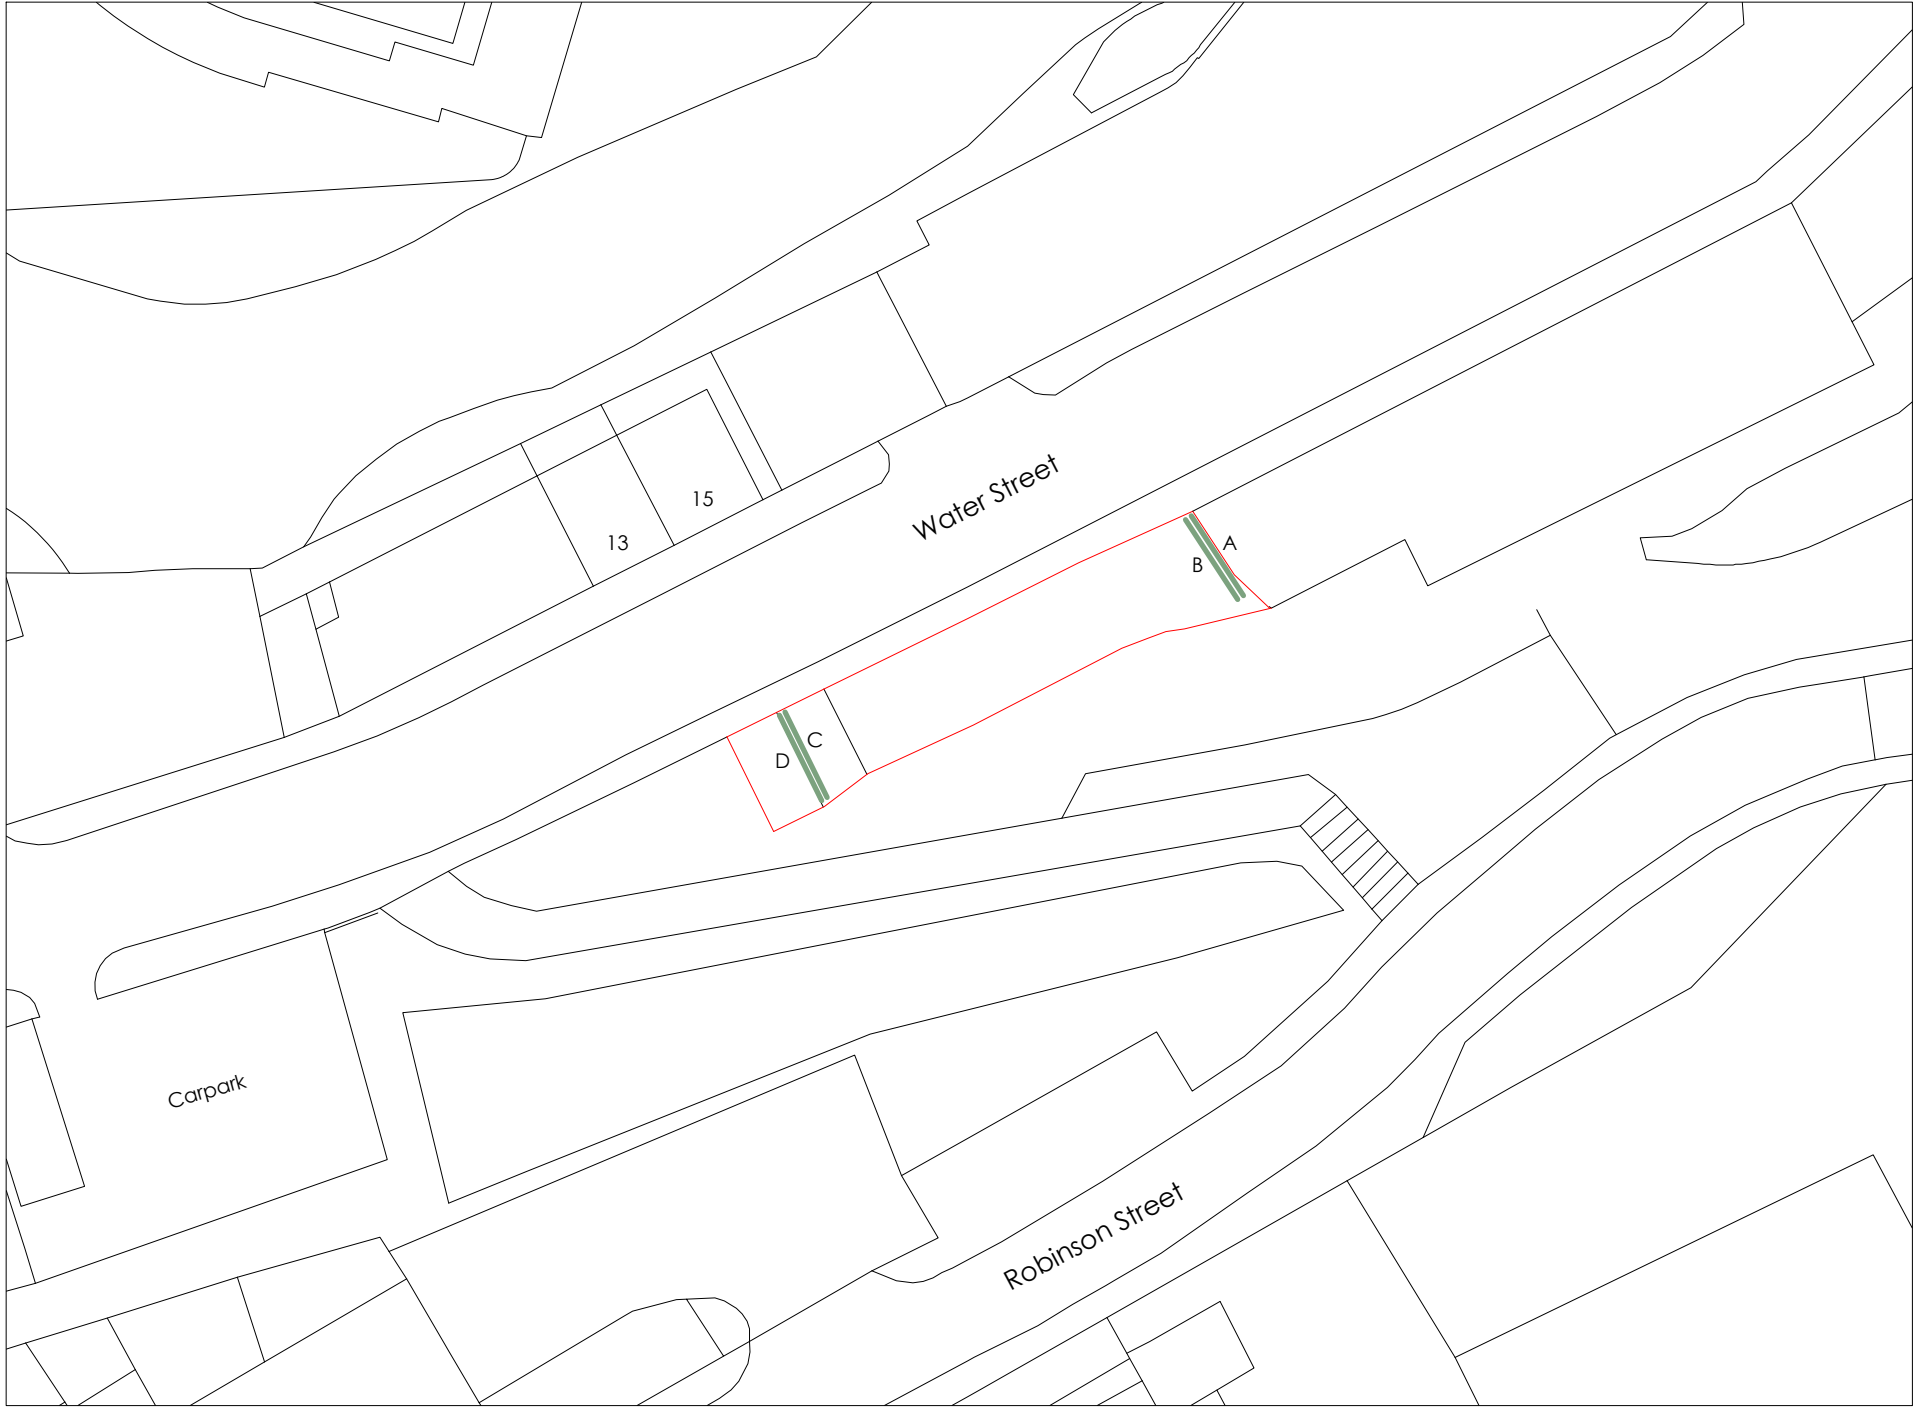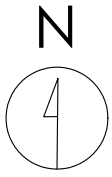

Crown copyright and database rights (2021) OS (100063368)

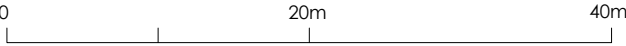

Title
Existing Site Plan

Address
23 Water Street, 23, 25, 27 Robinson
Street, Land sides Of Water Street,
Rochdale, OL16 1TL

Client



Job No.
15613

Issued
16/08/22


Scale
1:500 @ A3

- Key**
- 1. Site Boundary
 - 2. Existing Illuminated Advertising to be Removed

All information is to be checked on site for accuracy and fit. Only drawings with WD status with the most recent revision are to be used for construction.

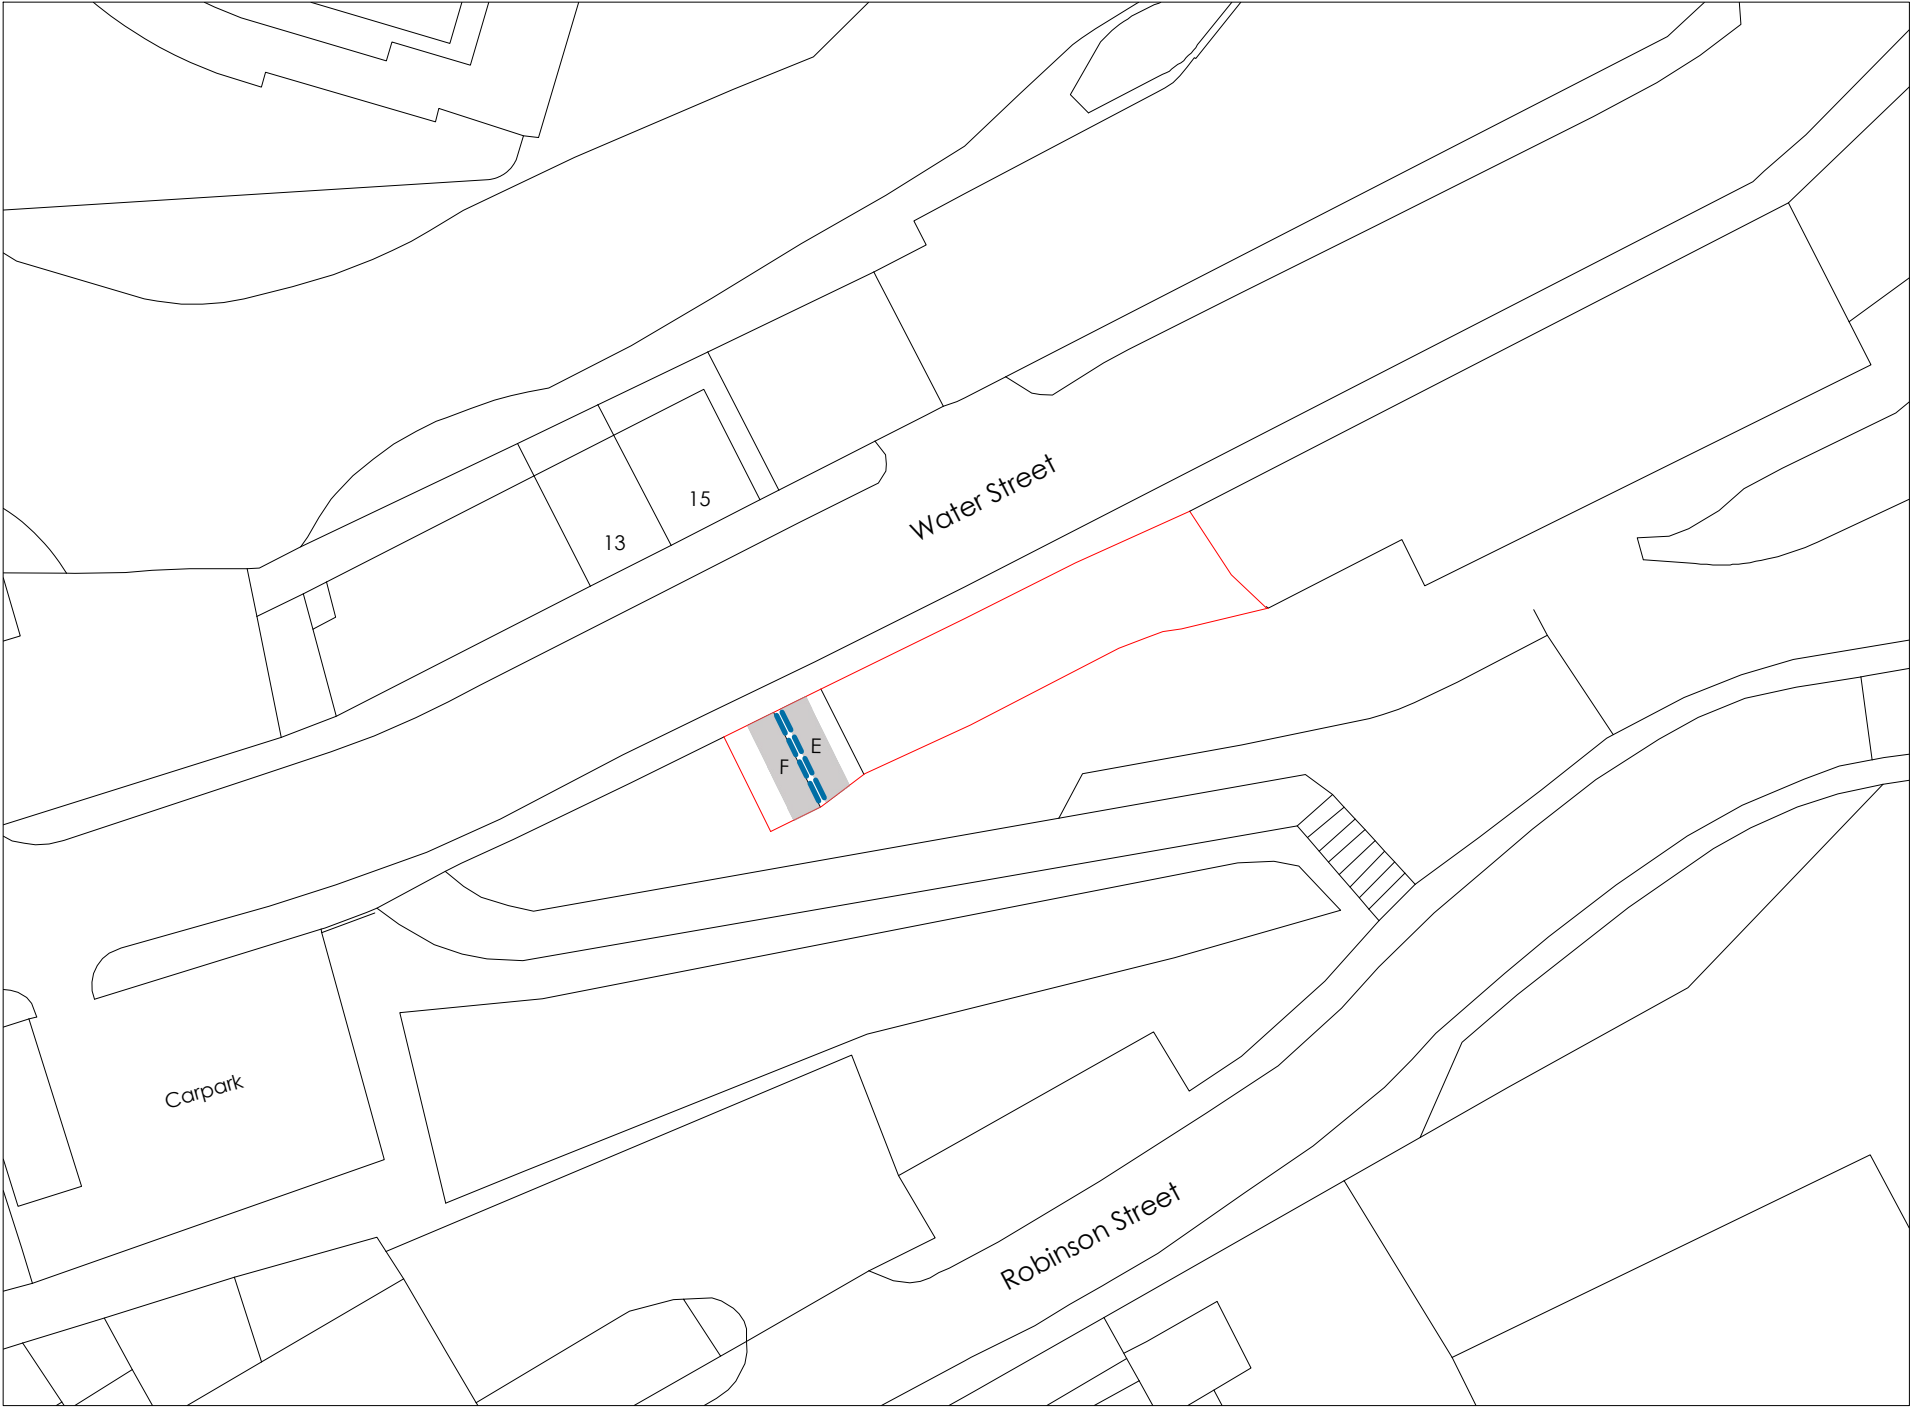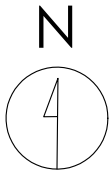

Crown copyright and database rights (2021) OS (100063368)

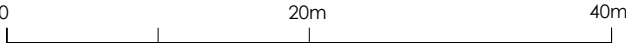

Title
Proposed Site Plan

Address
23 Water Street, 23, 25, 27 Robinson
Street, Land sides Of Water Street,
Rochdale, OL16 1TL

Client


Job No.
15613

Issued
16/08/22


Scale
1:500 @ A3

- Key**
- 1. Site Boundary
 - 2. Proposed Digital Display
 - 3. Proposed Hardstanding

All information is to be checked on
site for accuracy and fit. Only
drawings with WD status with the
most recent revision are to be used
for construction.

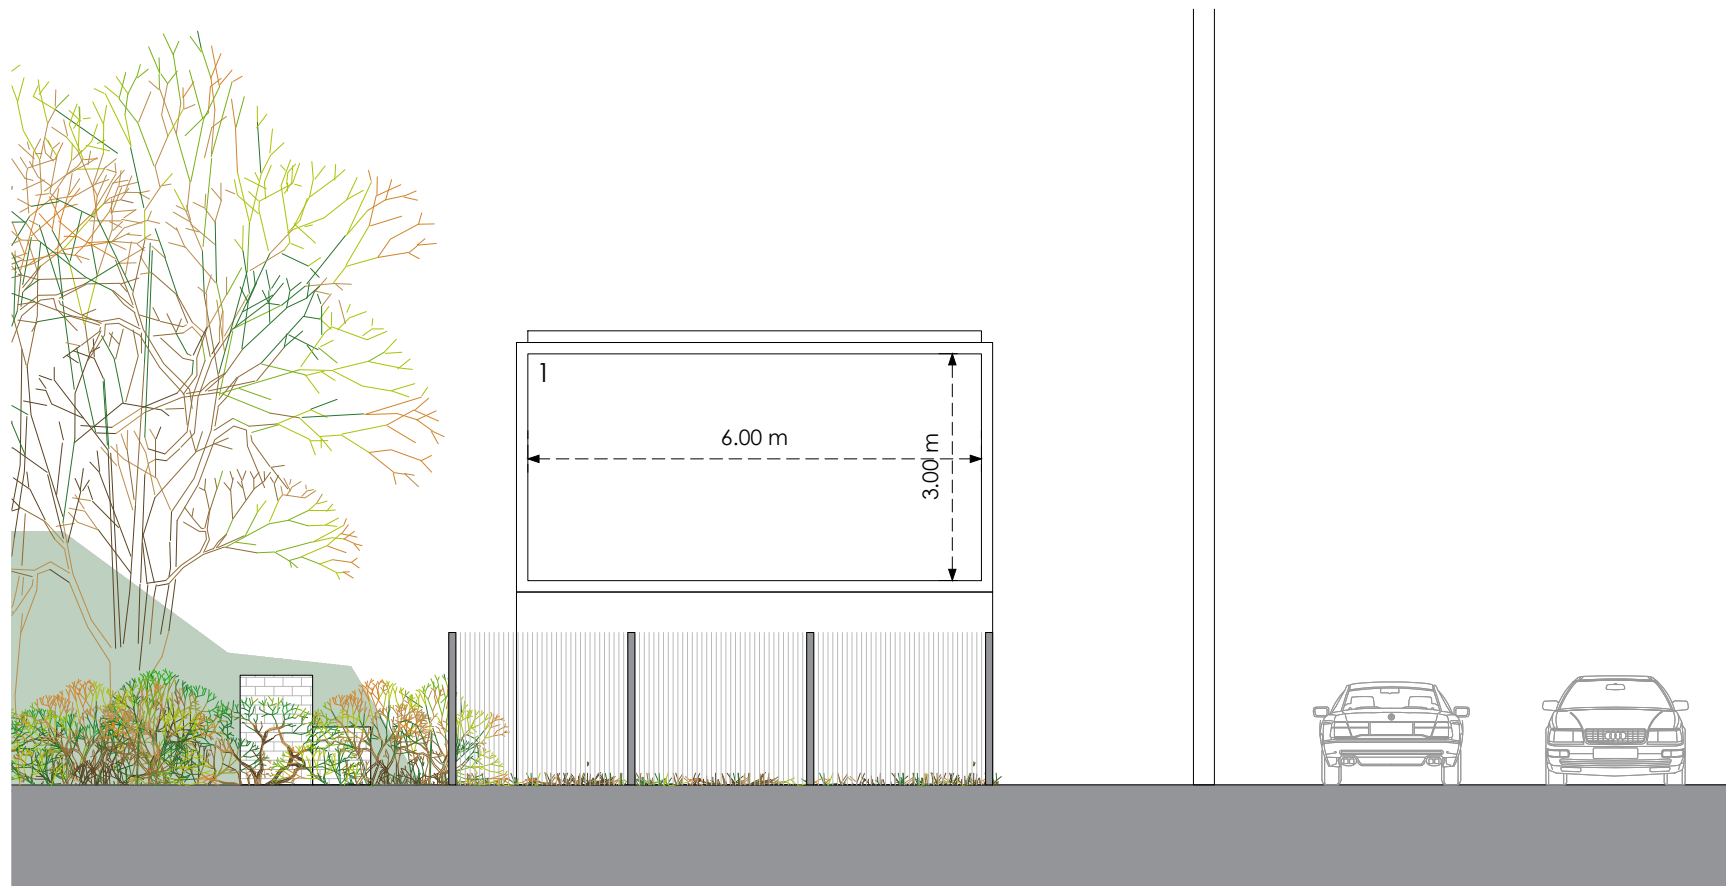

Front Panel A

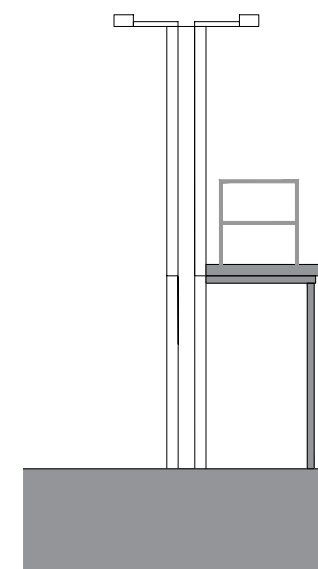

Side

Existing



Front Panel A Removed



Side

Proposed

0 4m 8m

Title
Existing and Proposed Elevations

Address
23 Water Street, 23, 25, 27 Robinson
Street, Land sides Of Water Street,
Rochdale, OL16 1TL

Client

Job No. 15613 **Issued** 16/08/22


Scale
1:100 @ A3

Key
1. Existing Advertising Board
to be Removed

All information is to be checked on
site for accuracy and fit. Only
drawings with WD status with the
most recent revision are to be used
for construction.



Front Panel B

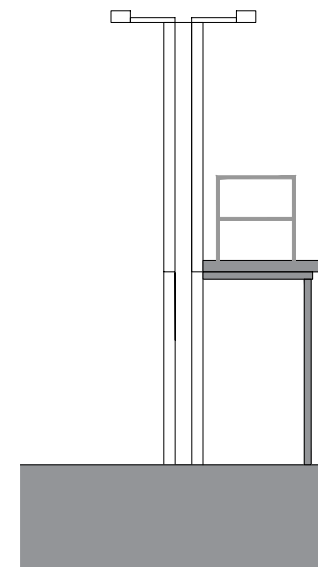

Side
Existing



Front Panel B Removed



Side
Proposed

0 4m 8m

Title
Existing and Proposed Elevations

Address
23 Water Street, 23, 25, 27 Robinson Street, Land sides Of Water Street, Rochdale, OL16 1TL

Client

Job No. 15613 **Issued** 16/08/22


Scale
1:100 @ A3

Key
1. Existing Advertising Board to be Removed


All information is to be checked on site for accuracy and fit. Only drawings with WD status with the most recent revision are to be used for construction.




Front Panel C

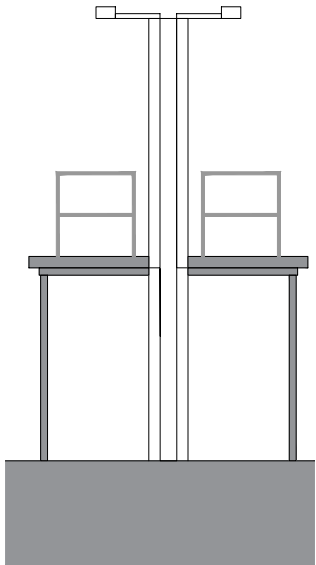

Side
Existing

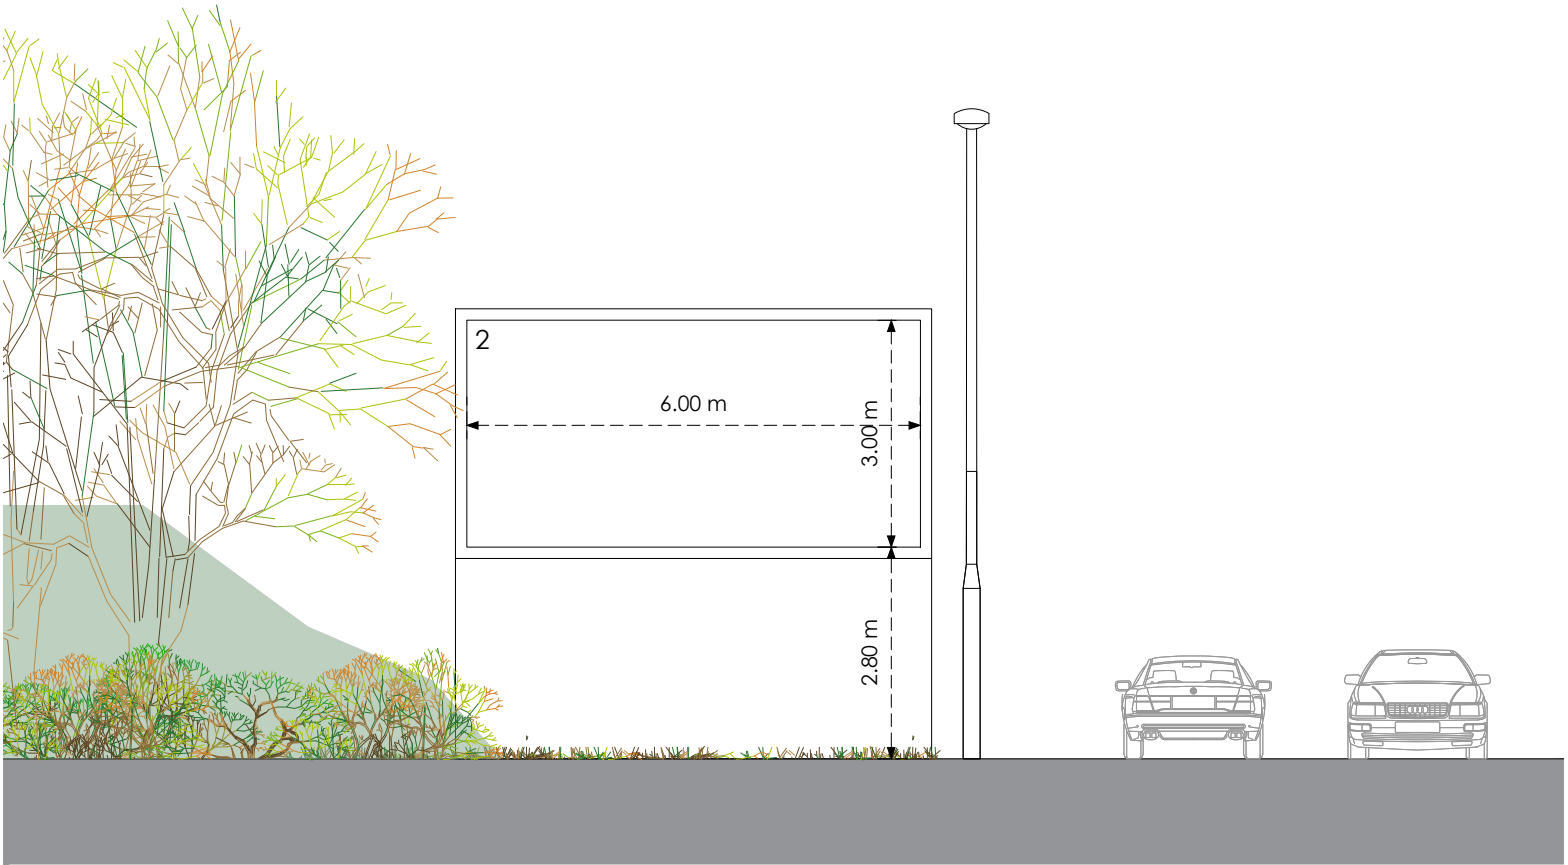

Front Panel E

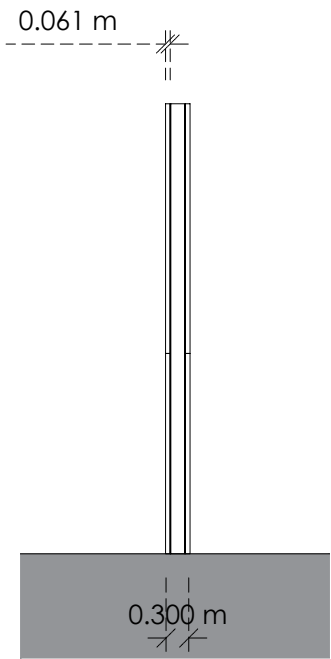

Side
Proposed

0 4m 8m

Title
Existing and Proposed Elevations

Address
23 Water Street, 23, 25, 27 Robinson
Street, Land sides Of Water Street,
Rochdale, OL16 1TL

Client

Job No.
15613

Issued
16/08/22


Scale
1:100 @ A3

Key
1. Existing Advertising Board
to be Removed


All information is to be checked on
site for accuracy and fit. Only
drawings with WD status with the
most recent revision are to be used
for construction.




Front Panel D

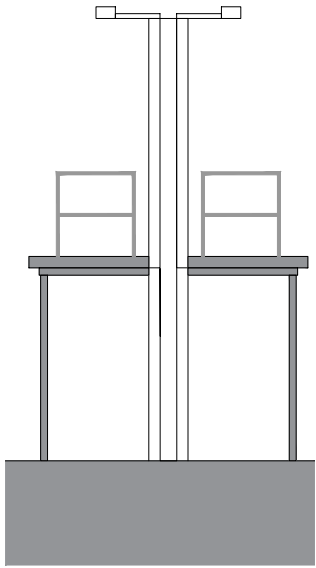

Side
Existing

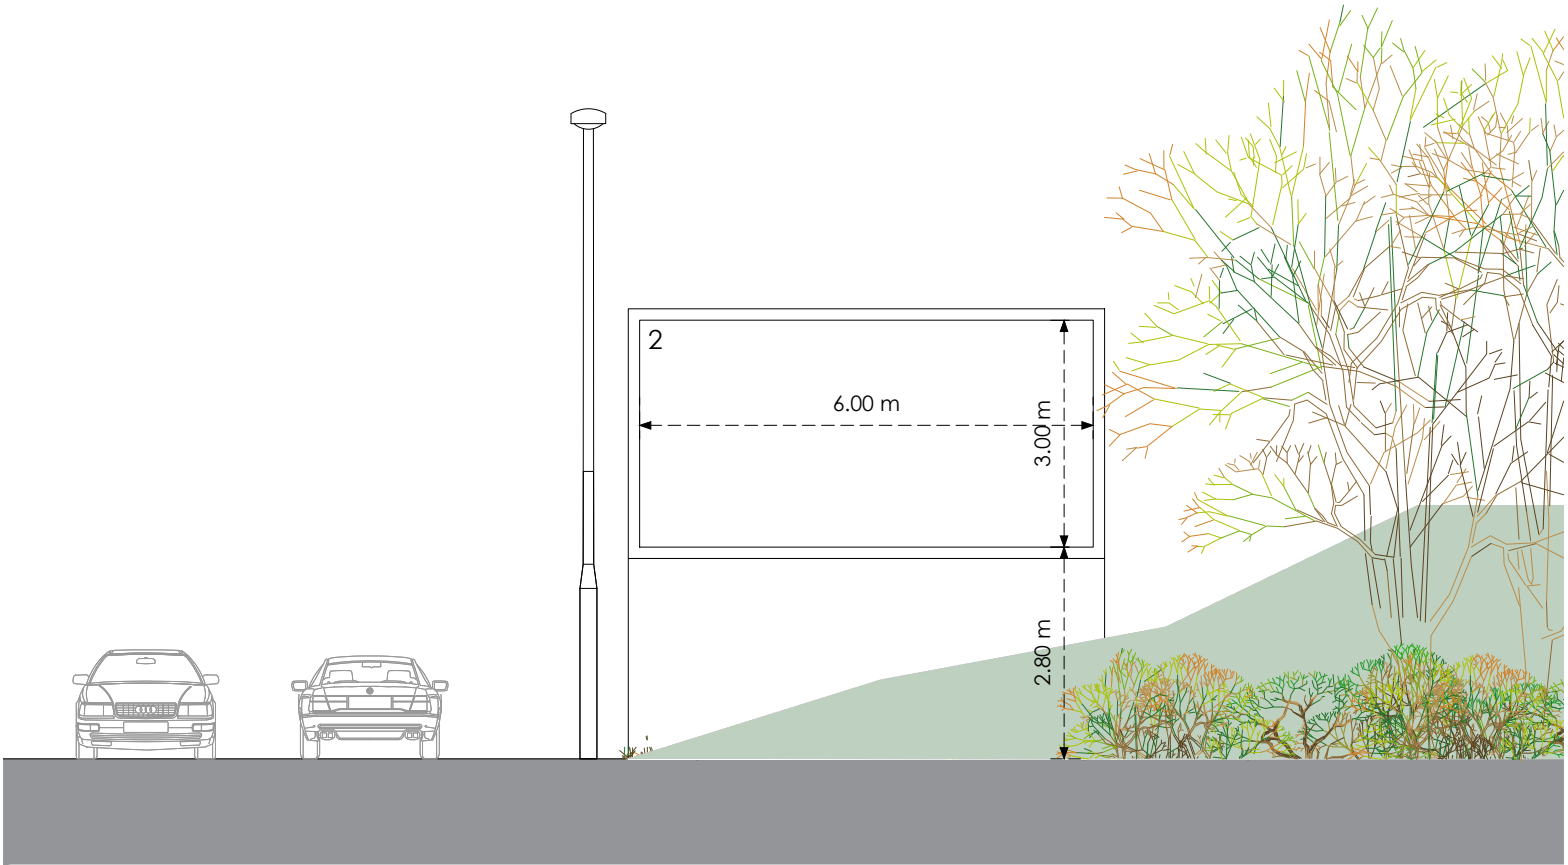

Front Panel F

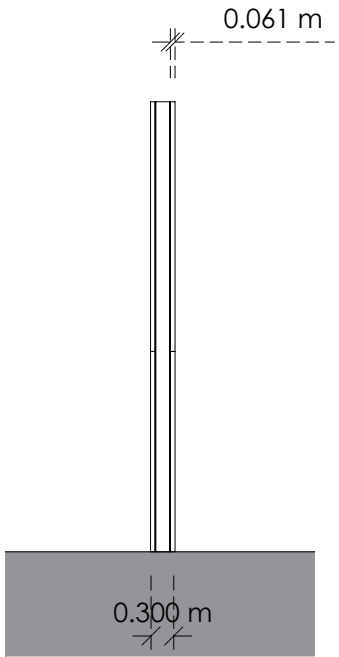

Side
Proposed

0 4m 8m

Title
Existing and Proposed Elevations

Address
23 Water Street, 23, 25, 27 Robinson
Street, Land sides Of Water Street,
Rochdale, OL16 1TL

Client

Job No.
15613

Issued
16/08/22

Scale
1:100 @ A3

Key
1. Existing Advertising Board
to be Removed

All information is to be checked on
site for accuracy and fit. Only
drawings with WD status with the
most recent revision are to be used
for construction.