


NOTES:

- Design of new staircase surround is to contractor's design


- All elements of the system are to be installed in strict accordance with manufacturer's written specification to meet fire spread/building regulations and Materials to be agrement certified

- All materials must achieve A2-s1, d0 or better

- Staircase shown is a typical example, some staircases may vary in design slightly

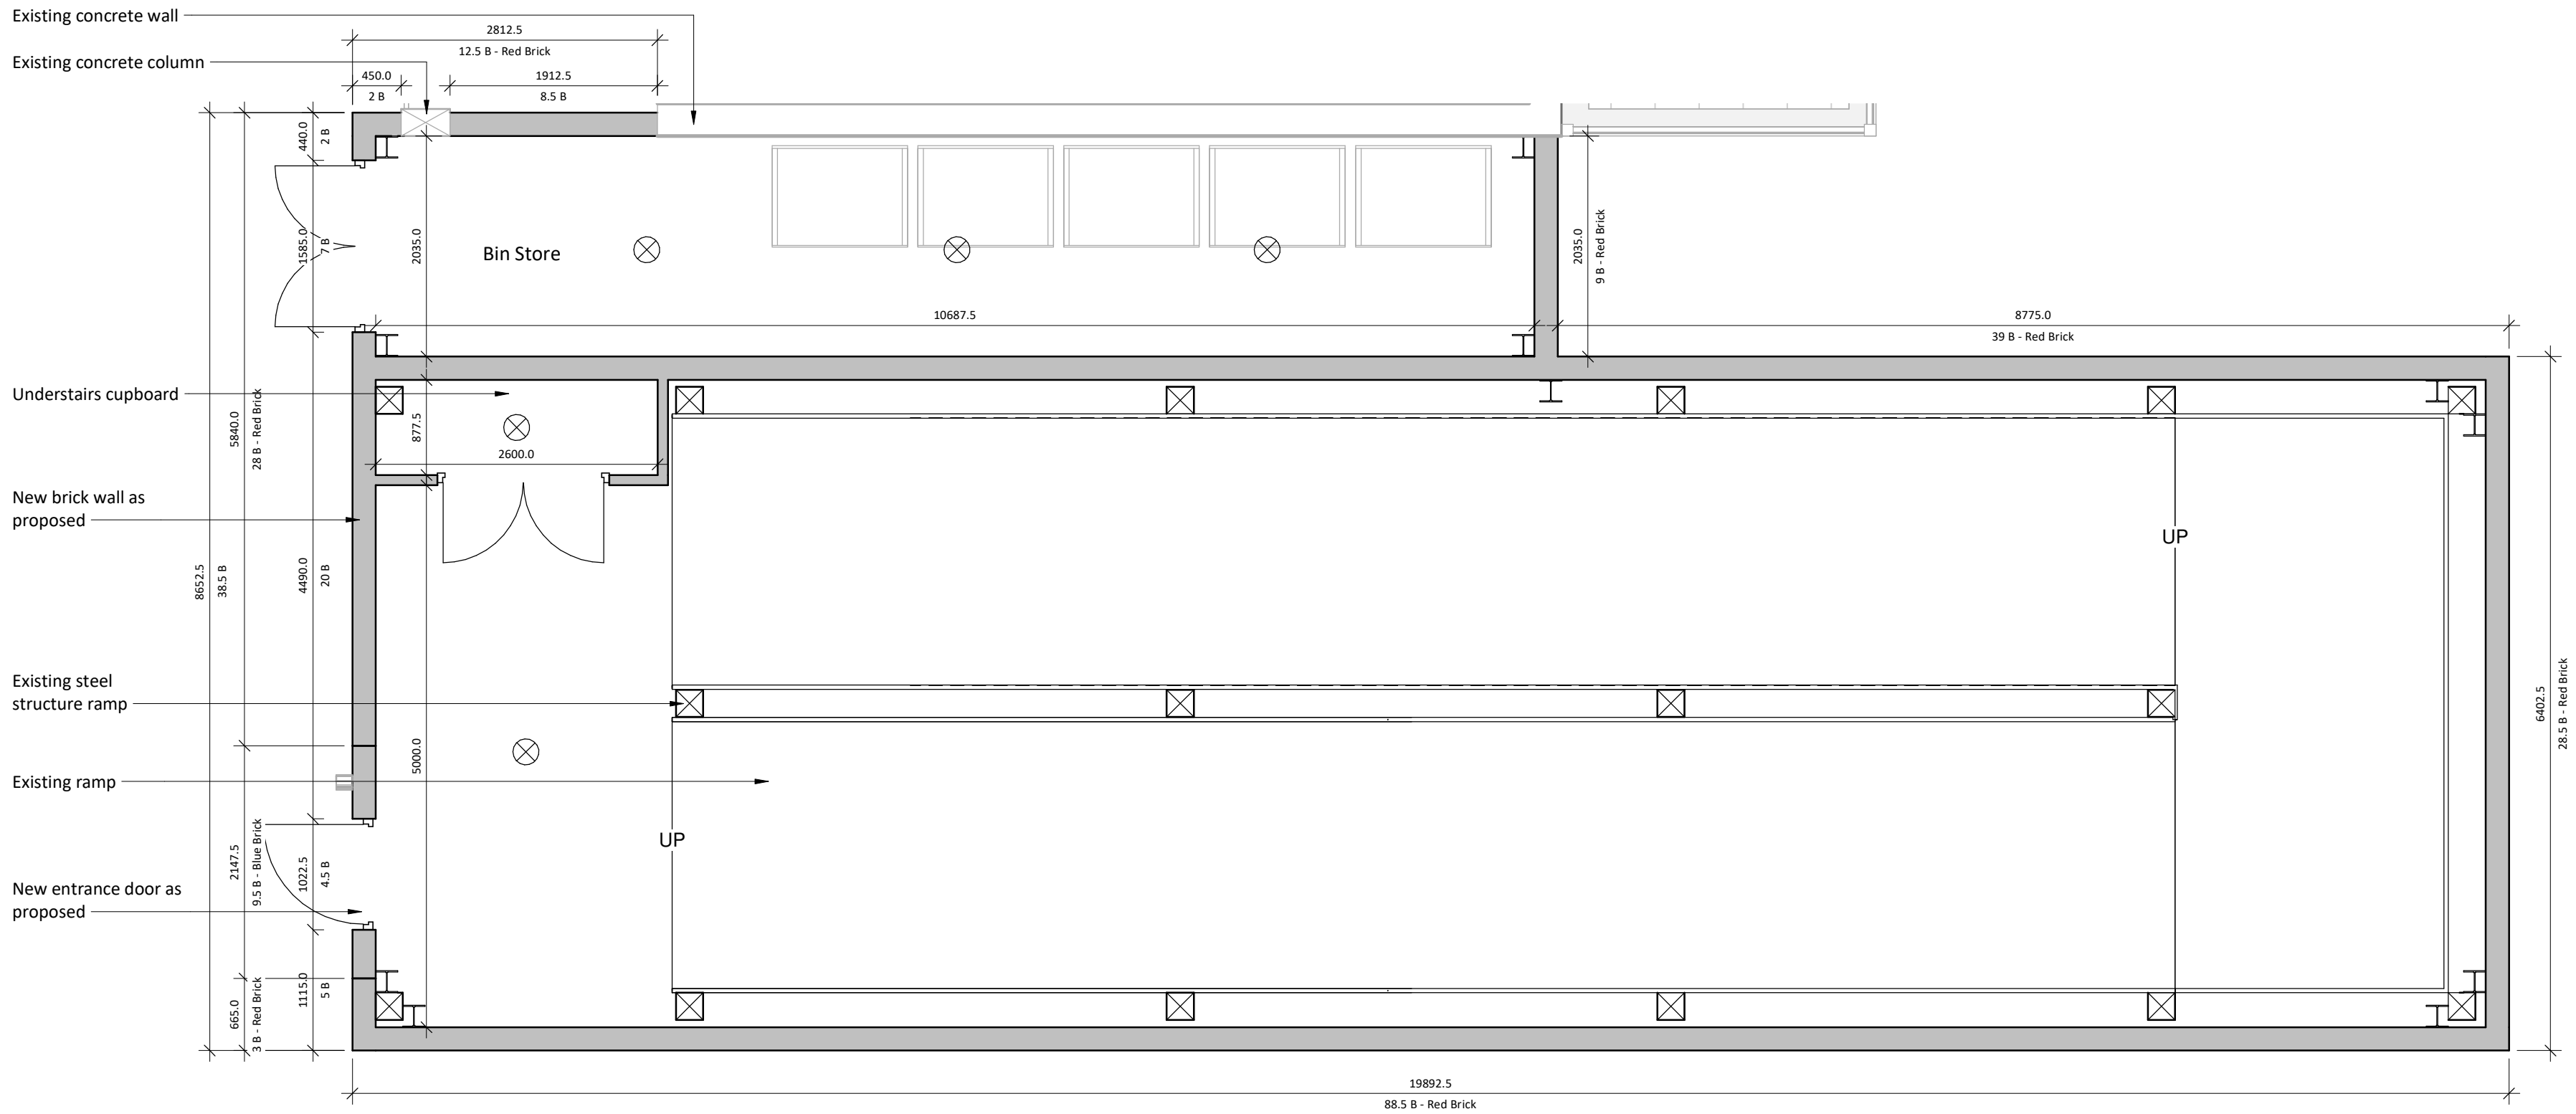

Staircase Surround Details - Pershore GF
1 : 50

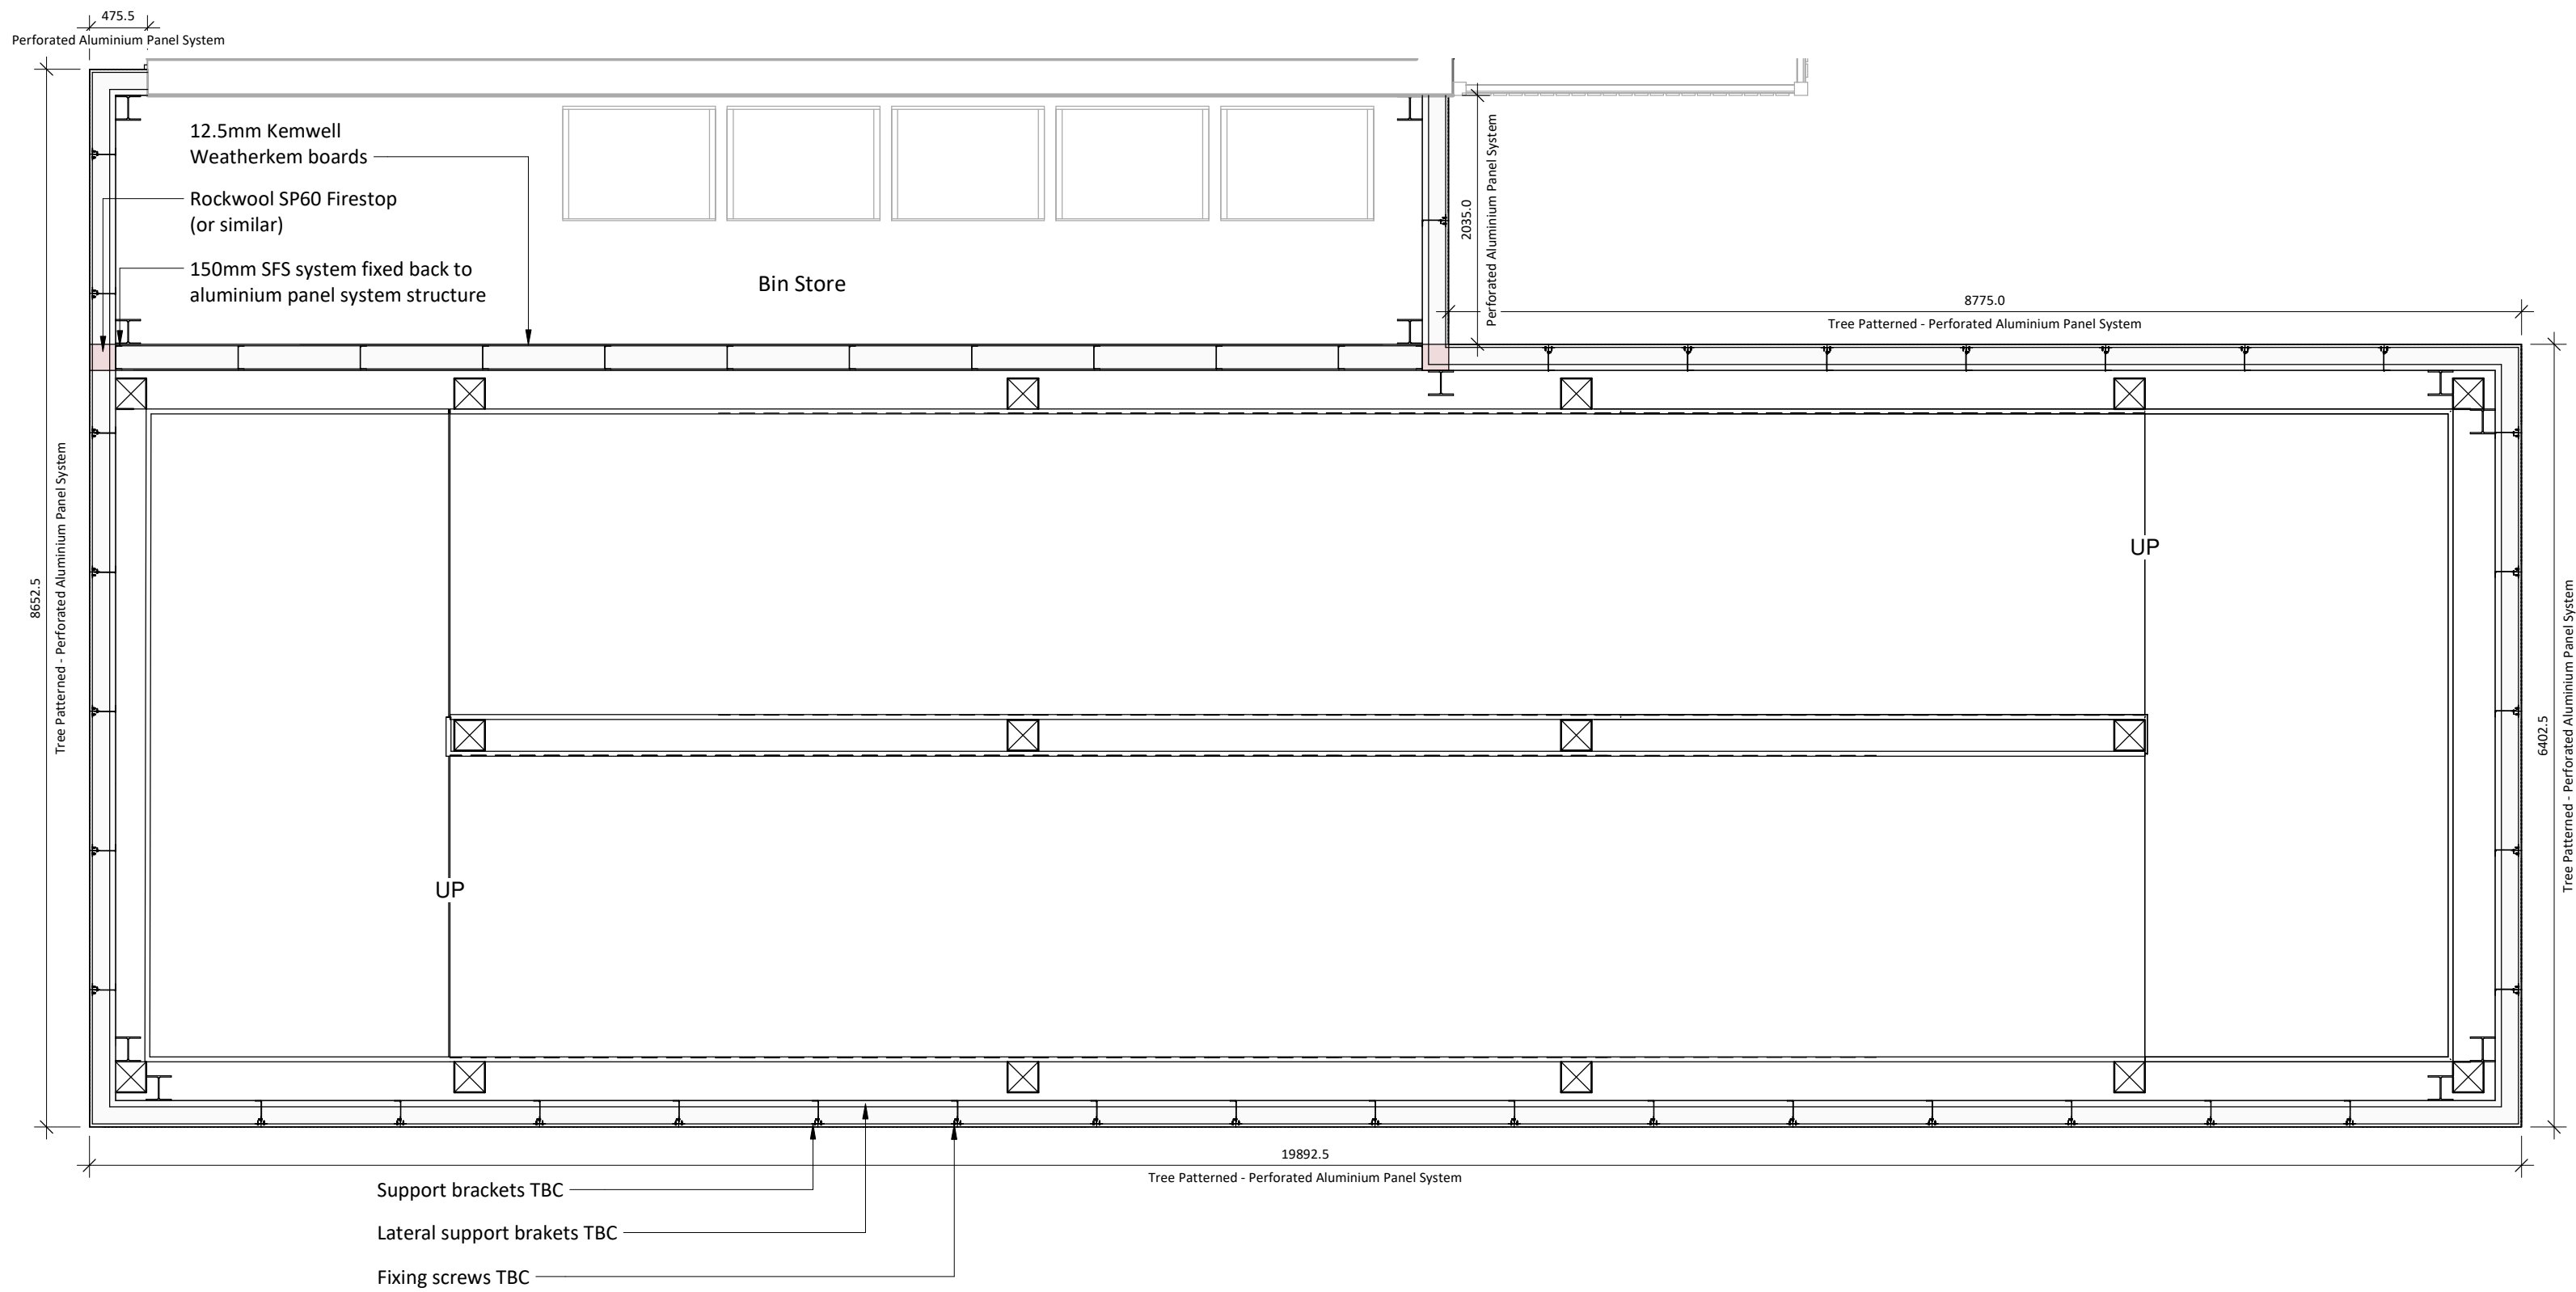

Staircase Surround Details - Pershore FF
1 : 50

1	06.12.22	AP	Drawing revised to show proposed fire stopping location.
Rev	Date	Int	Description



CLIENT:
Rochdale Borough Housing

PROJECT:
LOWER FALINGE

DESCRIPTION:
Staircase Surround Details - Pershore Ph4

PURPOSE OF ISSUE:
Building Regulations

DRAWN BY: CHECKED DATE: SCALE @ A1:
AP VS 23/11/22 As indicated

JOB NO: STATUS CODE: DRAWING NO: REV
3749 S2 115 1

FILE IDENTIFIER:
LF-BTP-00-ZZ-DR-A-3749_115.1