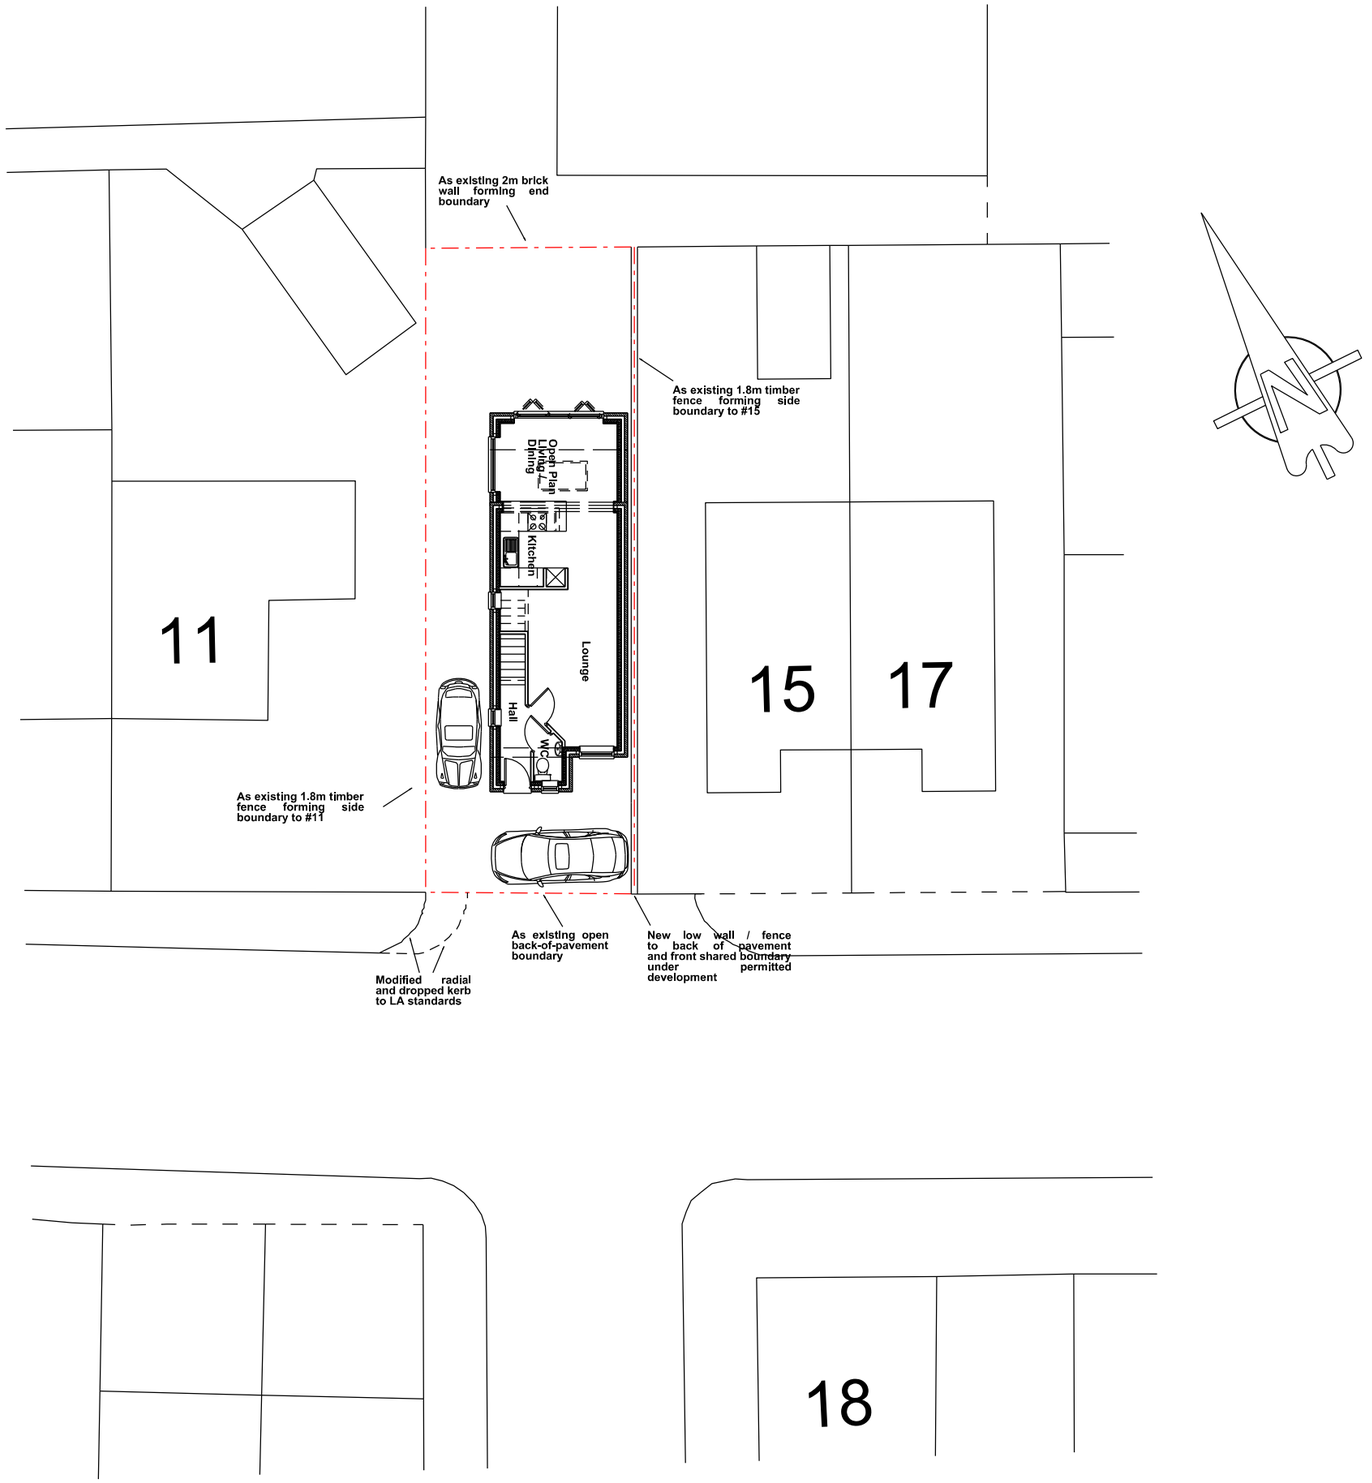


REVISIONS	REVISION NOTES	PROJECT AND DETAILS:	AT:	SCALE: 1:100 @ A1 1:200 @ A3	A
Rev A: Planning Notes 16Jan23		**Land adjacent 15 Hillcrest Rd**	**Rochdale, OL11 2QE**	DRAWN: IB	DWG TITLE: As Proposed Block Plan
		SCALABLE IN METRES 1.0 2.0 3.0 4.0 5.0 10.0 20.0	FOR: L Wells	DATE: 17 Nov 22	DWG NO: 499-PL07

ATOLL
art and architecture collaborative
Ian Banks • Director
m 07717710014 • ian.banks@atolluk.com • www.atolluk.com