

EXISTING SITE PLAN

CHECK ALL DIMENSIONS PRIOR TO COMMENCEMENT OF WORK

NO GUARANTEE CAN BE GIVEN THAT ALL SERVICES HAVE BEEN SHOWN ON THE DRAWING

NO GUARANTEE CAN BE GIVEN TO THE ACCURACY AND COMPLETENESS OF ANY SERVICE PROVIDER RECORD INFORMATION SHOWN IN THIS DRAWING AND NO LIABILITY WILL BE ACCEPTED FOR ANY LOSSES THAT ARISE DUE TO A LACK OF ACCURACY IN ANY SERVICE PROVIDERS RECORD INFORMATION


RELEVANT SERVICE DRAWINGS SHOULD BE OBTAINED FROM APPROPRIATE SERVICE PROVIDERS AND USED IN CONJUNCTION WITH THIS DRAWING

REFERENCE SHOULD ALSO BE MADE TO HISTORICAL PLANS AND AS BUILT DRAWINGS

THIS DRAWING IS COPYRIGHT TO LABOSPORT LTD

APPLICATION SITE AREA
REQUIRED

LAND AREA UNDER
OWNERSHIP OF CLIENT

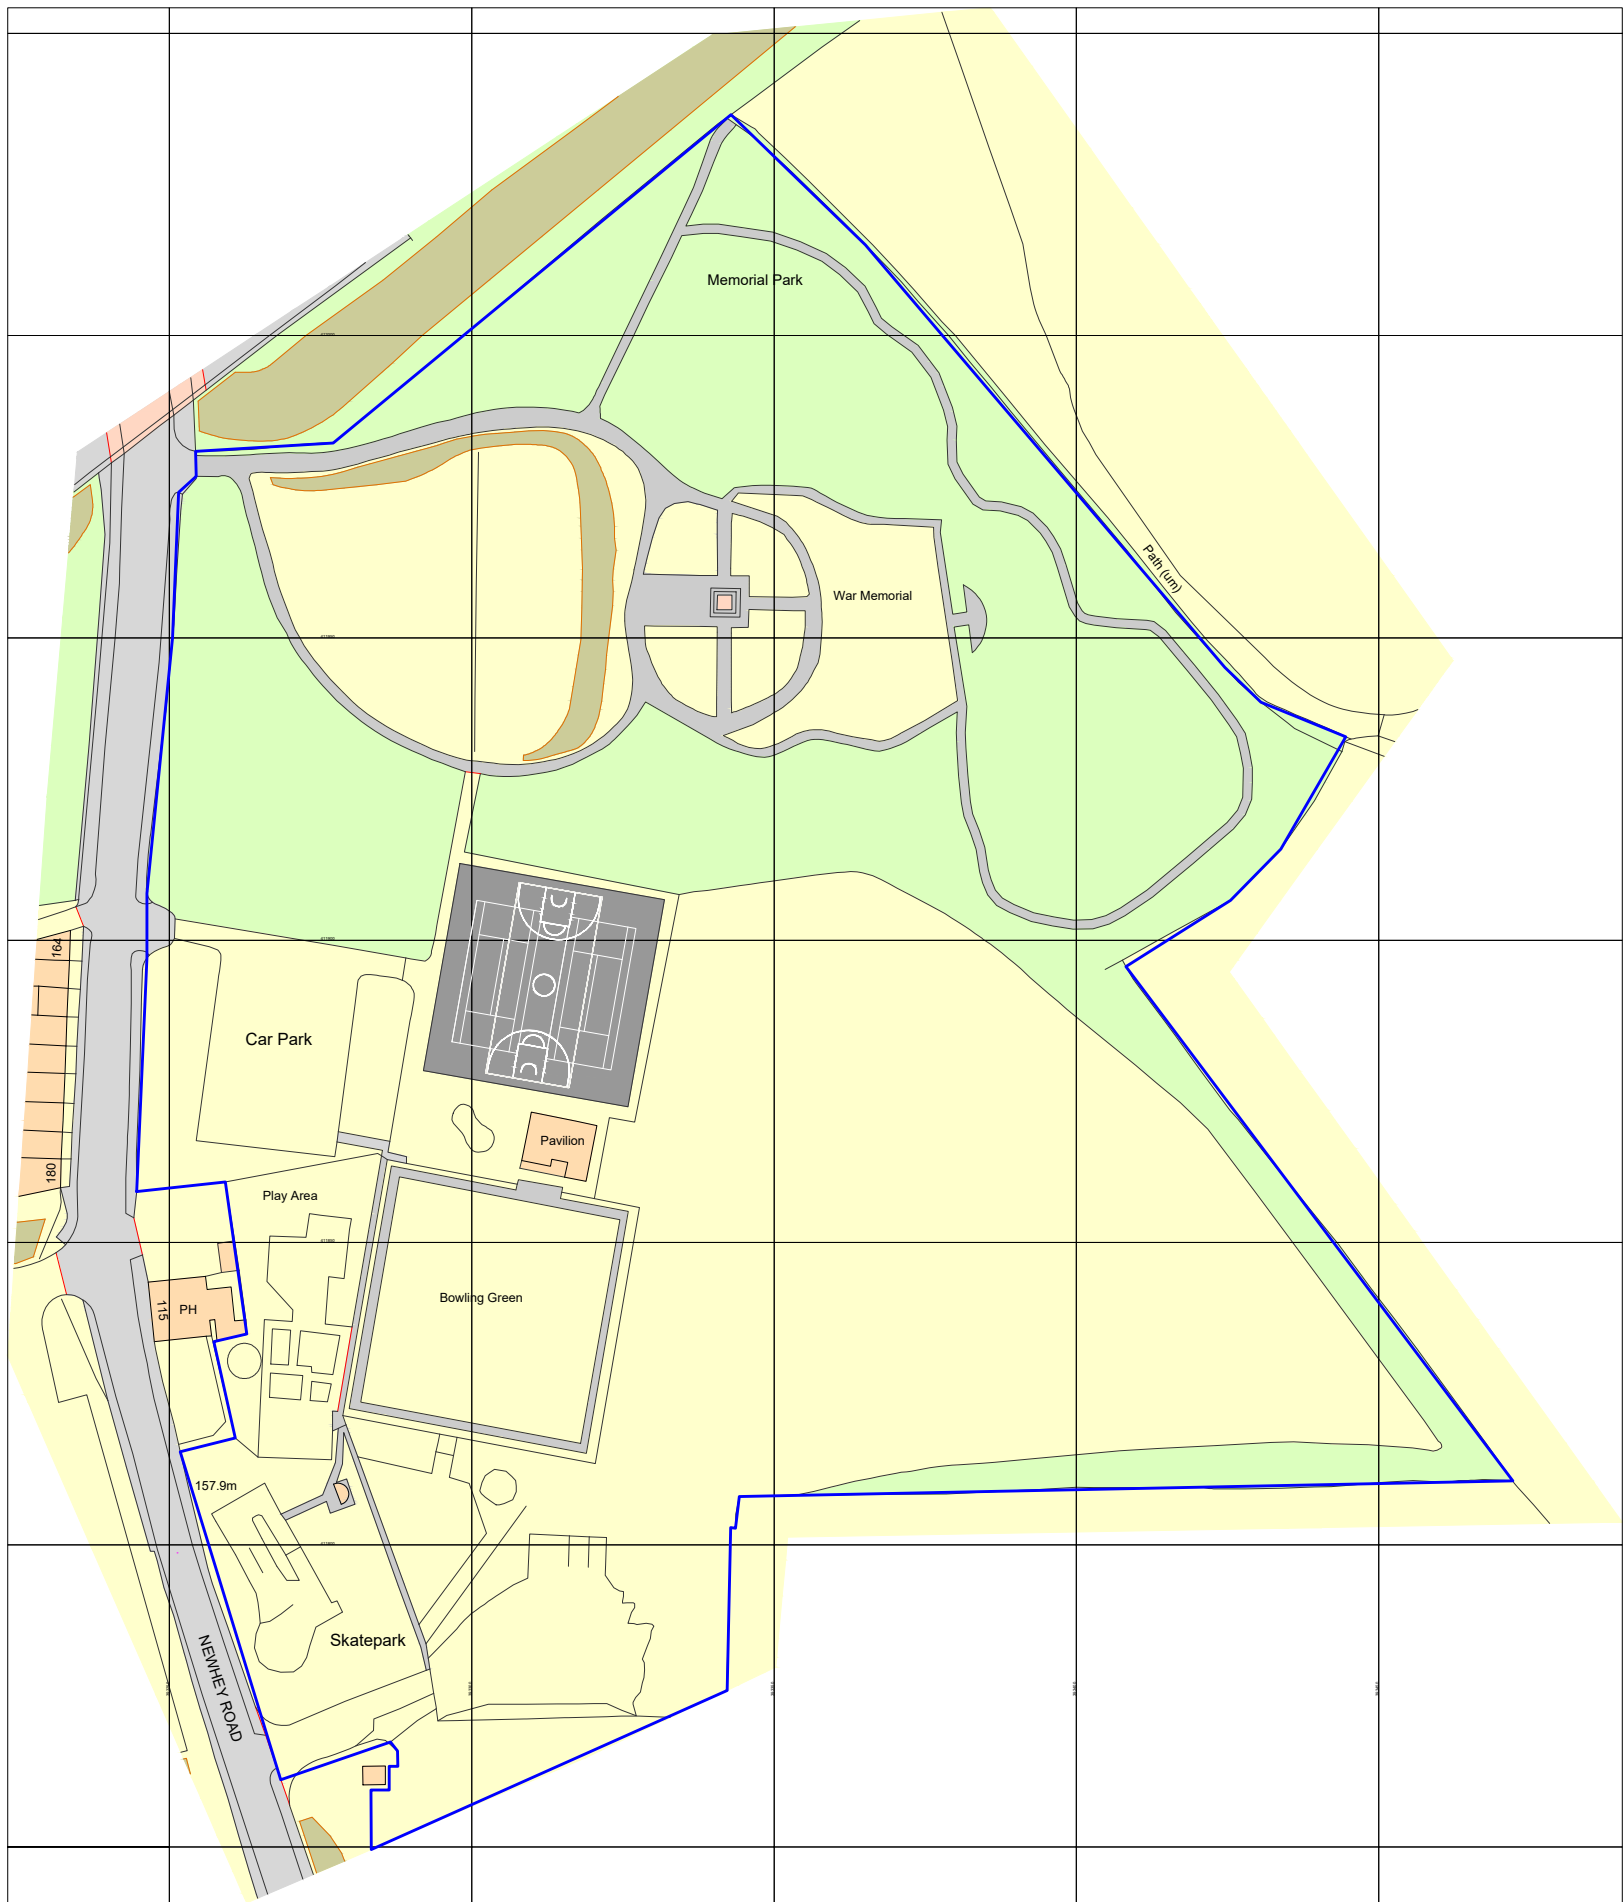

Ordnance Survey, (c) Crown Copyright 2024. All rights reserved. Licence number 100022432

FACILITY TYPE
MACADAM SURFACED MUGA WITH PERIMETER FENCING,
FLOODLIGHTING, ACCESS ROUTES AND EQUIPMENT


DIMENSIONS
FENCE TO FENCE = 35 X 34M

LINE MARKING
BASKETBALL LINE MARKINGS
2NR TENNIS COURT MARKINGS (NO NETS)

FENCING
EXISTING 3M HIGH FENCING AROUND THE PERIMETER OF
THE MUGA

FLOODLIGHTING
EXISTING 4 COLUMN FLOODLIGHTING SYSTEM

EQUIPMENT
2NR FOOTBALL GOALS
2NR BASKETBALL HOOPS

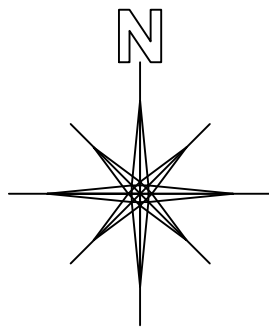

LEGEND / KEY



Labosport Ltd
Unit 3, Aerial Way, Hucknall, Nottinghamshire, NG15 6DW
+44 (0)115 968 1998
www.labosport.com
info@labosport.co.uk

AUTHOR
FOOTBALL FOUNDATION / SIS (UK) LTD

CLIENT
PLAYZONE FACILITY DEVELOPMENT

PROJECT
EXISTING SITE PLAN

DRAWING			
DATE	PLANNING	MD	01
PROJECT	LSUK 24-0570	01/11/2024	24-0570 05P
PAPER SIZE	A1	SCALE	1:1250



Ordnance Survey, (c) Crown Copyright 2024. All rights reserved. Licence number 100022432