





proposed front elevation



proposed rear elevation

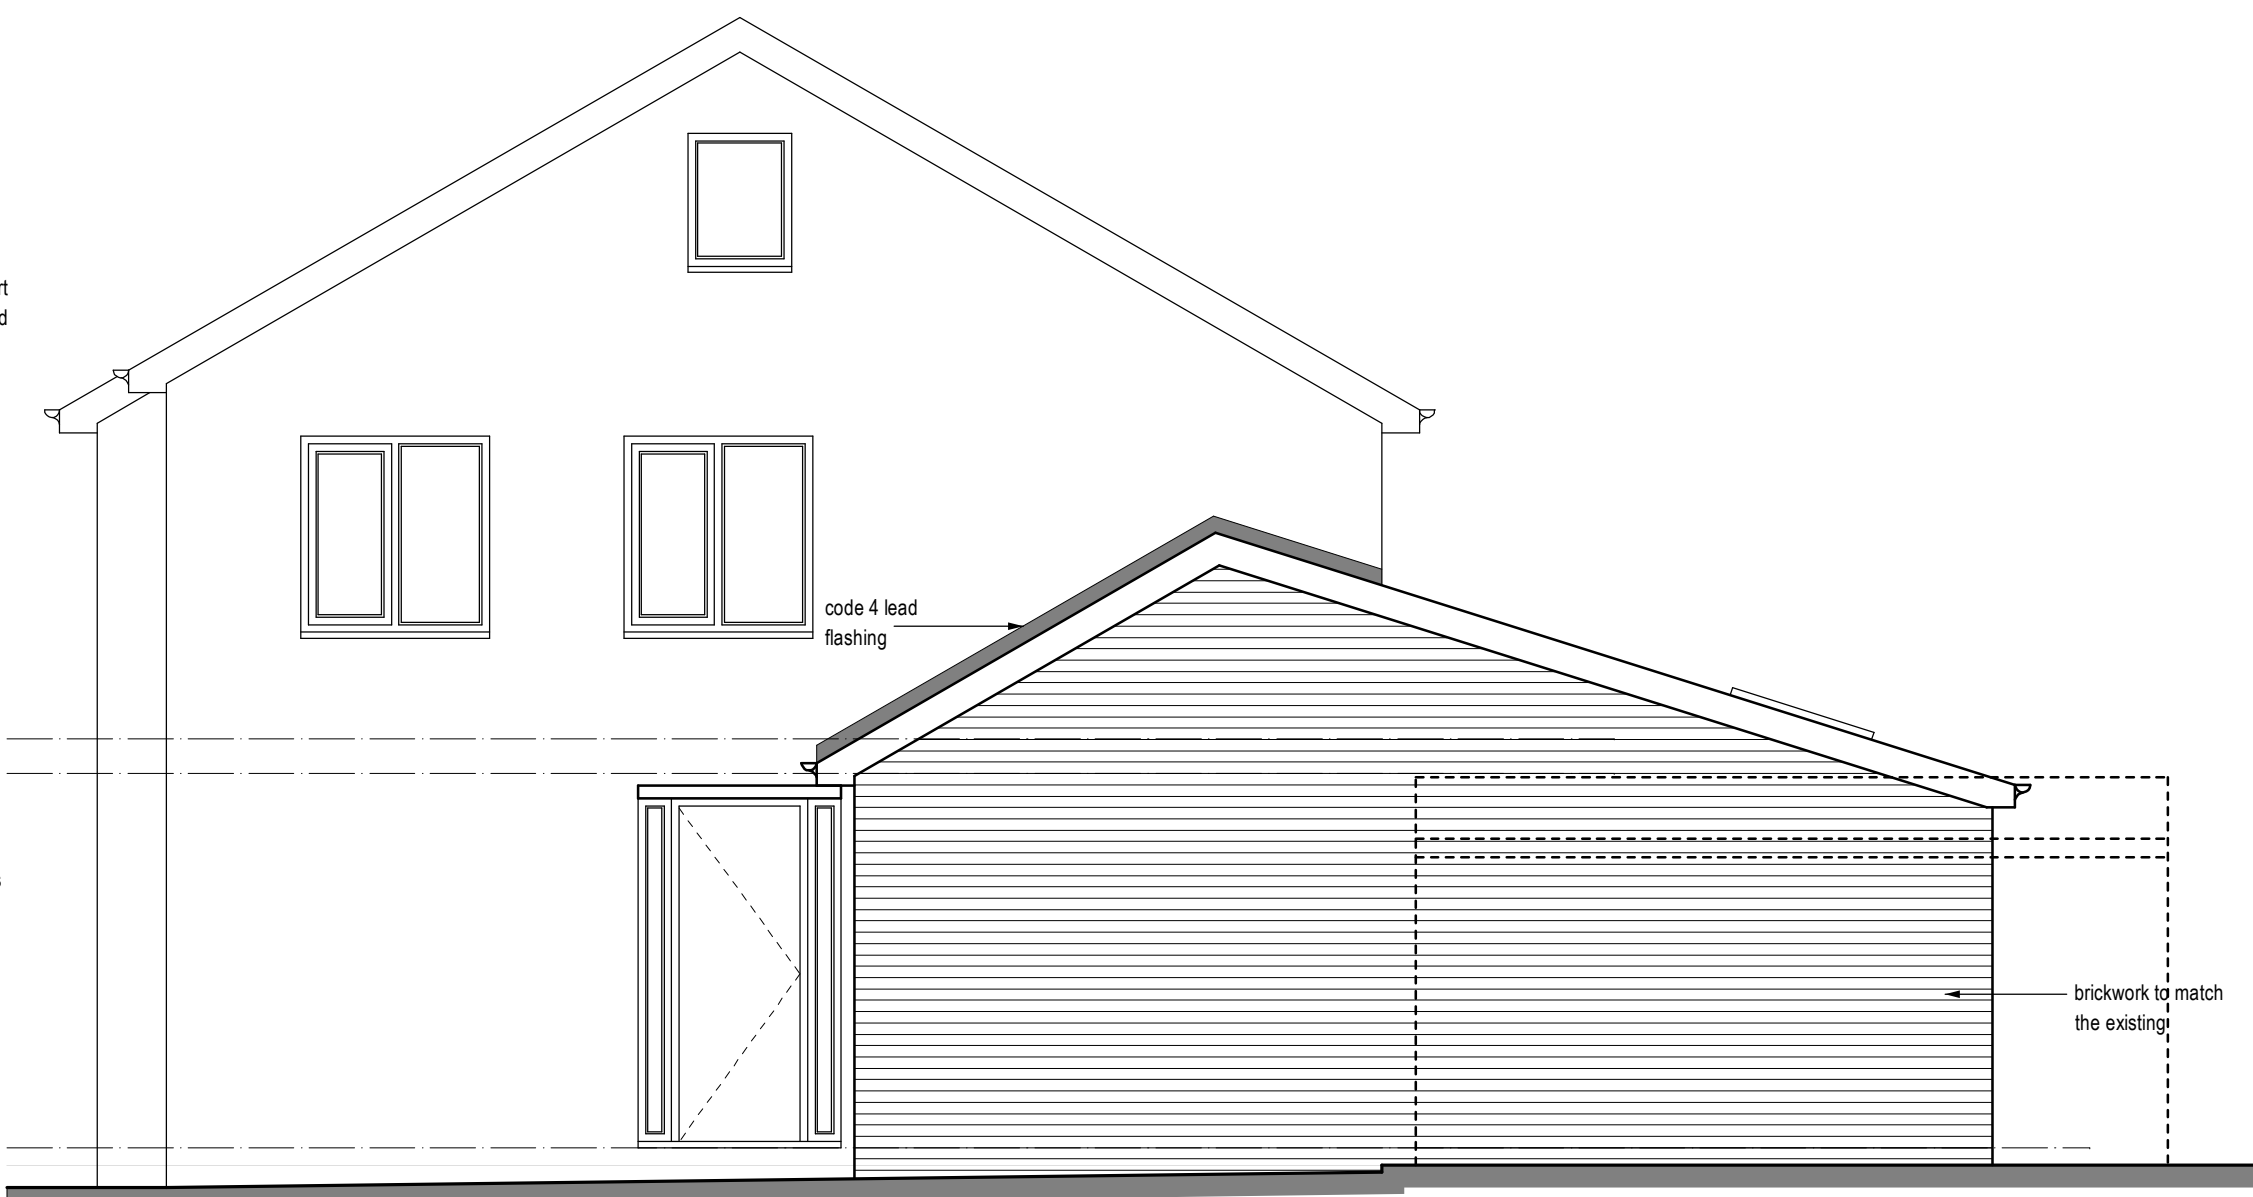


proposed side elevation

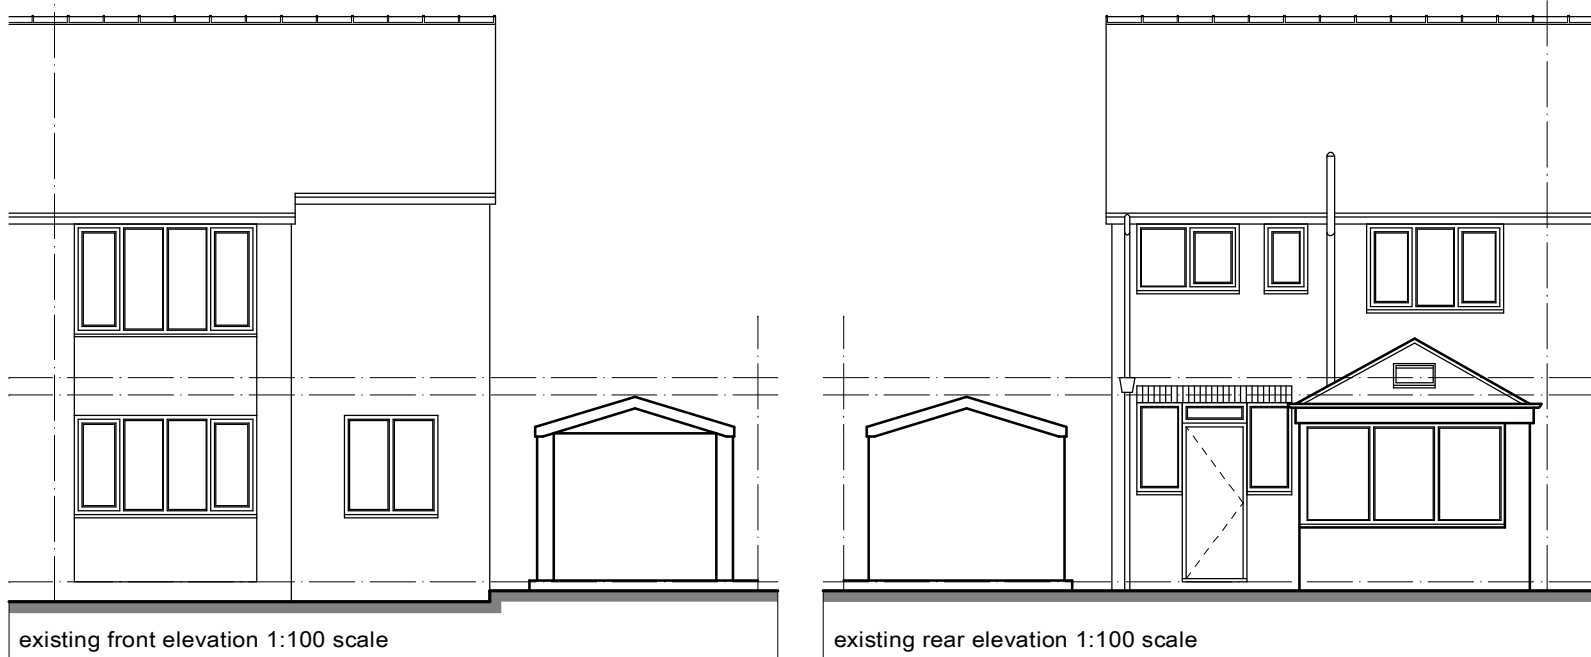


existing front elevation 1:100 scale




existing rear elevation 1:100 scale

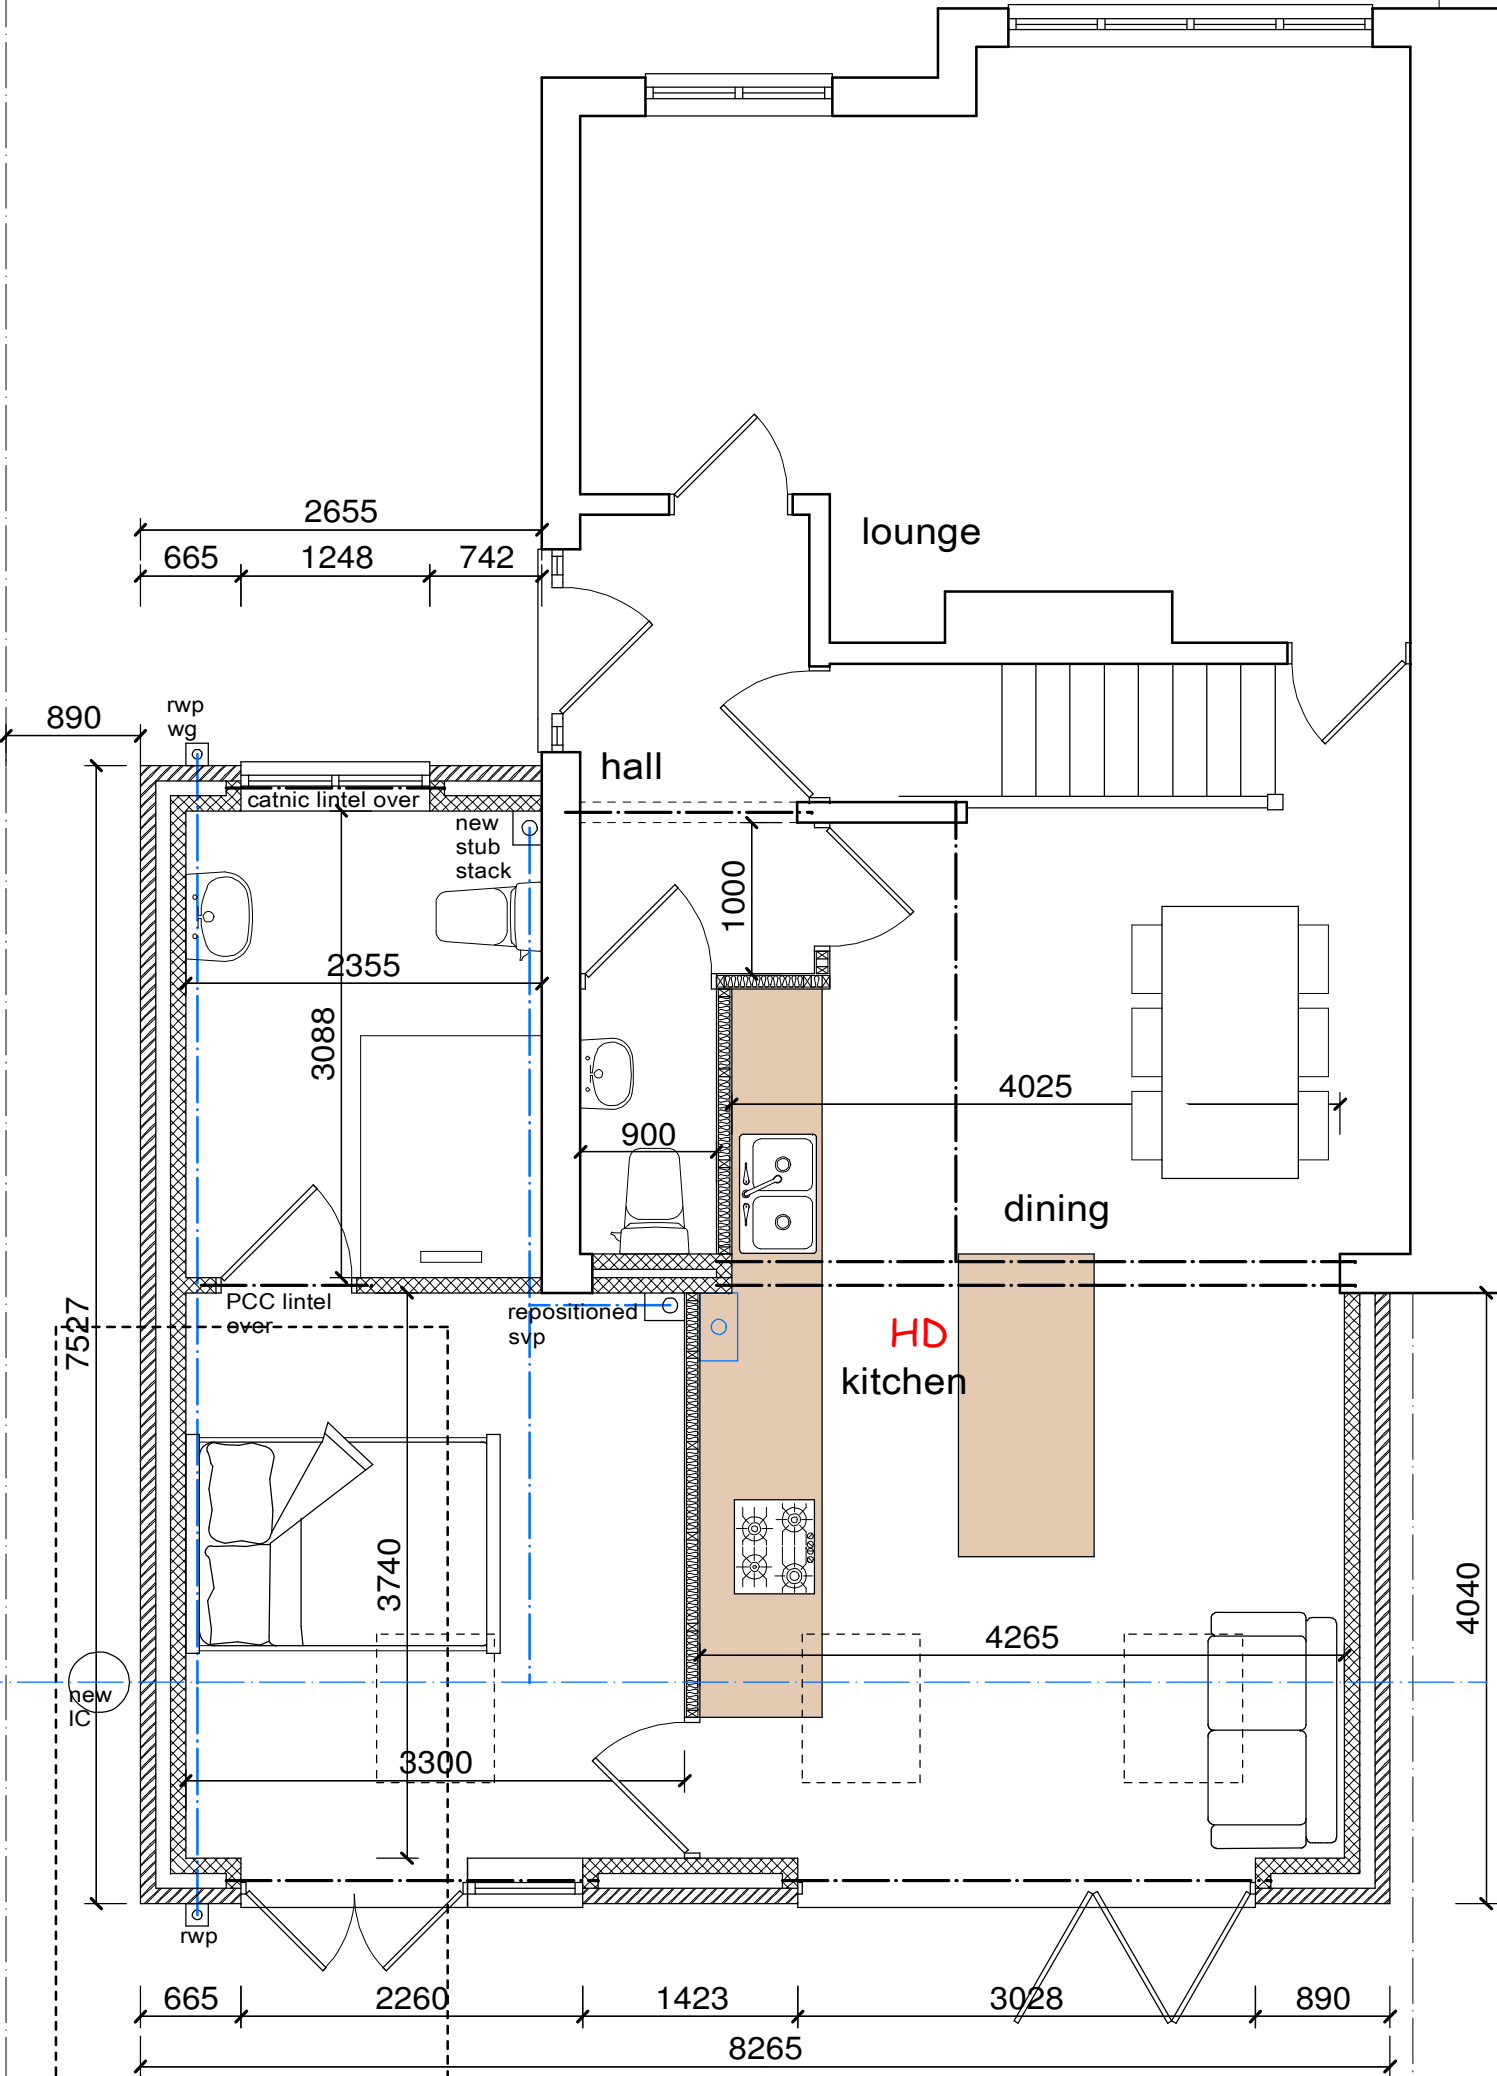

proposed ground floor plan

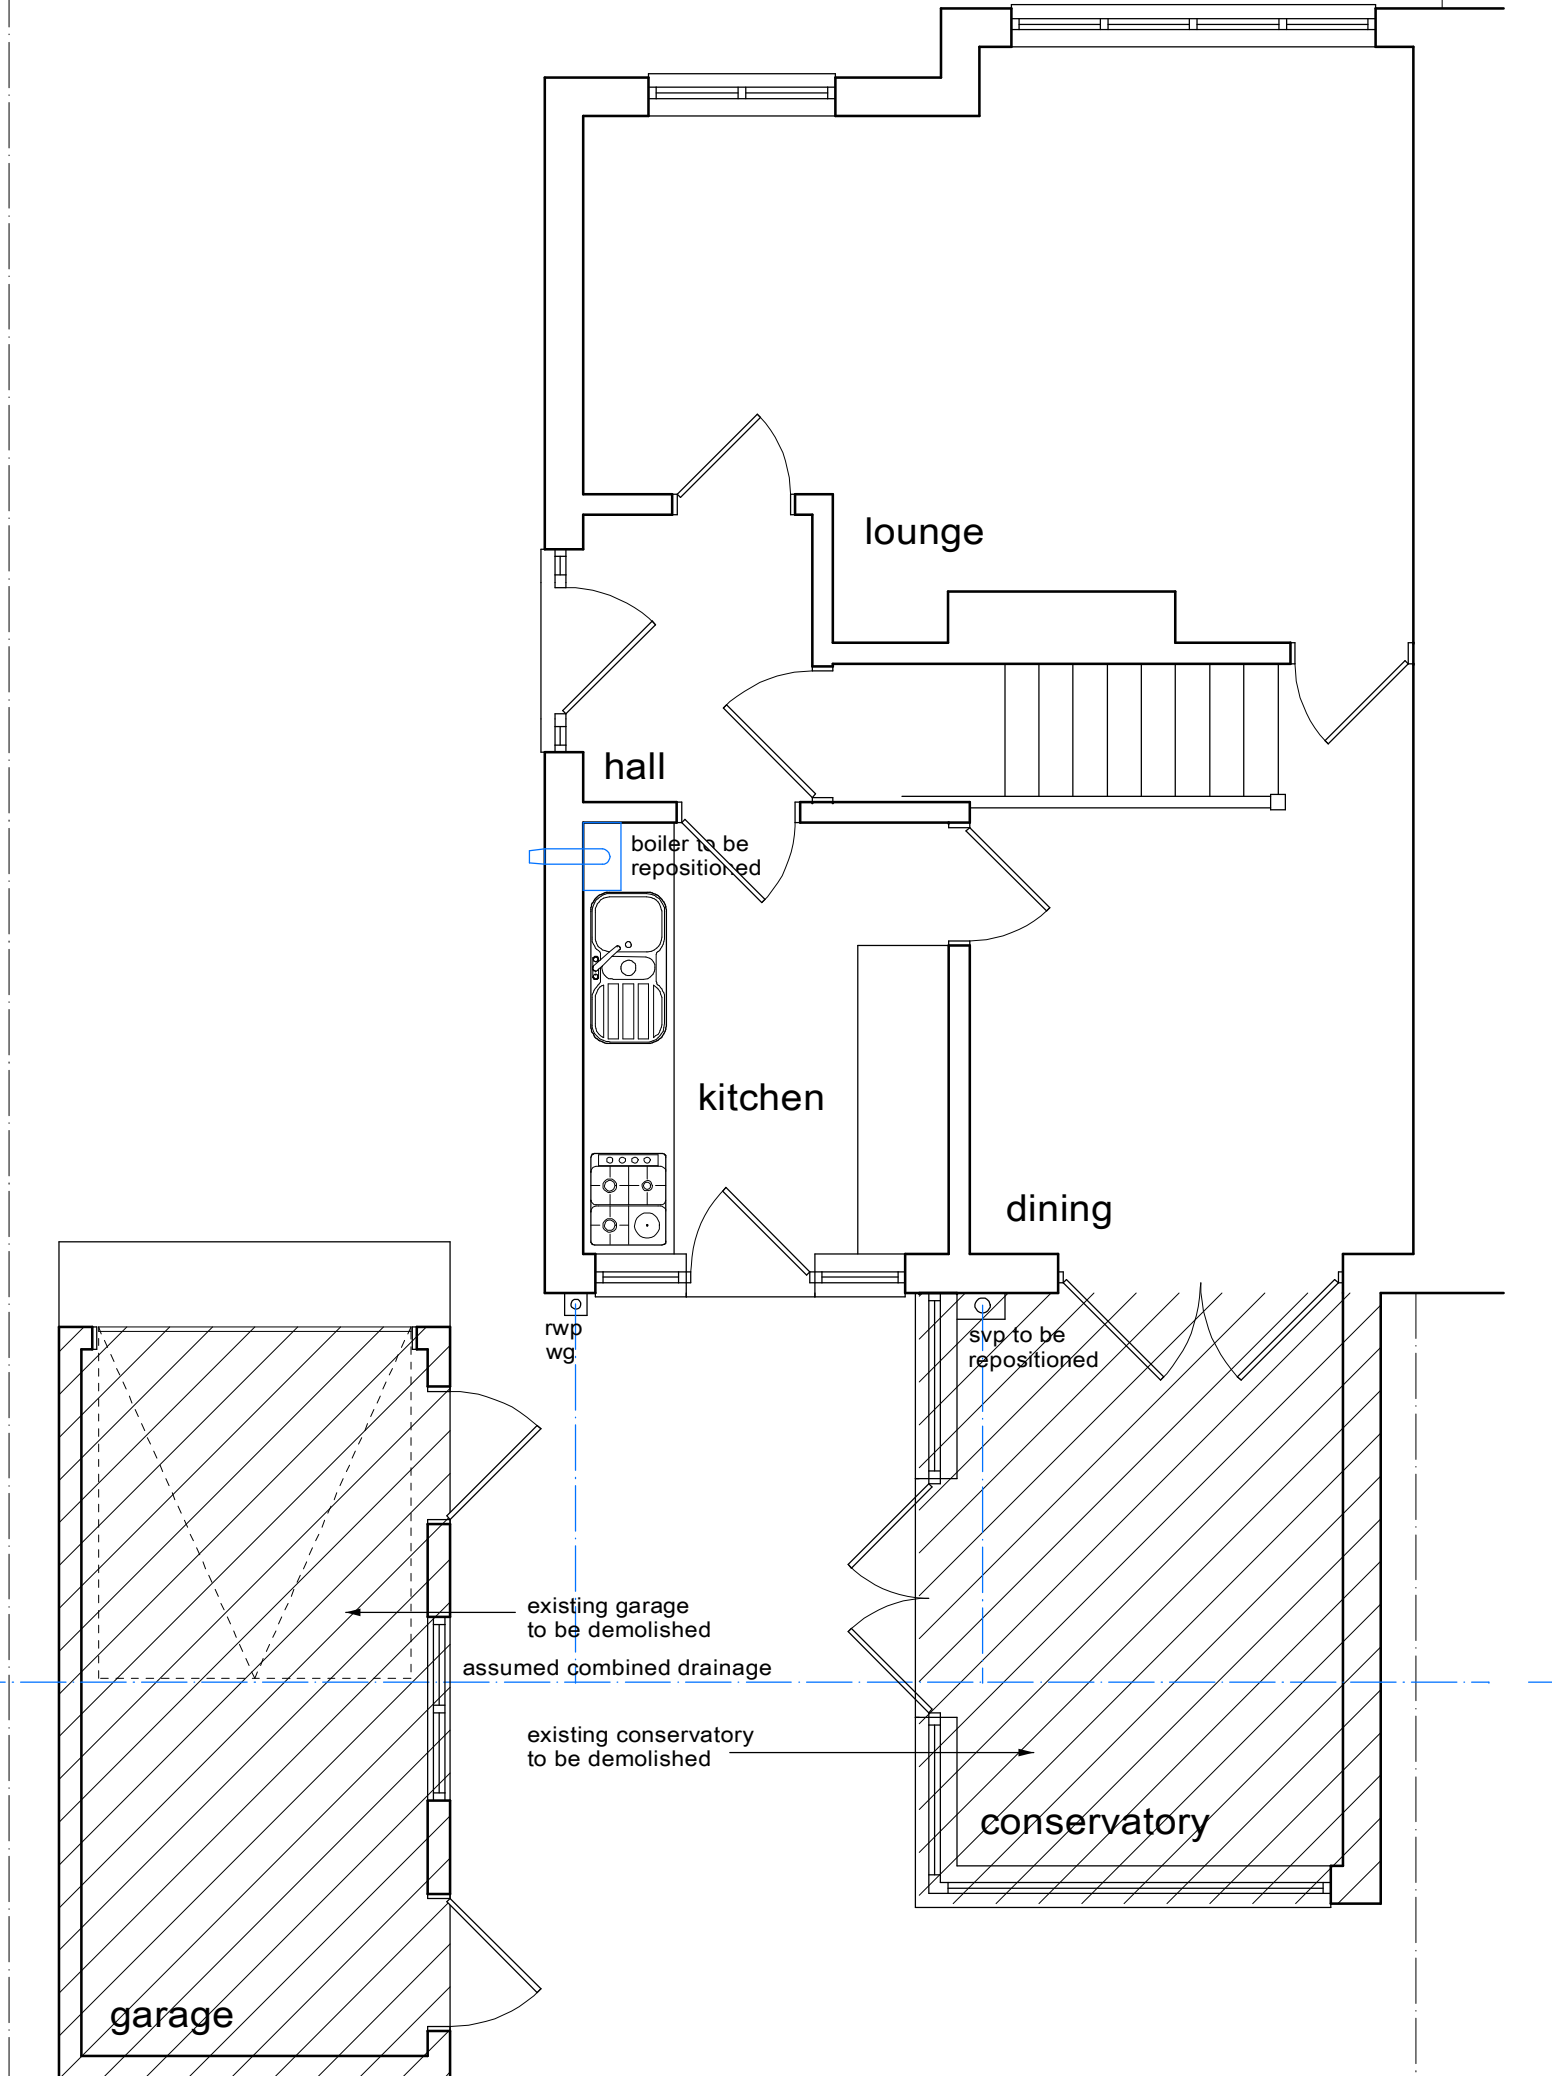

existing ground floor plan

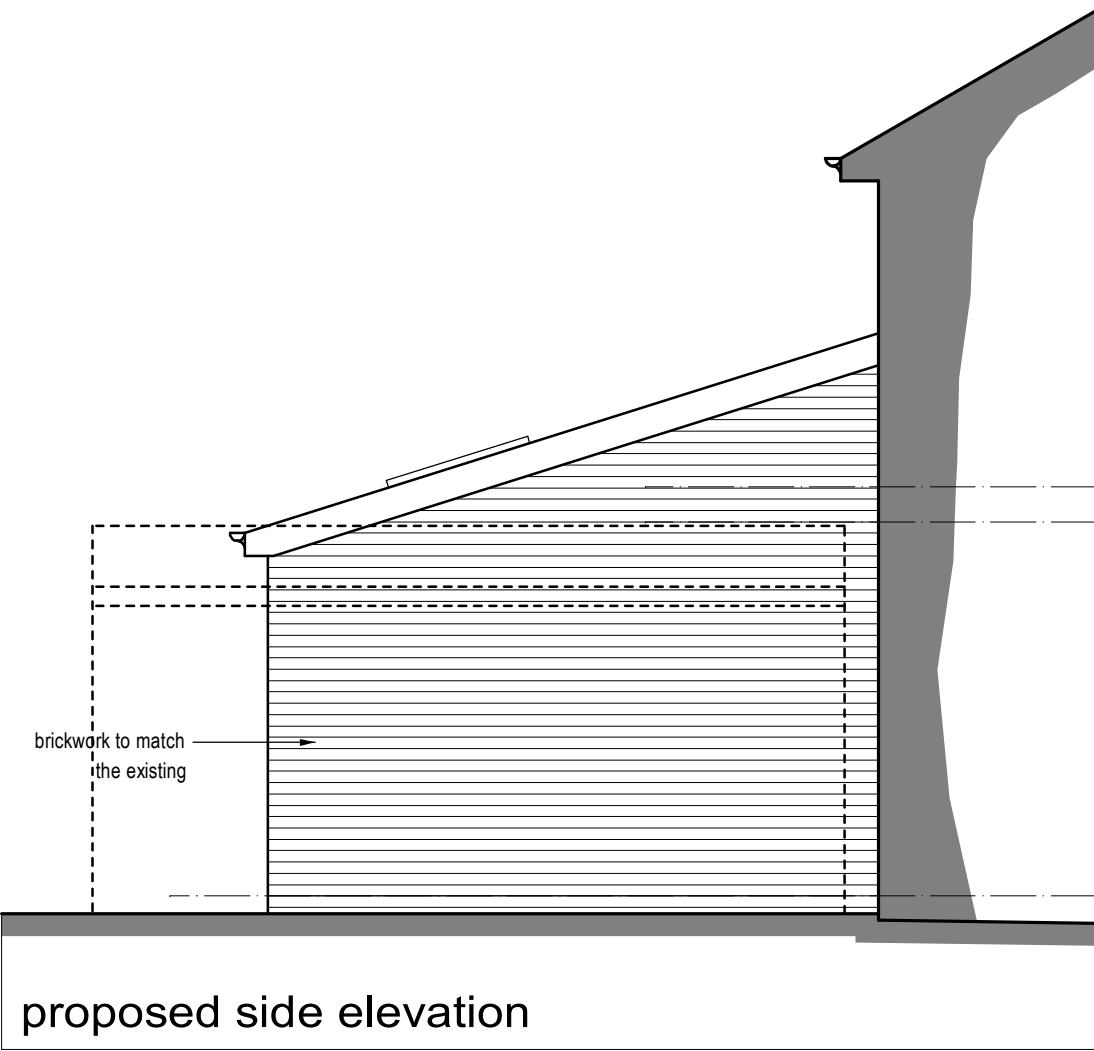

proposed side elevation

This drawing has been prepared for the sole purpose of obtaining Planning Permission and Building Regulation Approval ONLY. All structural calculations are to be checked by structural engineer prior to construction.

All dimensions & details are to be checked on site prior to construction, any discrepancies reported to ExtensionsNW prior to any work undertaken. Any work undertaken prior to full planning & building regulation approval is at the builders own risk. ExtensionsNW will not be held responsible for any problems arising.

This drawing is the copyright of ExtensionsNW and any reproduction in whole or part is strictly forbidden.
Plotted on 03/12/2024
ExtensionsNW reserve the right to modify and make necessary alterations dependent on site conditions.

D	
C	
B	
A	extension roof amended
DATE	

SCALE	1:50	DATE	June 2024
DRAWN	JDJ	PP	B.R
CUSTOMER	Mr & Mrs Harrison		
PROJECT	Extension to the side and rear		
LOCATION	3 Boardman Fold Road, Middleton, M24 1QD		
LOCAL AUTHORITY			

Extensions NW	
3 Cribden Street, Rawtenstall, Boscobel, BB4 8EJ Mob: 07968438495 Web: www.extensionsnw.co.uk E-mail: jpc@extensionsnw.co.uk	
JOB No.	REV.
3425 - 01	A