
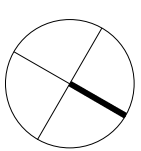


NOTES

The copyright of this specification and the associated drawings is held and no reproduction is allowed without prior permission. These drawings must be checked and measurements taken on site prior to work commencing. All dimensions are in millimetres. DO NOT SCALE.

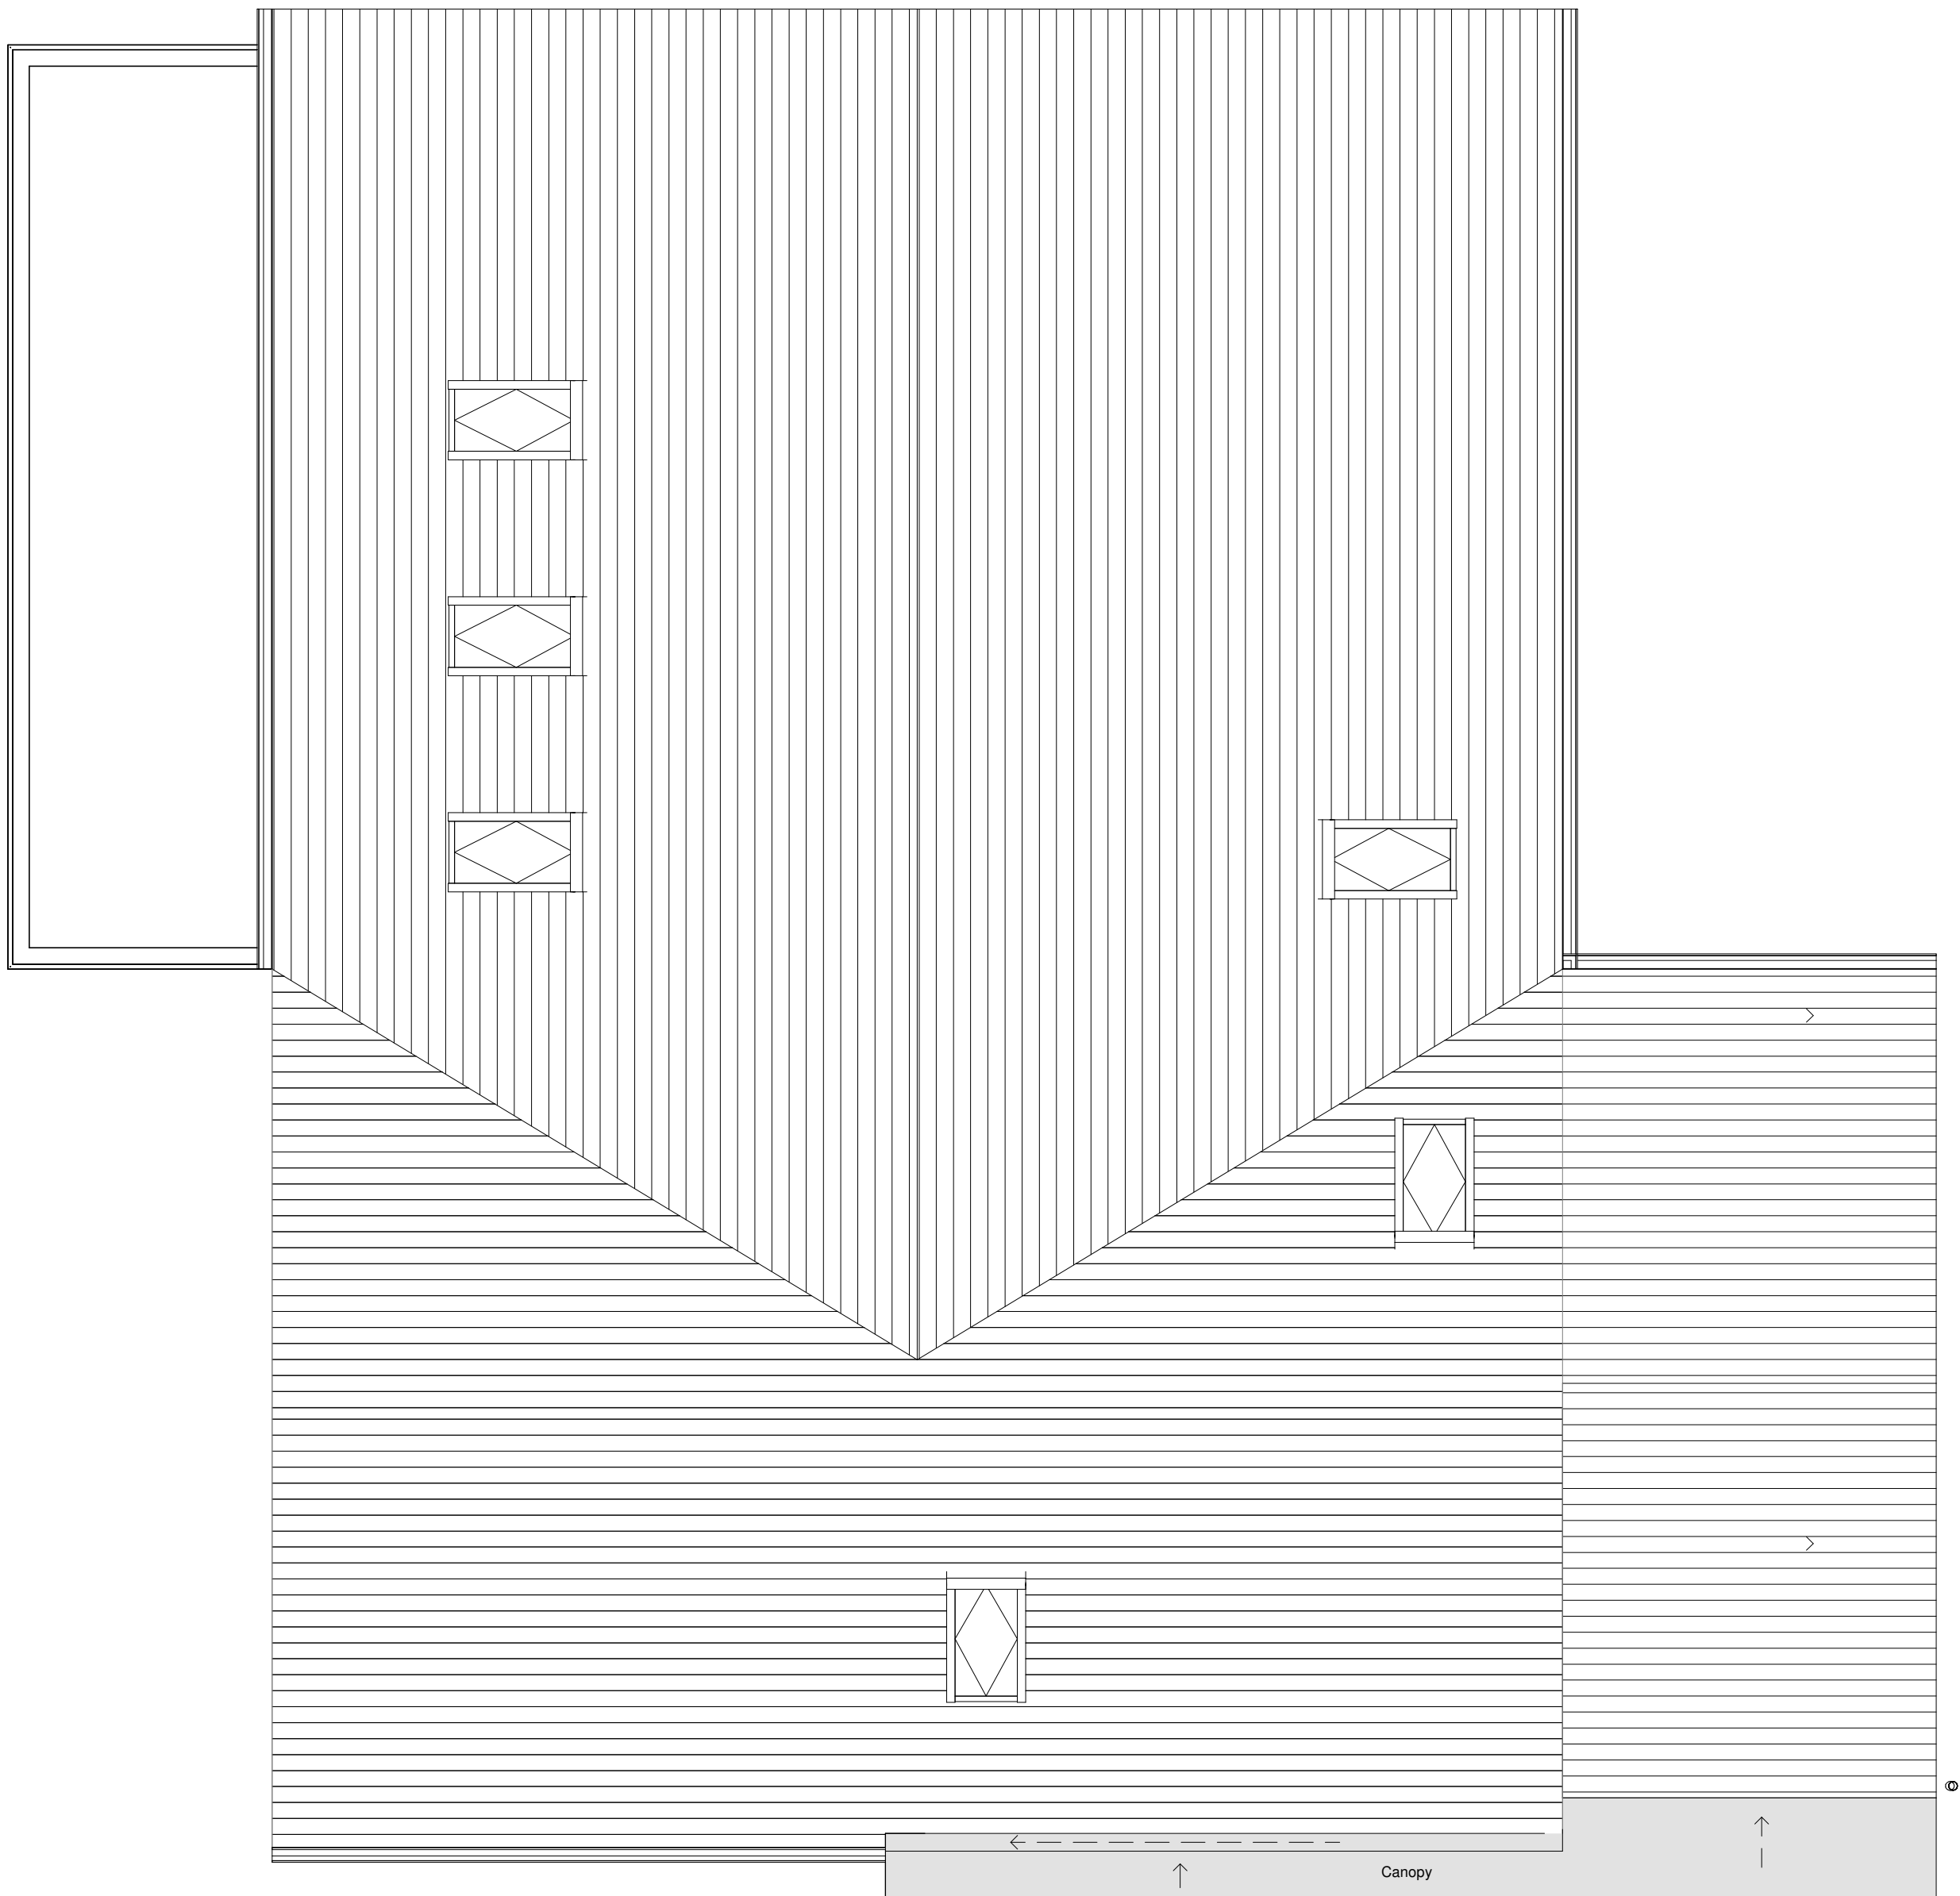

0m 1m 2m 3m 4m

CDM REGULATIONS 2015. All current drawings and specifications for the project must be read in conjunction with the Designer's Hazard and Environment Assessment Record. All intellectual property rights reserved.

Designed with reference to the surveys, information and reports listed: Ordnance Survey Promap, Licence number XXXXX

James Kelly Architects Ltd t/a Solid Void – 16 Woolfenden Way, Wardle, OL12 9SS
Tel: 07949448088 – Email: solidvoid@outlook.com – Web: www.solidvoid.co.uk -
Company No. 08545034

Rev	Date	Description
A	24.01.22	Revised Draft
B	02.02.22	Design amended following Client comment
C	04.03.22	Planning Issue
D	17.01.23	Extension amended to brick, garage reduced in length and roof design amended

Dwn	Ckd	Drawn	JK
		Checked	JK
		Date	DEC 2021
		Scale @ A1	1 : 50

10 Greenmount Drive,
Heywood, OL10 2LZ (2280)
Proposed Floor Plans

GMD-SVA-ZZ-ZZ-DR-A-2010
REV D
PLANNING

SOLIDVOID