



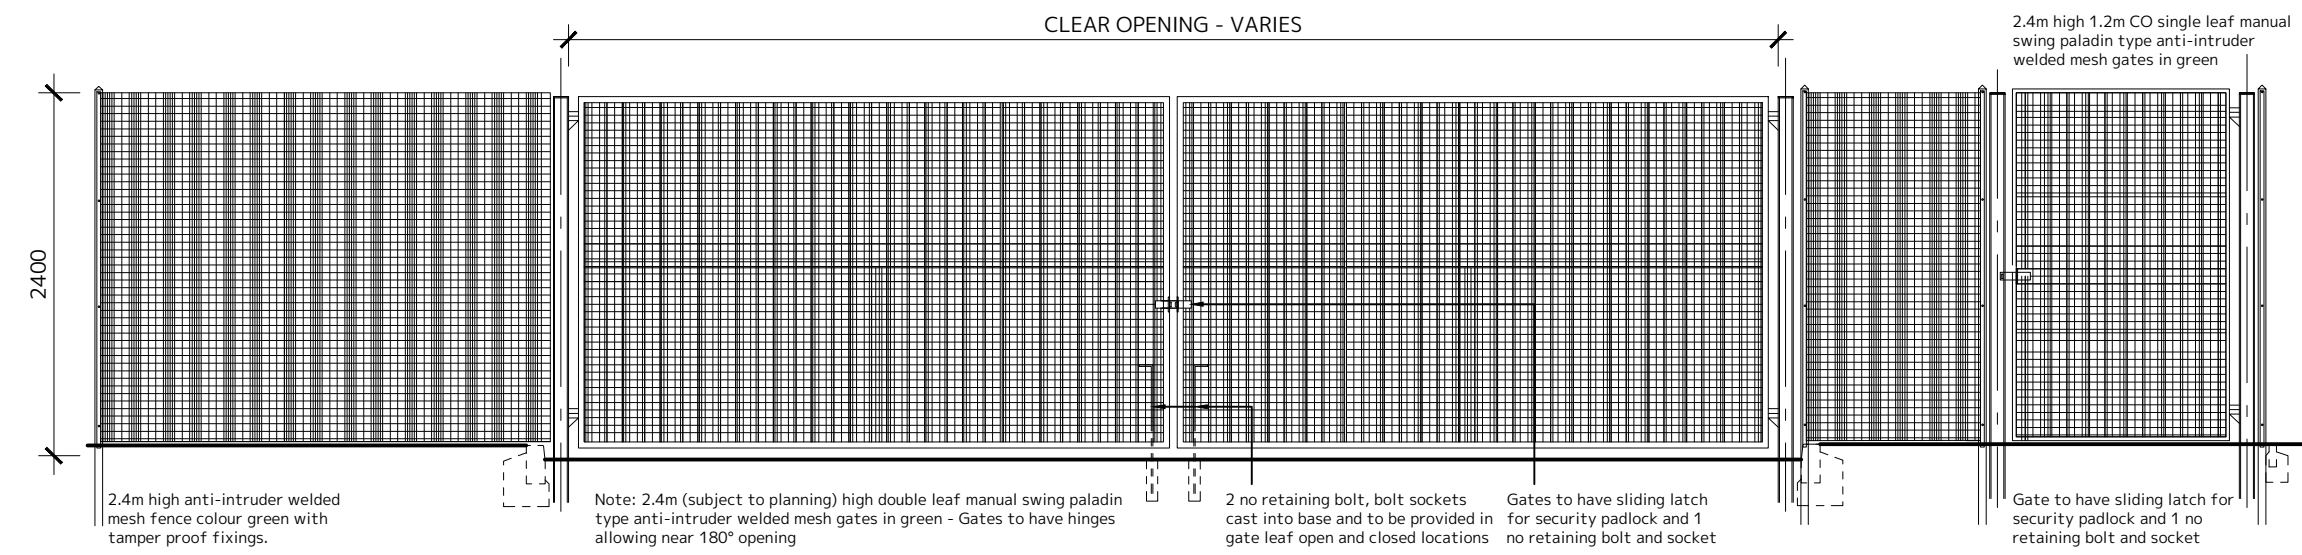


Weldmesh Fence, Vehicle and Pedestrian Gates 1:50

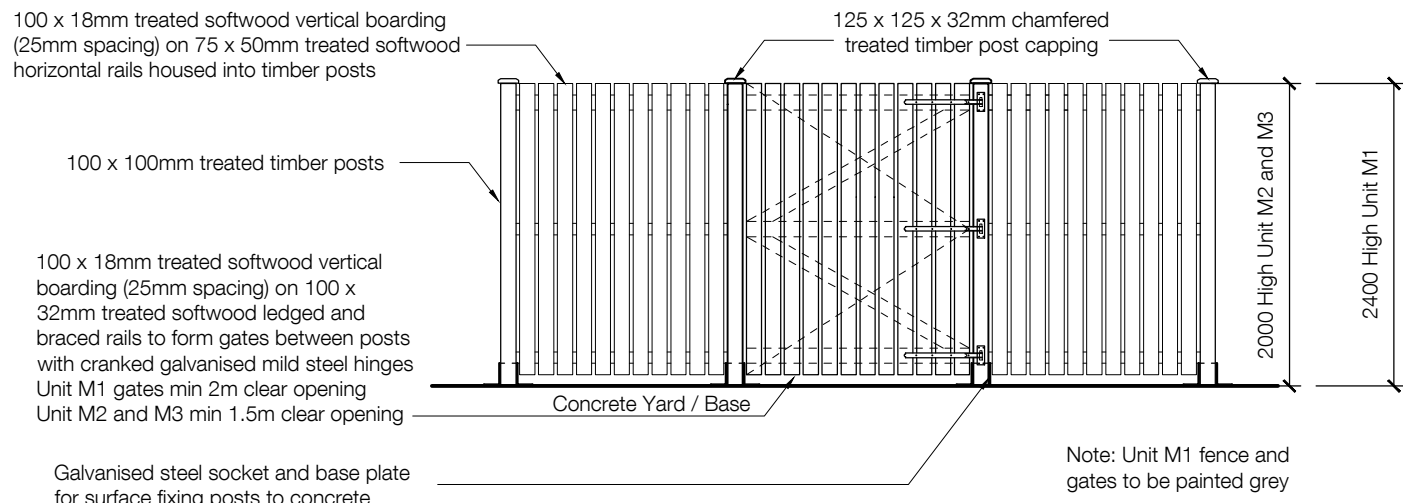

Timber Fence to Condenser Compounds 1:50

- Plot M
- Plot M Planning Boundary
- 2.4m high anti-intruder weld mesh type fencing over soft / gravel / asphalt surfaced area - root fixed
- 2.4m (Unit M1) / 2.0m (Units M2 and M3) high hit and miss timber fence to condenser compounds

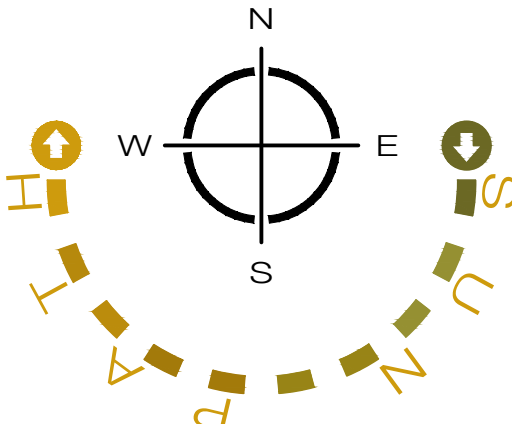

55 St Pauls Street | Leeds | LS1 2TE
0113 887 3100
www.dla-architecture.co.uk

PROJECT
KINGSWAY BUSINESS PARK
PLOT M

TITLE
NEW FENCING

SCALE
1:500

DATE
14/12/21

DLA REF
2021-135

DRAWN
PSL

REVIEWED
BLG

PROJECT
KPM

ORIGINATOR
DLA

ZONE
MS

LEVEL
XX

TYPE
DR

ROLE
A

NUMBER
90024

STATUS
PLANNING

REVISION
P06

T:\2021\2021-135\CAD\05 - Autocad\Drawings\90024.dwg