

All dimensions are to be checked on site prior to construction, immediately upon completion of the relevant work. Any dimensions are agreed and may be altered by change in construction. Any discrepancies are to be reported to the architect for clarification.

All materials and workmanship to be in accordance with the current British Standards and codes of practice.


All proprietary products are to be fixed in place in accordance with the manufacturer's instructions and recommendations.

This drawing is to be used in conjunction with all relevant Architectural, Structural, Services, Mechanical, Electrical, Engineering, Electrical Engineering and Specialist drawings and specifications.


All details are to be in accordance with the BSI BSI 1: Building Structural Engineering and all Building Detail construction details for drawings and details.

All dimensions are to be in accordance with the BSI BSI 1: Building Structural Engineering and all Building Detail construction details for drawings and details.

DO NOT SCALE FROM THIS DRAWING

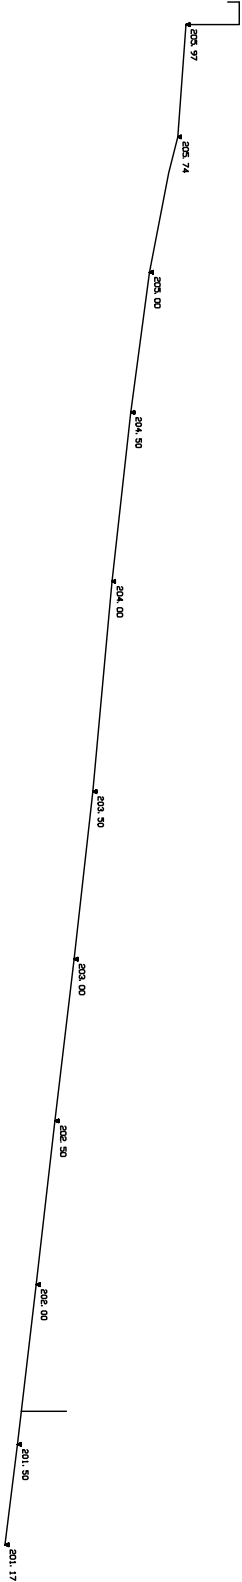

SECTION B

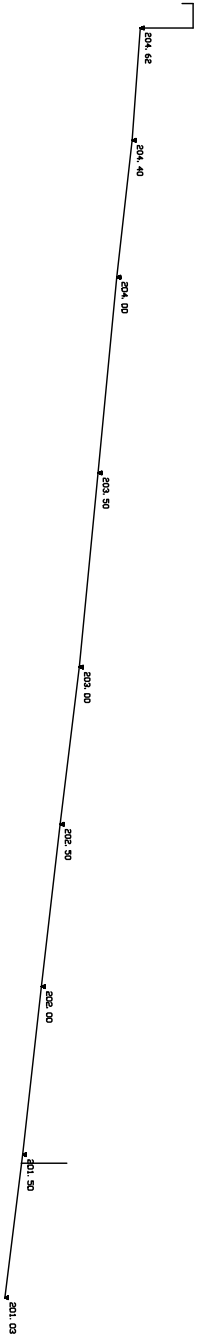

SECTION A

client

Mr & Mrs Draxley

project

Proposed Horse Menage at The Stables, Sheffield Lane, Norden Rochdale, OL12 8BP

Drawing

Sections A and B as Existing

drawing number

2023-004-004

revision

-

scale

1:200 at A3

date

drawn by

PLANZ
K. M. M. M.