



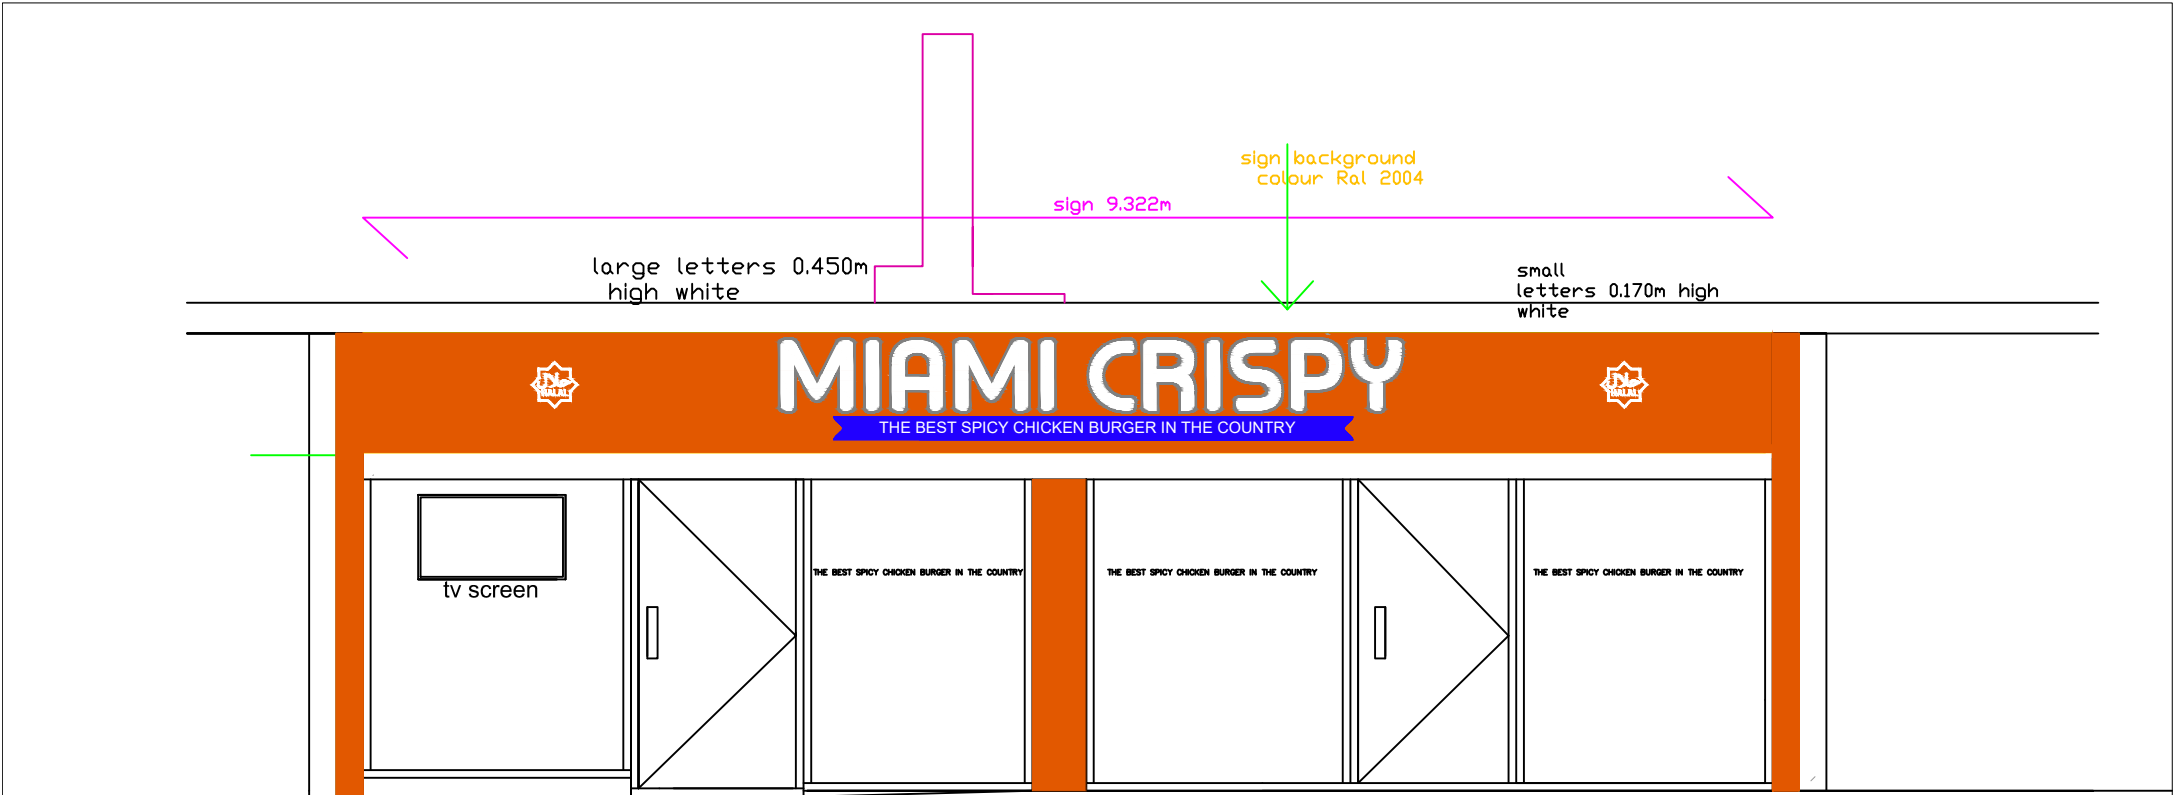

Illuminted 3D Sign Letters



Illuminted 2D letters covered by self adhesive vinyl

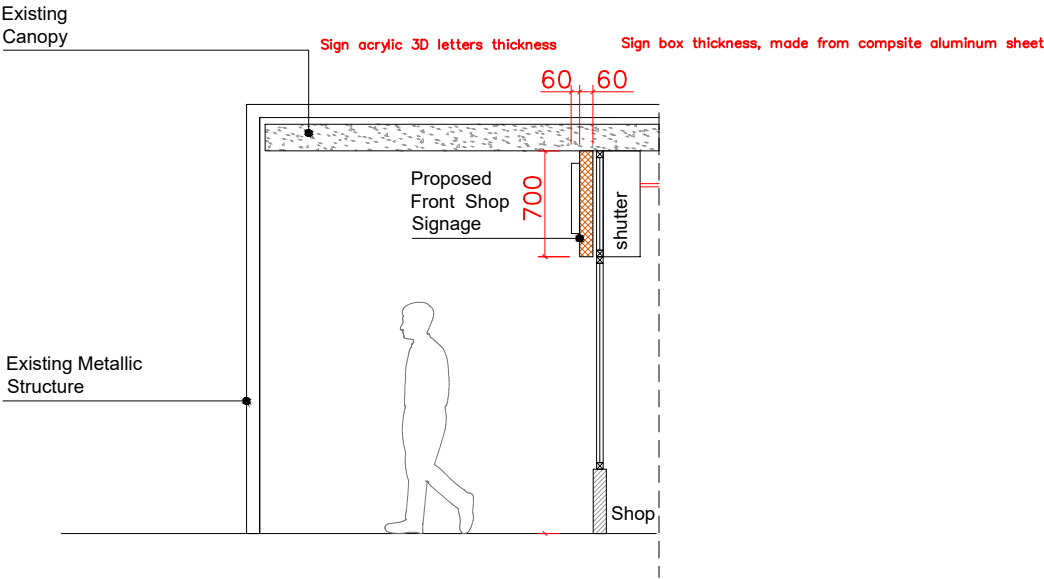

Scale 1:50



DO NOT SCALE OF THIS DRAWING TAKE ALL DIMENSIONS ON SITE (builders Note) Do not start any works untill all the approvals have been obtained. Any discrepancy to be reported to Plans Drawn as soon as possible.		project: ROCHDALE MET BOROUGH COUNCIL	
drawn: DRW		PLANNING APPLICATION	
client: ROCHDALE TAKEAWAY SALES LIMITED , TAYYAB AKHLAQ, 303, EDENFIELD ROAD, CUTGATE, ROCHDALE, OL11 5AQ.		PLANS DRAWN tel.no 07952934281 07856609593 email Bawinterbottom @aol.com www.plansdrawn.org	
TEL 07779354055		date: JULY. 2024	
drawing title: PROPOSED FRONT SHOP SIGN		project no. ER 303	drg. no. 13 REV C A3 paper