



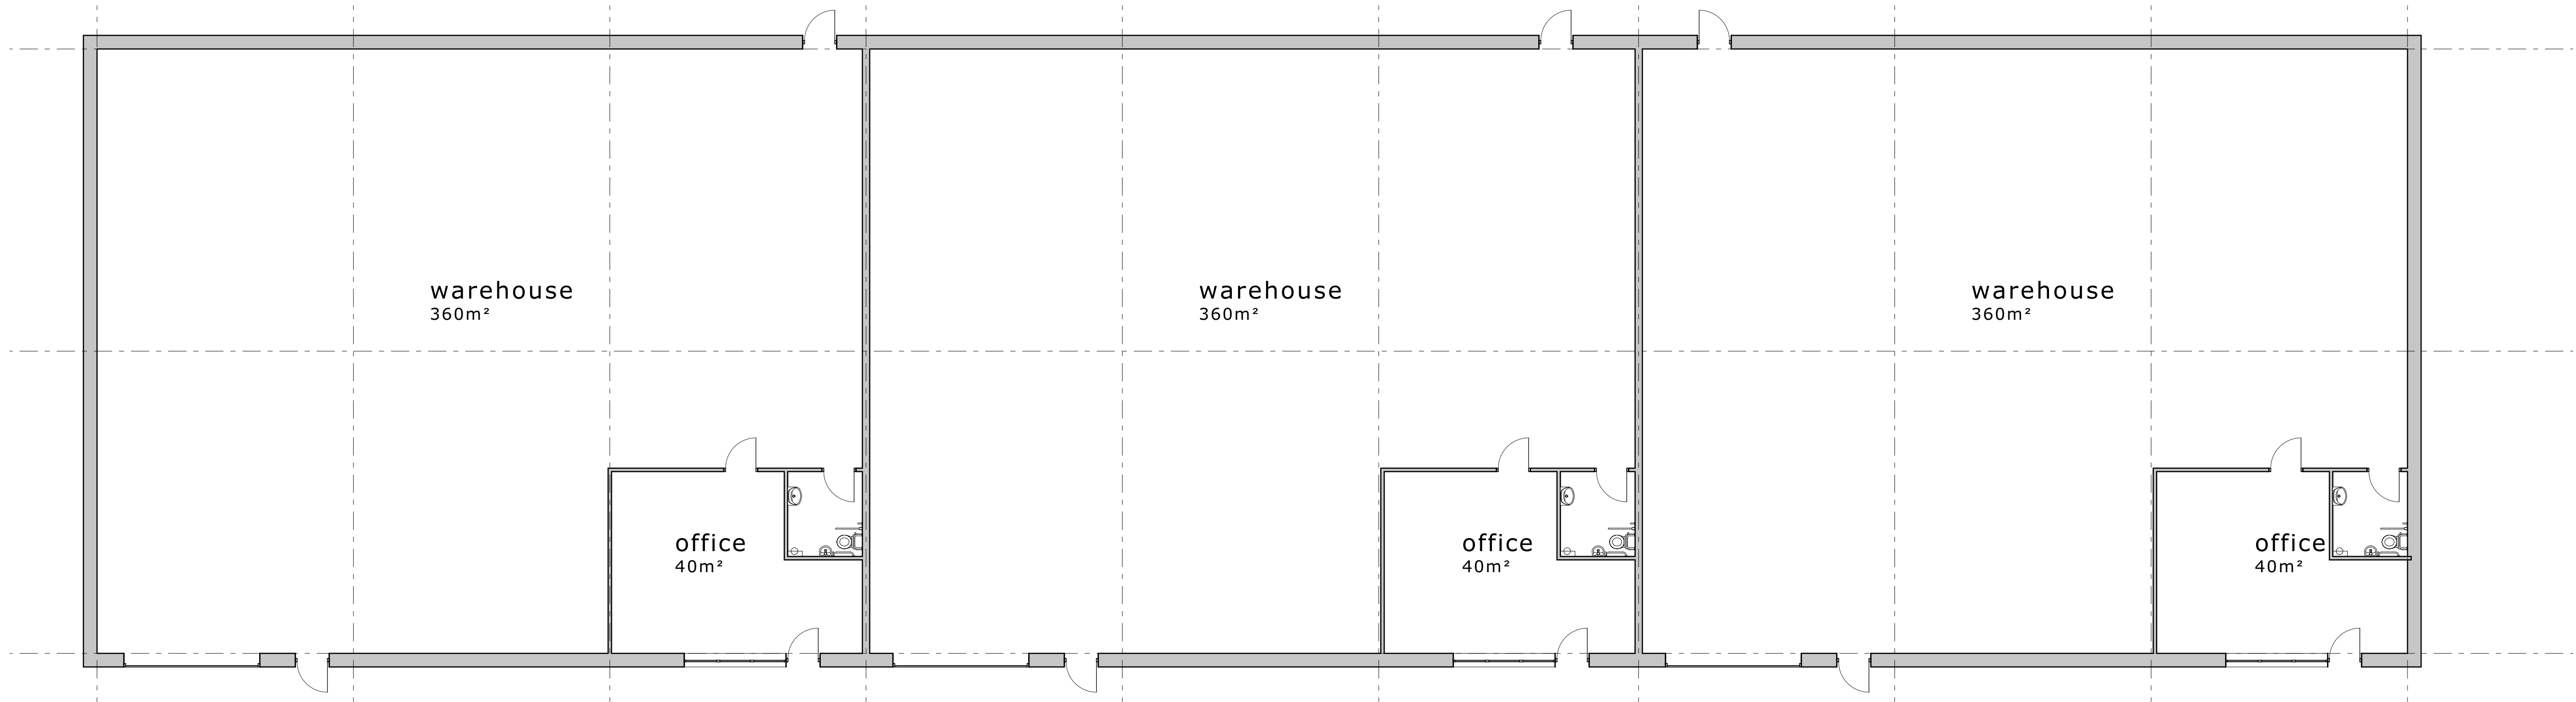


floor plan

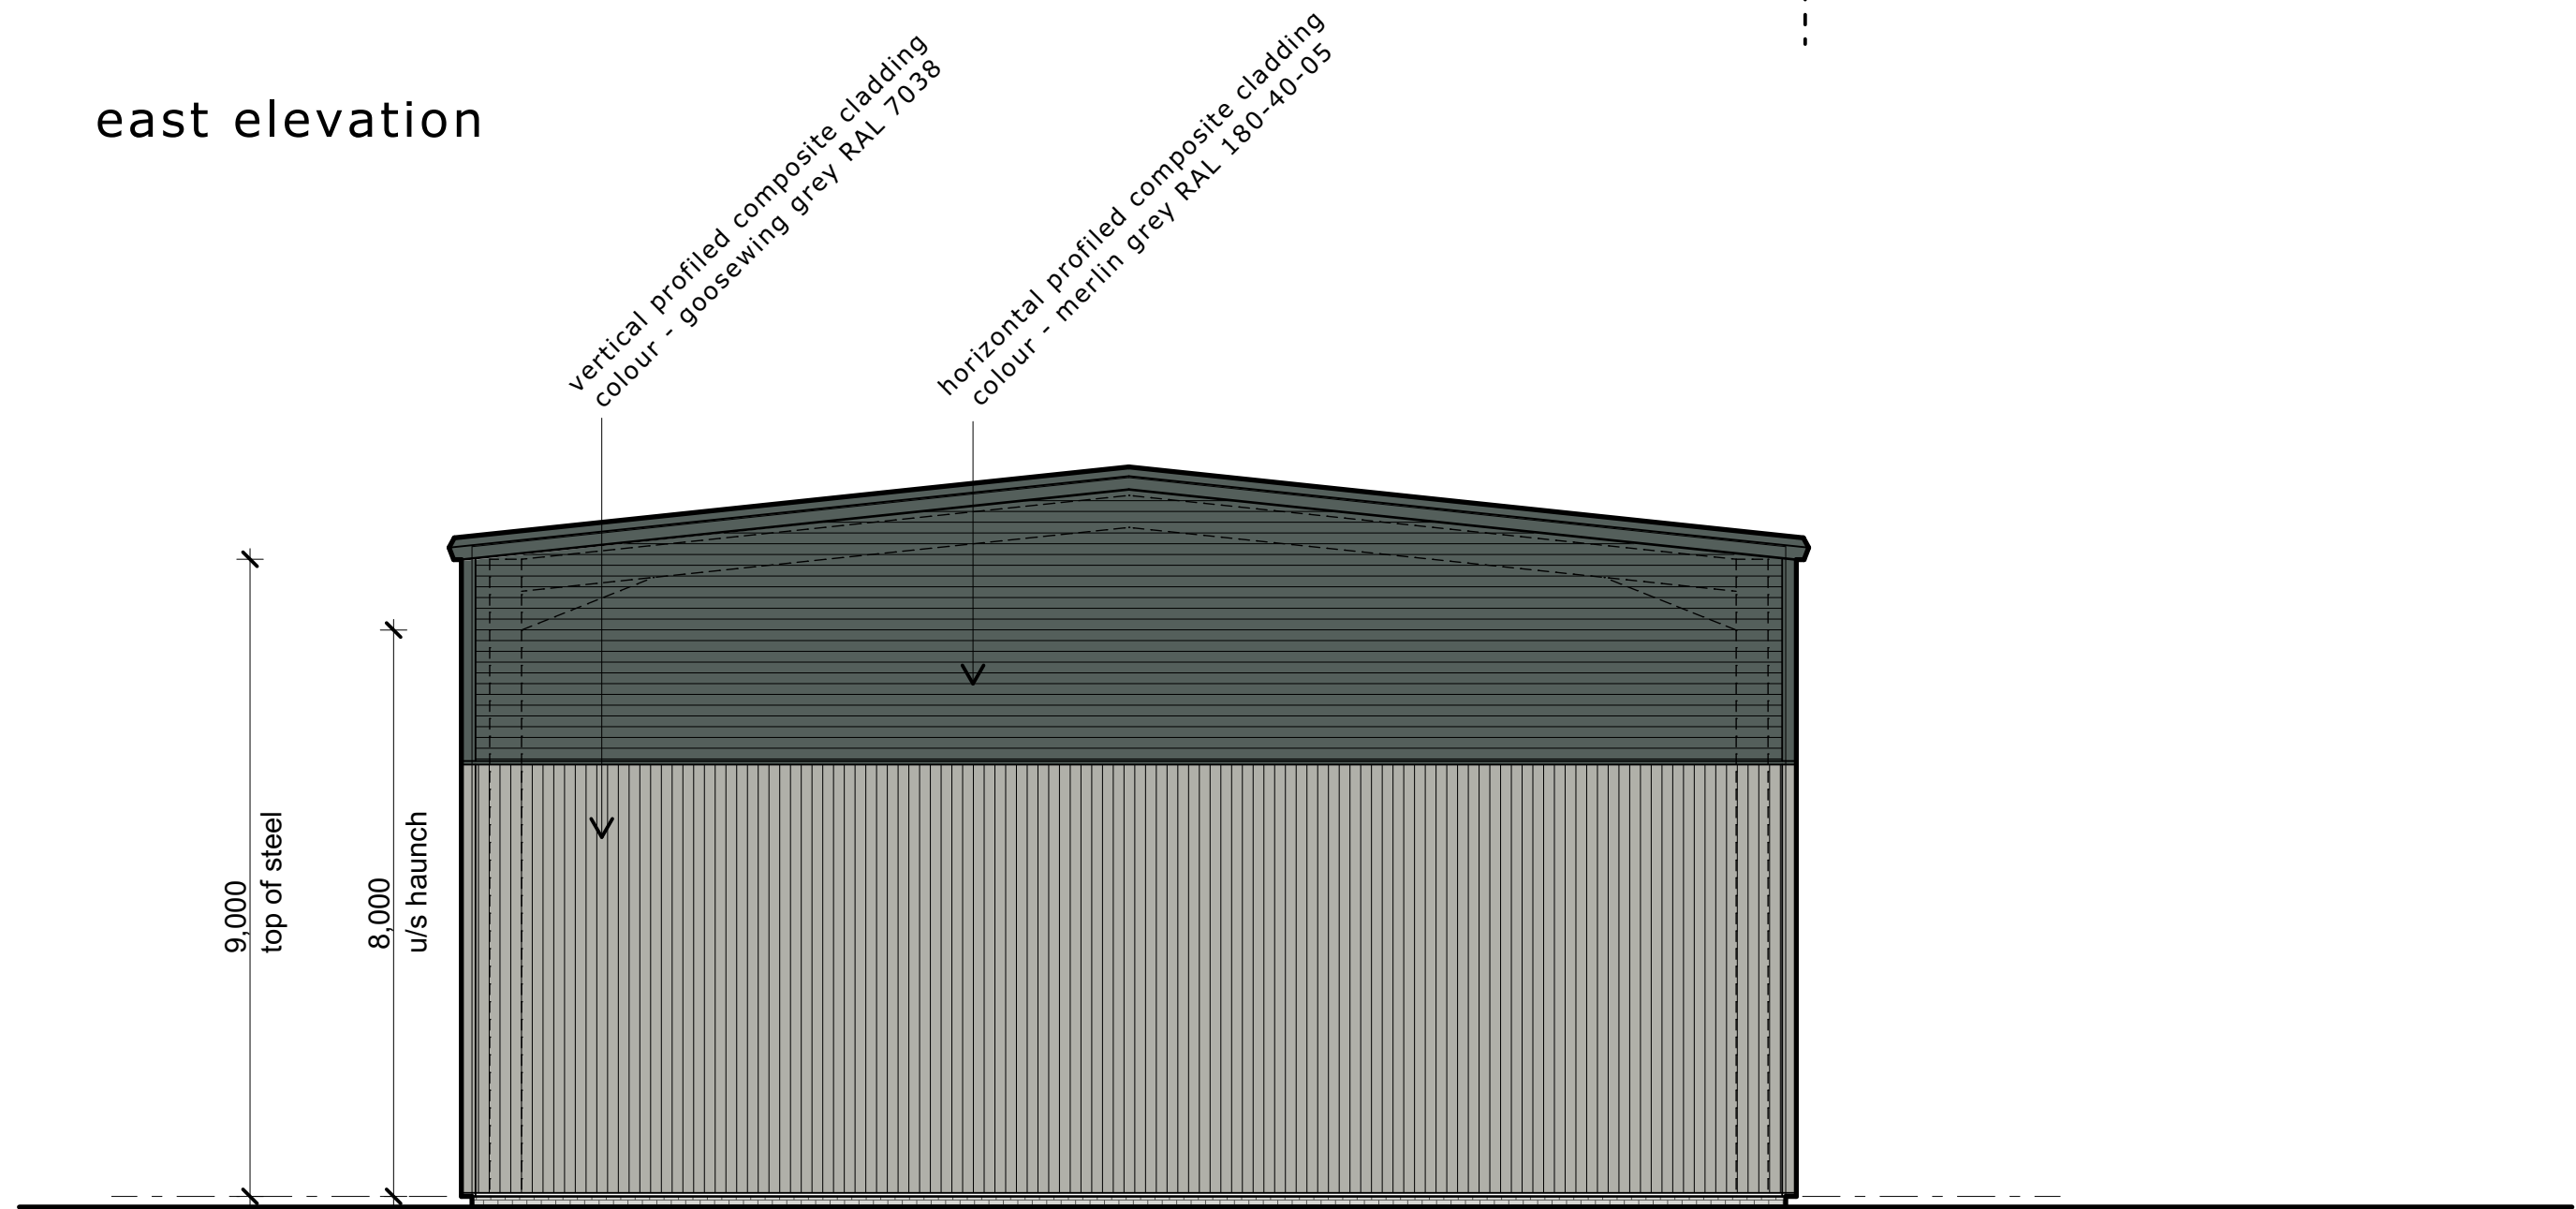


east elevation



south elevation

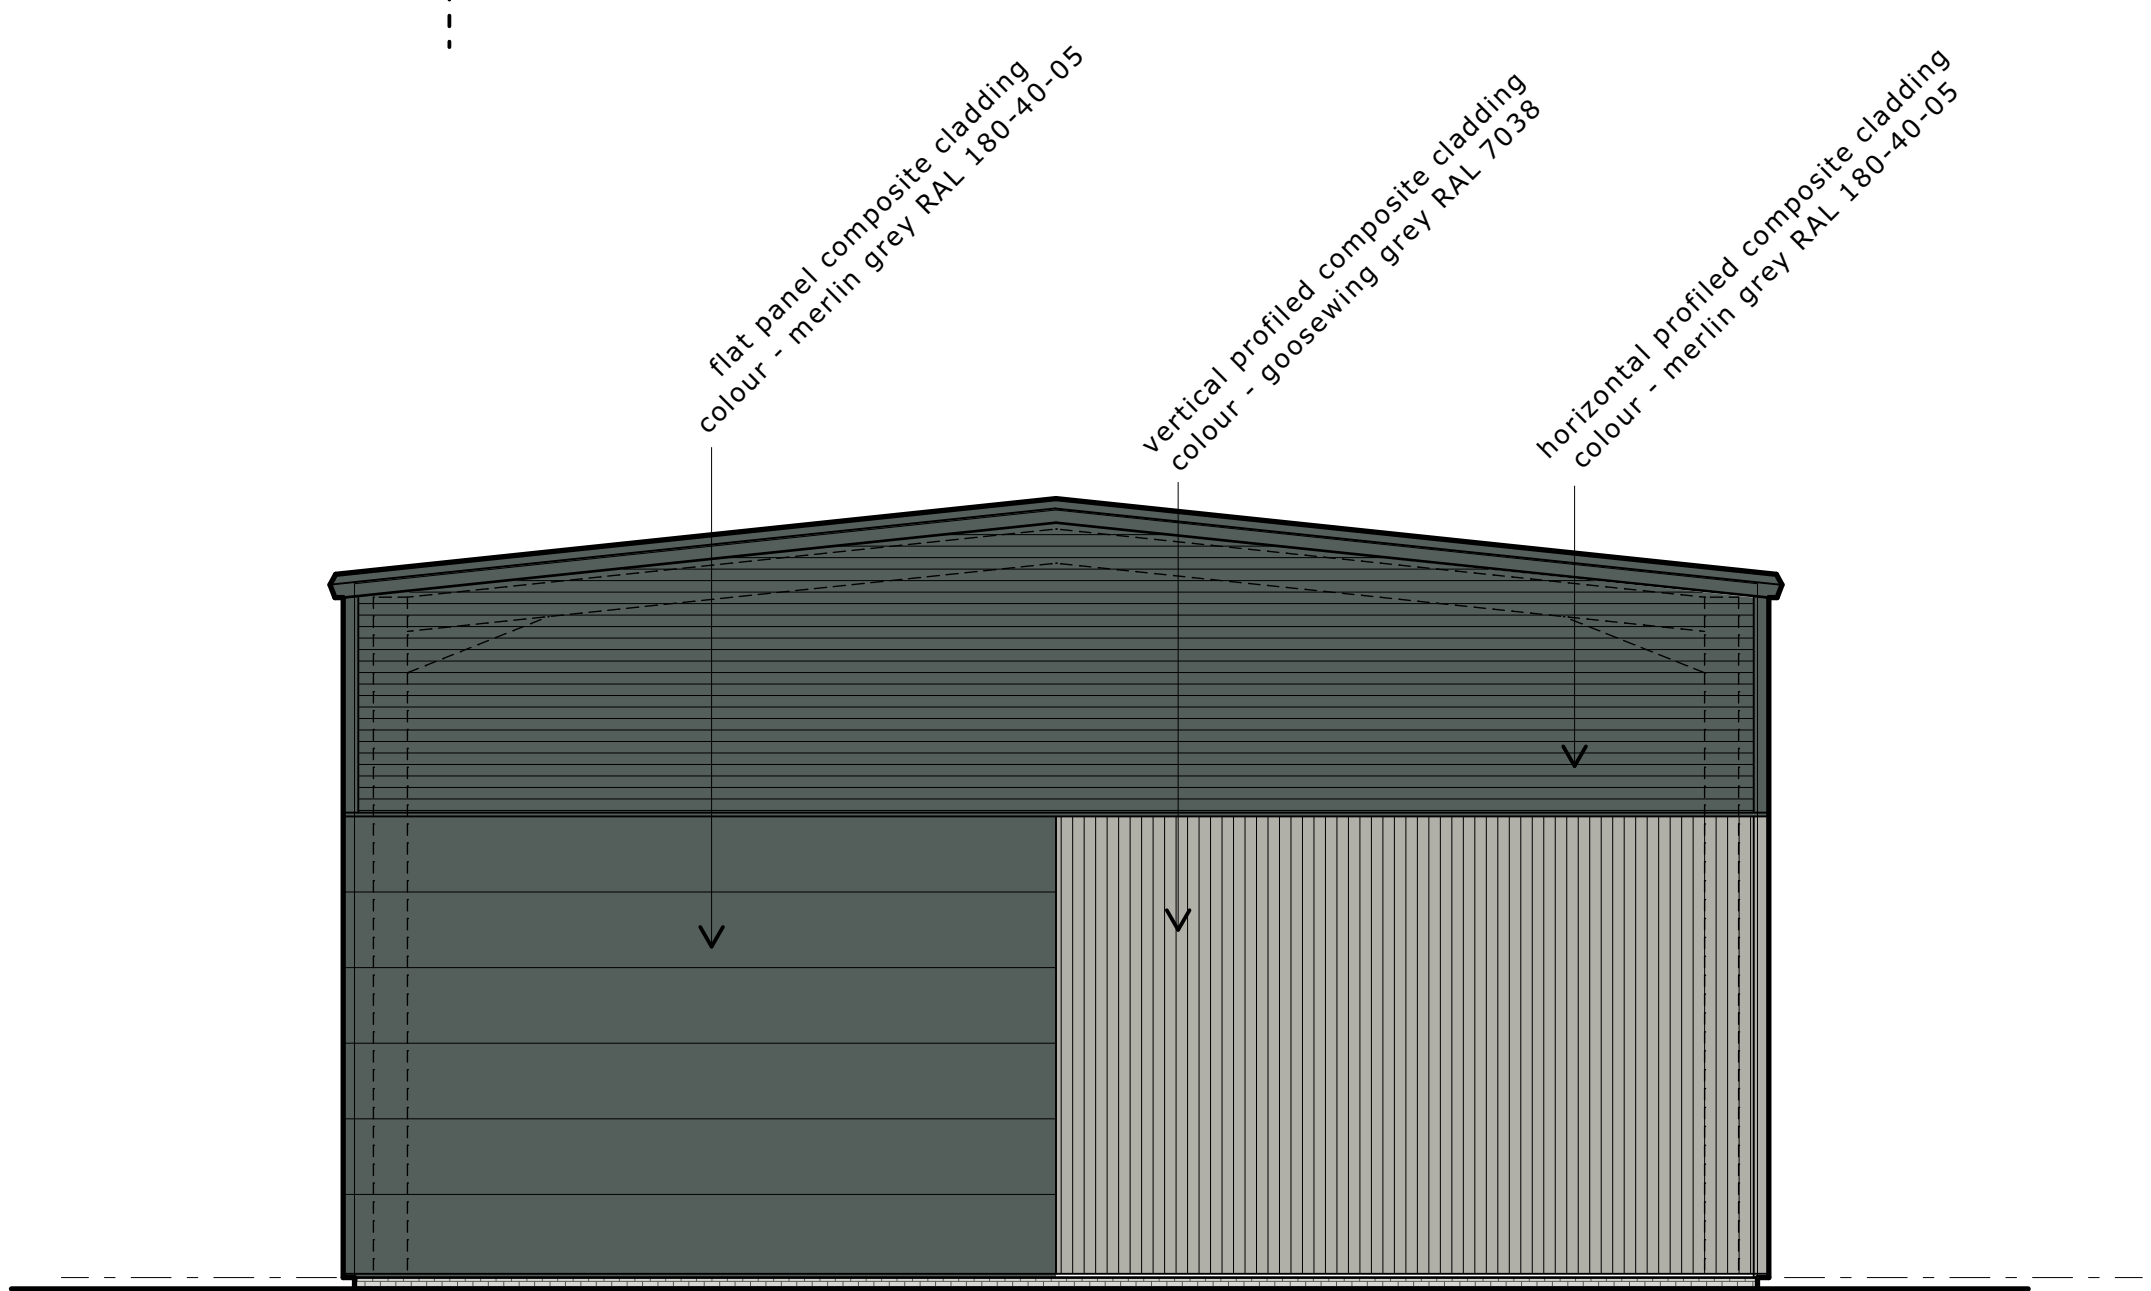

north elevation

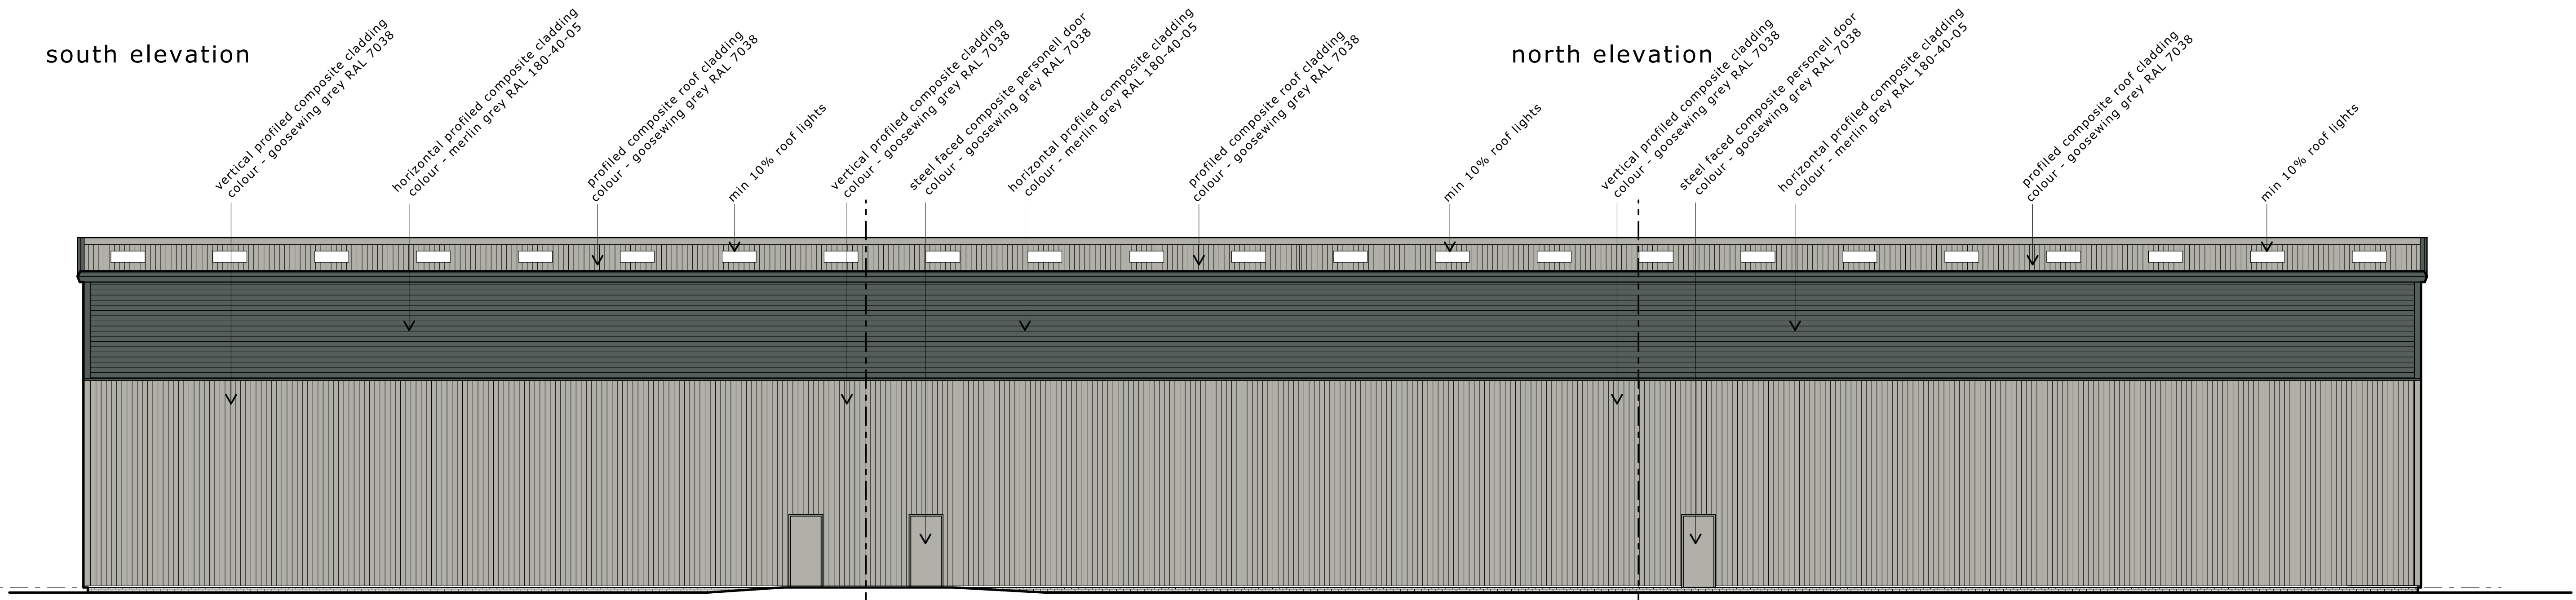

west elevation