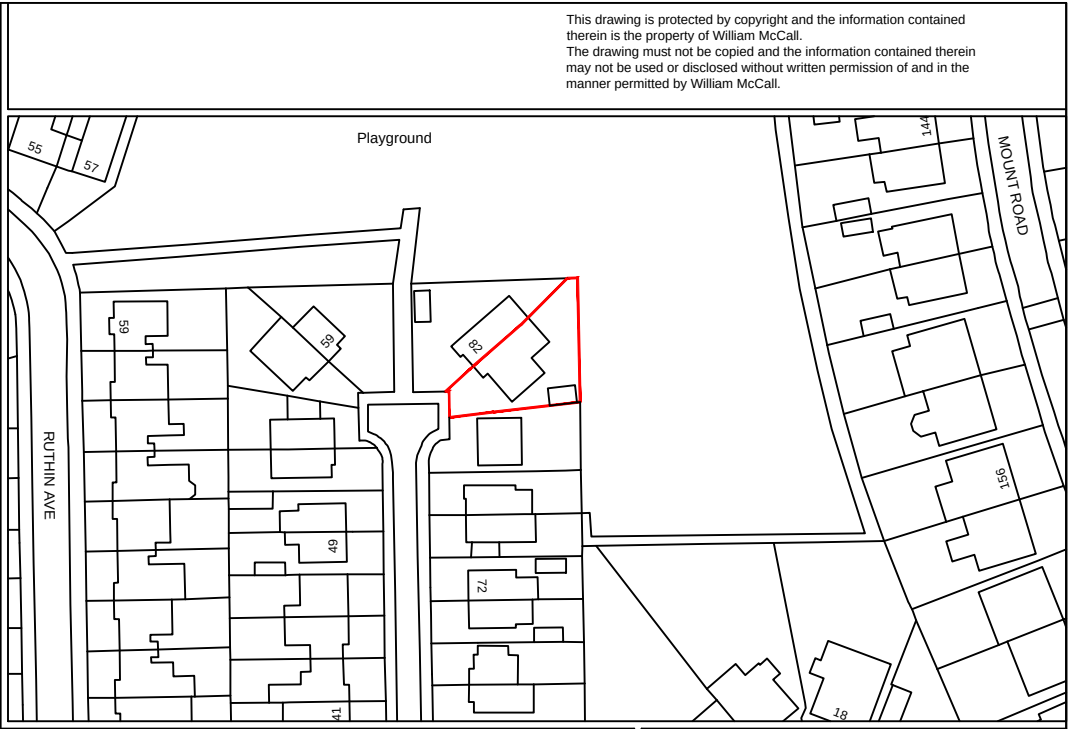
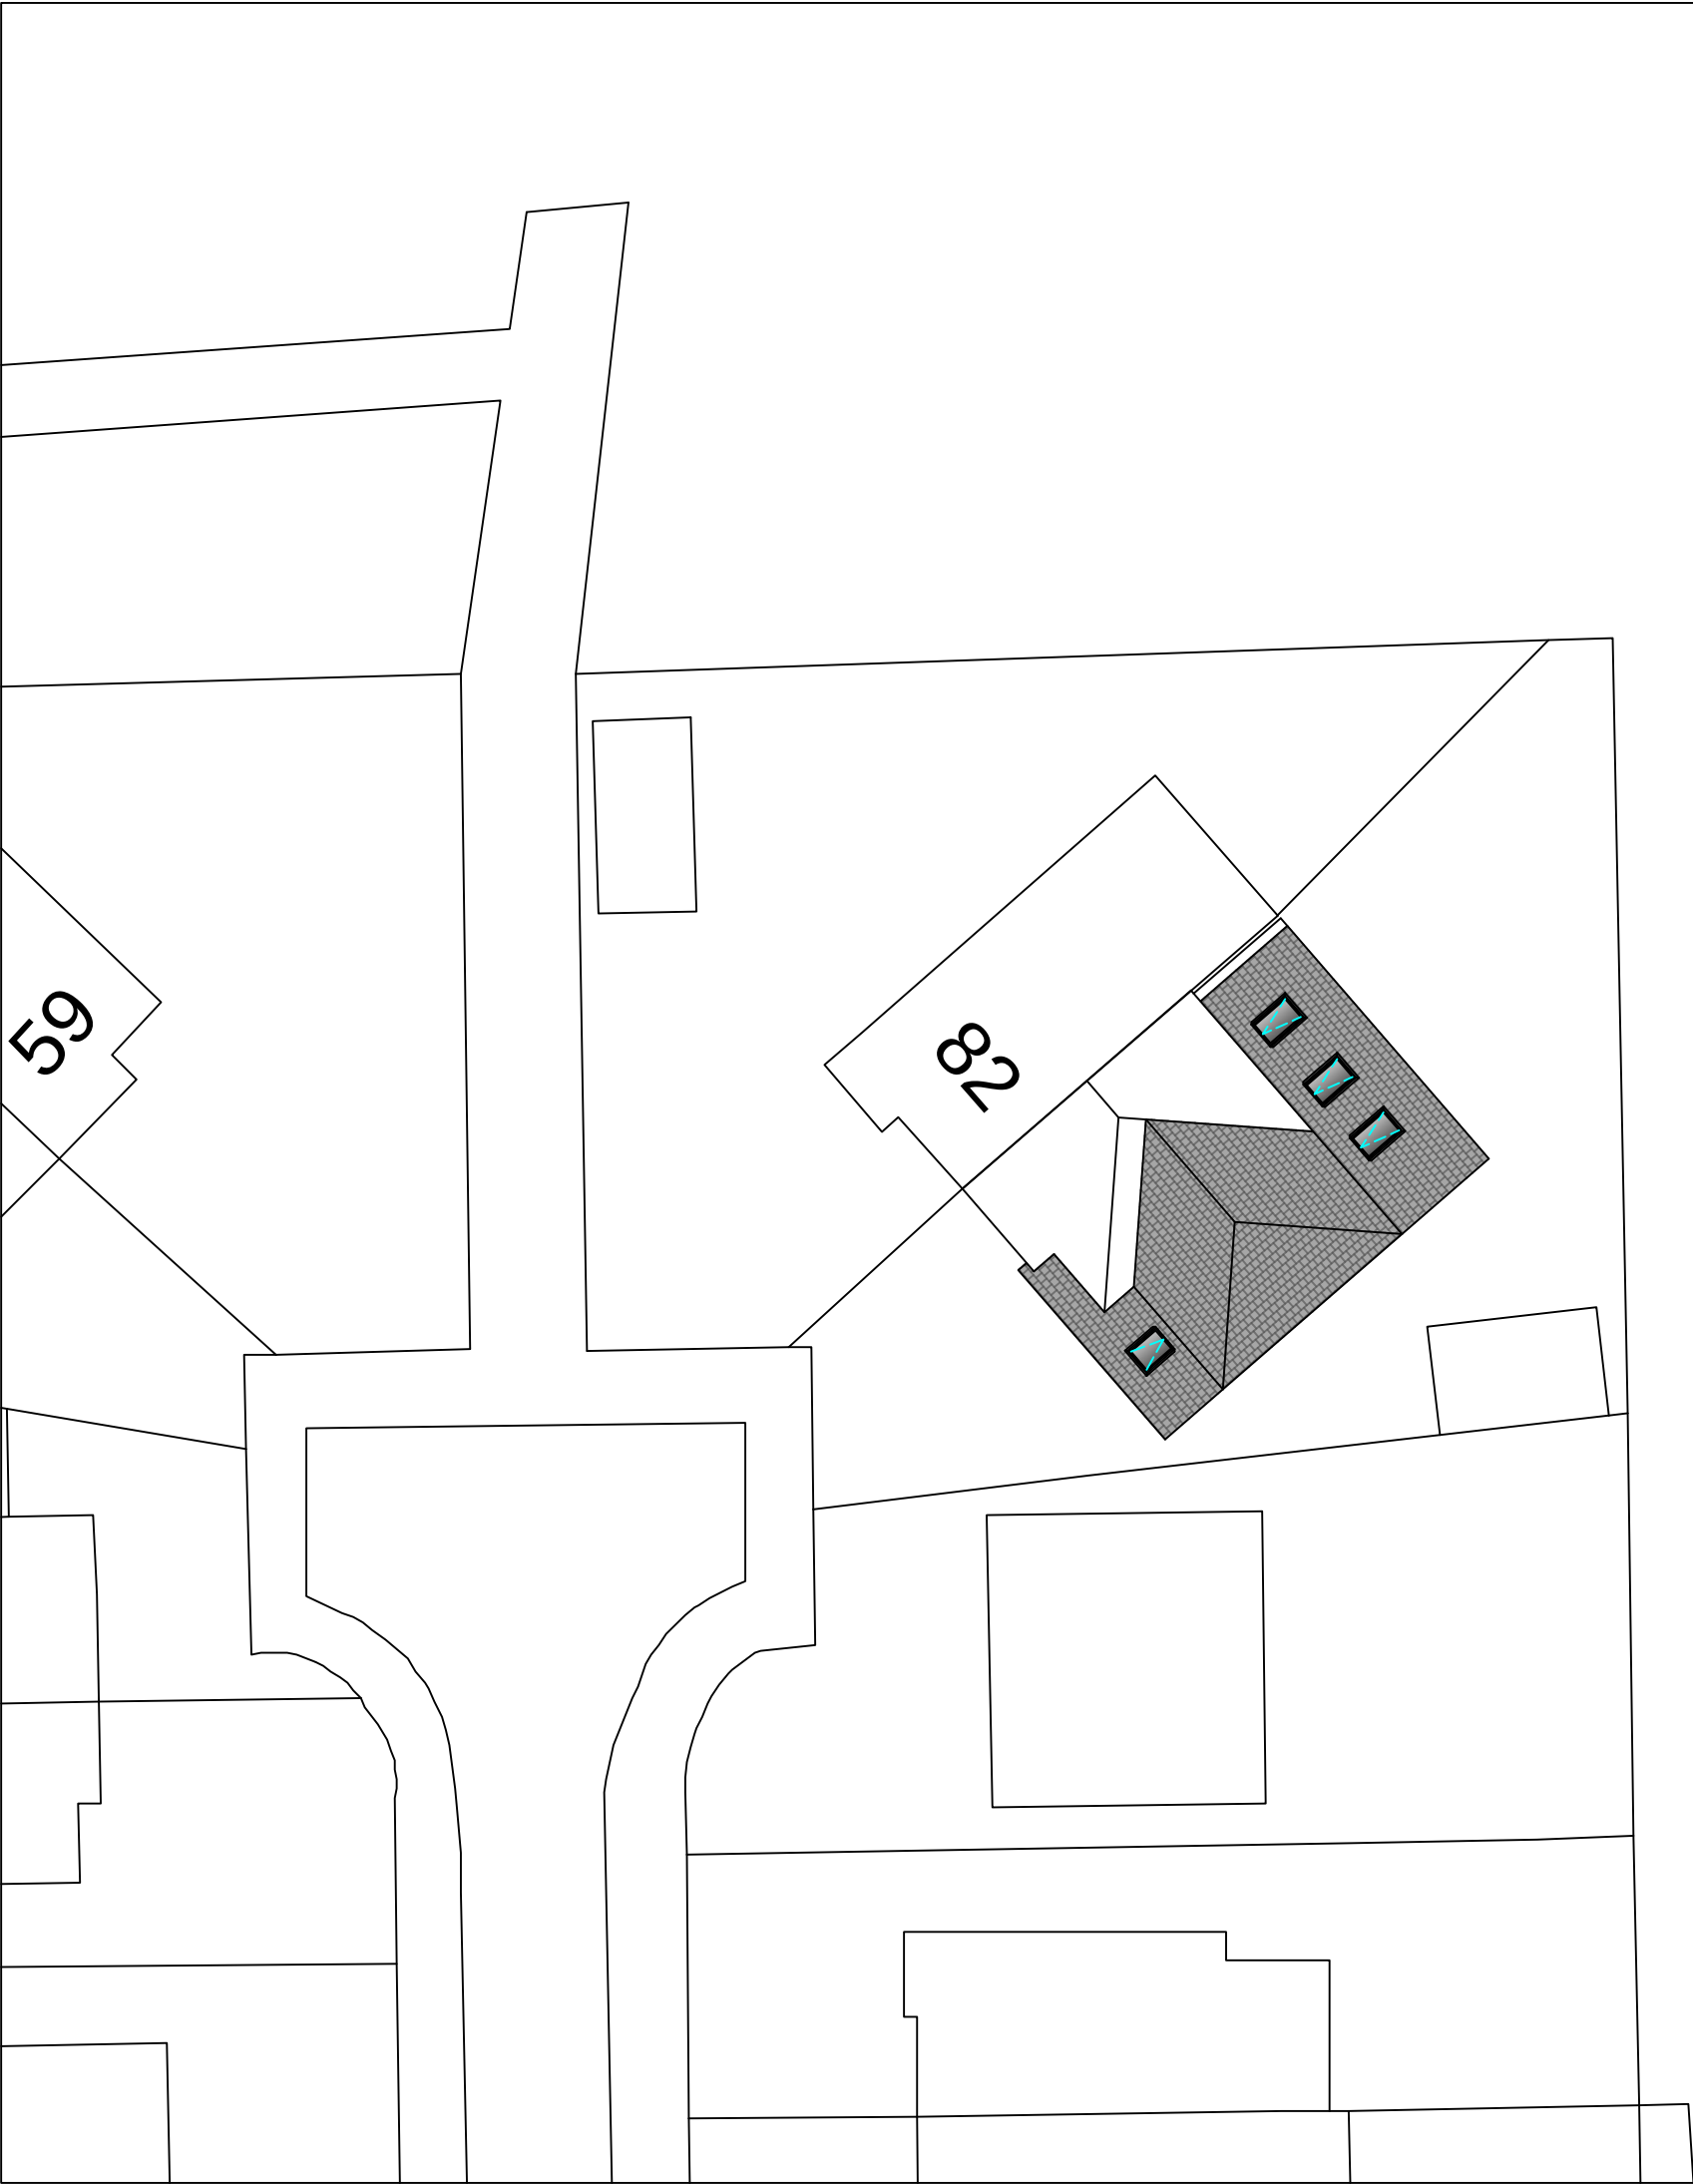


Stage :- Householder Planning			
Project Title :- Proposed Replacement Of Existing Two Storey Side & Single Storey Rear Extensions Including New Front Porch			
Drawing Title :- Site & Location Plans			
Client :- Ms D McPhail			
Drwg No :- 12/23/119	2 of 2	Date :- Dec '23	Rev :- *
Scale :- 1:200 & 1:1250@A3	Drawn:- SCM	Checked :-	
Site Address :- 80 Ruthin Avenue, Middleton, Manchester, M24 1FG			